
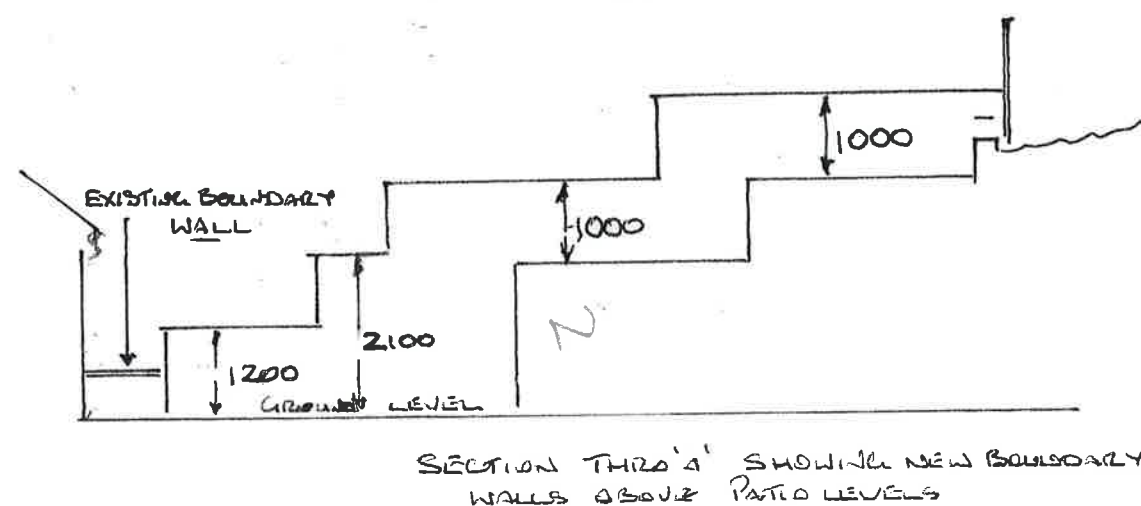
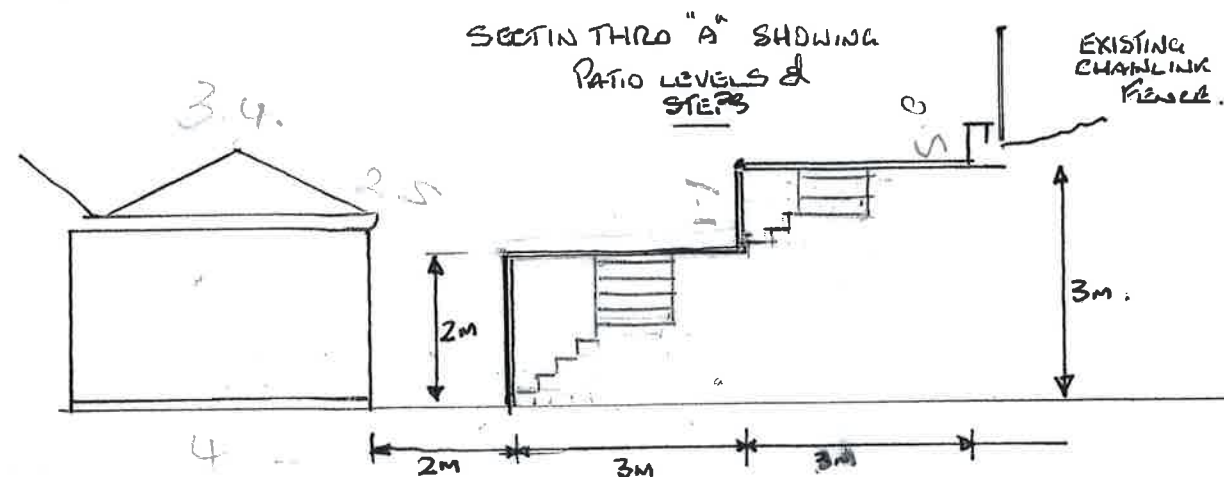


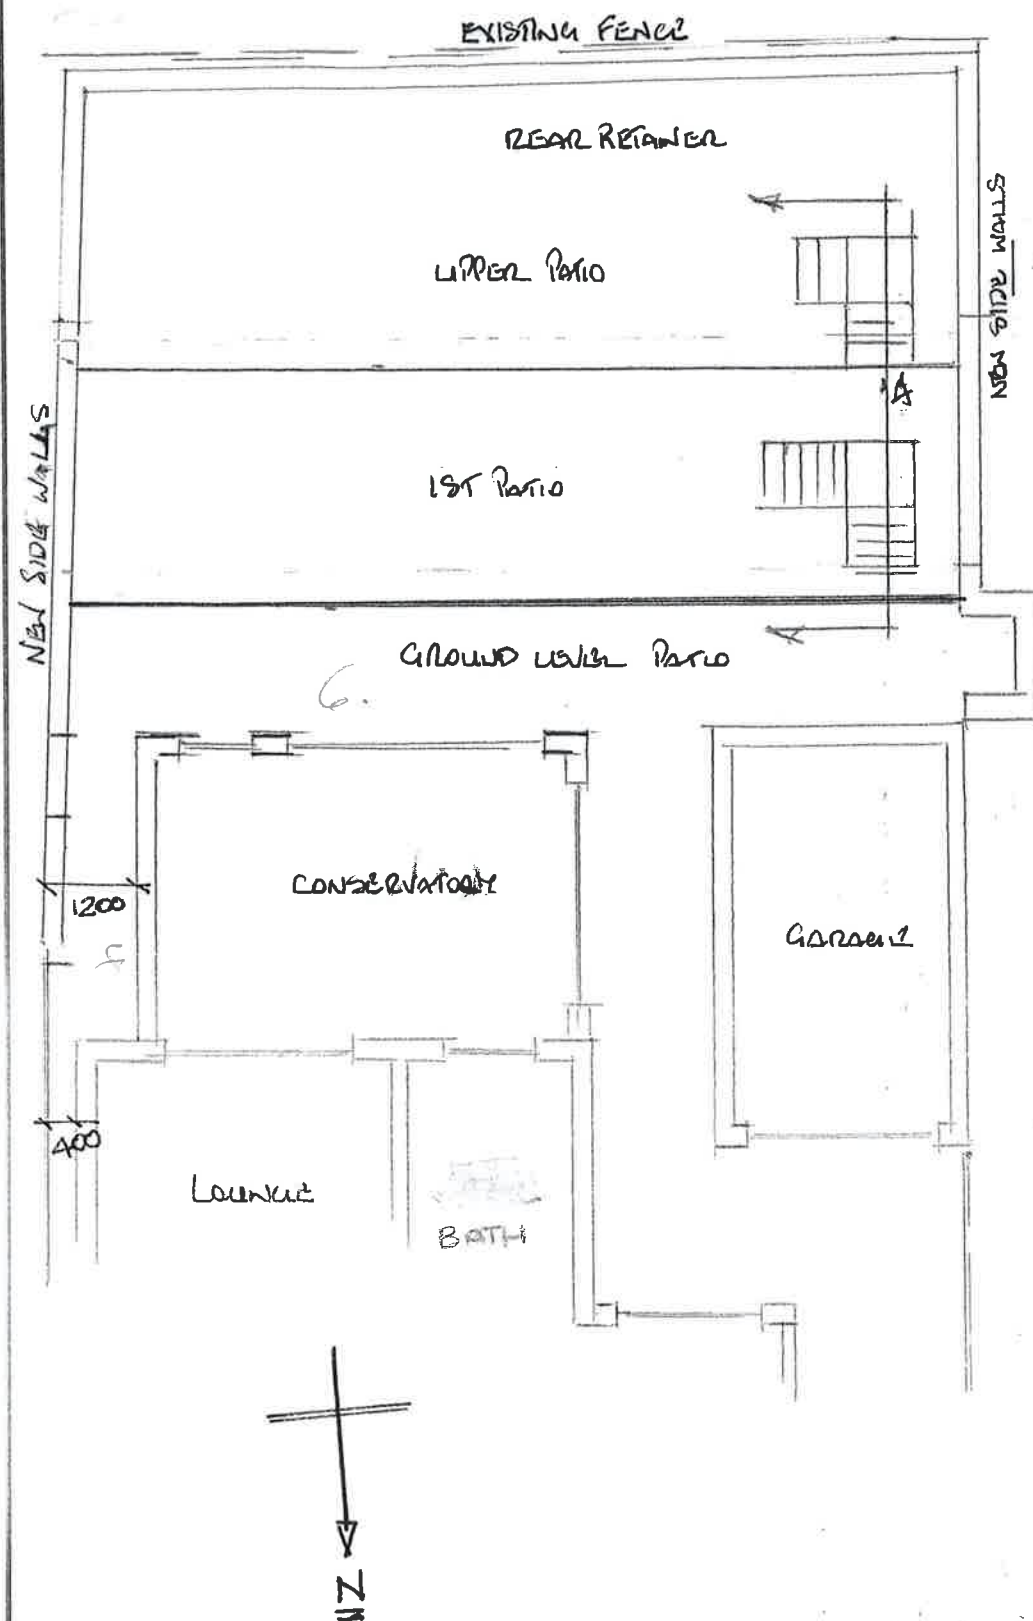

NOTE - NEW SIDE PRIVACY WALLS ARE SET INSIDE THE HOMEOWNERS SIDE OF THE NATURAL BOUNDARY LINES & DO NOT ENCRDACH ON NEIGHBOURING PROPERTIES

5m

- 7 OCT 2019

NOTES

All dimensions must be checked on site and not scaled from this drawing.

A	Date	Revisions

DUNRAVEN
Windows - Doors - Conservatories
St Davids House, Heol Mostyn, Village Farm Ind. Est
Pyle, Bridgend. CF33 6BJ
T: 01656 743 572 / 745 035 F: 01656 745 918

Client: **MIZ MASON**
Job Title:

Drawing Title:
**PART PROPOSED PLAN
& PATIO - STEPS**

Scale: **1:100 @ A3**
Date: **SEPT 19** Drawn By: **JB**

Drg No:	Rev.
3M	
- 7 SEP 2019	

SC