
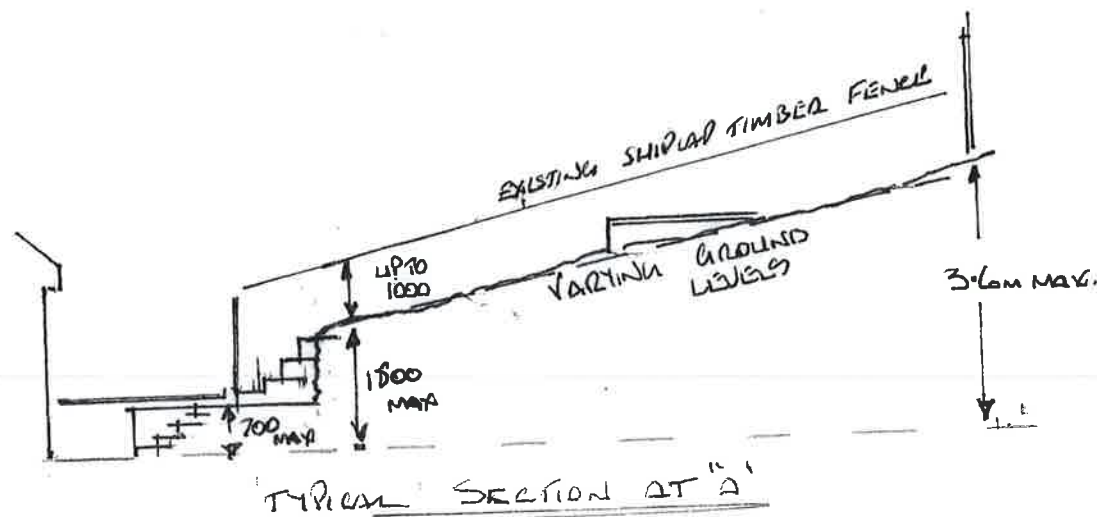


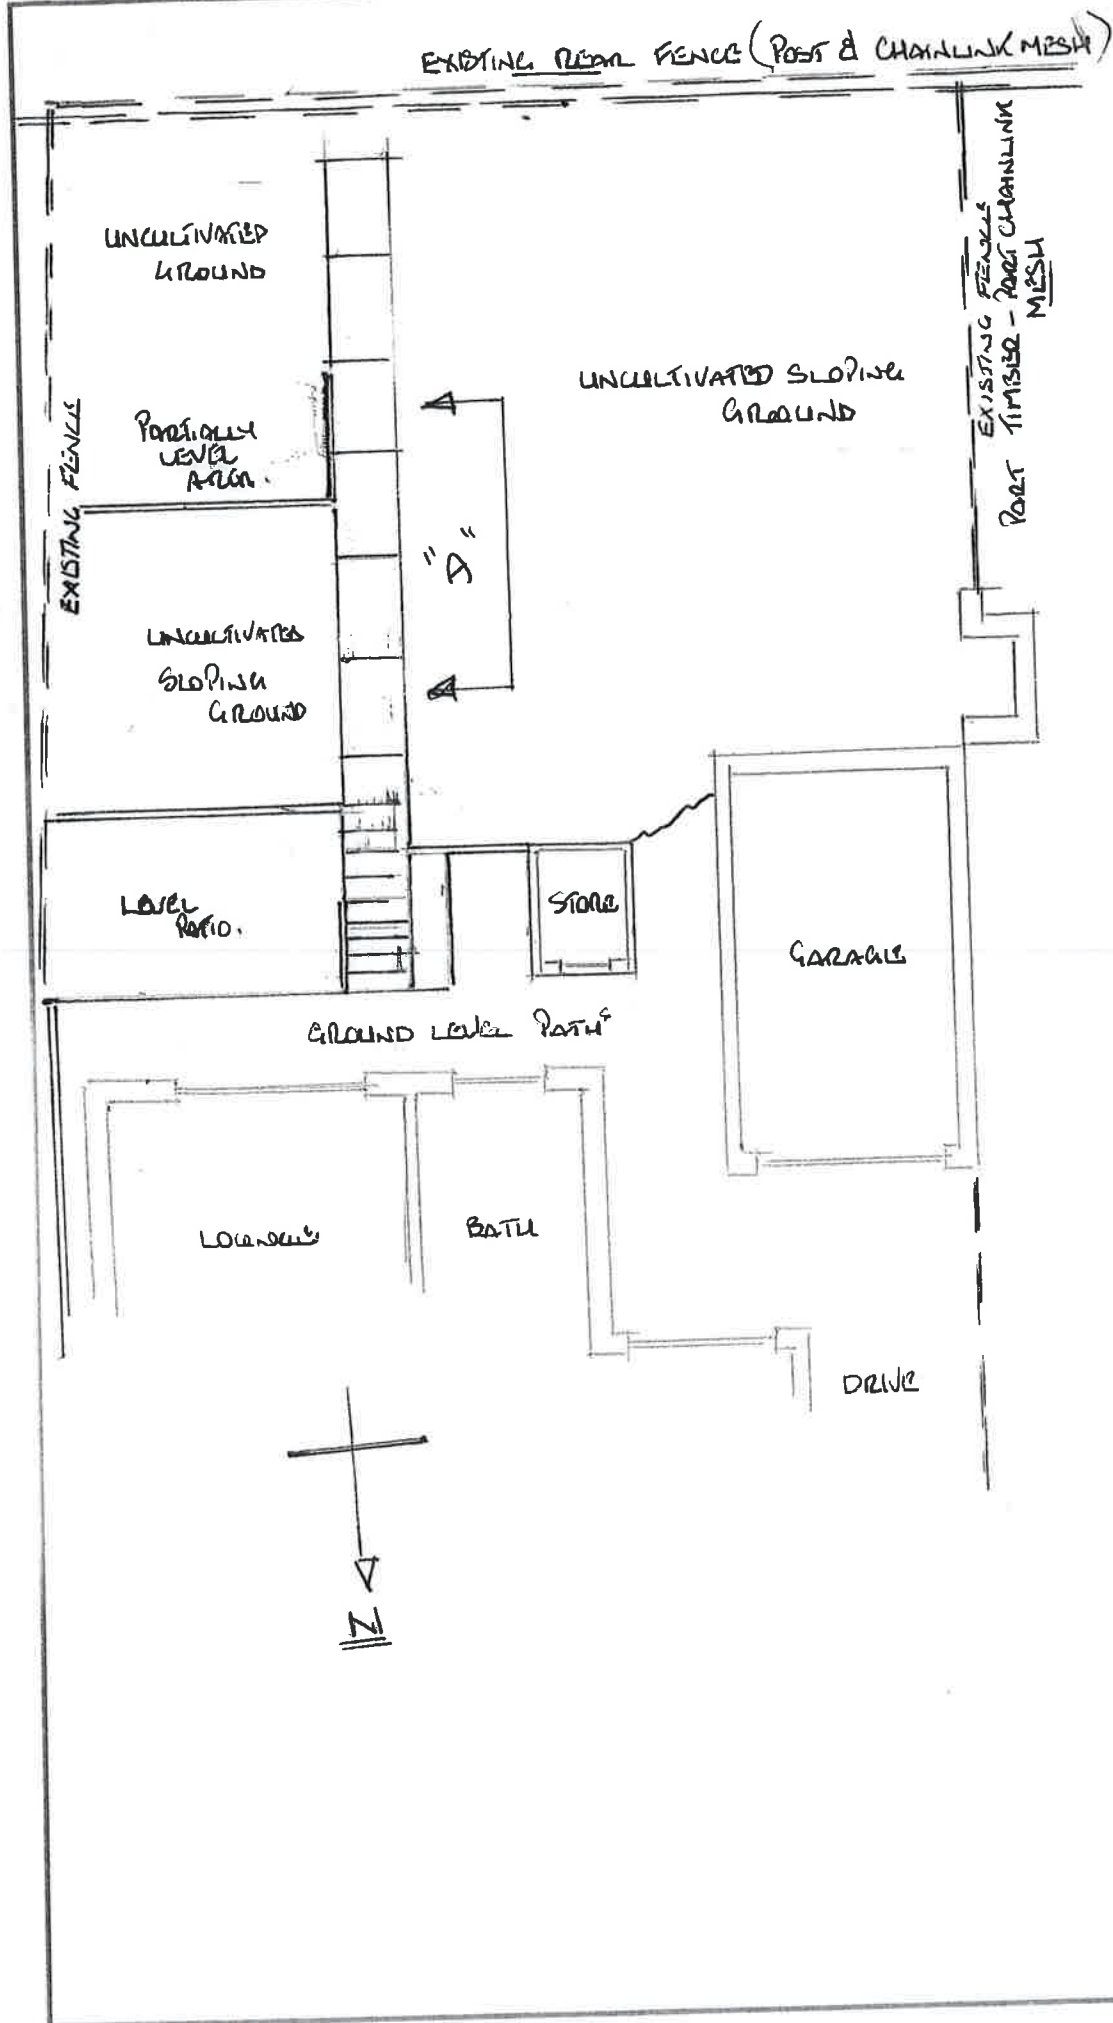

3m

- 7 OCT 2019

NOTES
All dimensions must be checked on site and not scaled from this drawing.

A	Date	Revisions

DUNRAVEN
Windows - Doors - Conservatories
St Davids House, Heol Mostyn, Village Farm Ind. Est
Pyle, Bridgend. CF33 6BJ
T: 01656 743 572 / 745 035 F: 01656 745 918

Client: **MR MASON**

Job Title:

Drawing Title:
**PART HOUSE FLOOR
PLAN & EXISTING GARDEN
& FENCE LAYOUTS**

Scale: **1:100 @ A3**

Date: **SEPT 19**

Drawn By: **PS**

Drg No:	Rev.
2M	

SC