


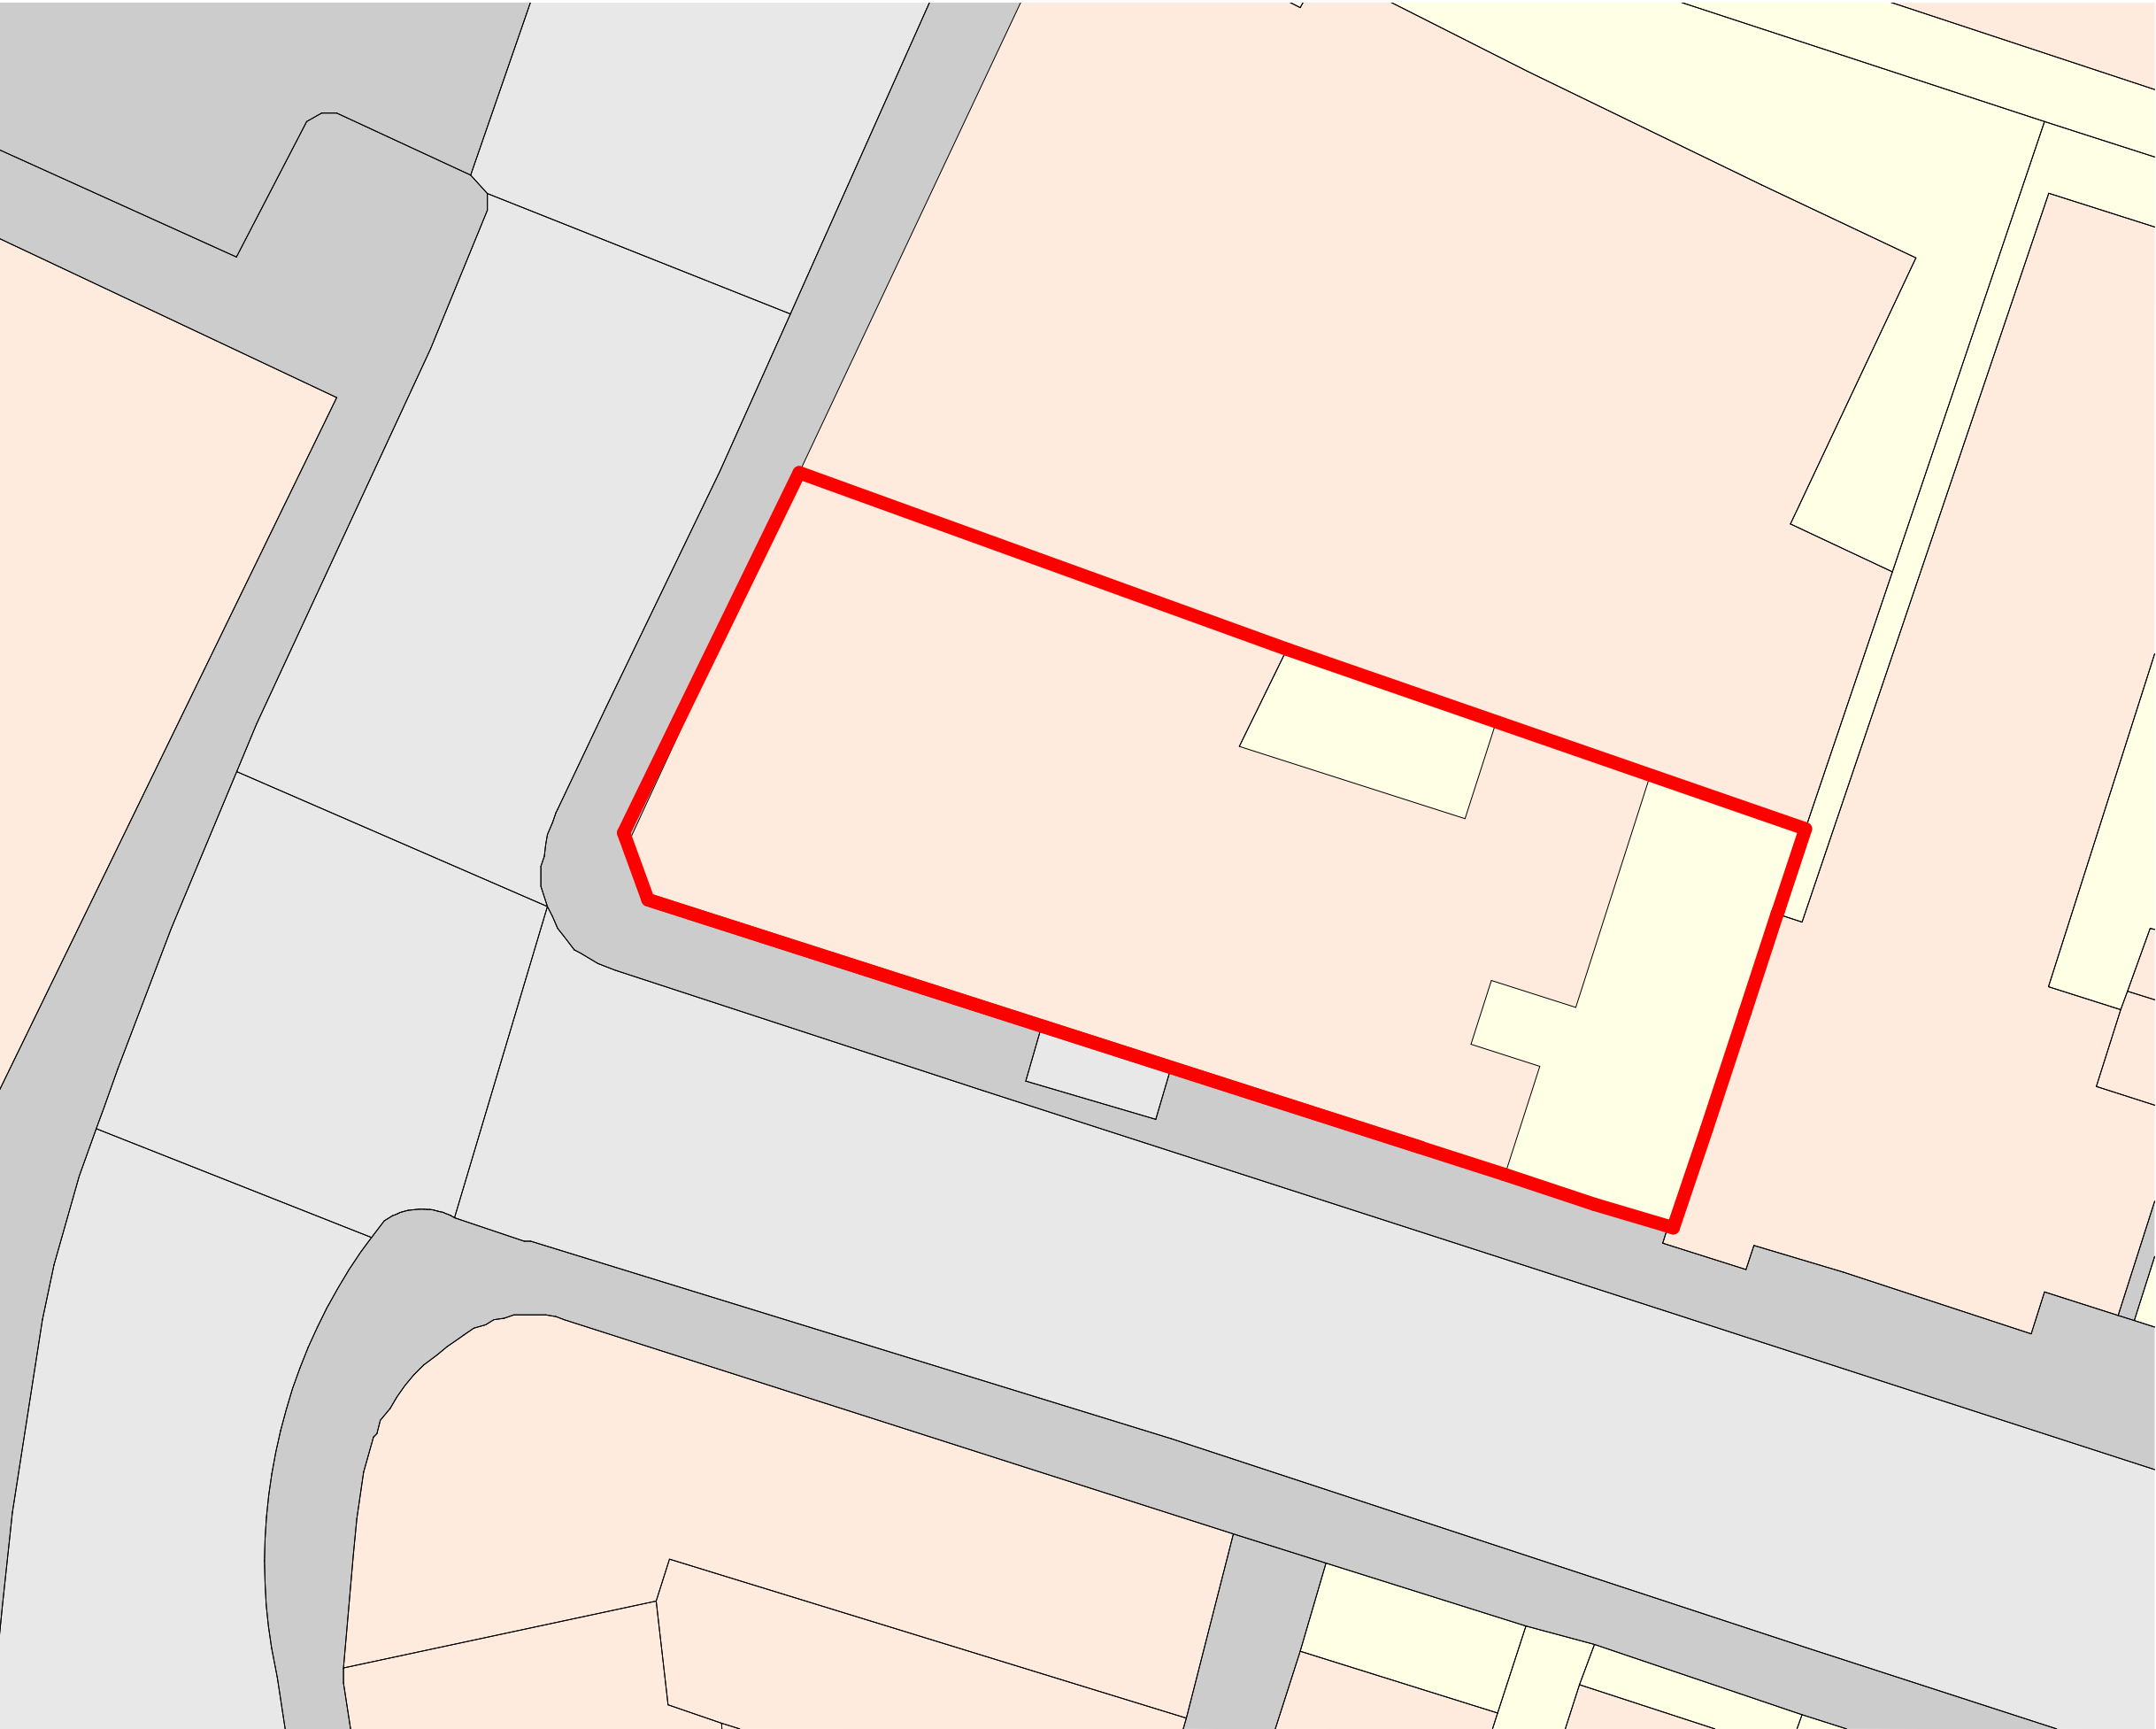

0.1 - Site Block Plan
1 : 200

darkin
architects

www.darkinarchitects.com

02921 197 196
143 Clifton Street, Cardiff, CF24
1LZ

01554 778 730
1 John Street, Llanelli, SA15 1UH

**drawing on
experience**



RIBA Chartered Practice

THIS DRAWING IS THE COPYRIGHT OF DARKIN ARCHITECTS AND MAY NOT BE COPIED, ALTERED OR REPRODUCED IN ANY FORM OR PASSED TO A THIRD PARTY WITHOUT THEIR CONSENT. DIMENSIONS MUST BE CHECKED AND VERIFIED ON SITE AND ANY DISCREPANCIES SHOULD BE REPORTED TO THE ARCHITECT. THIS DRAWING MUST NOT BE SCALED AND SHOULD BE READ IN CONJUNCTION WITH ALL OTHER CONSULTANT'S DRAWINGS. IF IN DOUBT ASK FOR CONFIRMATION.

NOTES			
No.	Description	By	Date

CLIENT:
Green Build Consult

PROJECT
Big Cam

PROJECT ADDRESS

The Big Cam,
9 Windsor Rd,
Neath
SA11 1LS

Drawing Title

Site Block Plan

Drawn by <i>TOM</i>	Checked by <i>DLD</i>	© Copyright Darkin Architects 2019
Project Ref <i>RC176</i>	Scale <i>1 : 200</i>	Paper Size A3
Drawing Number <i>002</i>	Revision	Date <i>04/11/19</i>