



 

THIS DRAWING IS THE COPYRIGHT OF DARKIN ARCHITECTS AND MAY NOT BE COPIED, ALTERED OR REPRODUCED IN ANY FORM OR PASSED TO A THIRD PARTY WITHOUT THEIR CONSENT. DIMENSIONS MUST BE CHECKED AND VERIFIED ON SITE AND ANY DISCREPANCIES SHOULD BE REPORTED TO THE ARCHITECT. THIS DRAWING MUST NOT BE SCALED AND SHOULD BE READ IN CONJUNCTION WITH ALL OTHER CONSULTANT'S DRAWINGS. IF IN DOUBT ASK FOR CONFIRMATION.



NOTES

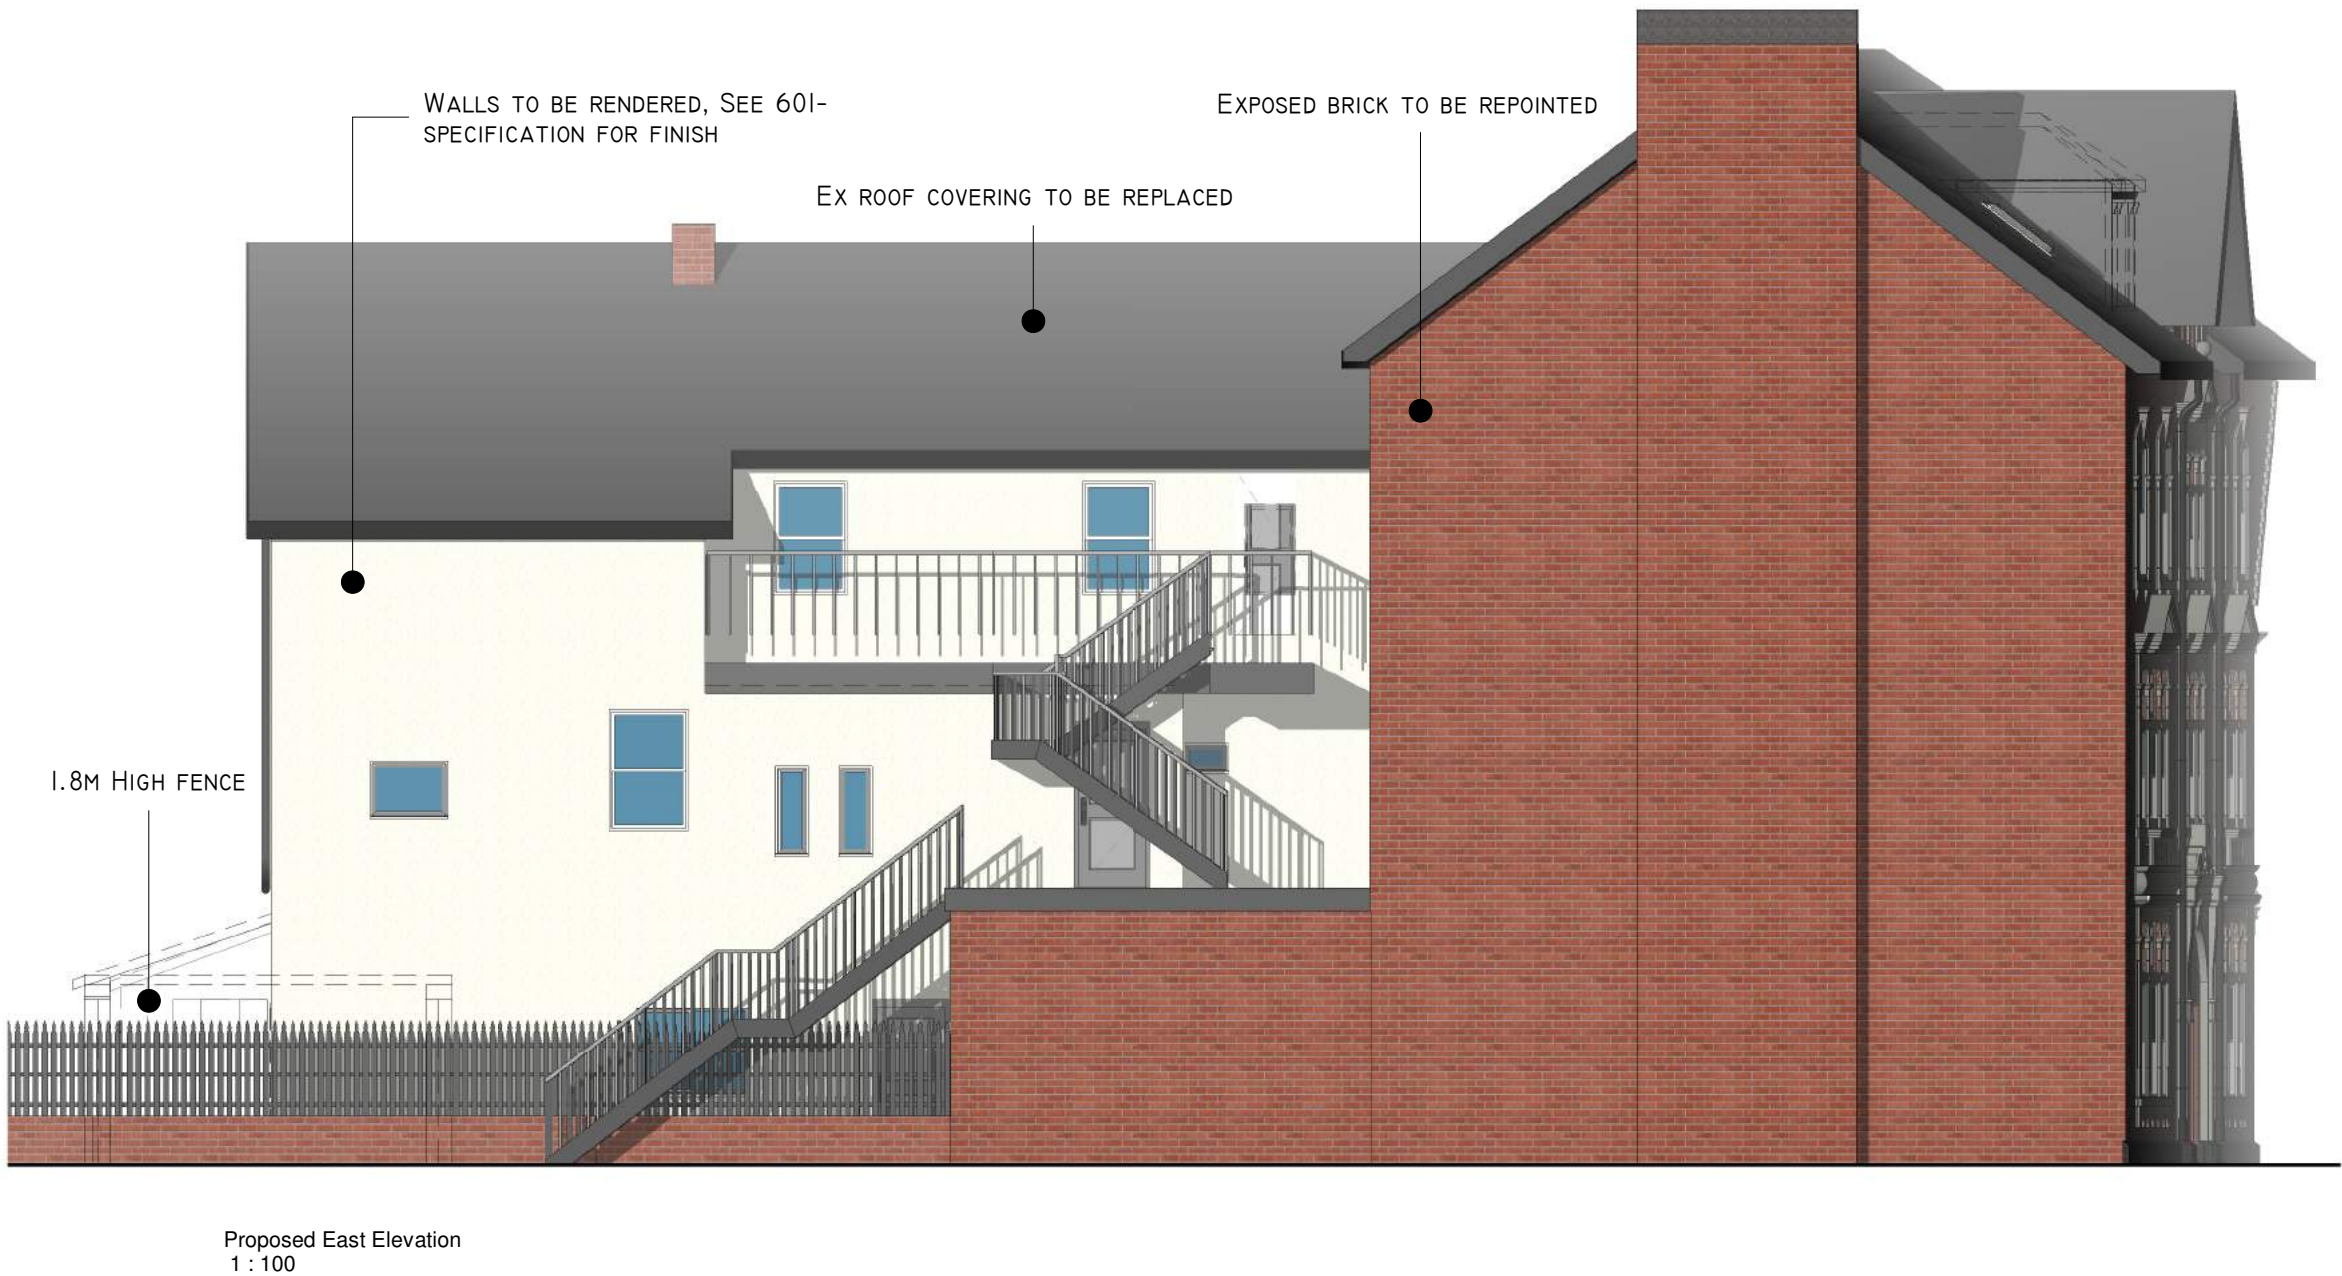

Rev	Description	B y	Date
B	Minor detail amendments & added annotations	AYL	19.06.2019
C	Added Annotations	AYL	25.06.2019
D	Walls adjusted, stair added	TOM	26.06.2019

CLIENT:
Aim2Sustain

PROJECT
Big Cam

PROJECT ADDRESS
The Big Cam,
9 Windsor Rd,
Neath
SA11 1LS

Drawing Title
Proposed Elevations

Drawn by TOM	Checked DLD	© Copyright Darkin Architects 2019
Project Ref RC176	Scale 1 : 100	Paper Size A2
Drawing Number 302	Revision D	Date 02.04.2019