


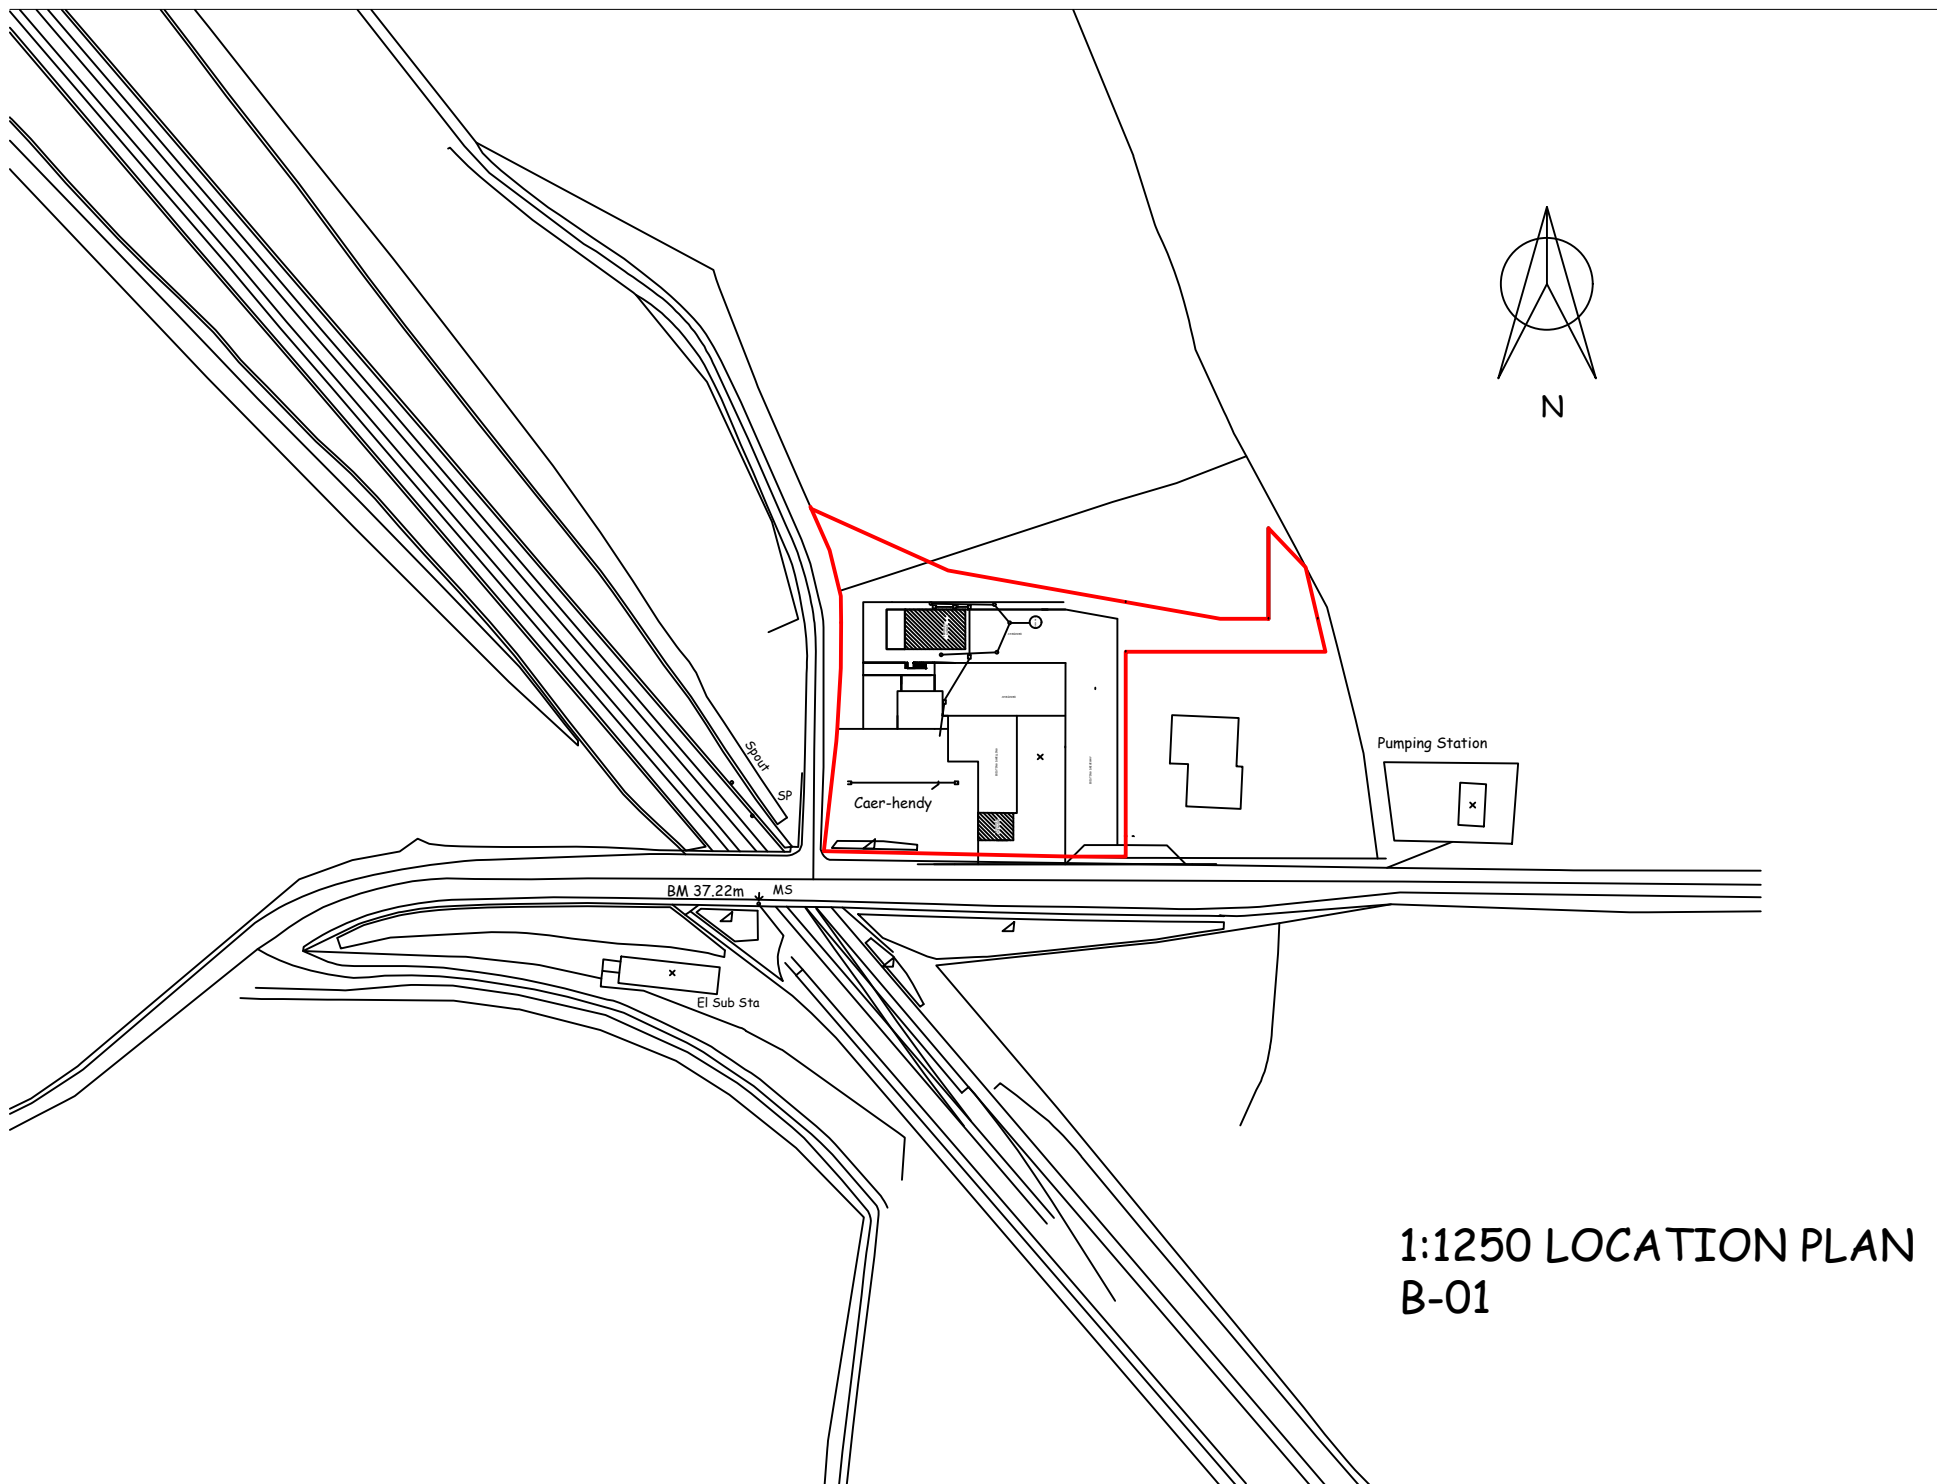

1:1250 LOCATION PLAN
B-01