




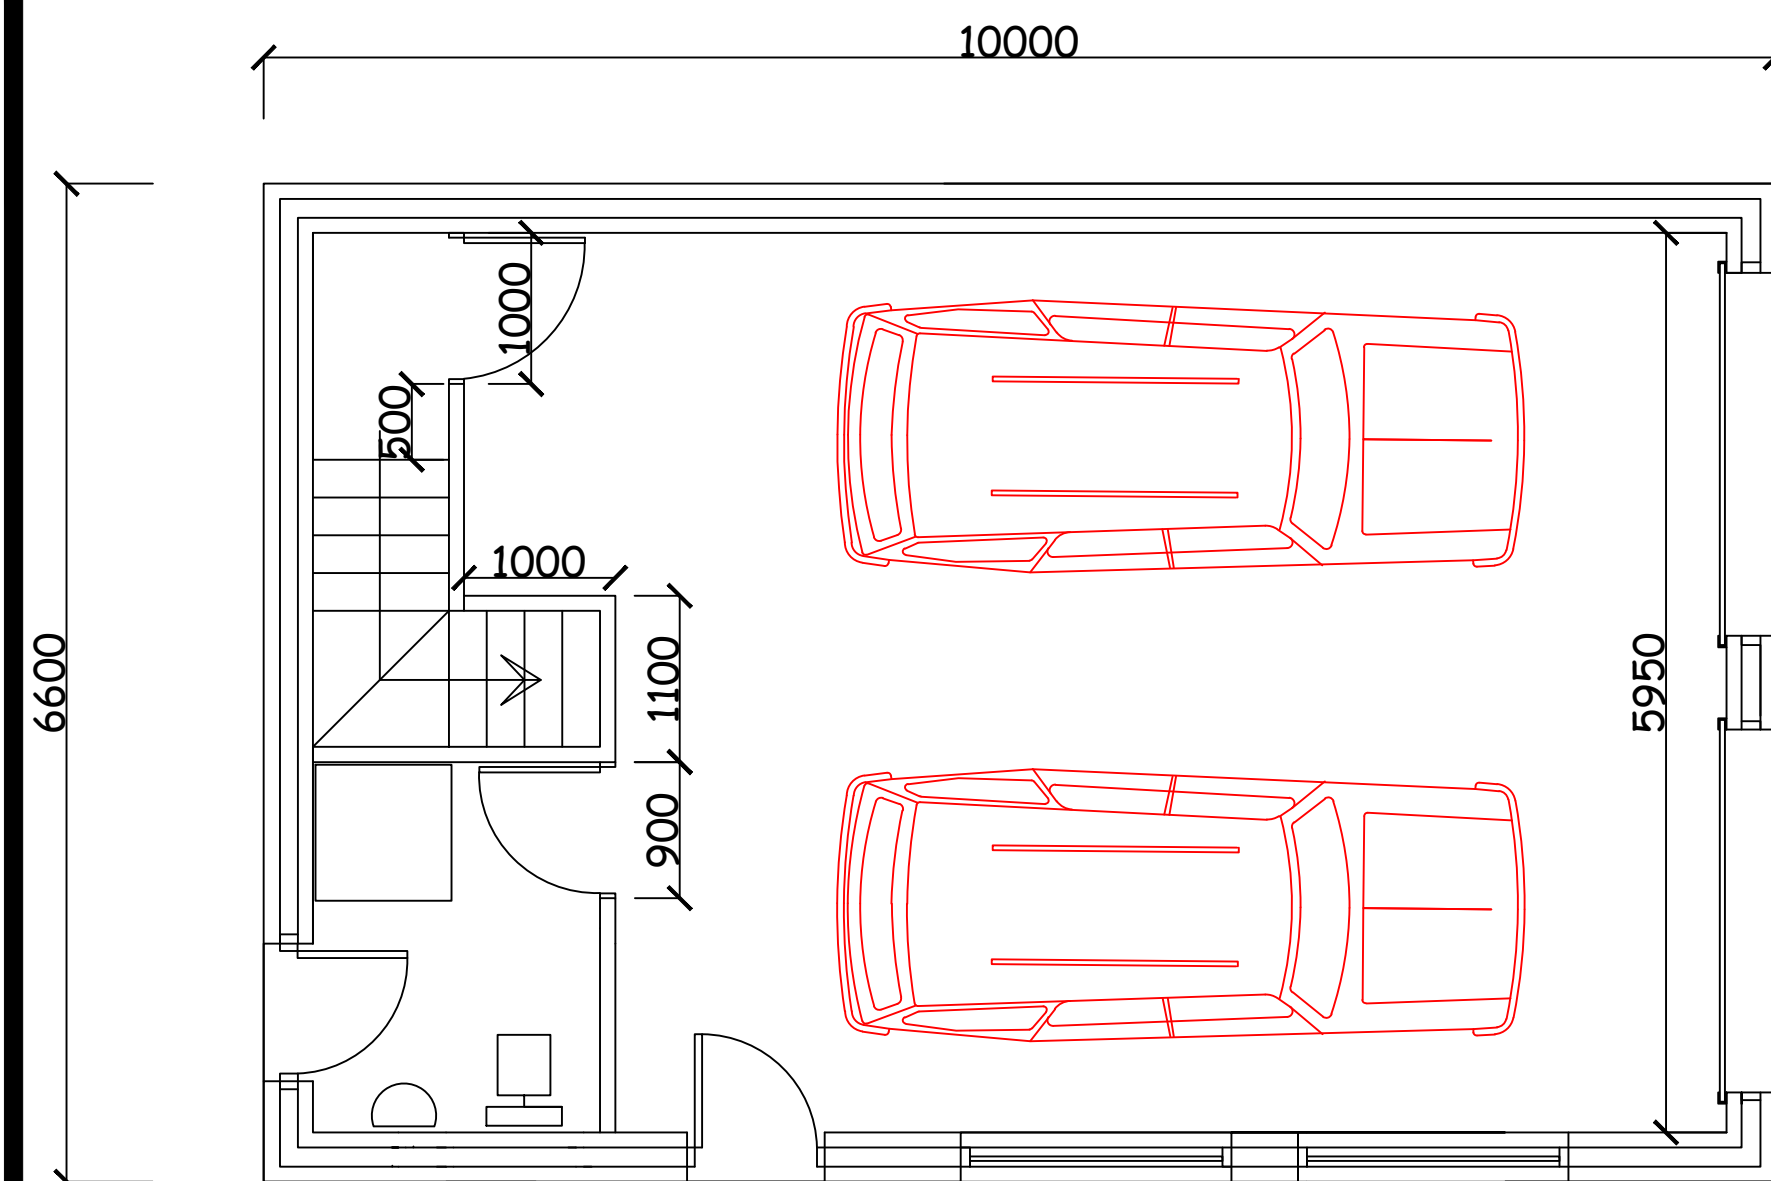


PROPOSED GF PLAN OF GARAGE

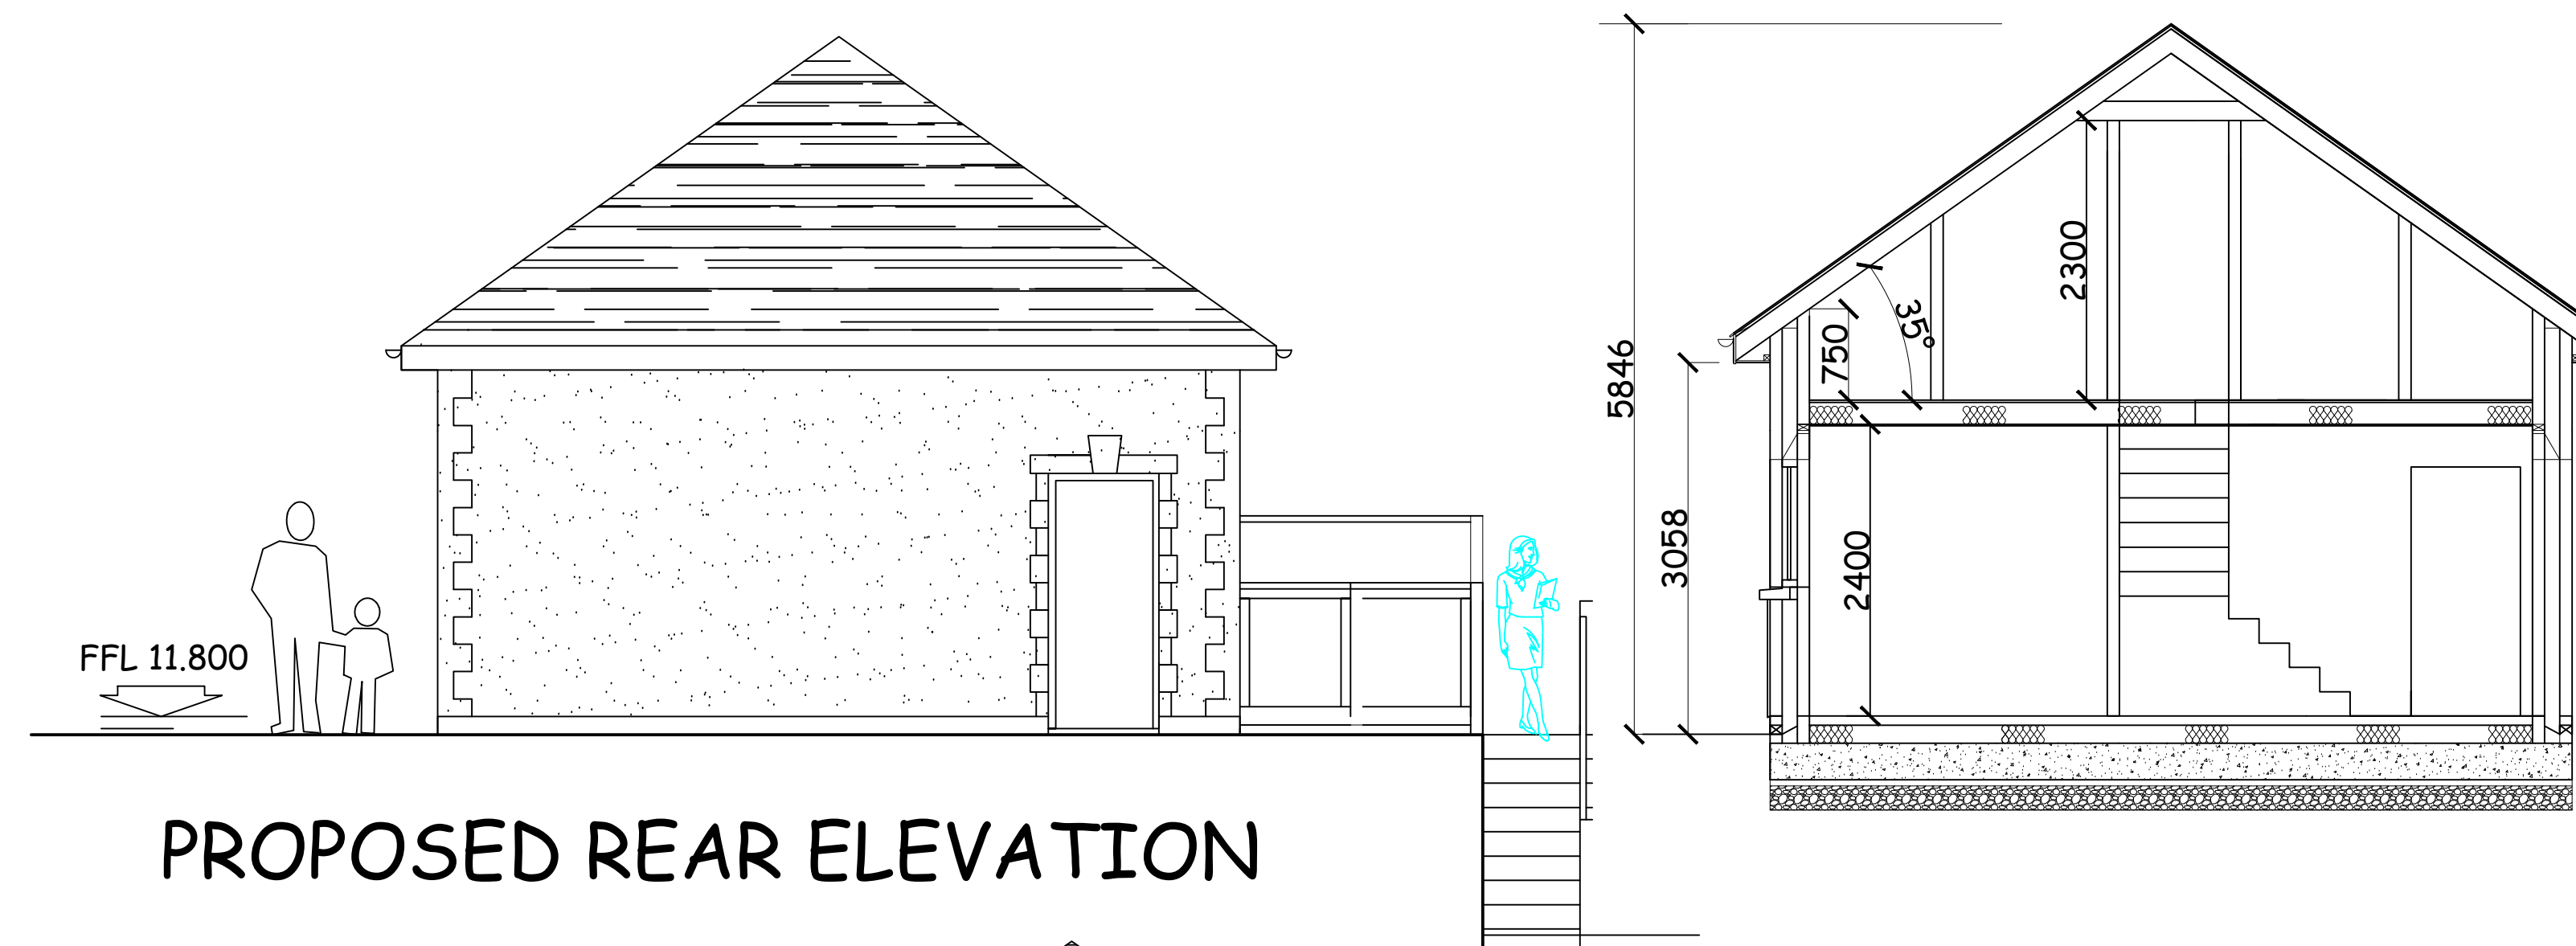


PROPOSED REAR ELEVATION

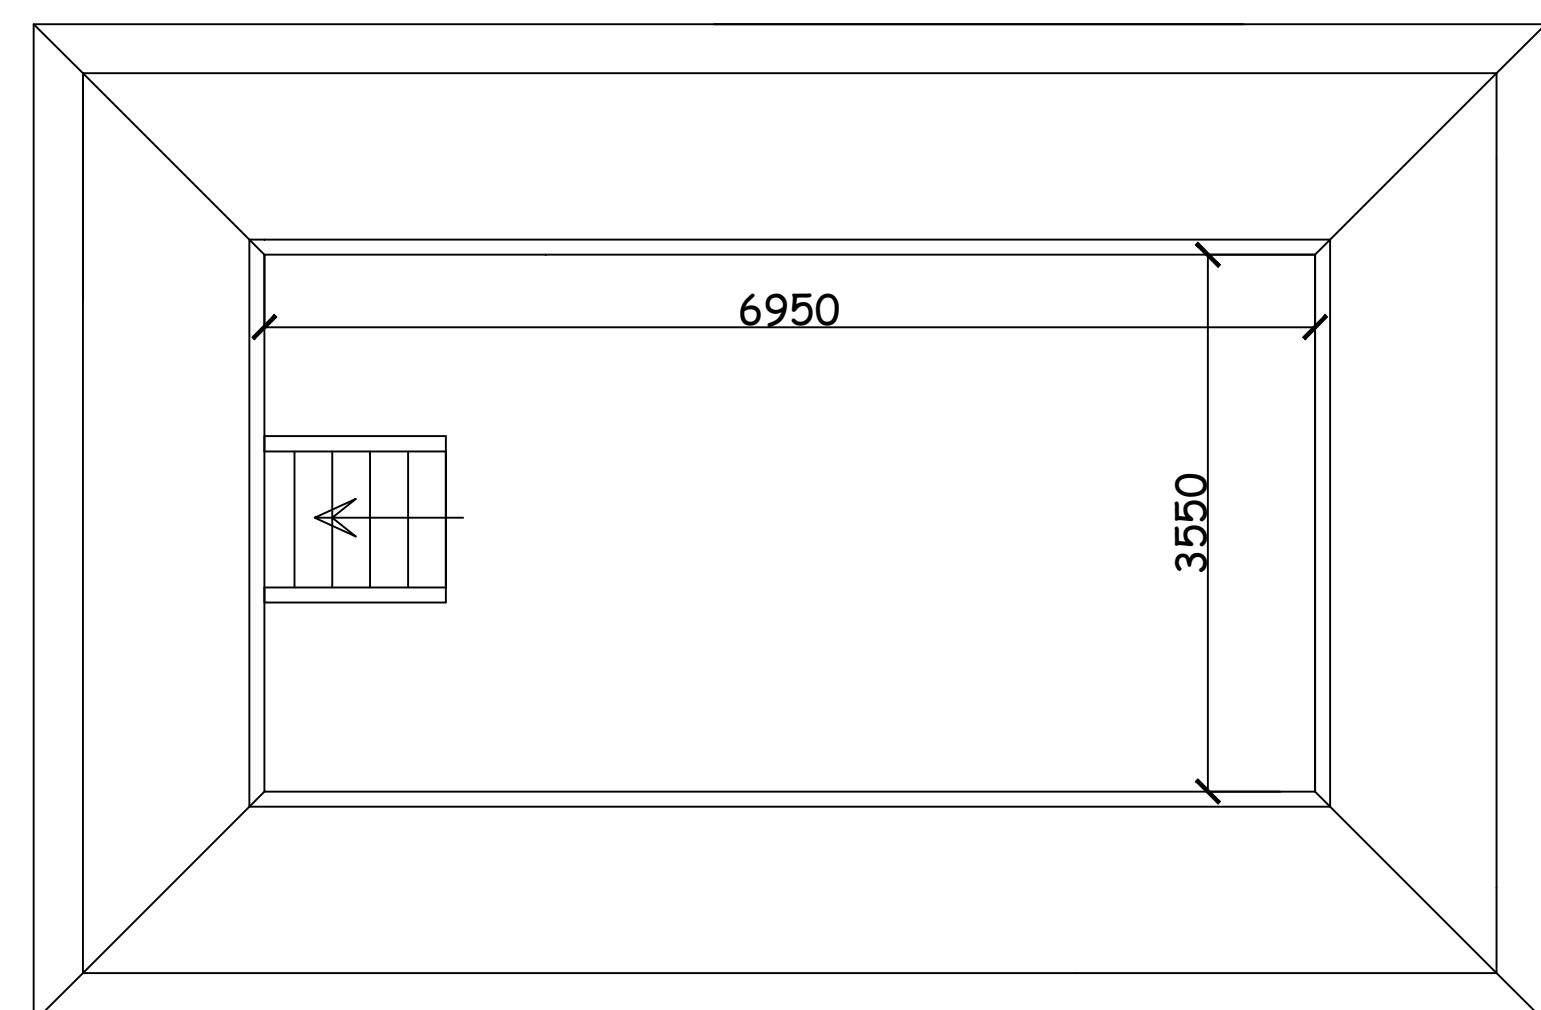

PROPOSED PLAN, STORAGE ROOM IN ROOF

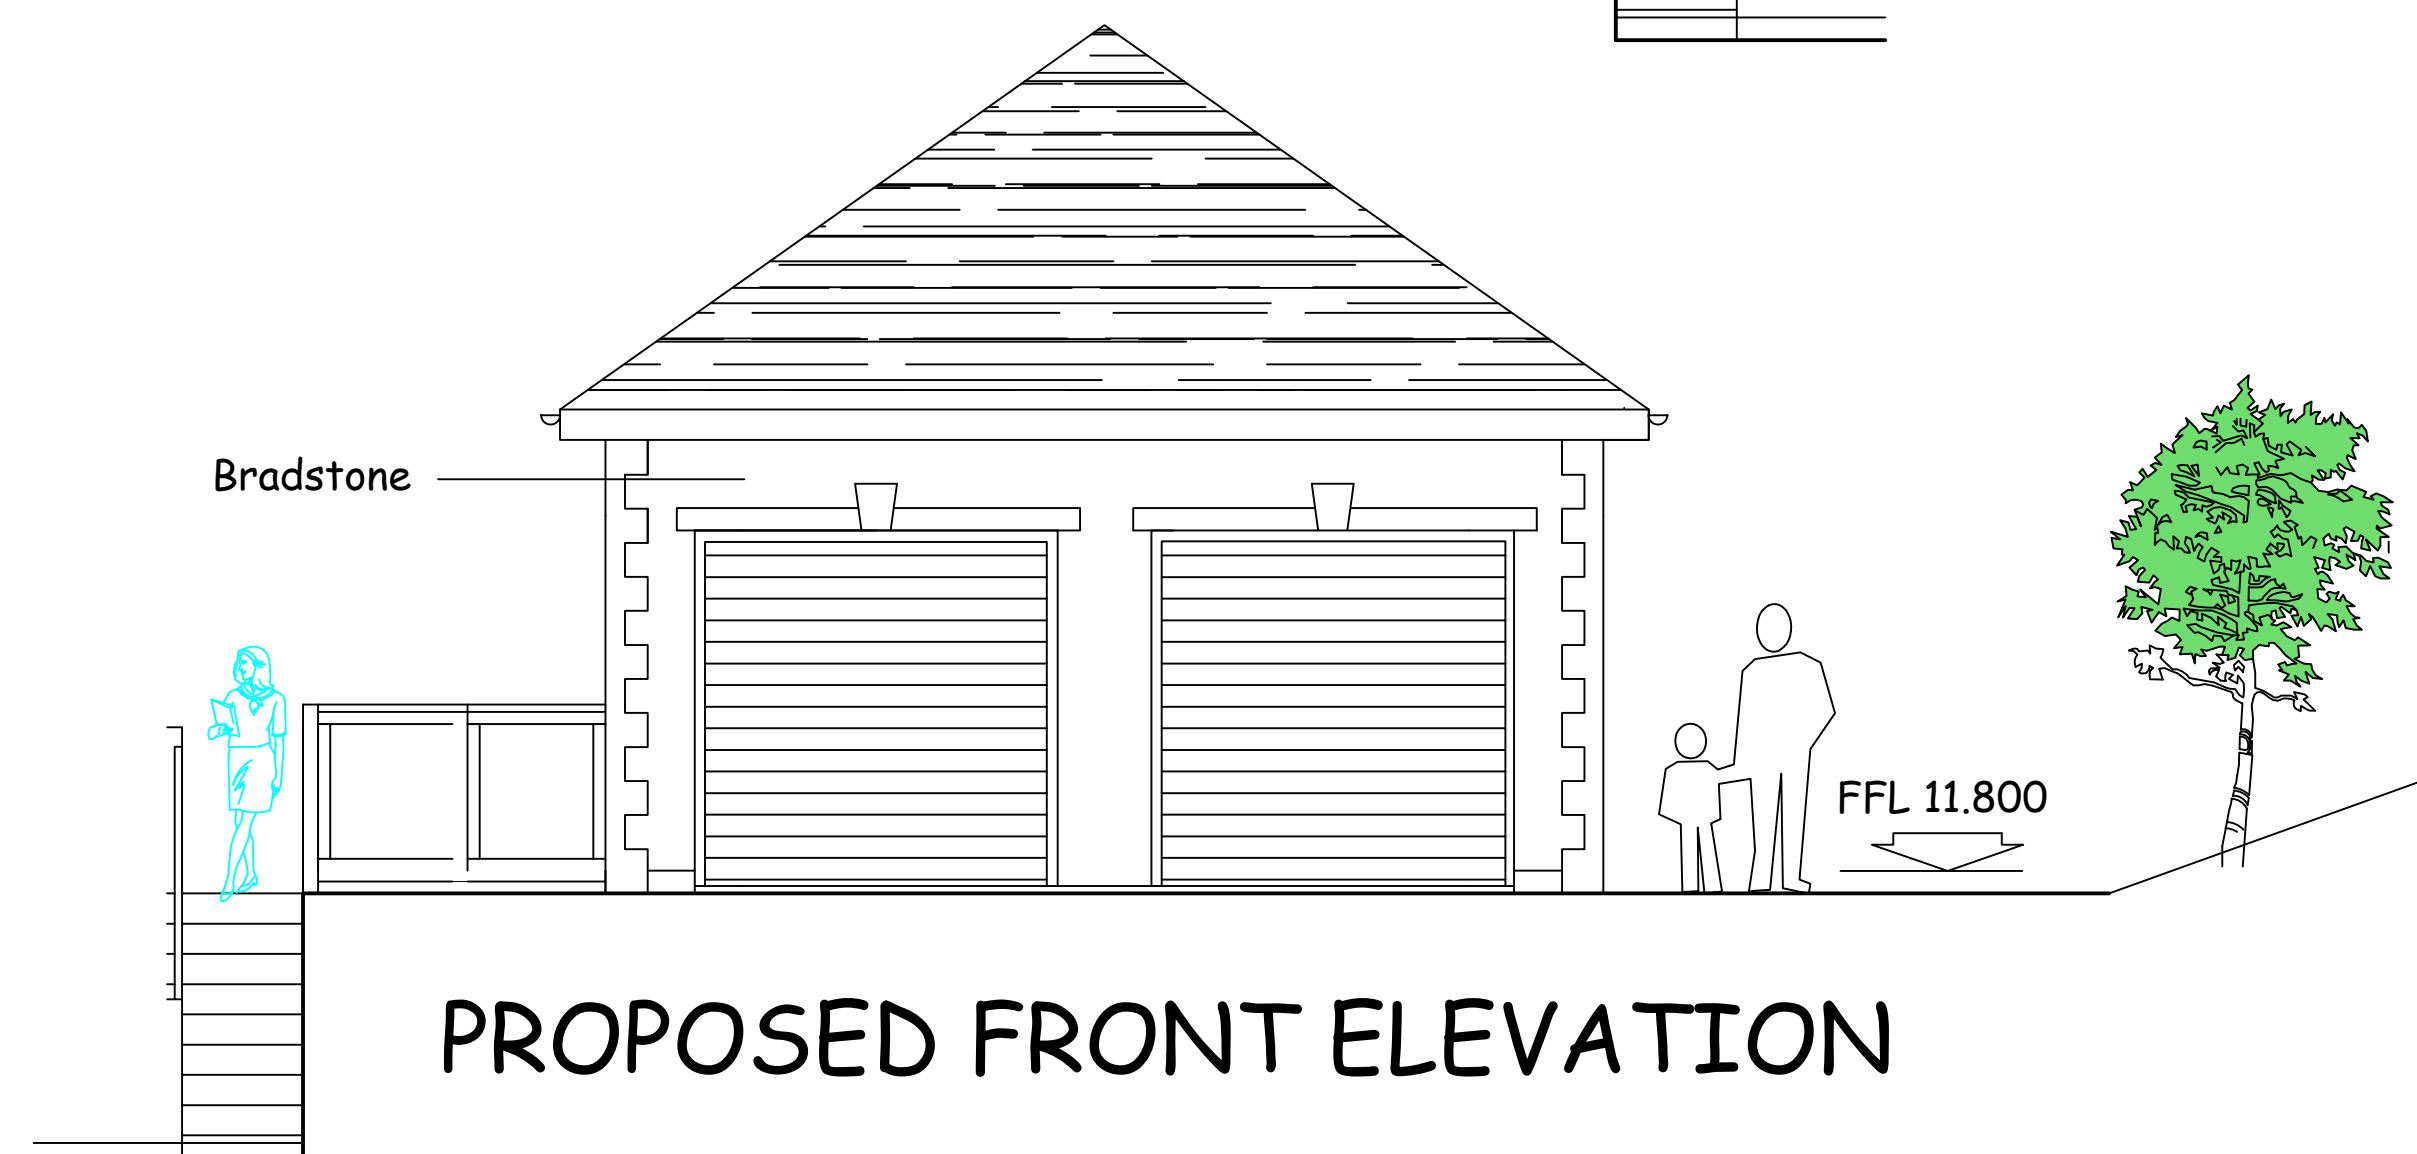

PROPOSED FRONT ELEVATION

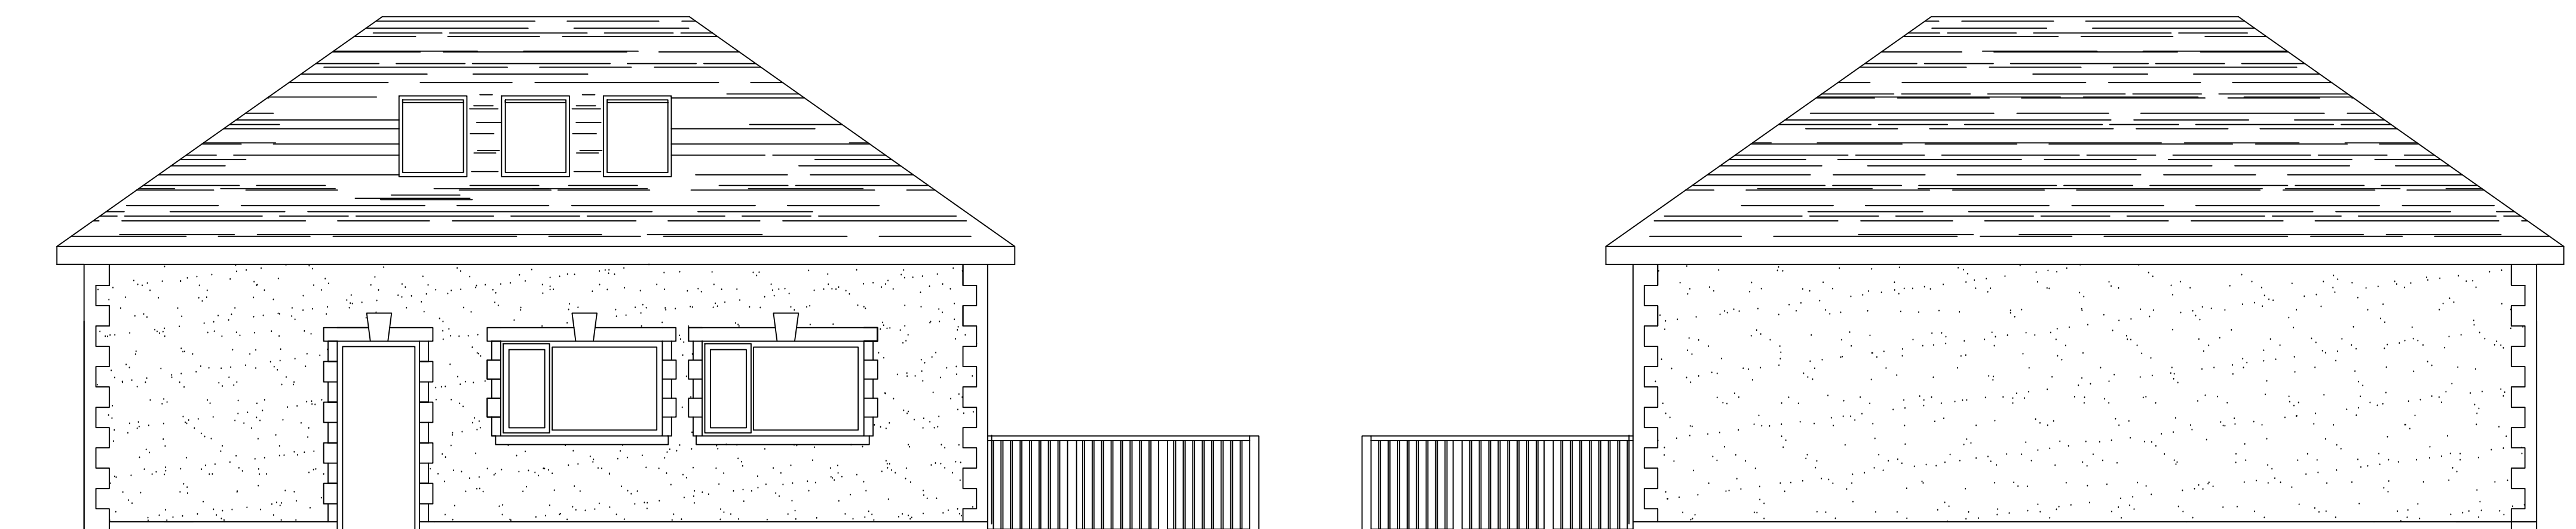

PROPOSED SIDE ELEVATION

PROPOSED END ELEVATION

General Notes

No.	Revision/Issue	Date

Firm Name and Address

Project Name and Address

PROPOSED PLANS
& ELEVATIONS
DETACHED GARAGE
CAER HENDY

Project	gvt	Sheet
Date	10.10.2019	B-101
Scale	1:50	