





Reproduced from an Ordnance Survey map with the permission of the
Controller of Her Majesty's Stationary Office. Crown Copyright reserved

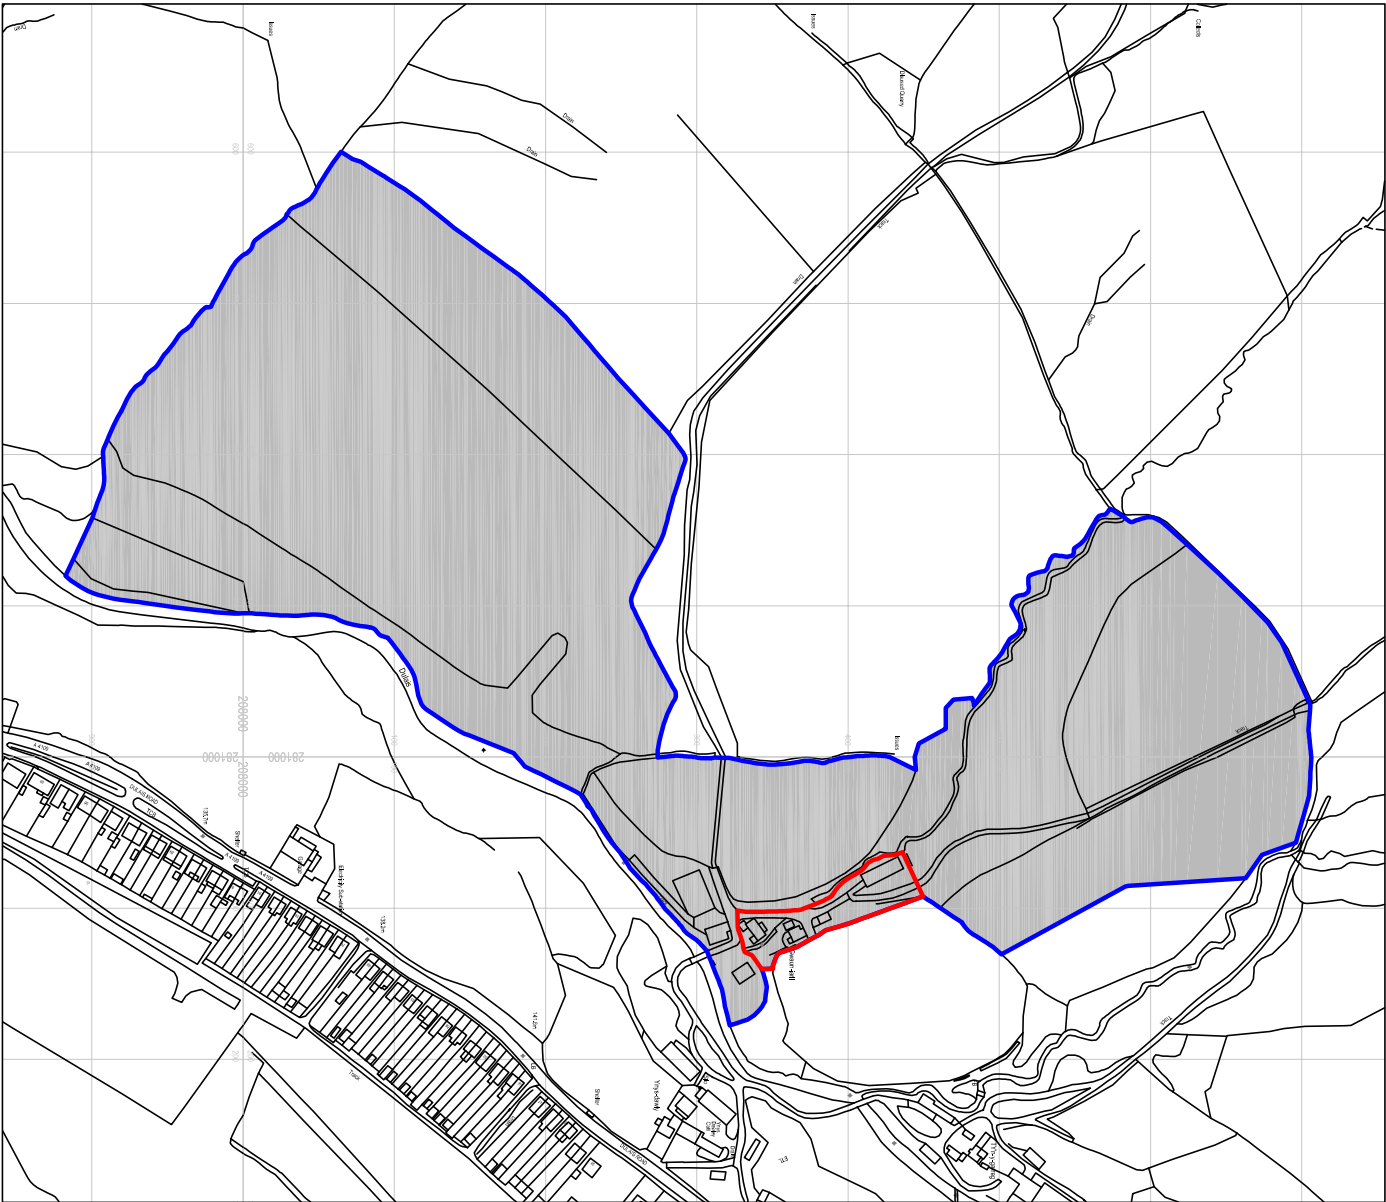

SITE LOCATION PLAN
Scale 1:5000

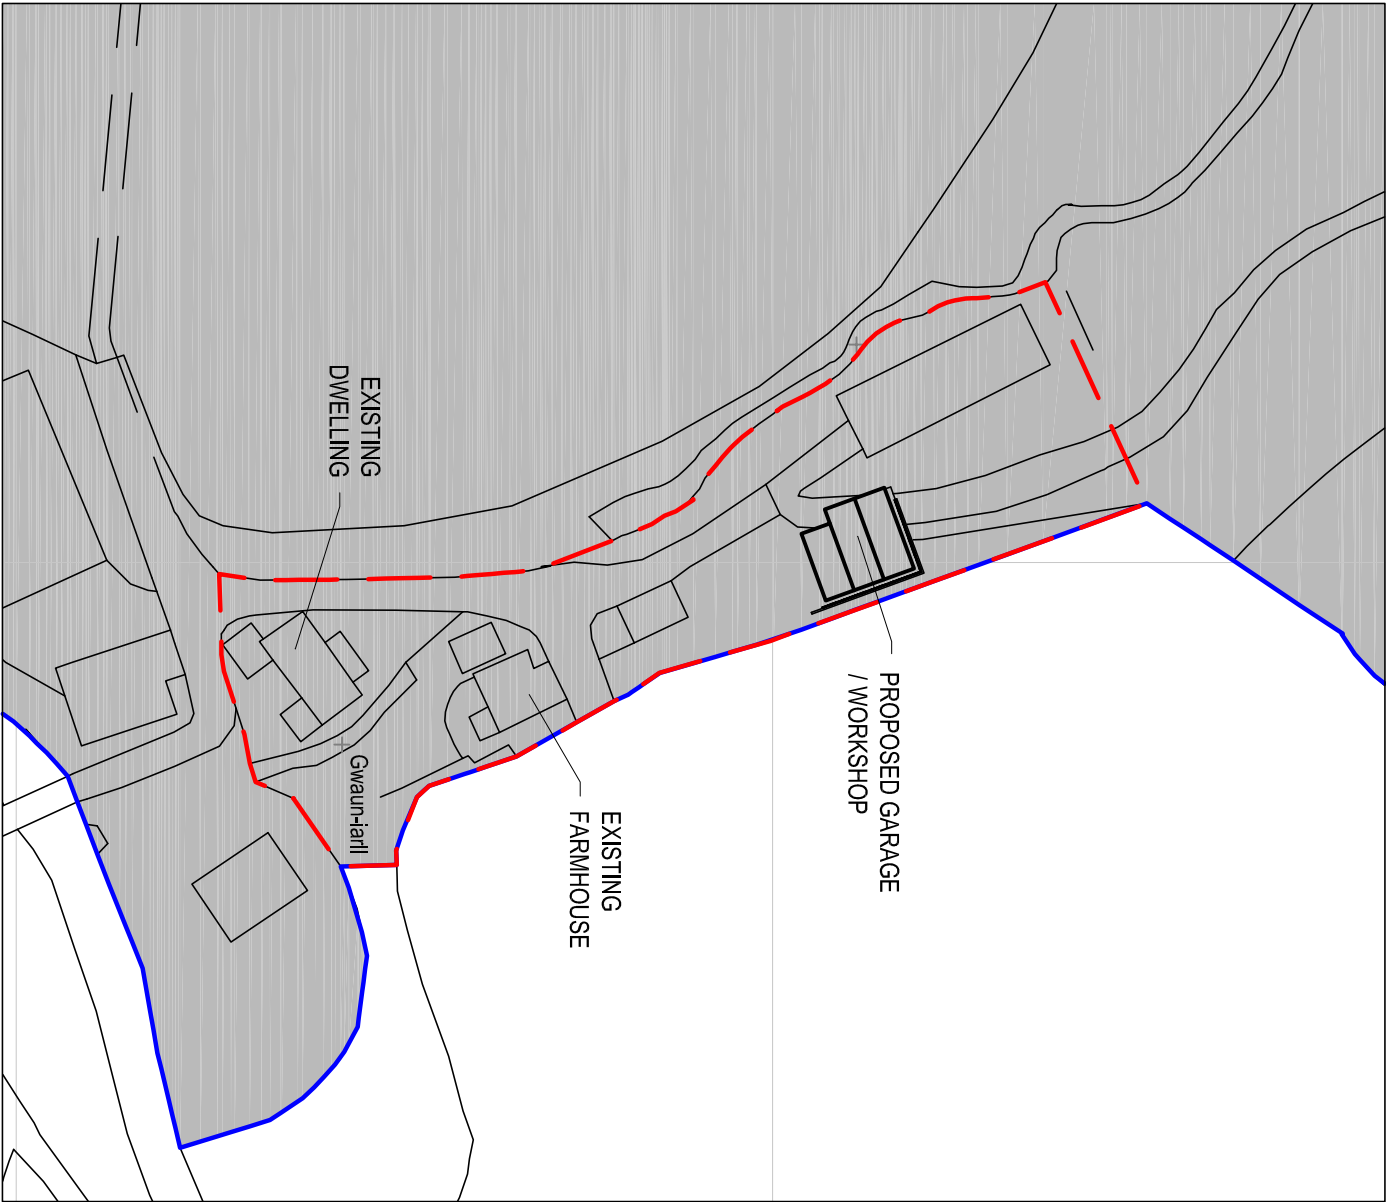

SITE LOCATION PLAN
Scale 1:1000



Cwm Planning & Design Ltd.
(Civil, Structural & Architectural)

Client:

Mr. & Mrs R. Bowden
Gwauniarll Farm
Seven Sisters
SA10 9EW

Project Title:

PROPOSED GARAGE, STORE
& KENNELS

General Notes:

1. Do not scale from this drawing, take figured dimensions only.
2. Dimensions are in millimeters unless otherwise stated.

Drawing Issue:

PLANNING

Drawing Title:			
EXISTING SITE LOCATION PLANS			
Drawing No:		Revision:	
001		A	
Date:		Revised:	
03-09-2019		18-09-2019	
Scale(s):		Paper Size:	
1:5000 / 1:1000		A3	