


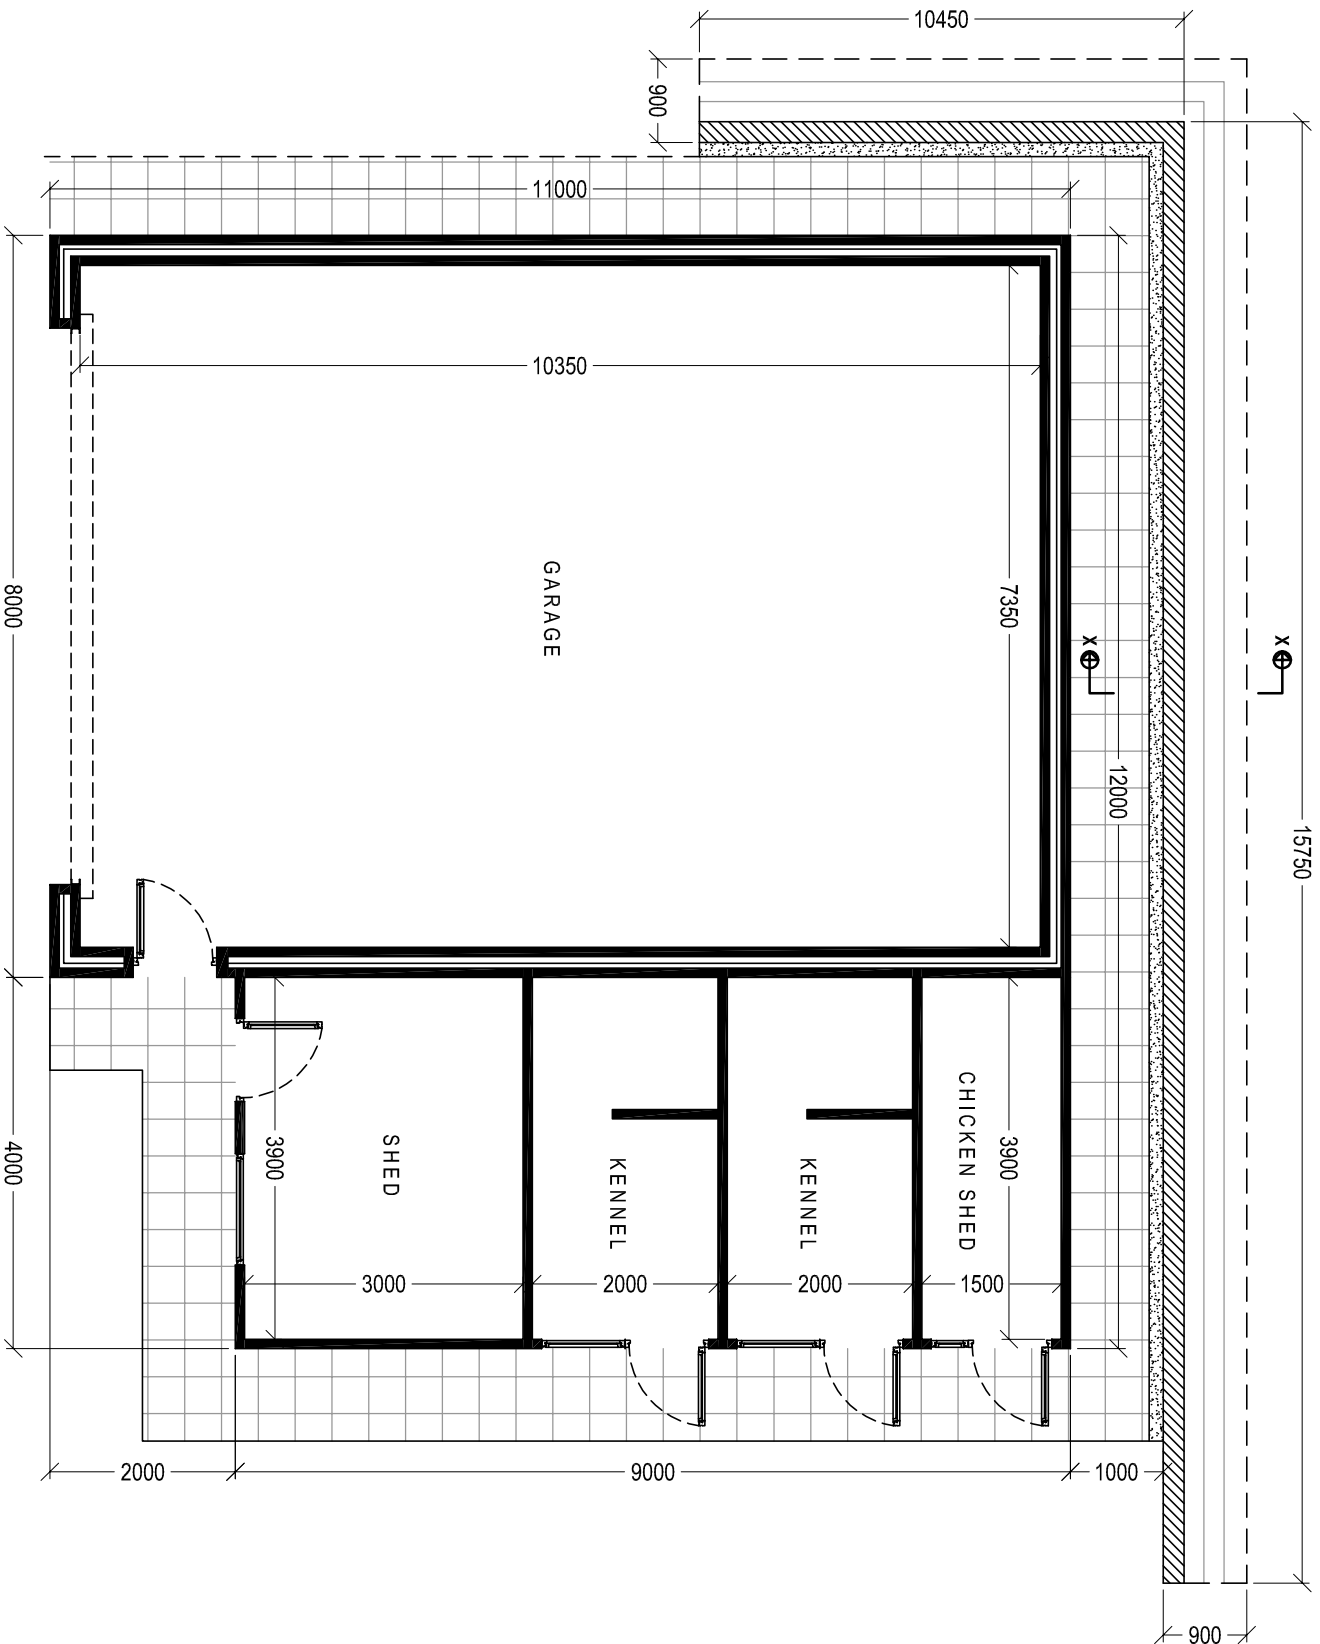

PROPOSED PLAN
Scale 1:50

 Cwm Planning & Design Ltd. (Civil, Structural & Architectural)		Client: Mr. & Mrs R. Bowden Gwauniarll Farm Seven Sisters SA10 9EW		Project Title: PROPOSED GARAGE, STORE & KENNELS		General Notes: 1. Do not scale from this drawing take figured dimensions only. 2. Dimensions are in millimeters unless otherwise stated. Drawing Issue: PLANNING		Drawing Title: PROPOSED PLAN		Drawing No: 004	Revision: A
						Date: 03-09-2019		Revised: 06-10-2019			
						Scale(s): 1:100		Paper Size: A3			