


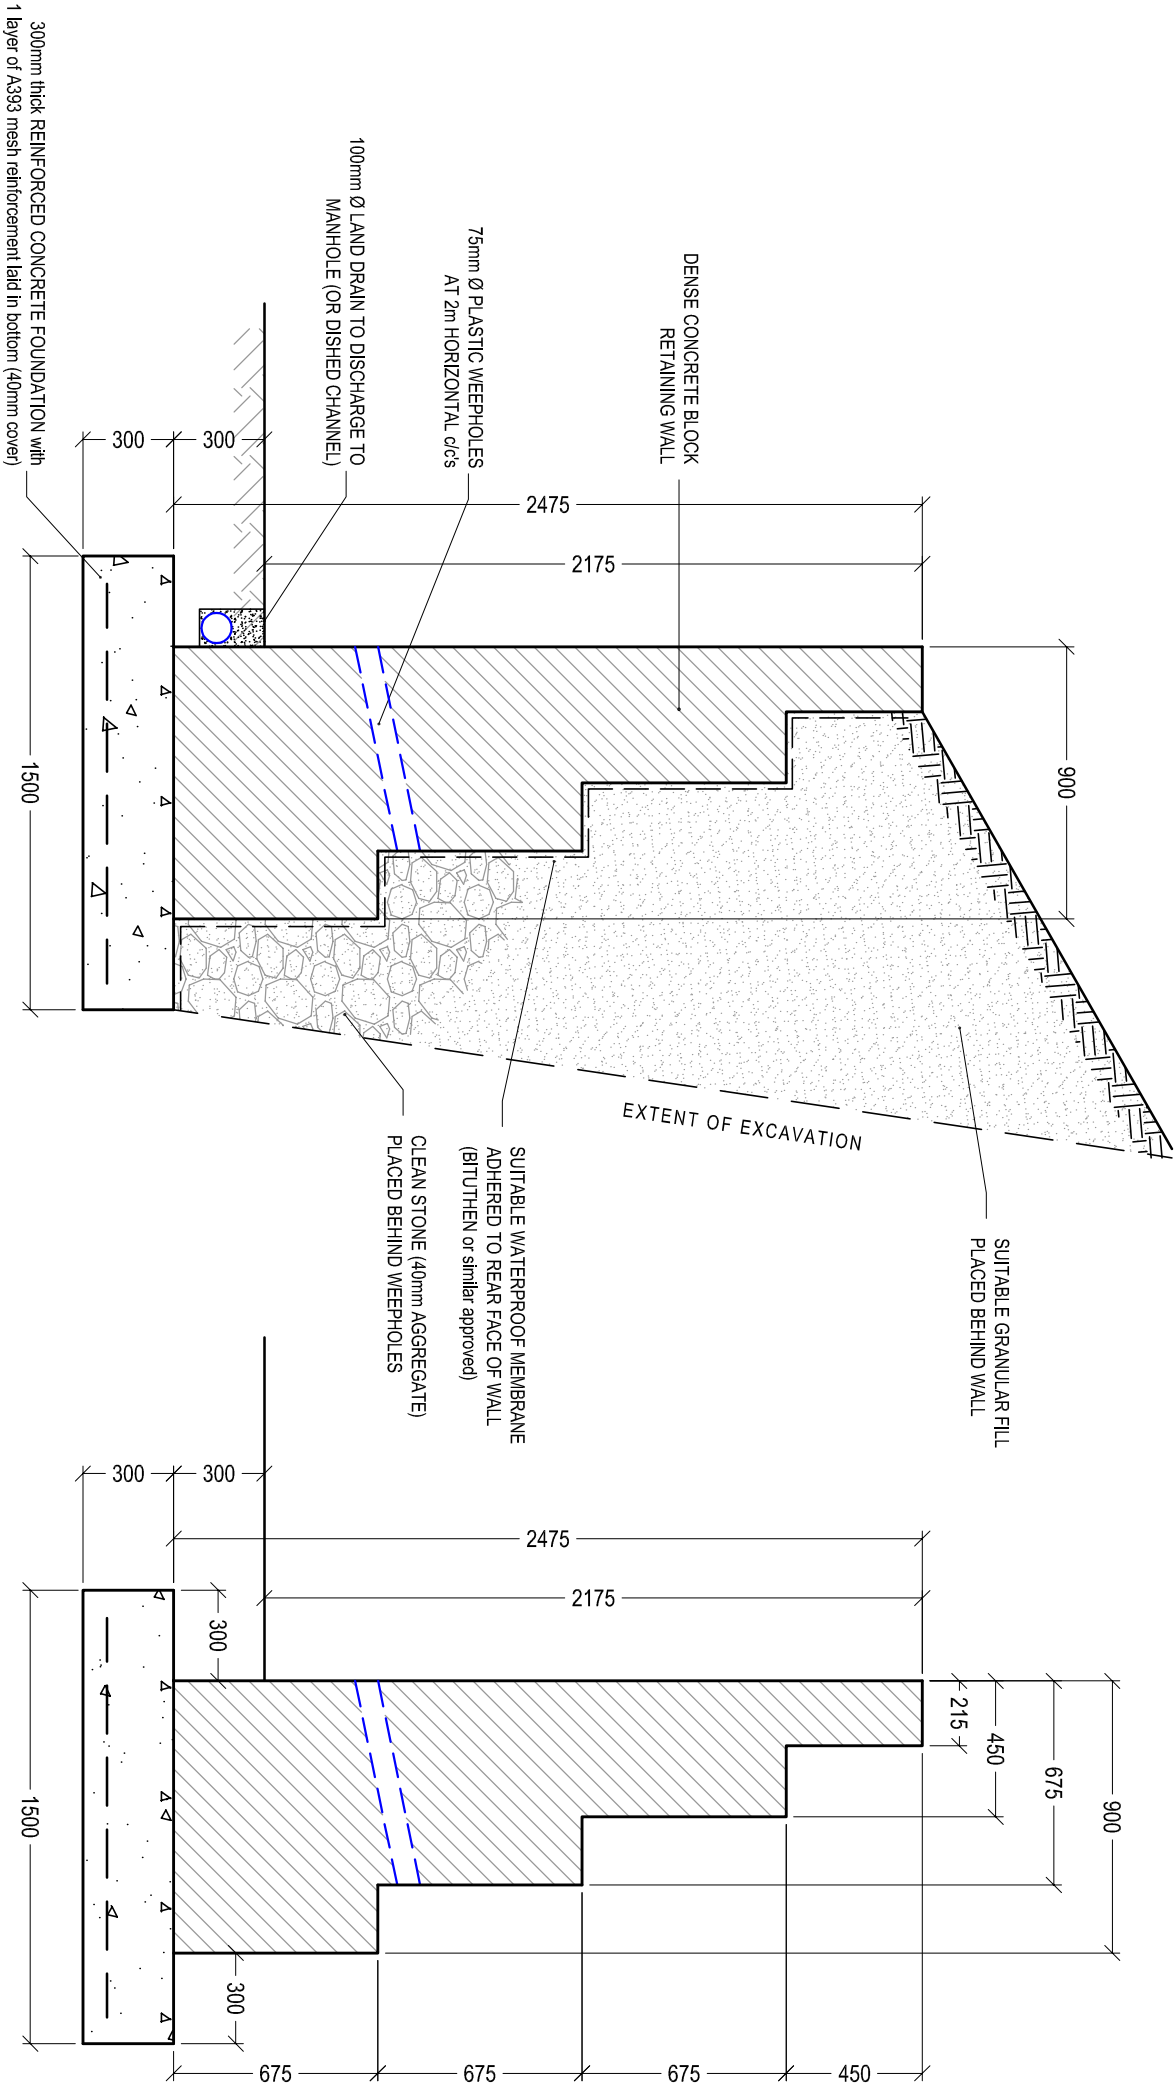

TYPICAL SECTIONS THROUGH RETAINING WALL
Scale 1:25

 Cwm Planning & Design Ltd. (Civil, Structural & Architectural)		Client: Mr. & Mrs R. Bowden Gwauniarll Farm Seven Sisters SA10 9EW		Project Title: PROPOSED GARAGE, STORE & KENNELS		General Notes: 1. Do not scale from this drawing, take figured dimensions only. 2. Dimensions are in millimeters unless otherwise stated. Drawing Issue: P L A N N I N G		Drawing Title: RETAINING WALL DETAILS <table><tr><td>Drawing No:</td><td>005</td><td>Revision:</td><td>A</td></tr><tr><td>Date:</td><td>22-08-2019</td><td>Revised:</td><td>06-10-2019</td></tr><tr><td>Scale(s):</td><td>1:25</td><td>Paper Size:</td><td>A3</td></tr></table>		Drawing No:	005	Revision:	A	Date:	22-08-2019	Revised:	06-10-2019	Scale(s):	1:25	Paper Size:	A3
Drawing No:	005	Revision:	A																		
Date:	22-08-2019	Revised:	06-10-2019																		
Scale(s):	1:25	Paper Size:	A3																		