


Superseded

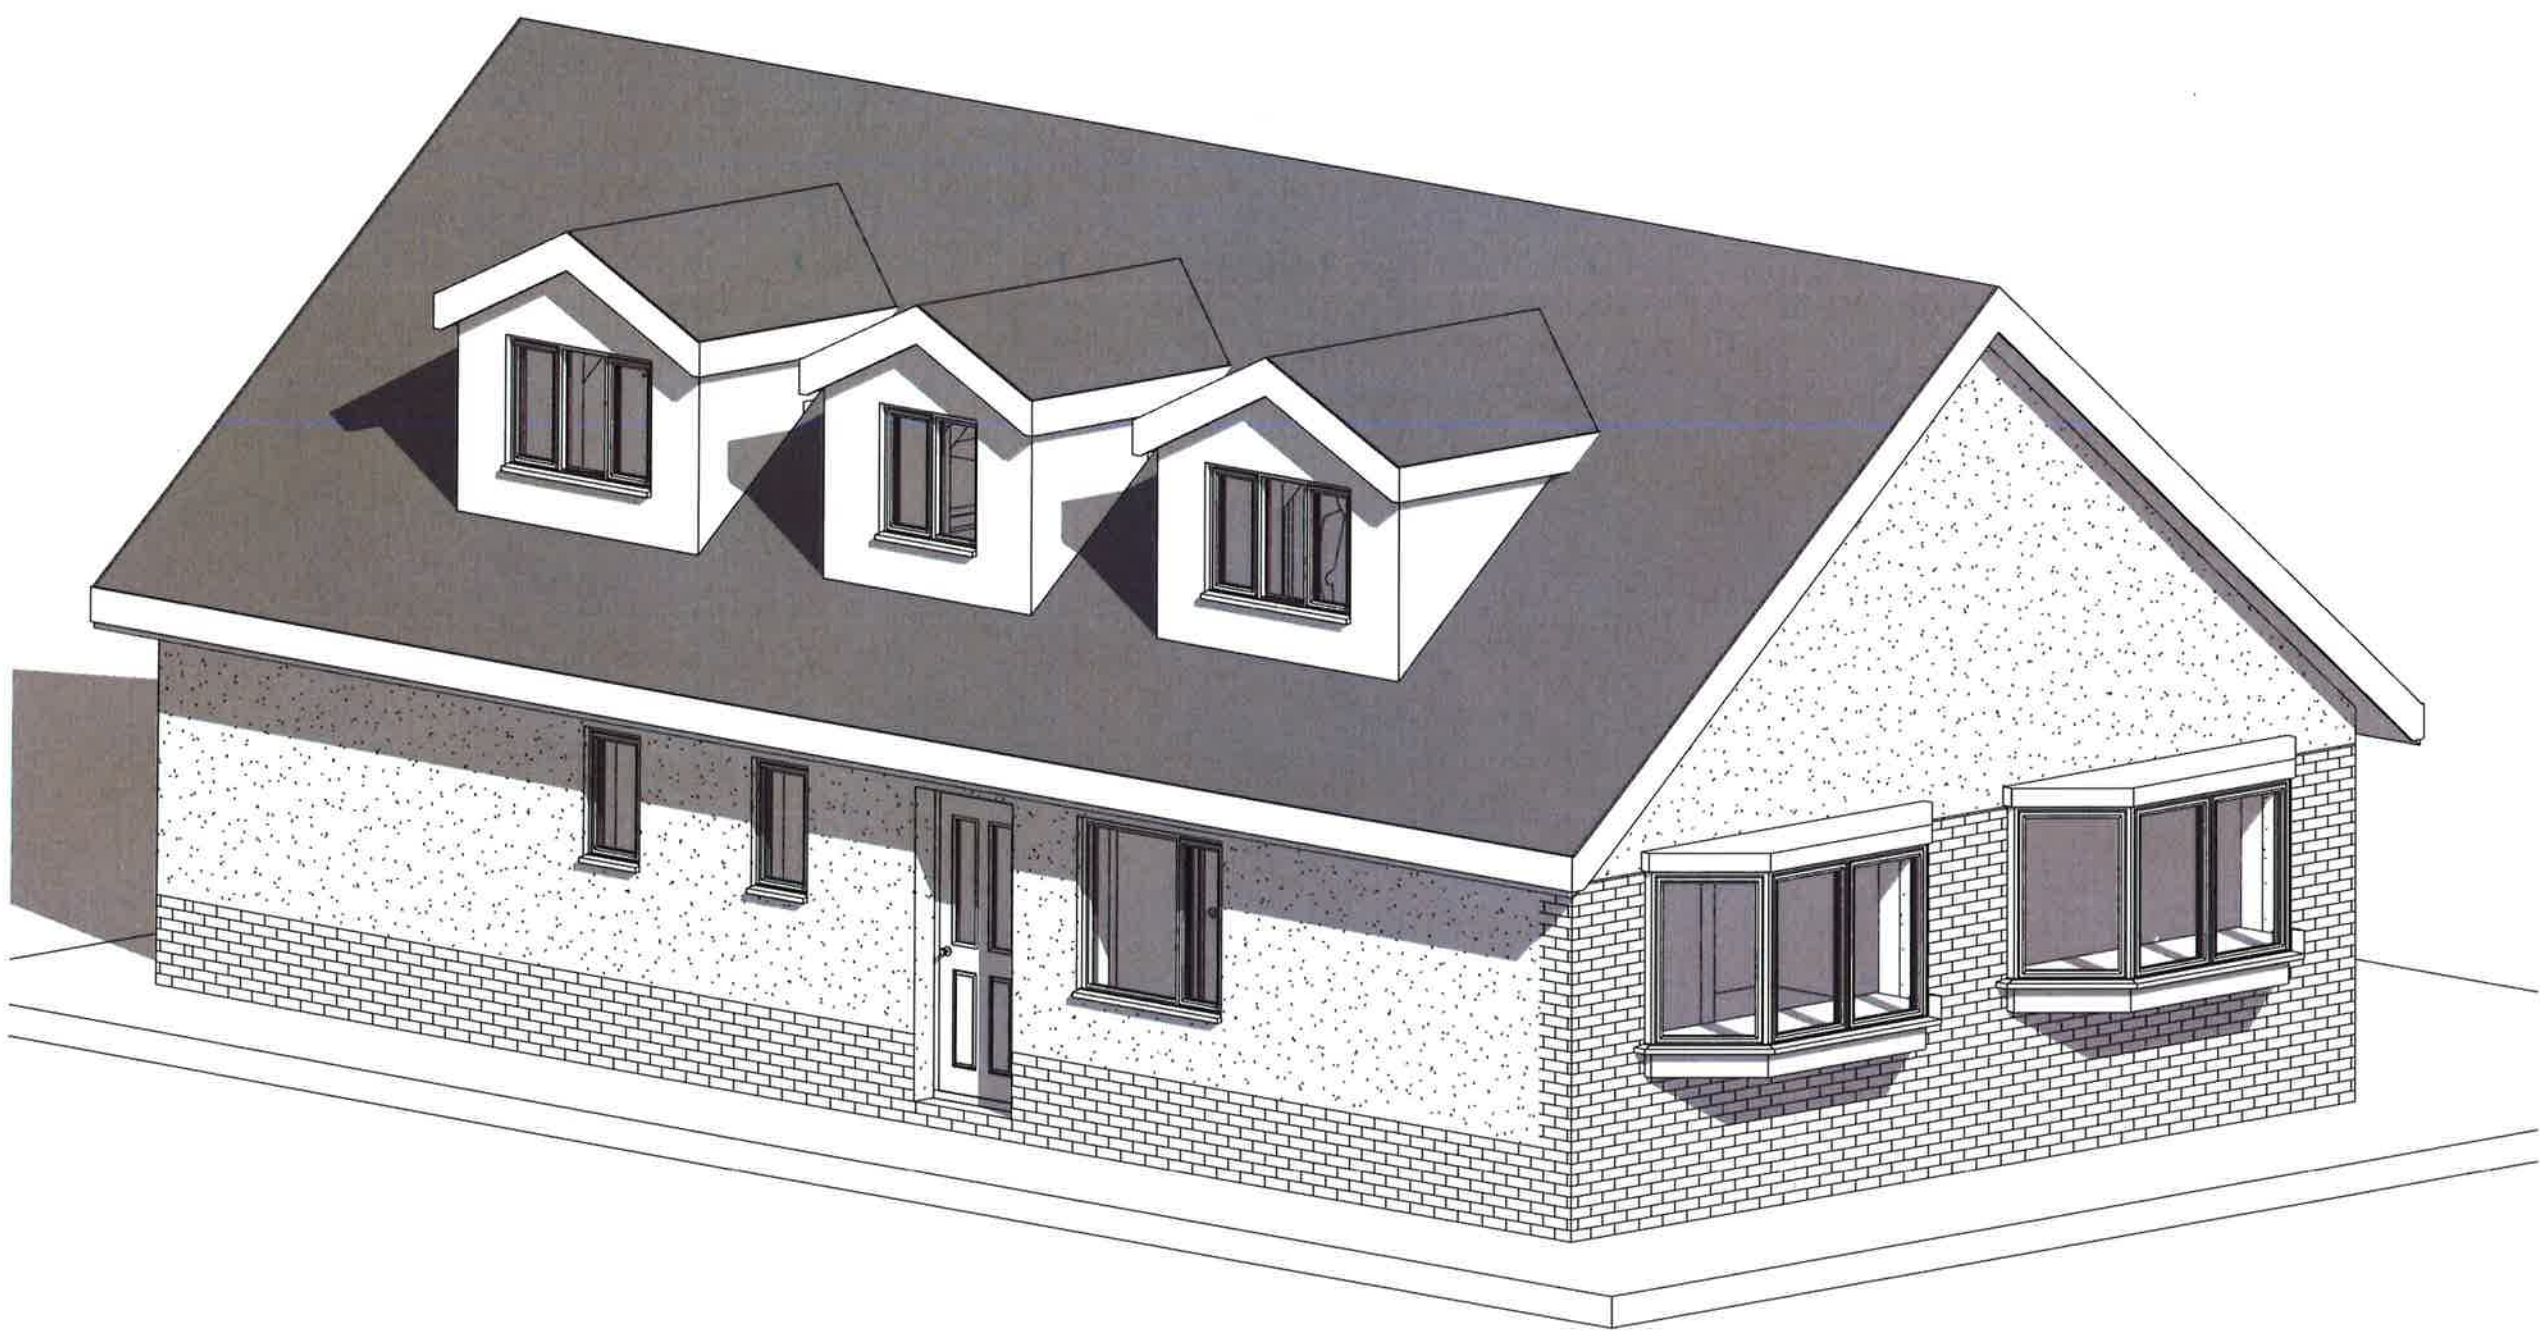

NOTES:

~ 9 OCT 2019



DRAWING STATUS

Planning

PROJECT

9 Pine Valley - Dormer Loft
Conversion - Option C

TITLE

Proposed 3D

CLIENT

Mr & Mrs Wilkinson

DRAWN BY

Gareth Owen

DATE

07.10.19

SCALE (@A3)

PROJECT NO.

GOCD SAW 01

DRAWING NO.

A400

REV

P1

GO CONCEPT DESIGNS, 8 DARWIN RD, PORT TALBOT, SA12 6BT
GOConceptDesigns@hotmail.com