


Superseded

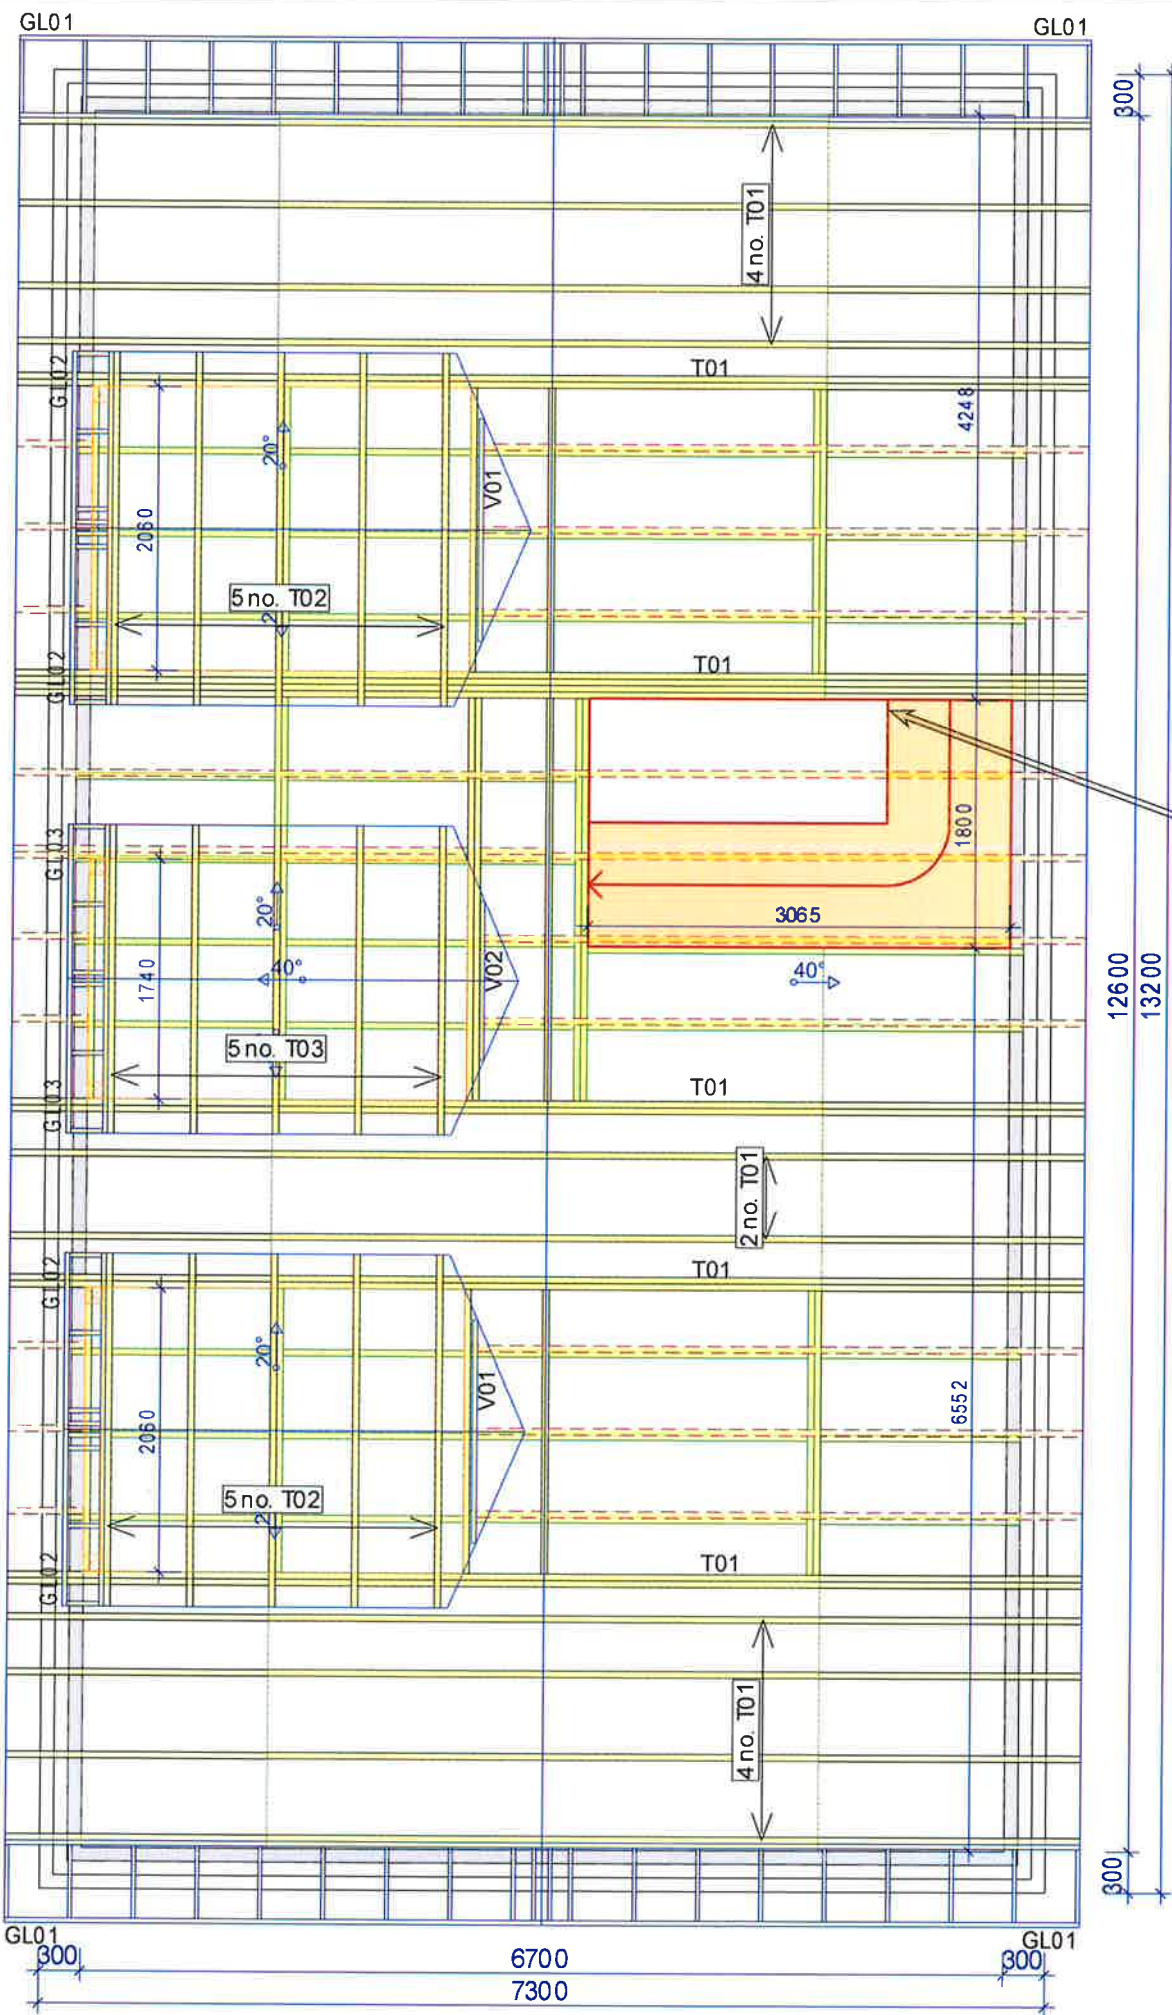




Stairwell Opening Adjusted To Architects Comments

1. Loads:

- Dead load roof: 0.685 kN/m^2
- Dead load ceiling: 0.250 kN/m^2
- Snow load: 0.424 kN/m^2
- Wind load, (velocity pressure): 0.775 kN/m^2
- Live load attic: 1.500 kN/m^2

- 9 OCT 2019

T01- 10 no. 1-ply 117 kg
 T01- 4 no. 2-ply 234 kg
 T01- 1 no. 4-ply 467 kg

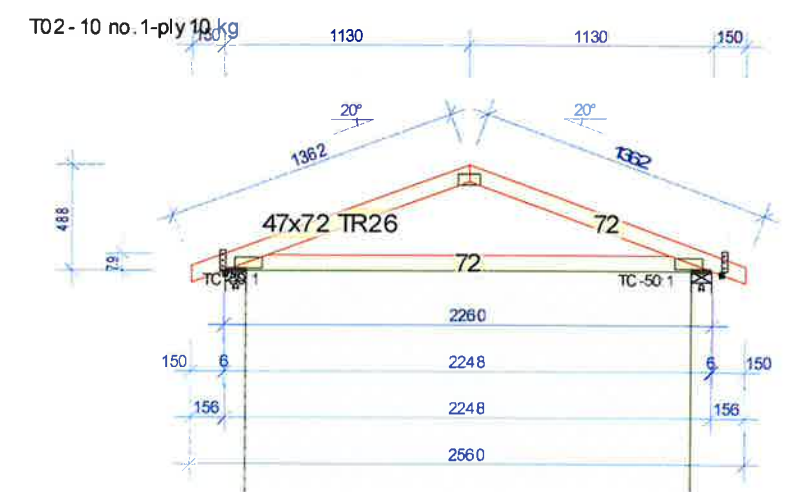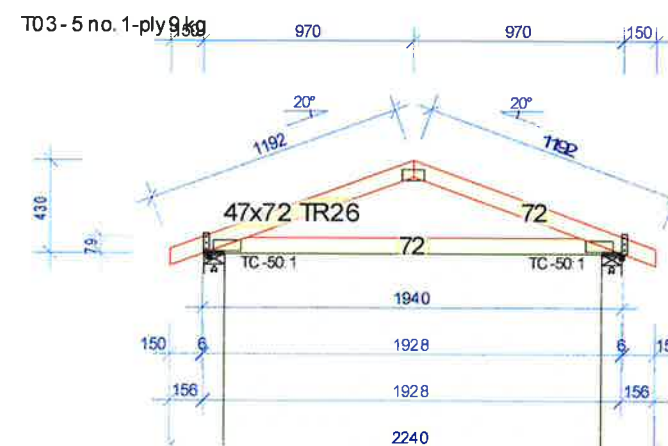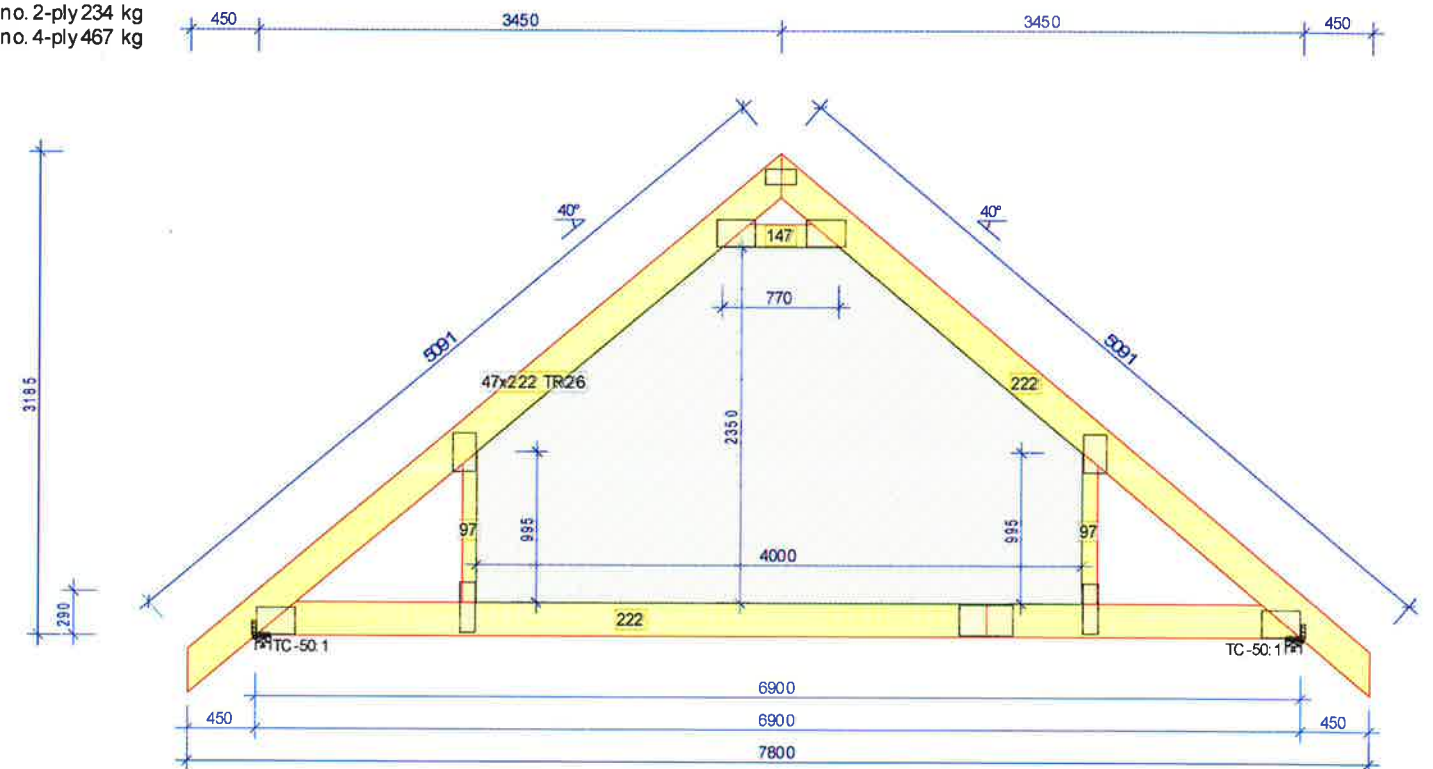

Monmouthshire Timber Supplies
Unit 1 & 2, The Timber Yard, Usk Way, Newport NP20 2DS
Tel: 01633 414414 Fax: 01633 414424

SITE	Mr & Mrs Wilkinson
------	--------------------

Dormer Roof Conversion

DATE	DRAWN BY	SCALE	DRAWING NO	REV
08/10/2019	JH	A3@1:55	30321A-01	