


Date 31 May 2013

14 MAY 2013

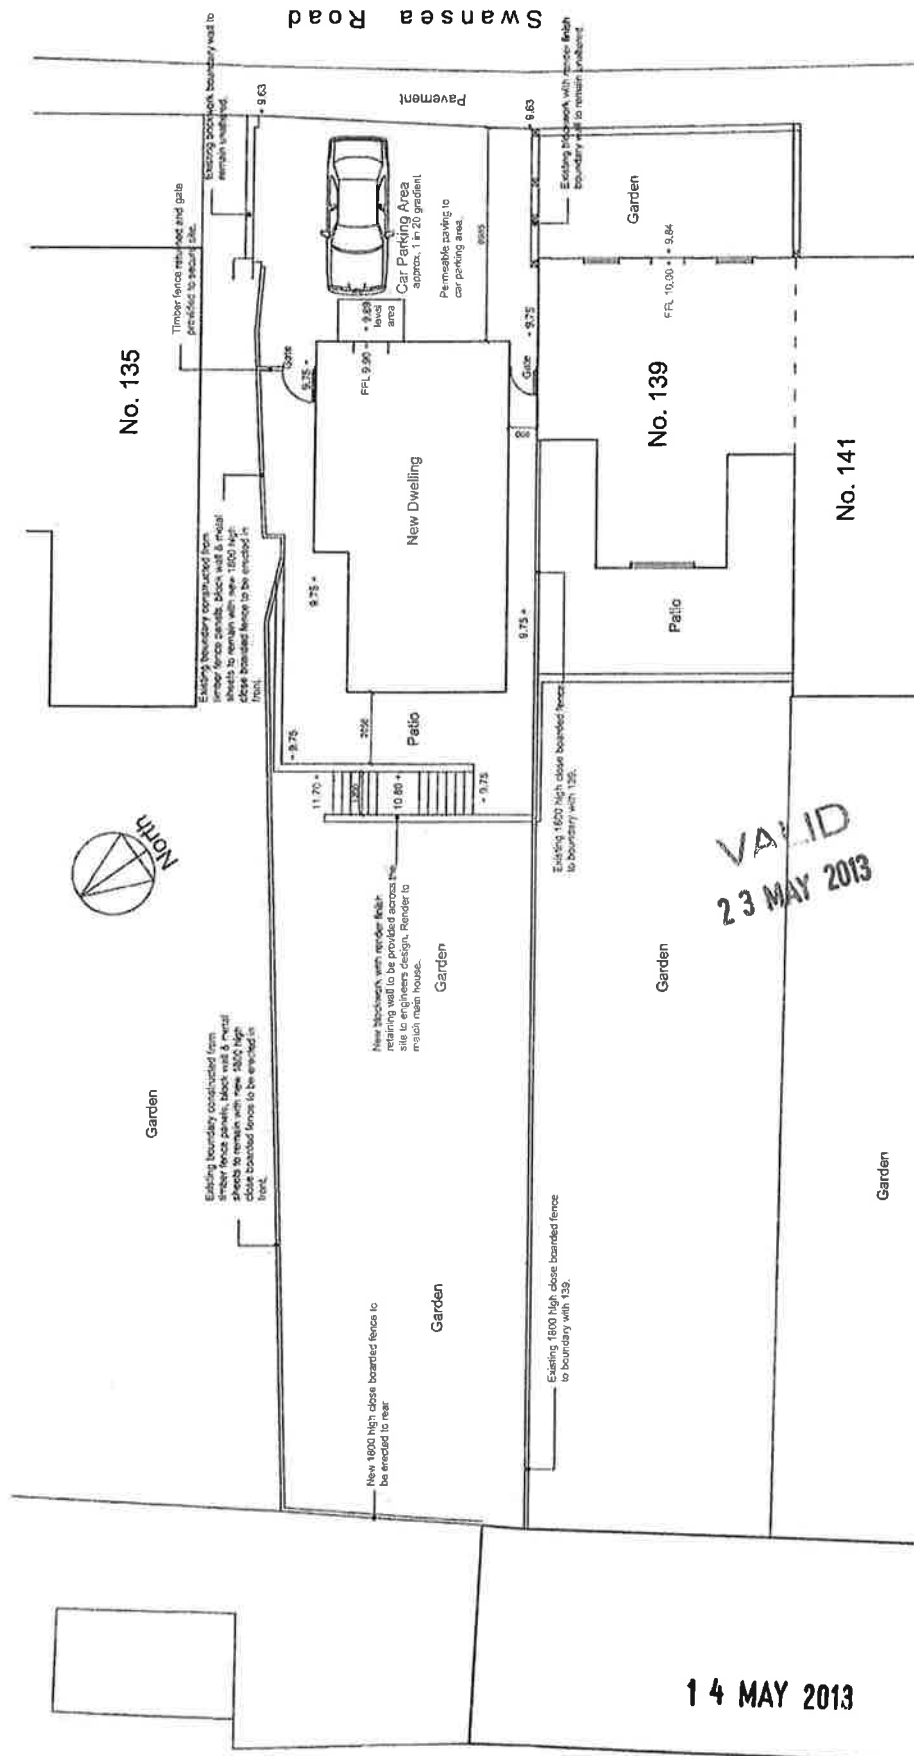

Note:- This drawing is intended for Planning purposes only. No setbacks have been made by "S" into existing services. The client is advised to ascertain what services are in the area and should contact the Local Authority to see if Building Regulations approval is required and should advise the contractor accordingly. A Party Wall Notice may need to be issued by the Client to the adjoining neighbour, prior to making work. All dimensions are approximate and should be checked on site.

	CLIENT :- Mr E.F. Jones, 23, Blue Anchor Rd, Penclawd, Swansea, SA4 3JQ	JOB TITLE :- Demolition of existing shop premises & Construction of New Dwelling at No. 137, Swansea Rd., Trebanos, Pontardawe, Swansea, SA8 4BS	DWG TITLE :- Levels & Boundary enclosure details as Proposed
	SCALE :- 1:125	DATE :- April 2013	DWG No.:- P08

Mob. : 07558 549445 E-mail : sarah@sdwales.co.uk
 Web : www.sd-wales.co.uk