




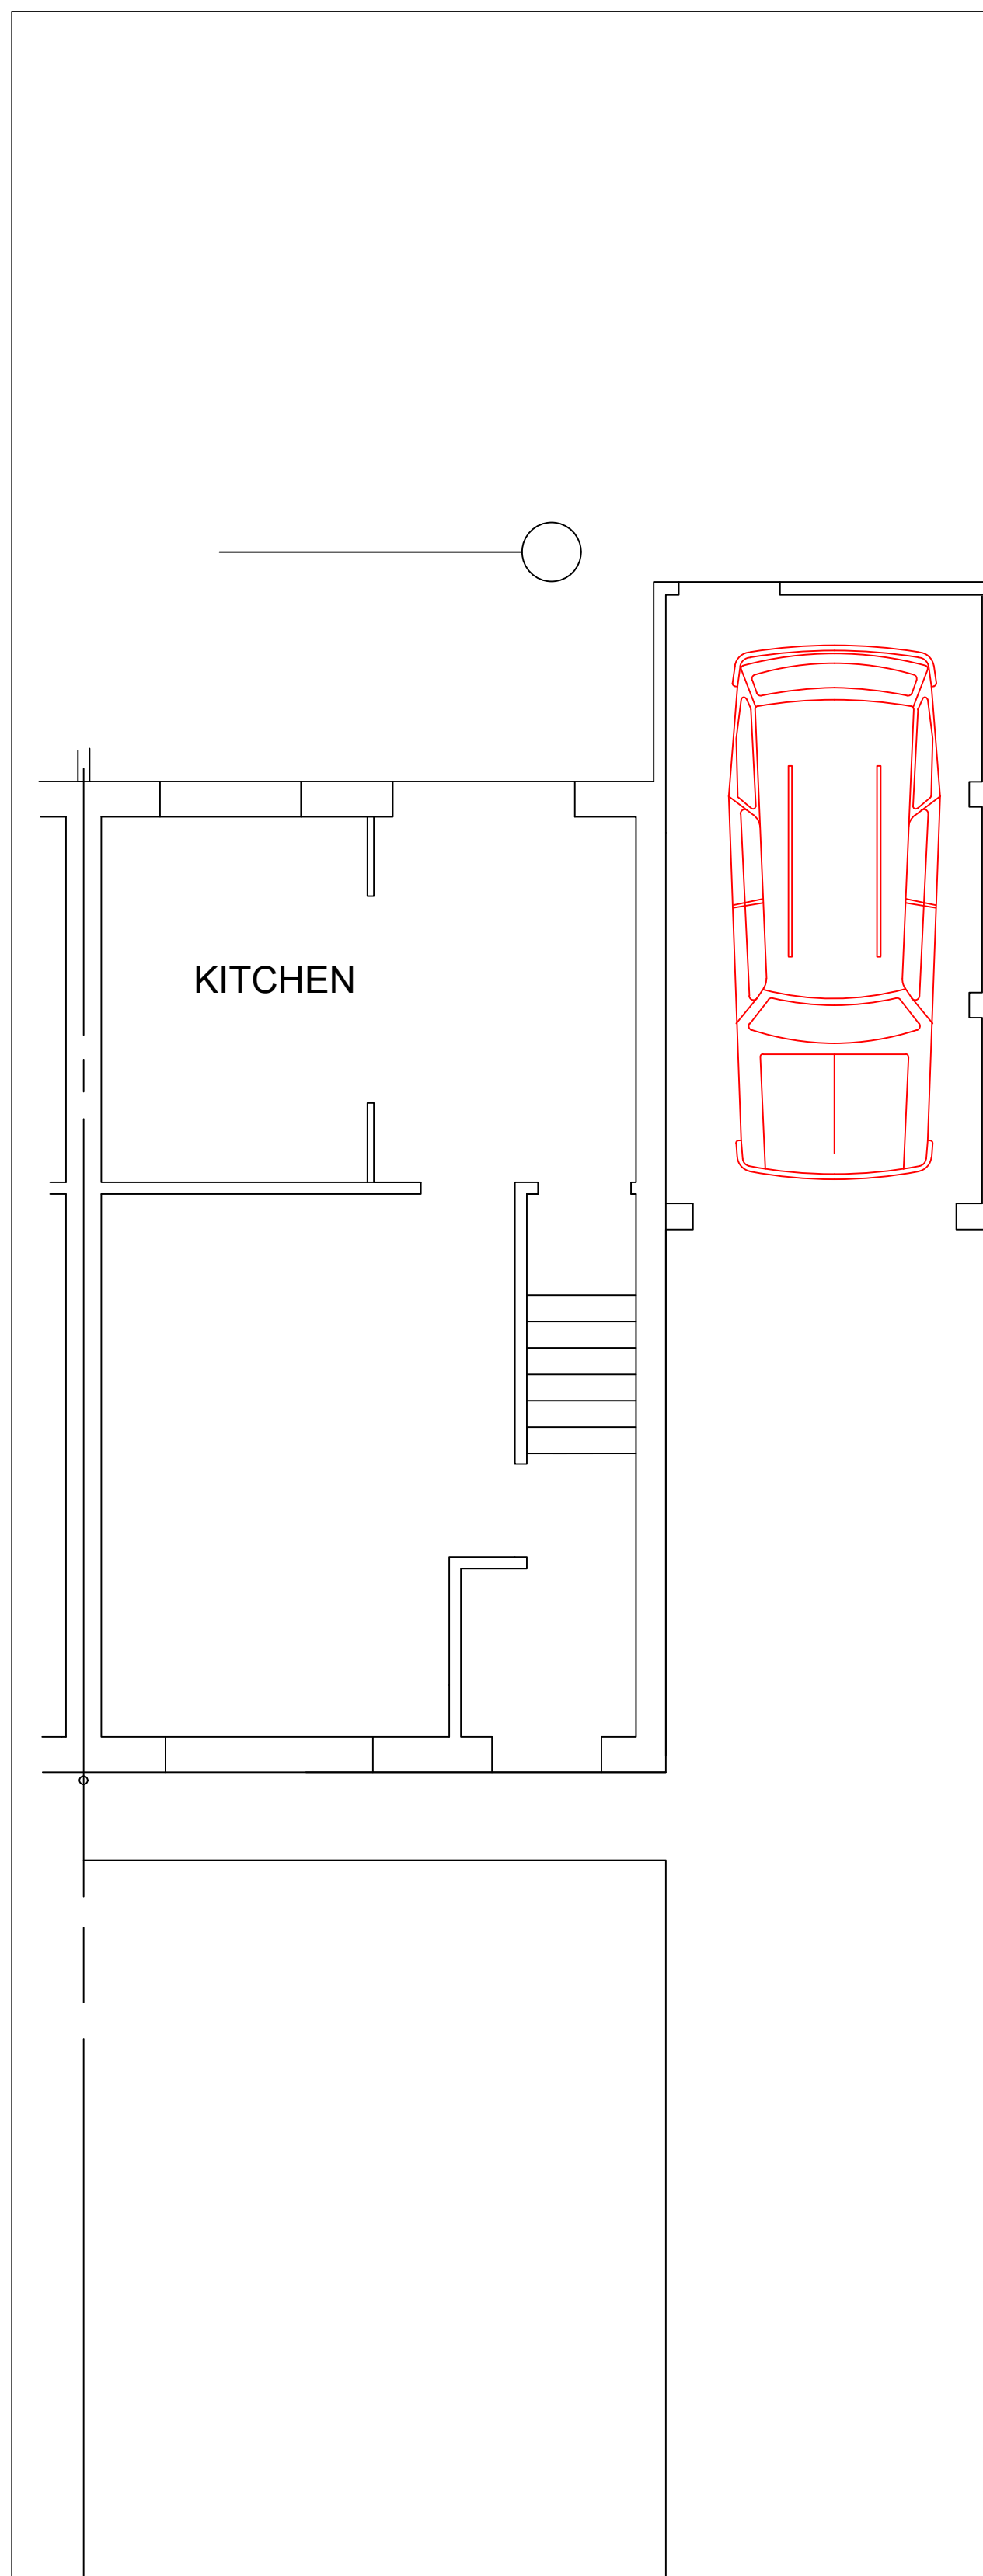

EXISTING GF PLAN

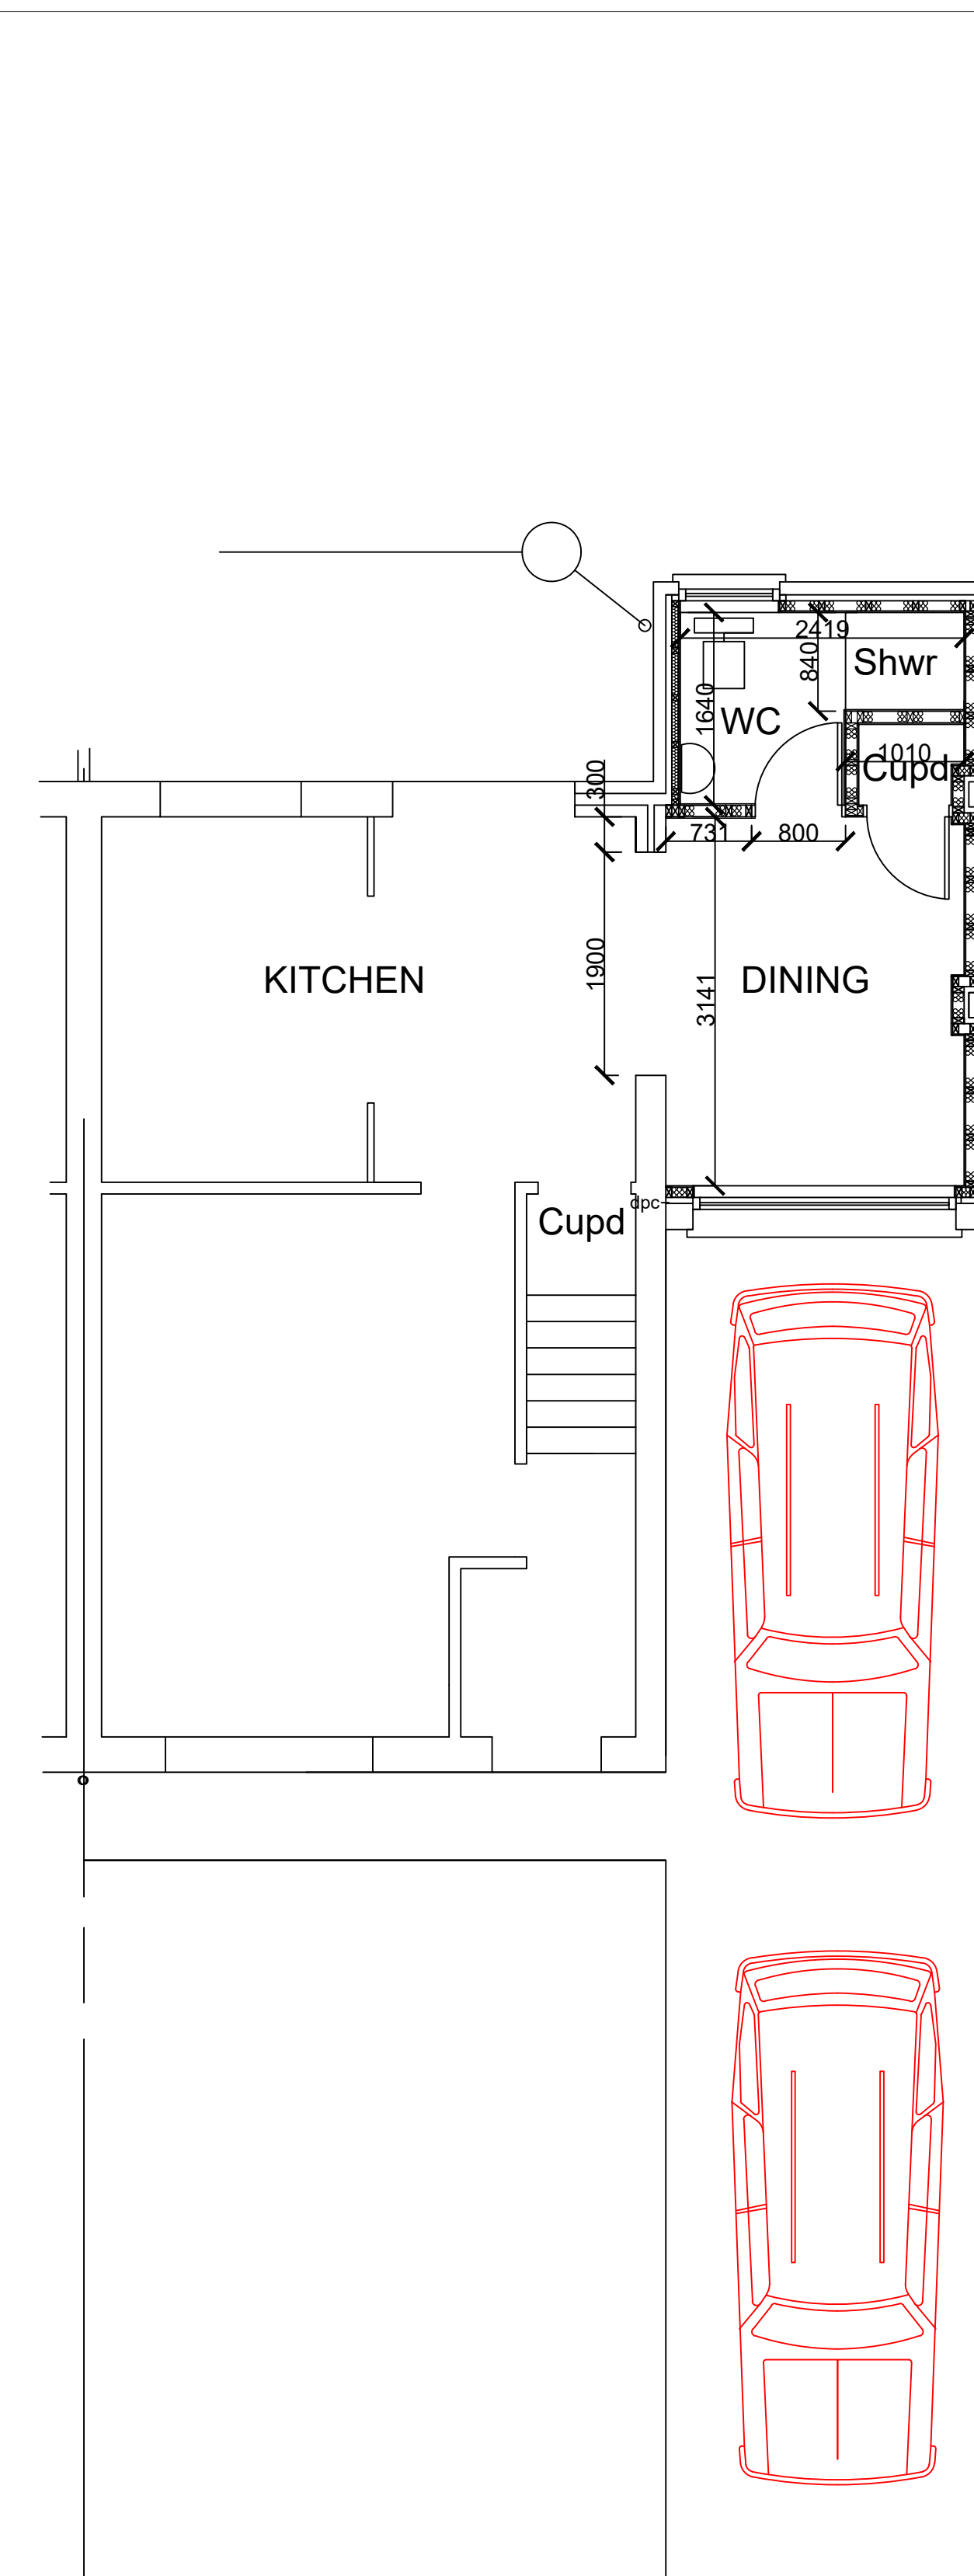

PROPOSED GF PLAN

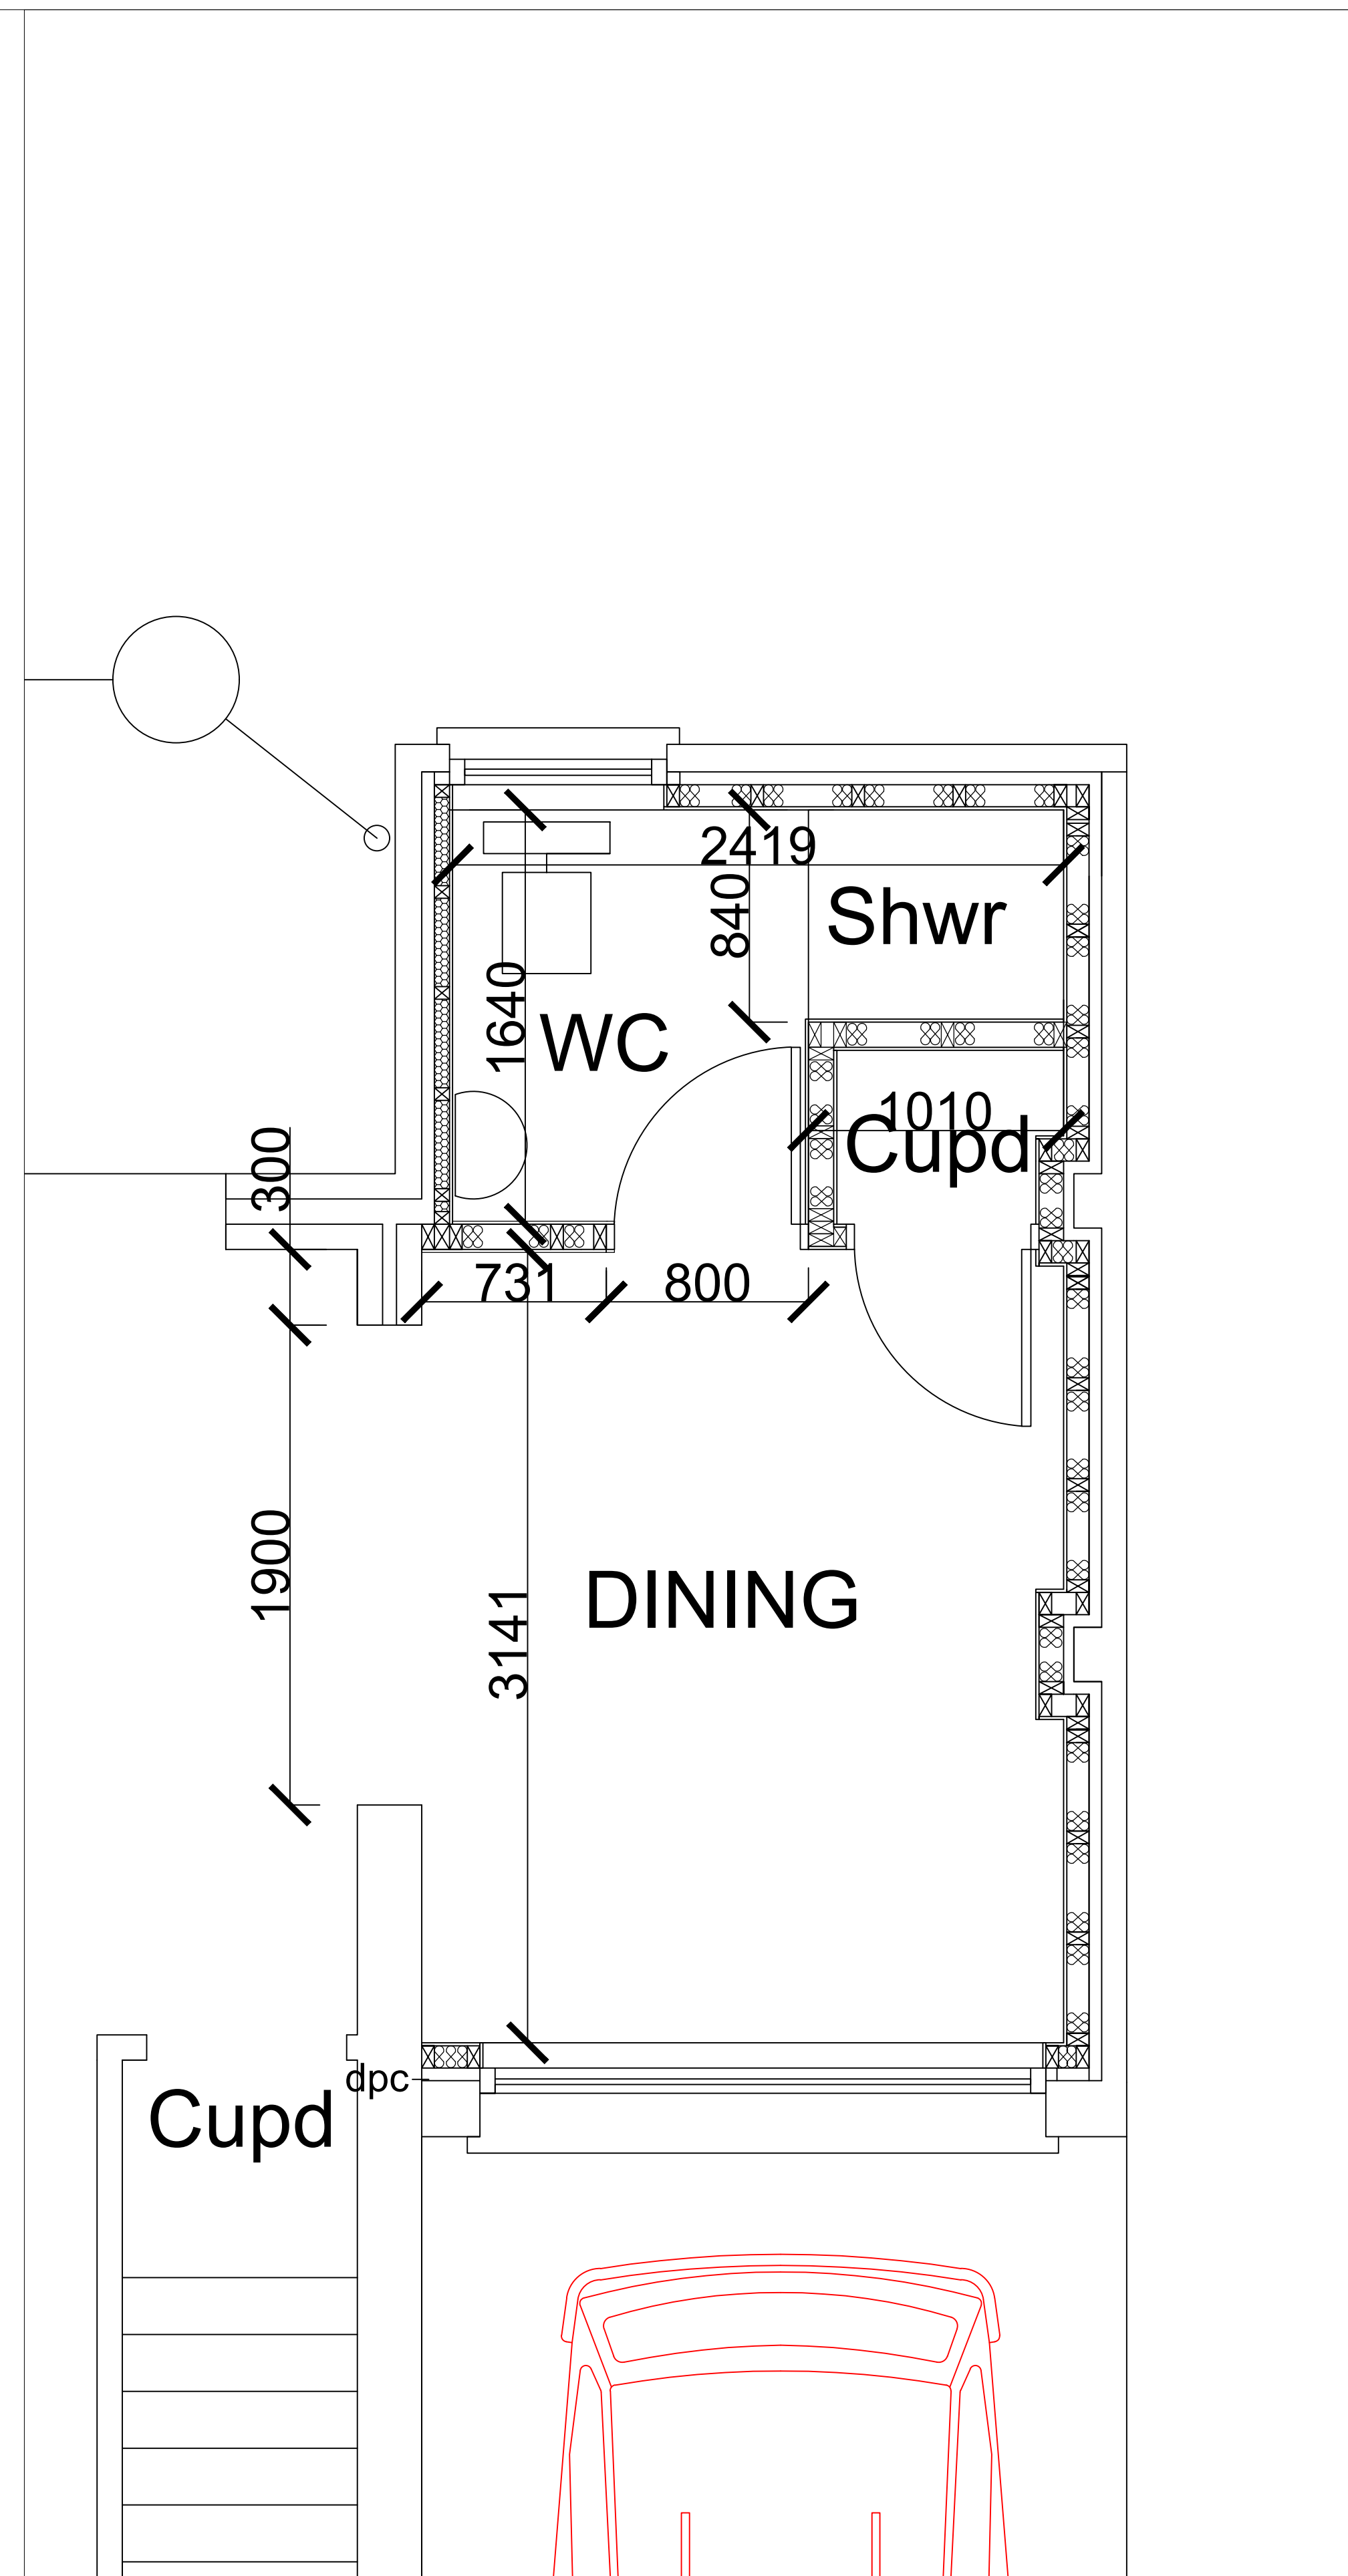

General Notes

No.	Revision/Issue	Date

Firm Name and Address

Project Name and Address
EXISTING & PROPOSED
PLANS
8 HARVEY CRESCENT

Project	SAM	Sheet
Date	14.10.2019	B-02
Scale	1:50/20	