




EXISTING FRONT ELEVATION



PROPOSED FRONT ELEVATION

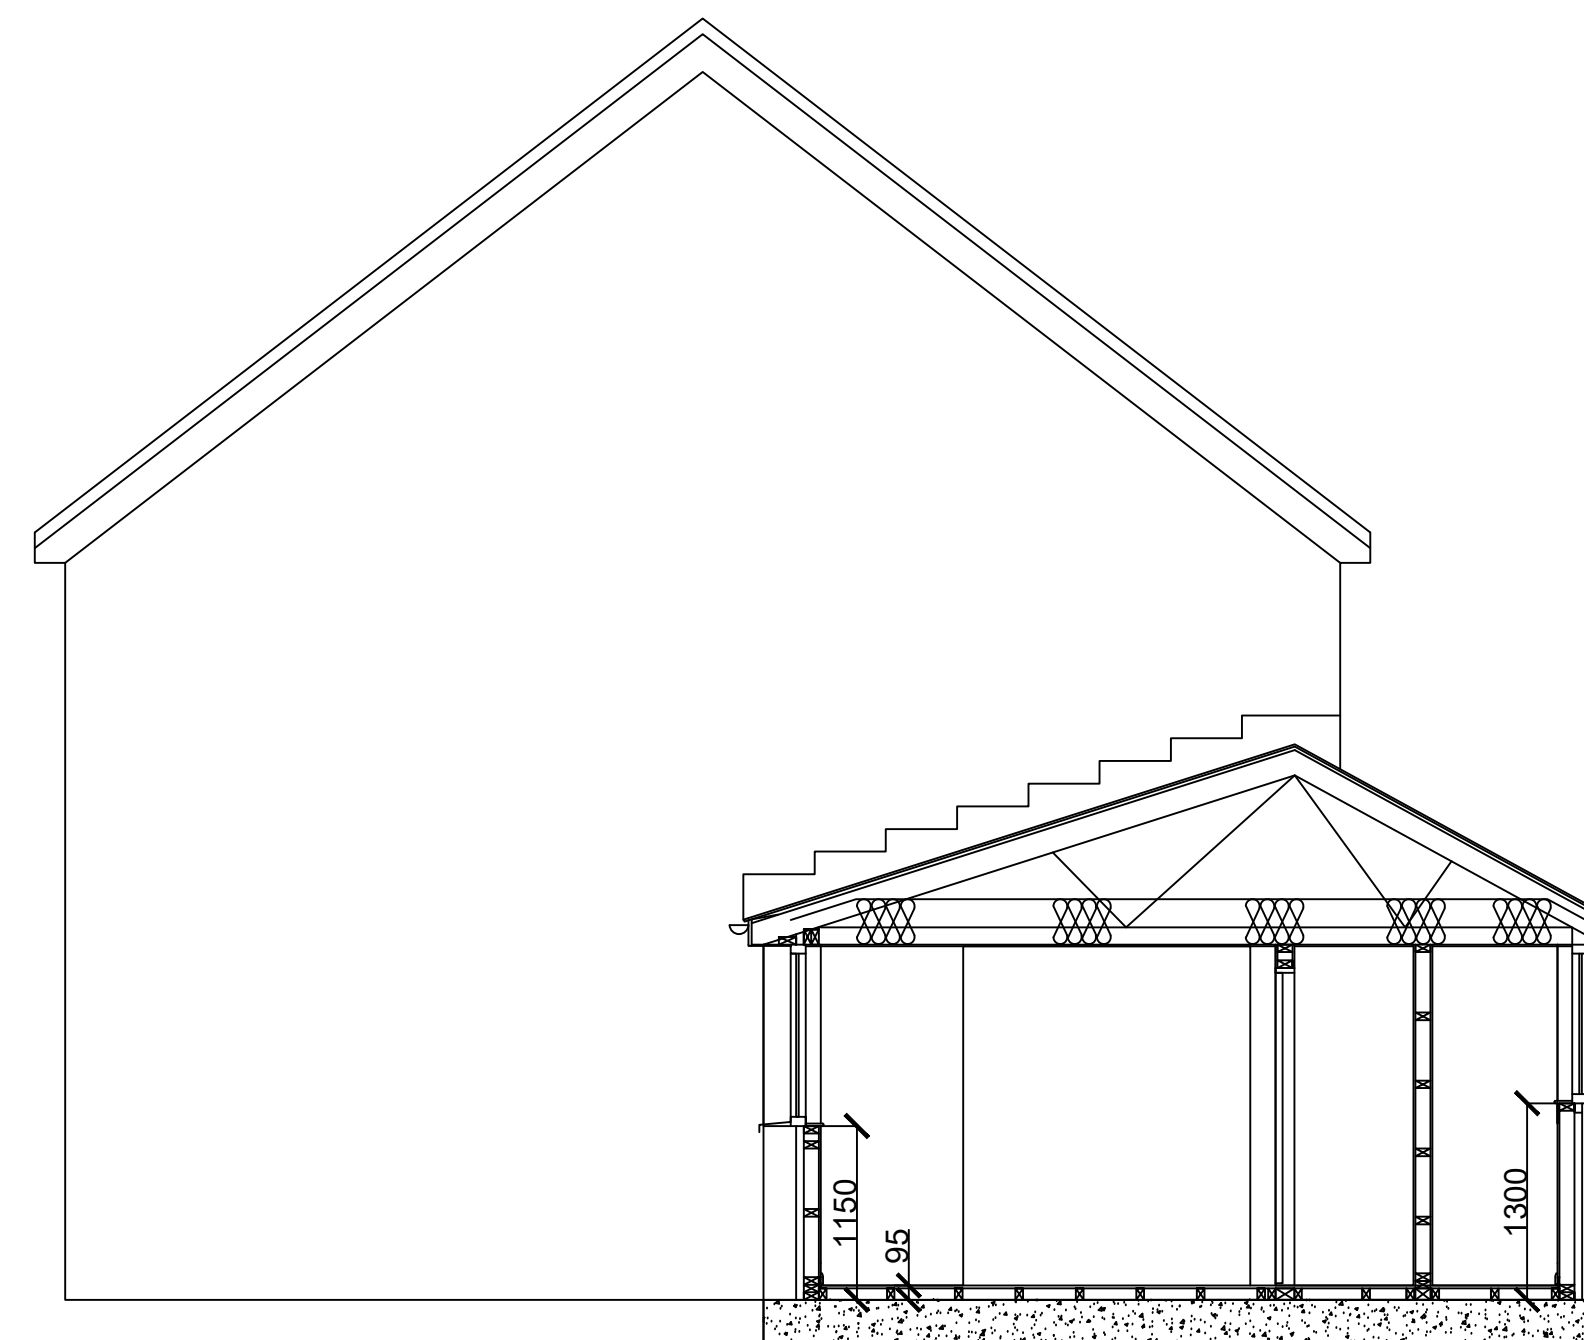

PROPOSED SECTIONAL ELEVATION



EXISTING REAR ELEVATION



PROPOSED REAR ELEVATION

General Notes

No.	Revision/Issue	Date

Firm Name and Address

Project Name and Address

EXISTING & PROPOSED
FRONT & REAR
ELEVATIONS
8 HARVEY CRESCENT

Project
Date
Scale

SAM

14.10.2019

1:50

Sheet

B-03