


Superseded

1 Crown Street, Port Talbot

SCALE
Use only figured dimensions
Do not scale except in connection with Planning Applications
Contractor to check all dimensions and notify CA of any discrepancies
Copyright of this drawing remains with W/ GRIFFITHS

Rev.	Desc.	Date
------	-------	------

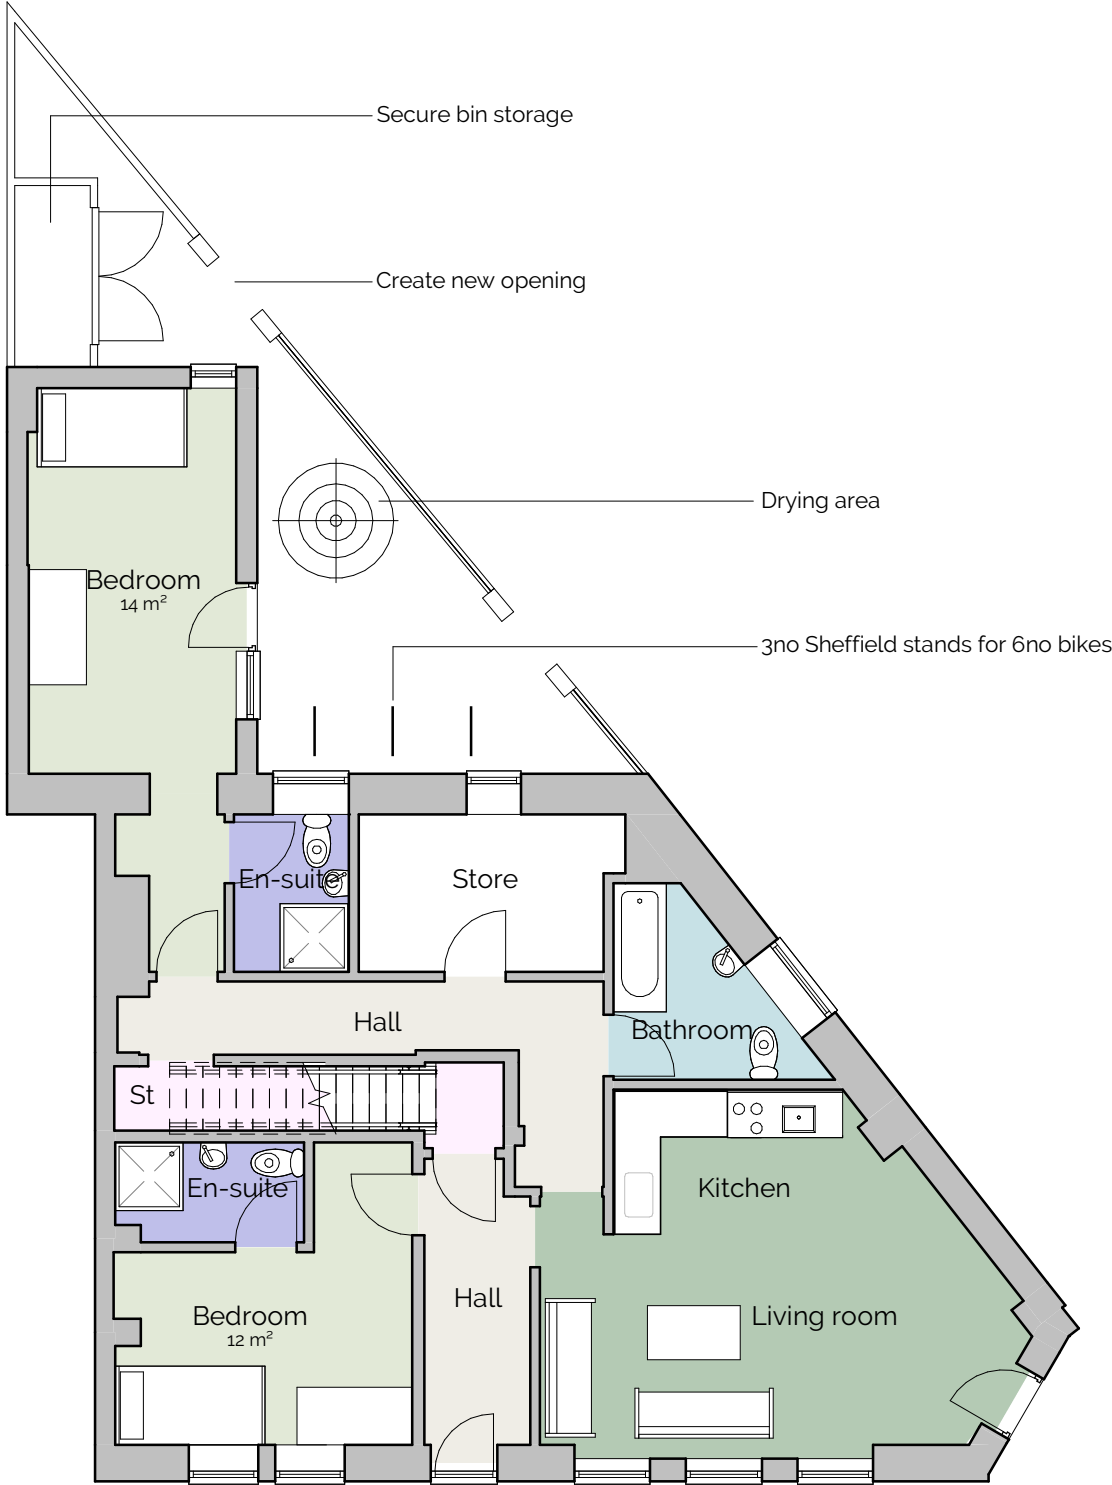

Proposed Site Plan