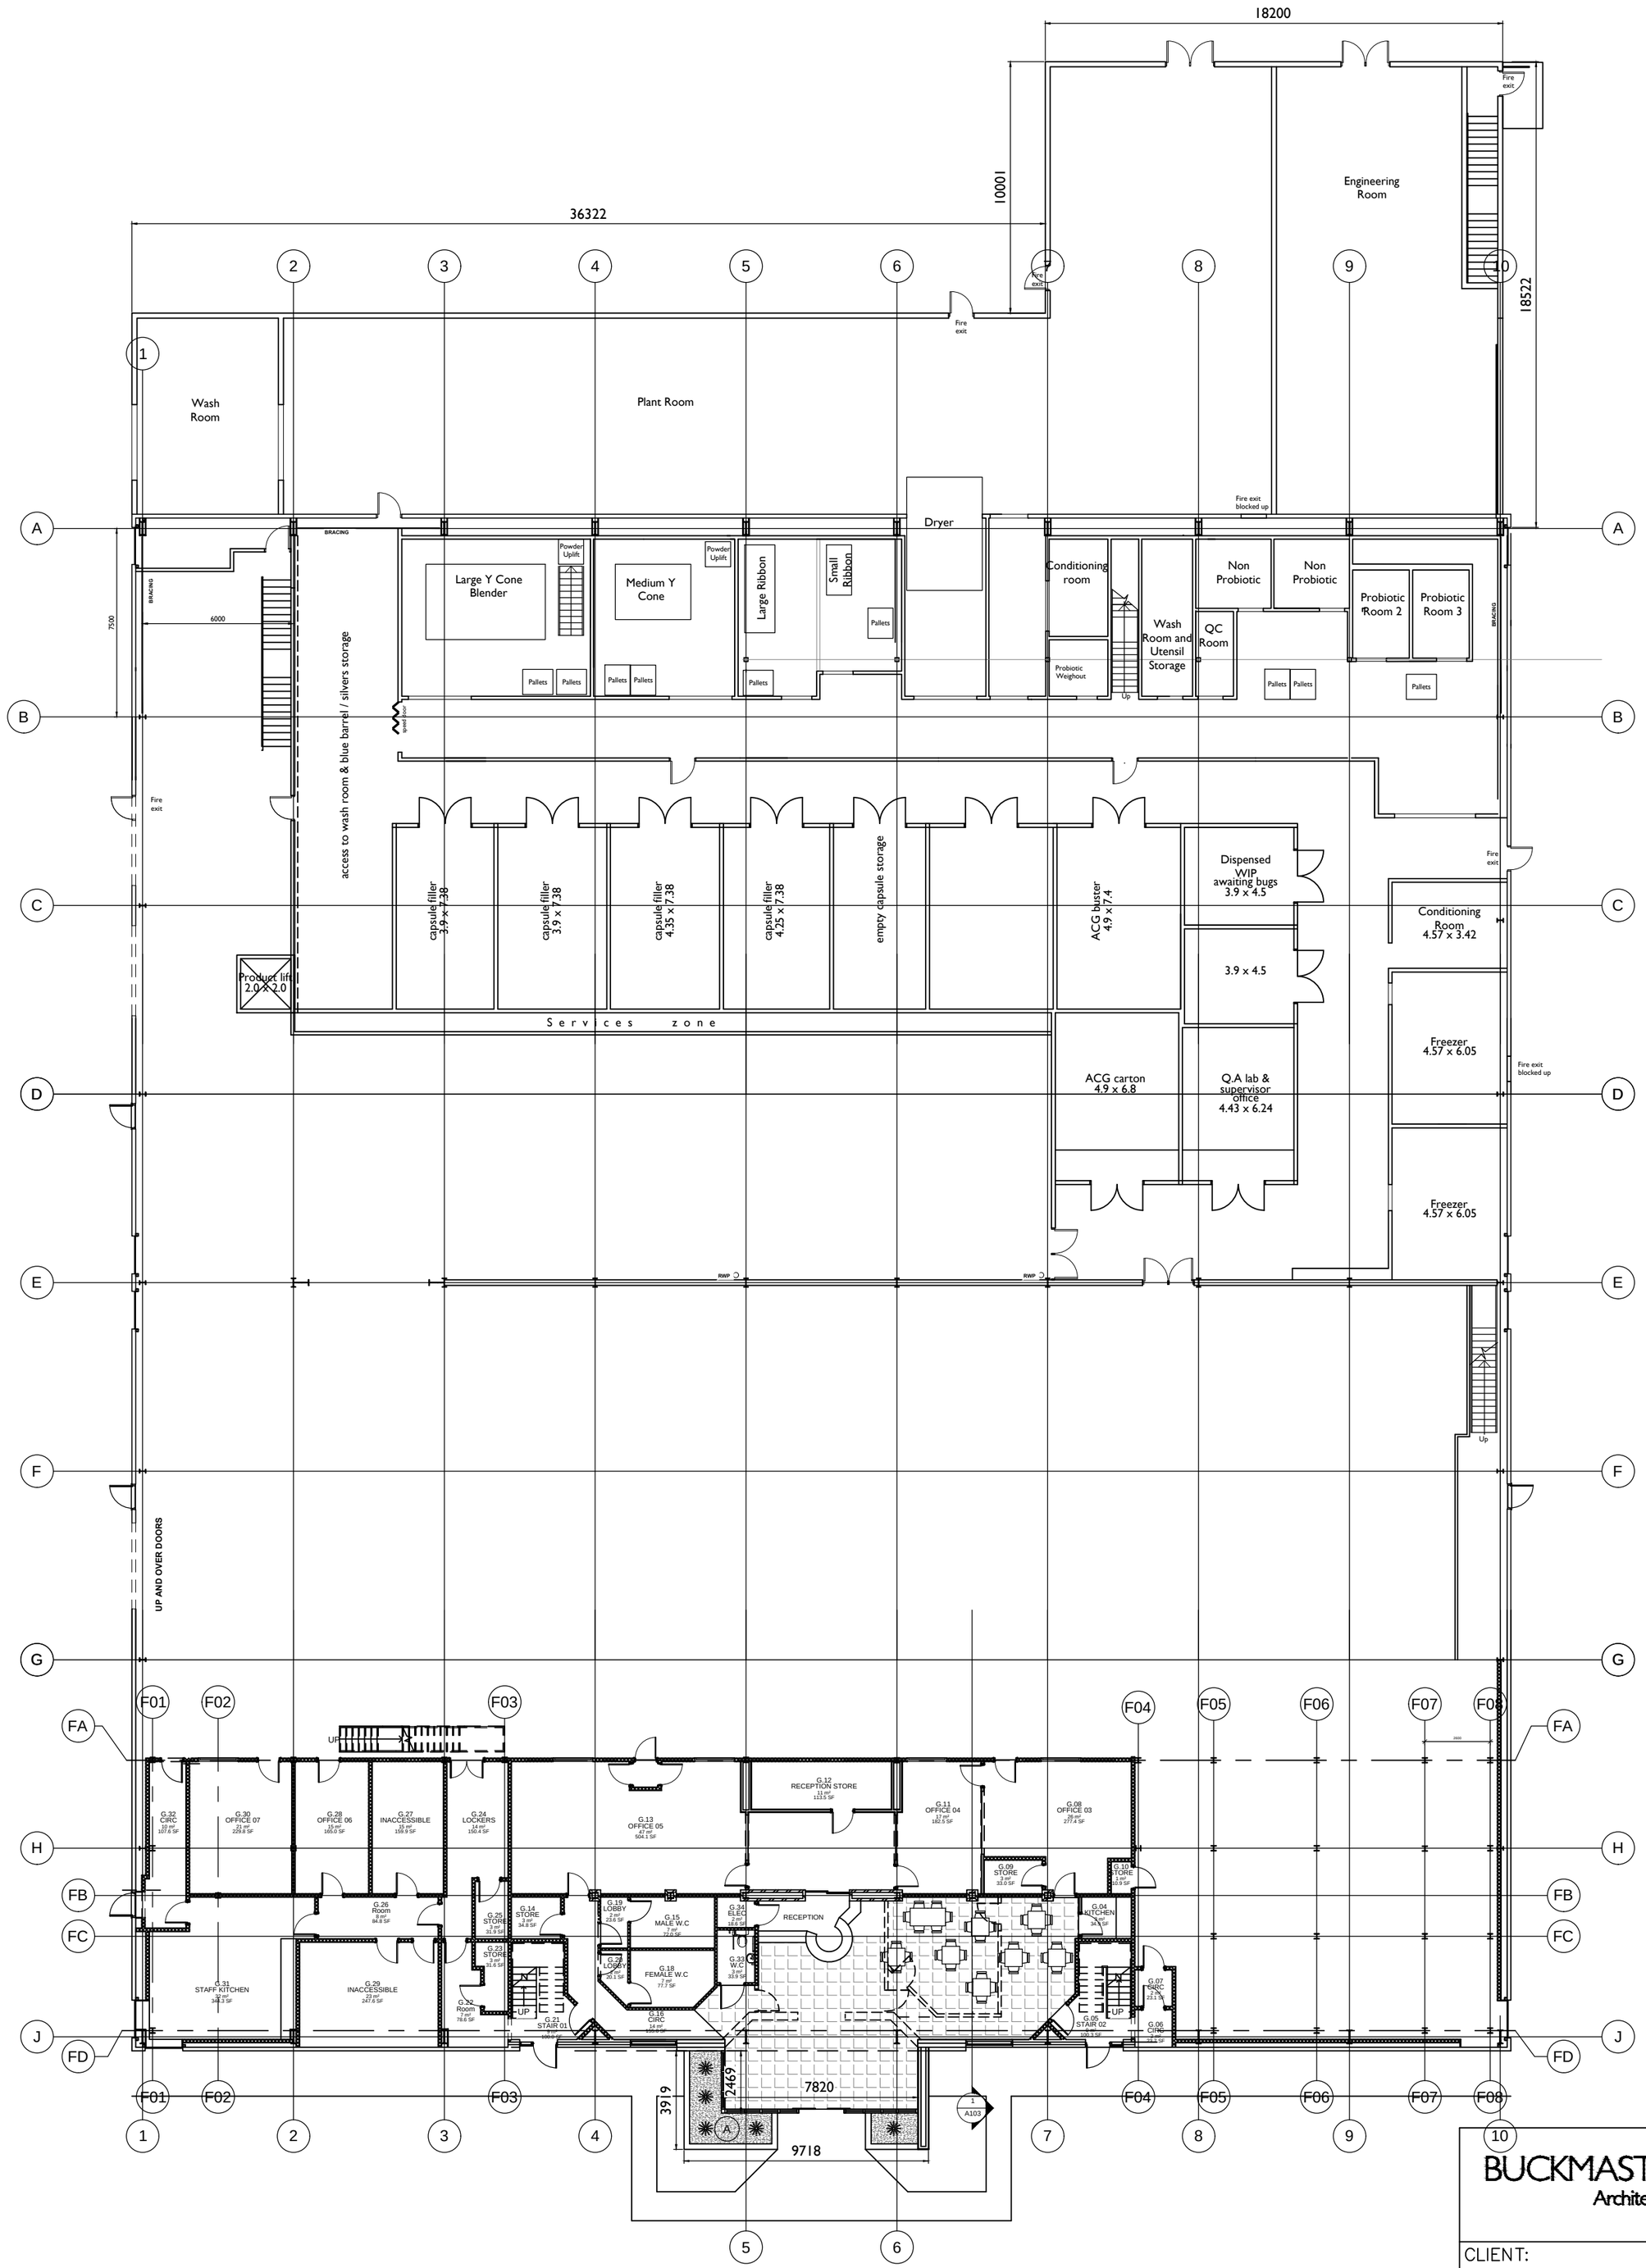



BUCKMASTERBATCUP
Architects Ltd.

CLIENT:
**Cultec**

PROJECT TITLE:
**Unit 34**
**Aberavon Road**
**Baglan Ind. Park**

DRAWING TITLE:
**Plans - Post extension**

SCALE: **1:200** DATE: **Feb. 2019**


**SWANSEA**
70 Walter Road
Swansea, SA1 4QA
T - 01792 466060
F - 01792 644646
www.bbarch.co.uk
info@bbarch.co.uk

**LONDON**
One Kingdom Street
Paddington Central
London, W2 6BD


BBA **658.1.P.04**

NOTES/AMENDMENTS:

**Revision**

**Date**

| SIGNED | DATE |
|---|---|
| | |
| | |
| | |
| | |
| | |
| | |


© This Drawing is Copyright.

**Note: All dimensions to be checked on site and not to be scaled from drawing.**