


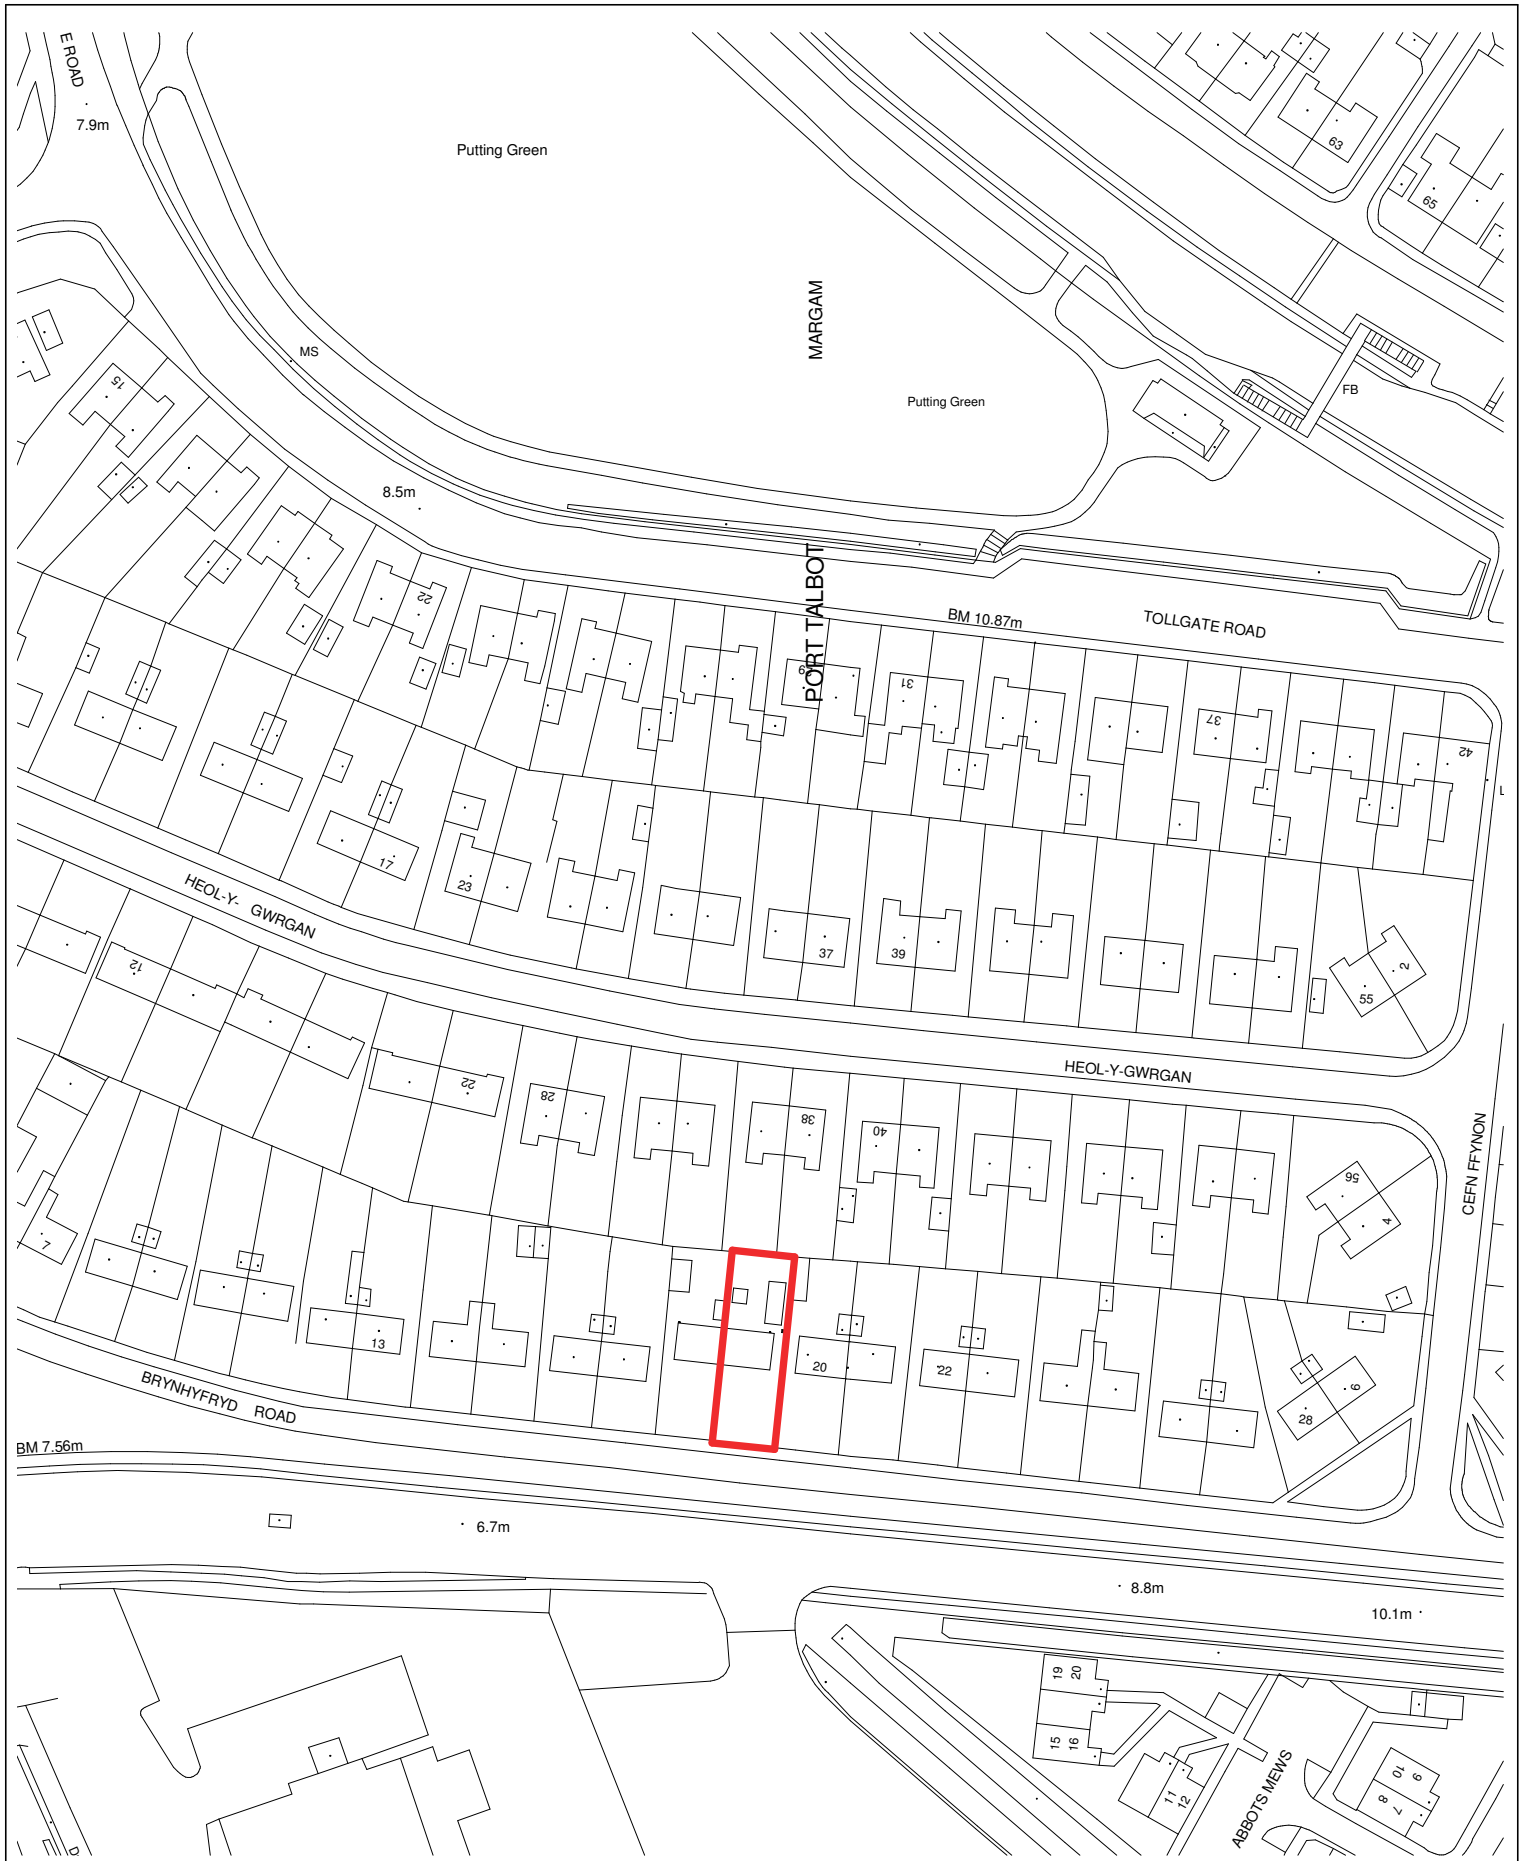

PROJECT

PROPOSED REAR EXTENSION TO
19 BRYNHYFRYD ROAD,
MARGAM, SA13 2DF

SHEET

Location plan

CLIENT

Date
Issue Date

Project Number
Project Number

Scale (@ A4)
1 : 1250

REV

Drawn by
Author
Checked by
Checker

DRAWING NUMBER

300-01