



EXISTING RETAINING WALL
(TO BE DEMOLISHED)
PLAN VIEW

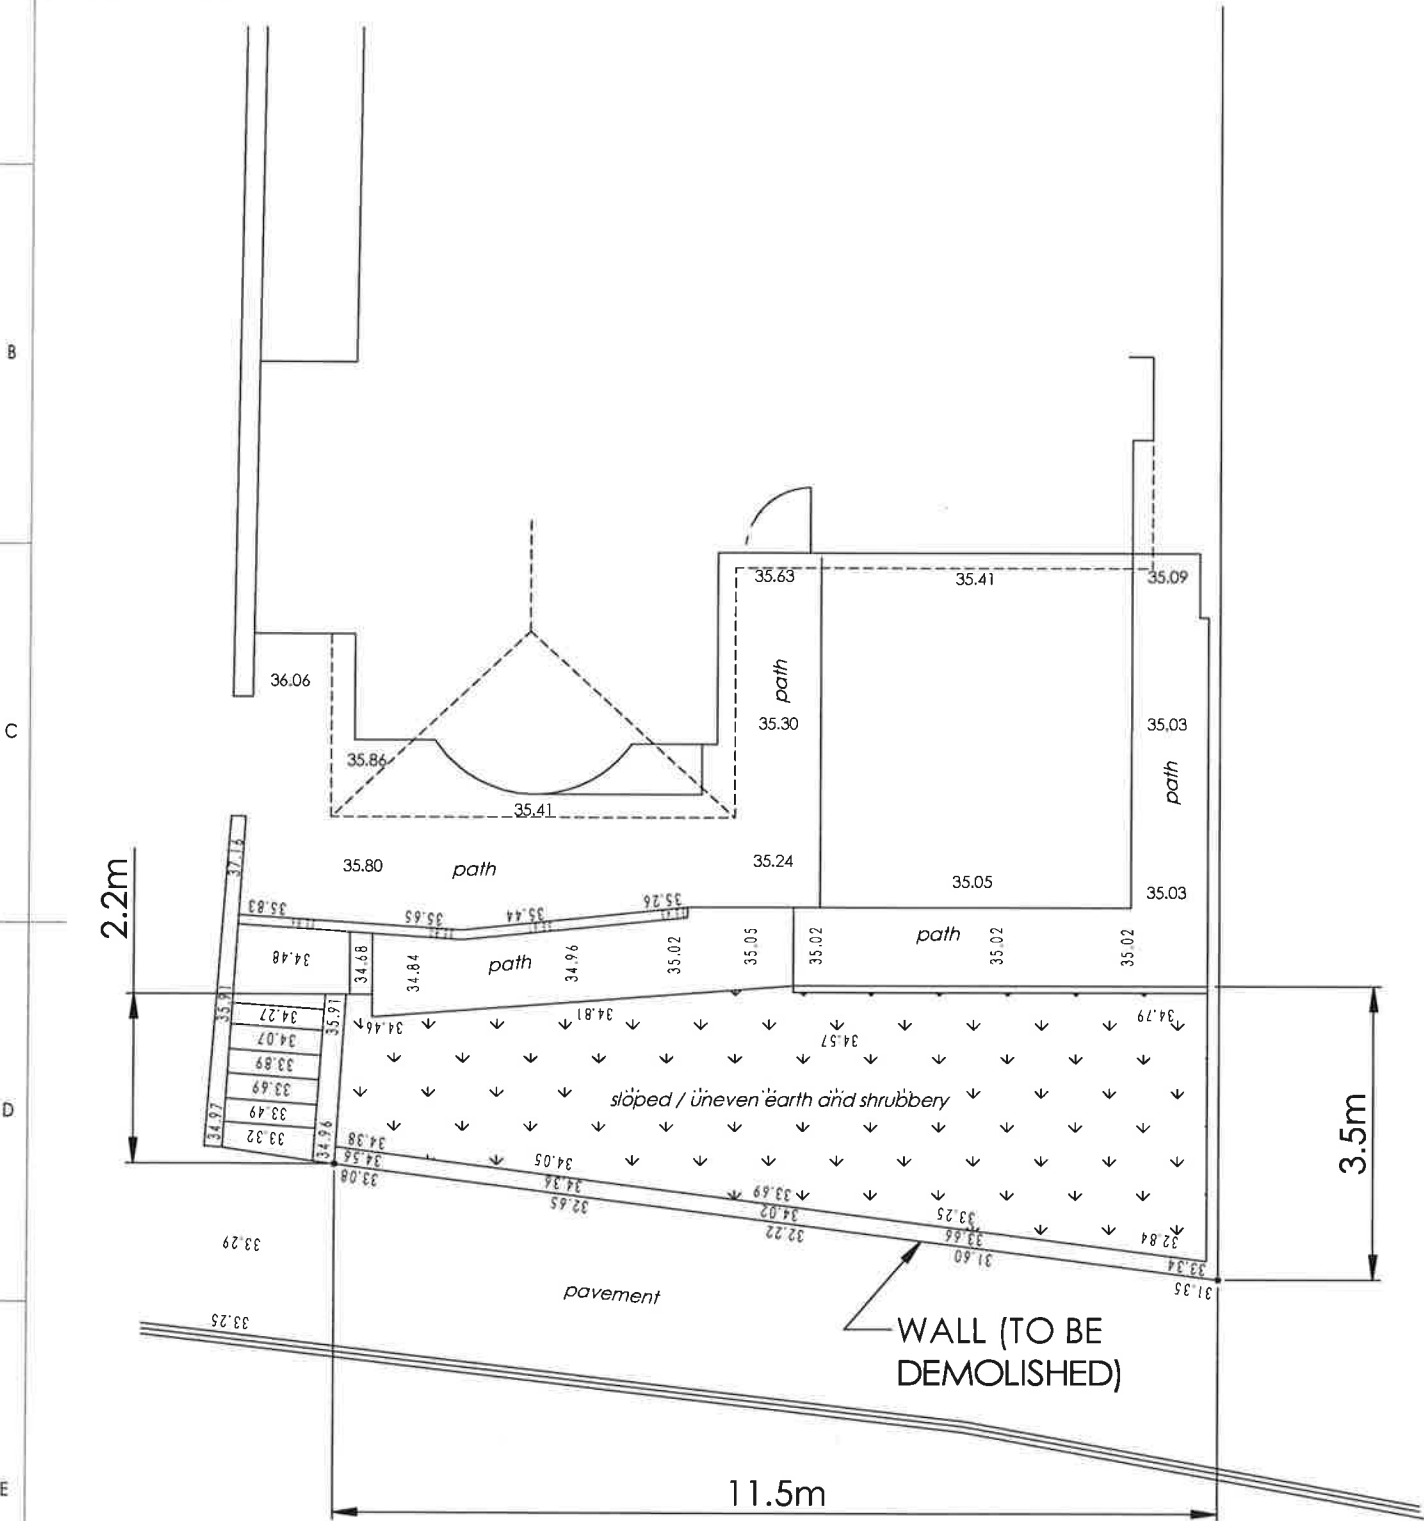

PROPOSED RETAINING WALL
(REPLACE EXISTING)
PLAN VIEW

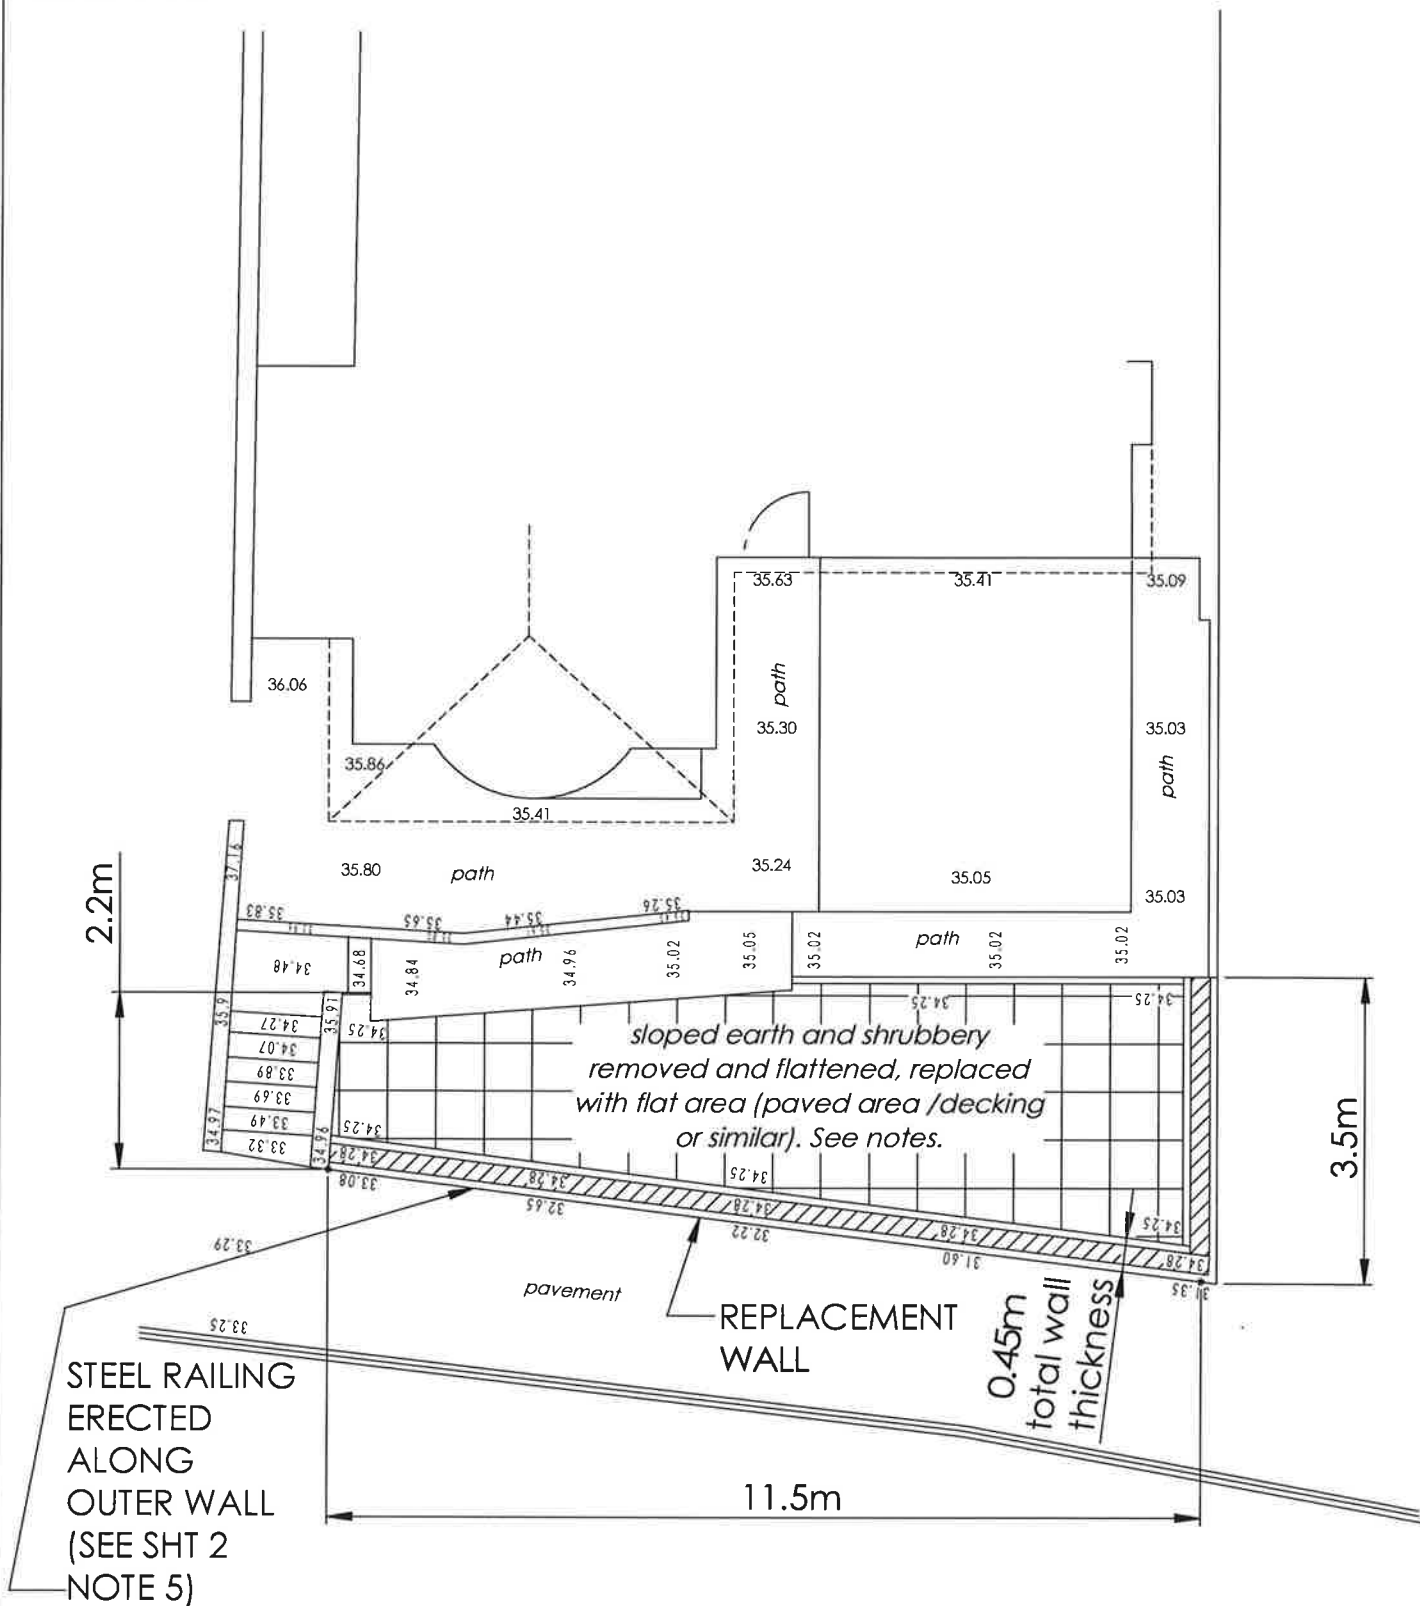

- NOTES
1. FLAT AREA TO BE PERMEABLE PAVING / DECKING OR SIMILAR
 2. SURFACE TO HAVE SUFFICIENT VOIDS ACROSS AND AROUND EDGES TO ALLOW WATER PERCOLATION
 3. FLAT AREA TO BE CONSTRUCTED OVER OPEN GRADED AGGREGATE AND GEOTEXTILE MEMBRANE
 4. 6 OFF Ø 50mm WEEP HOLES AT 1.2m CENTRES AT BASE OF WALL

-	-	-	-	-	-	-	Description:
-	-	-	-	-	-	-	REPLACEMENT RETAINING WALL
3	-	UPDATES FOR SUBMISSION	AH	-	18/10/19	-	36 ST CATHERINES ROAD
2	-	UPDATES FOR SUBMISSION	AH	-	14/08/19	-	SCALE 1:100
1	-	ORIGINAL ISSUE	AH	-	27/04/19	-	Drawing No :
Rev	E.C.N	Description	Drawn by:	Checked by:	Approved by:	Date :	36ST001
							Sheet3 OF 3
							A3