


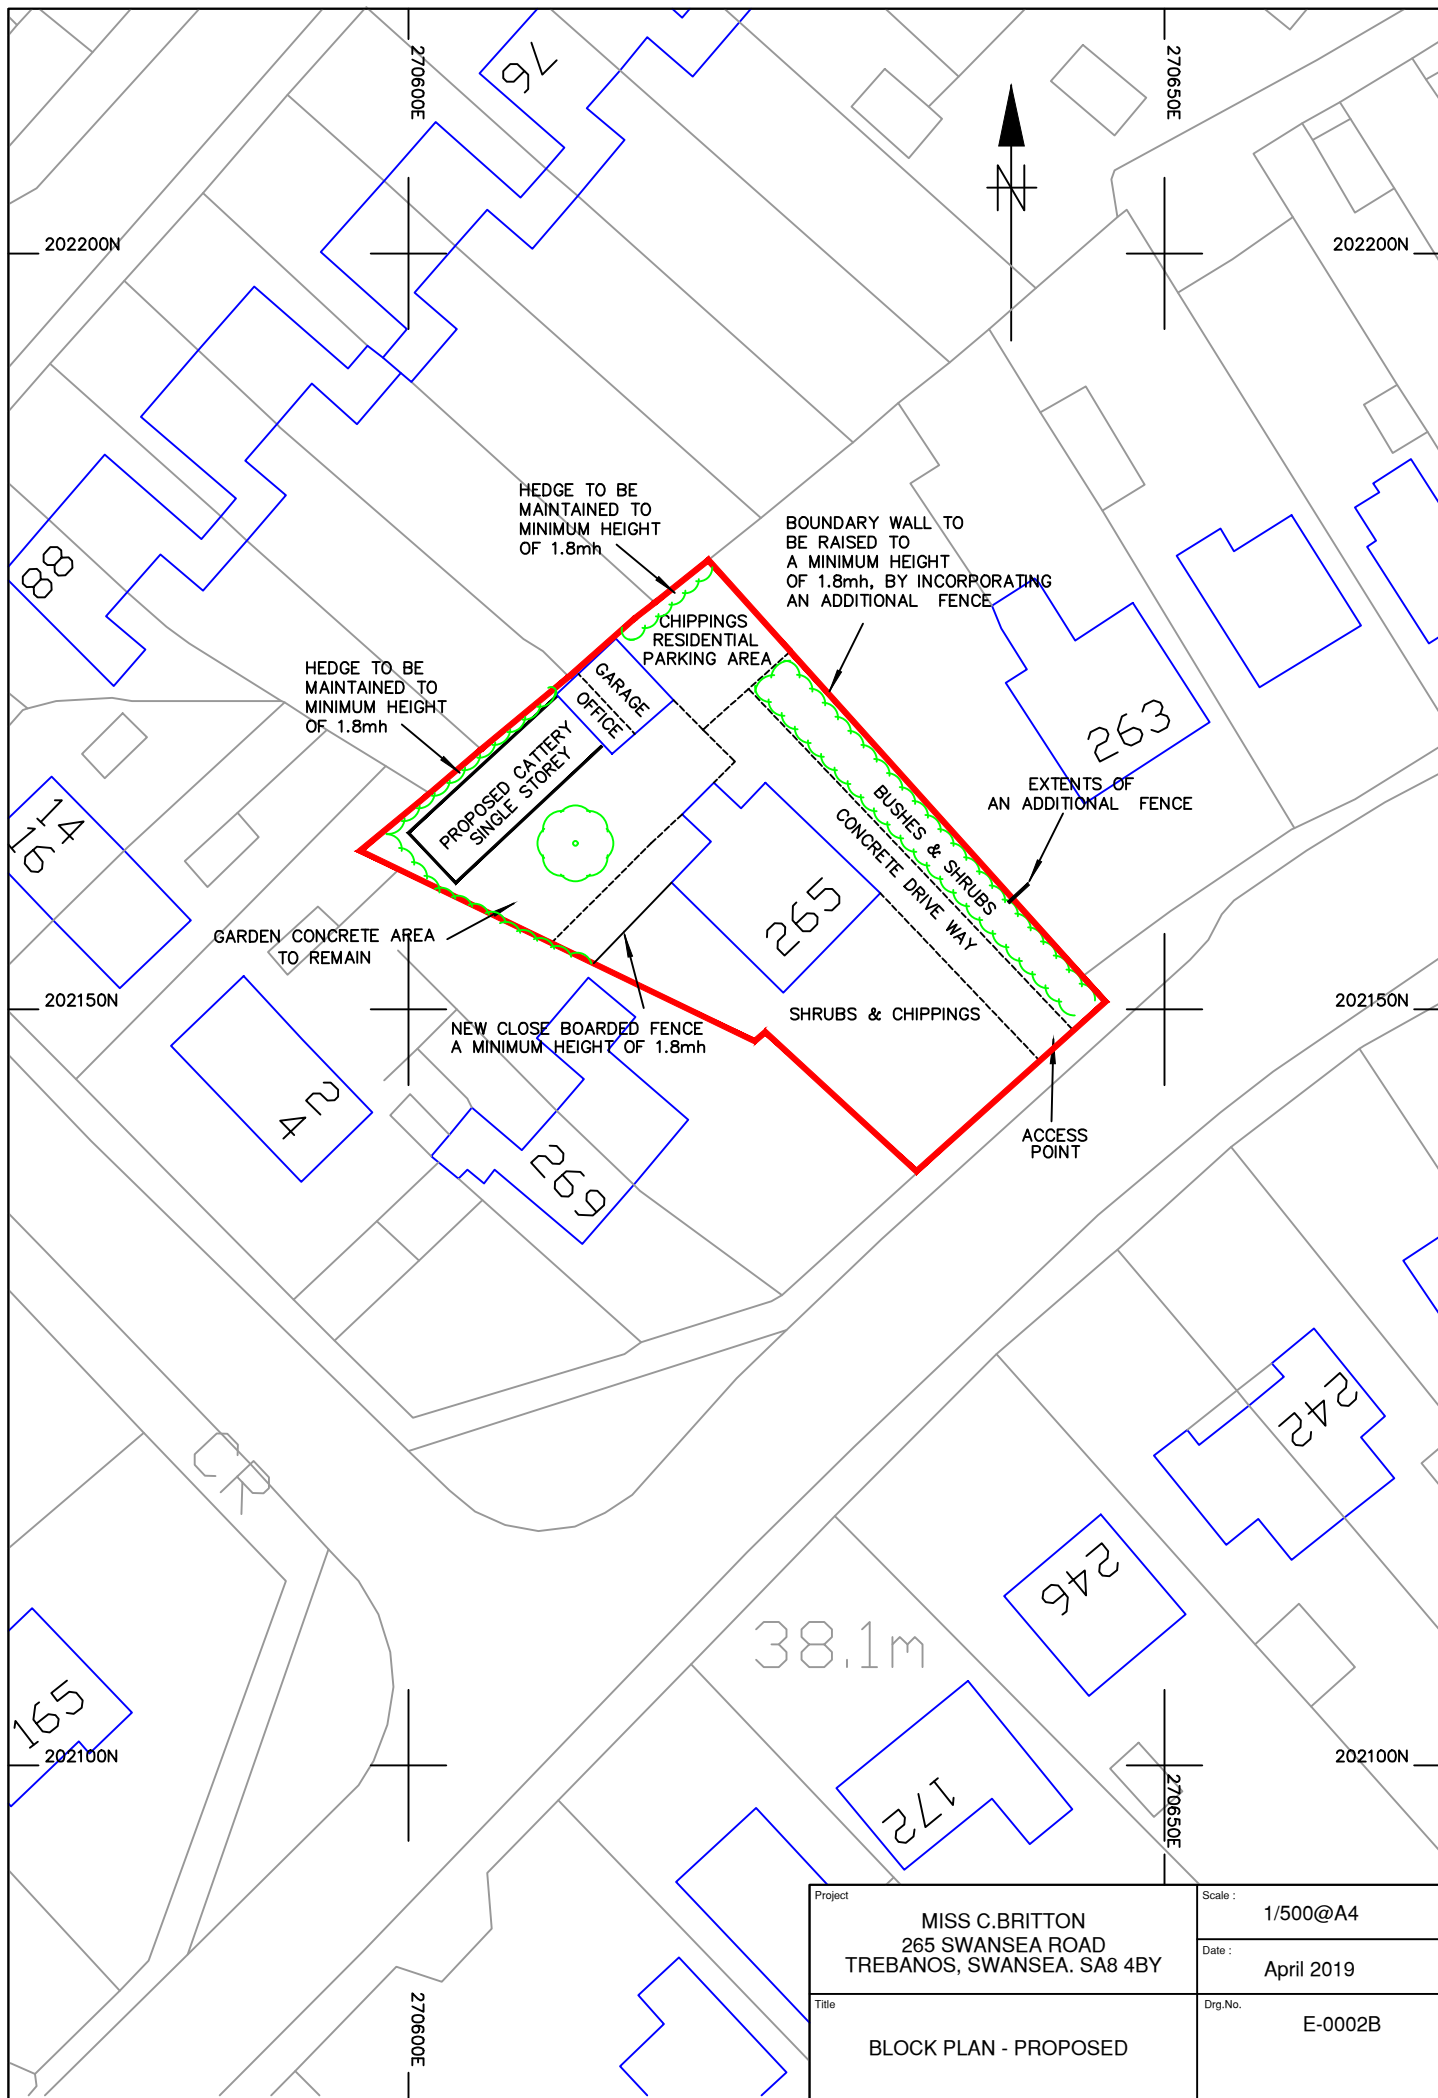

Project	MISS C. BRITTON 265 SWANSEA ROAD TREBANOS, SWANSEA. SA8 4BY		Scale :	1/500@A4
			Date :	April 2019
Title	BLOCK PLAN - PROPOSED		Drg.No.	E-0002B