


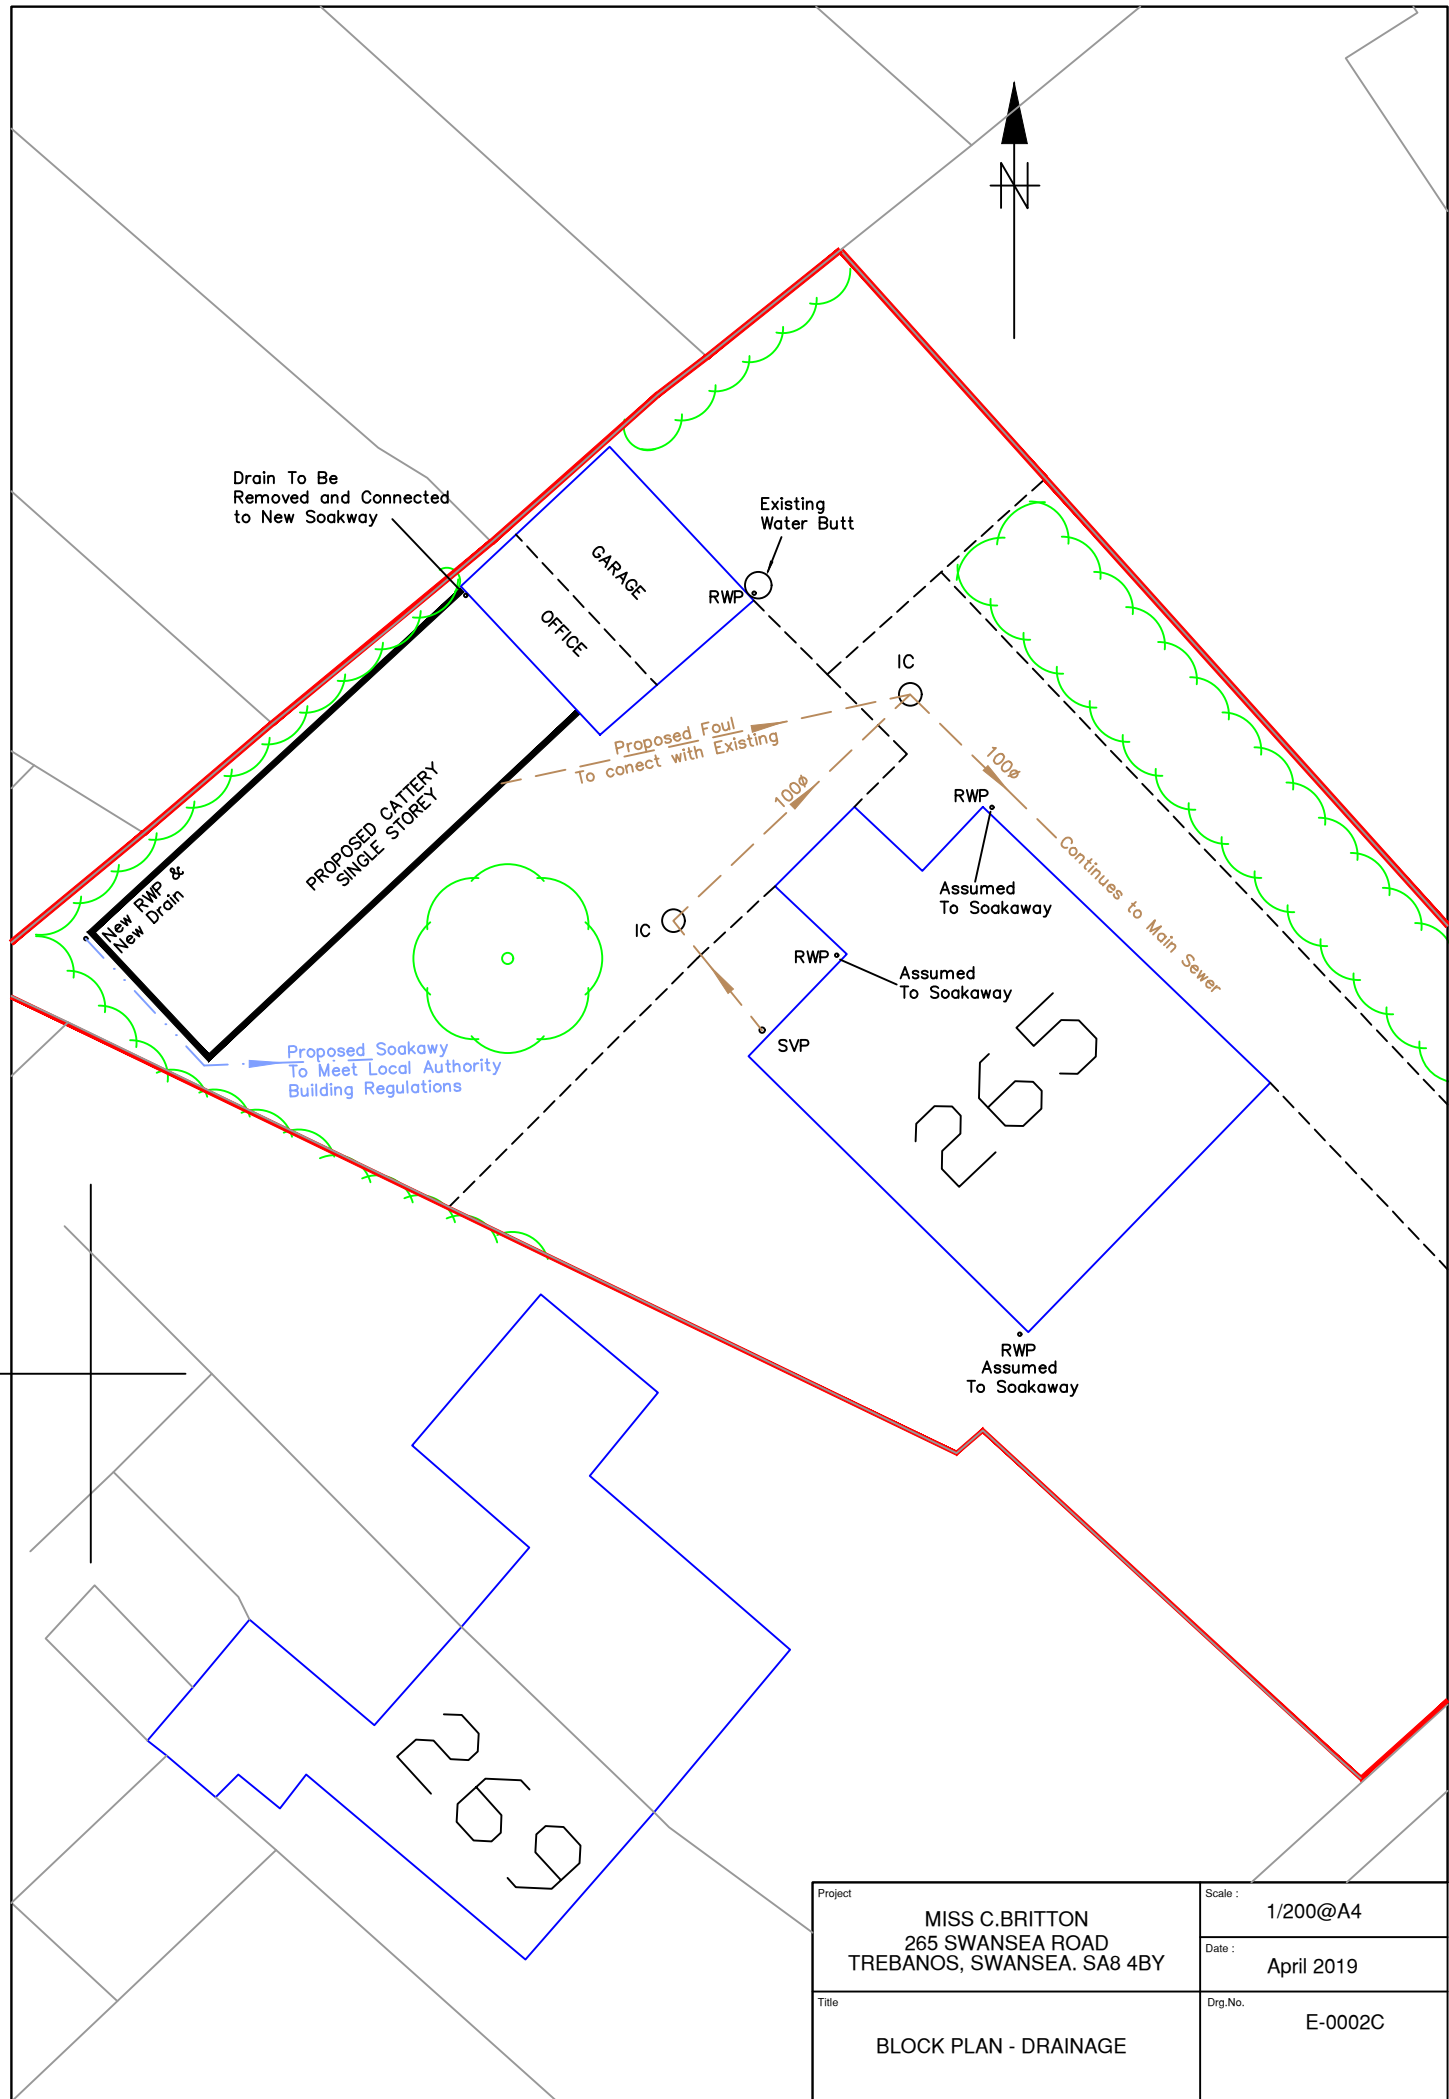

Project	MISS C.BRITTON 265 SWANSEA ROAD TREBANOS, SWANSEA. SA8 4BY	Scale :	1/200@A4
		Date :	April 2019
Title	BLOCK PLAN - DRAINAGE	Drg.No.	E-0002C