



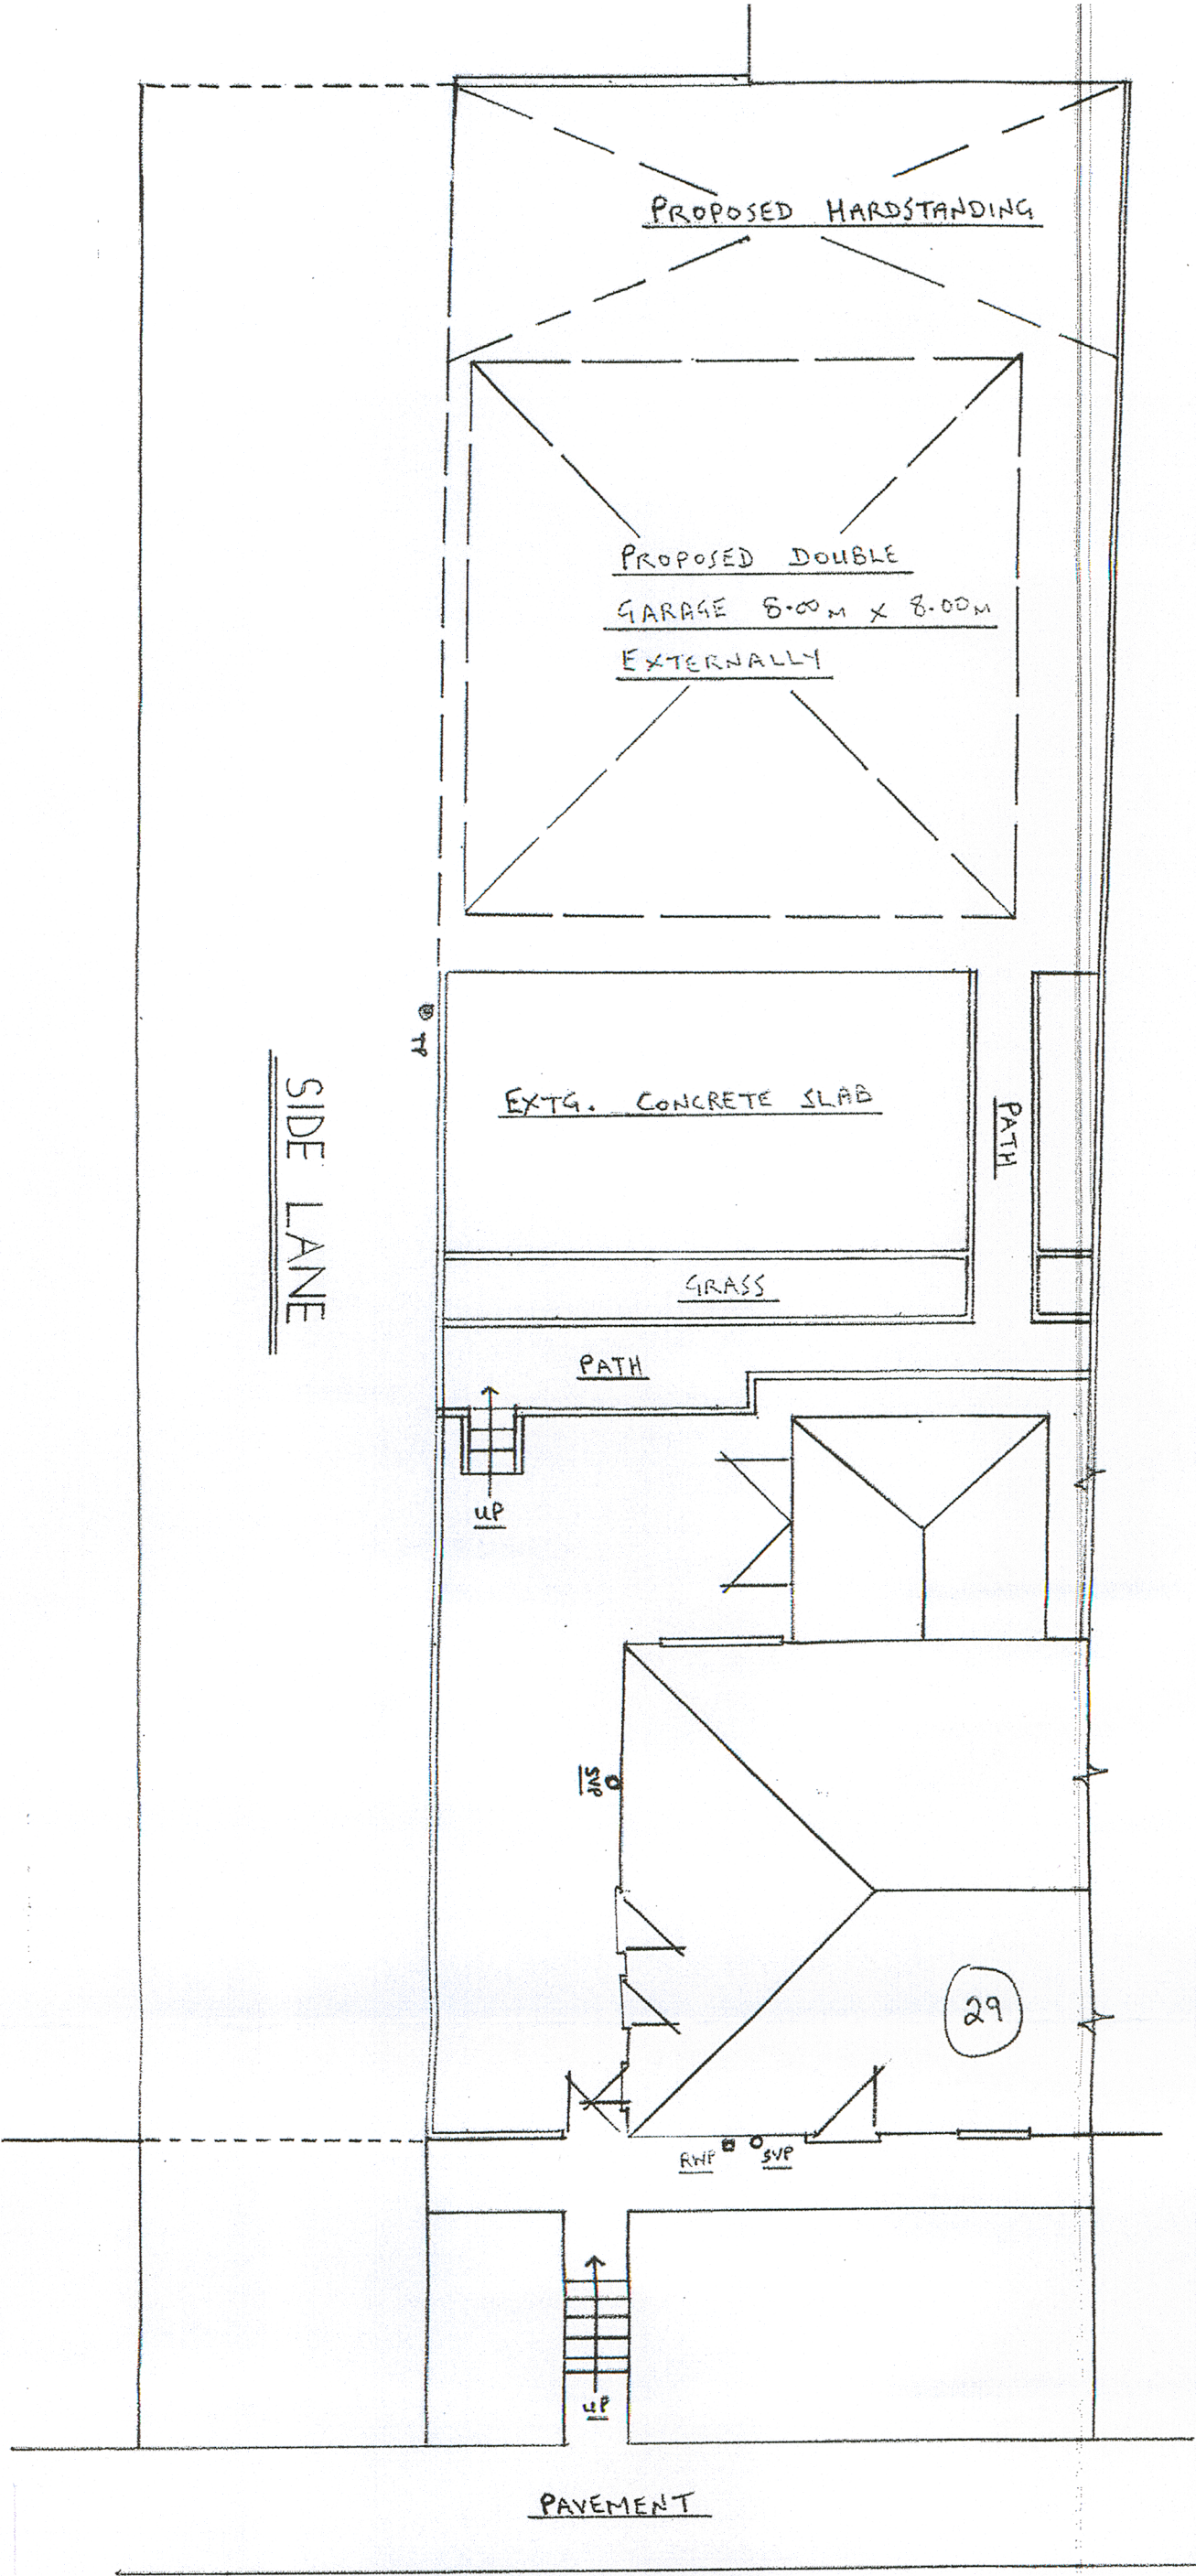


EXISTING LAYOUT 1:100

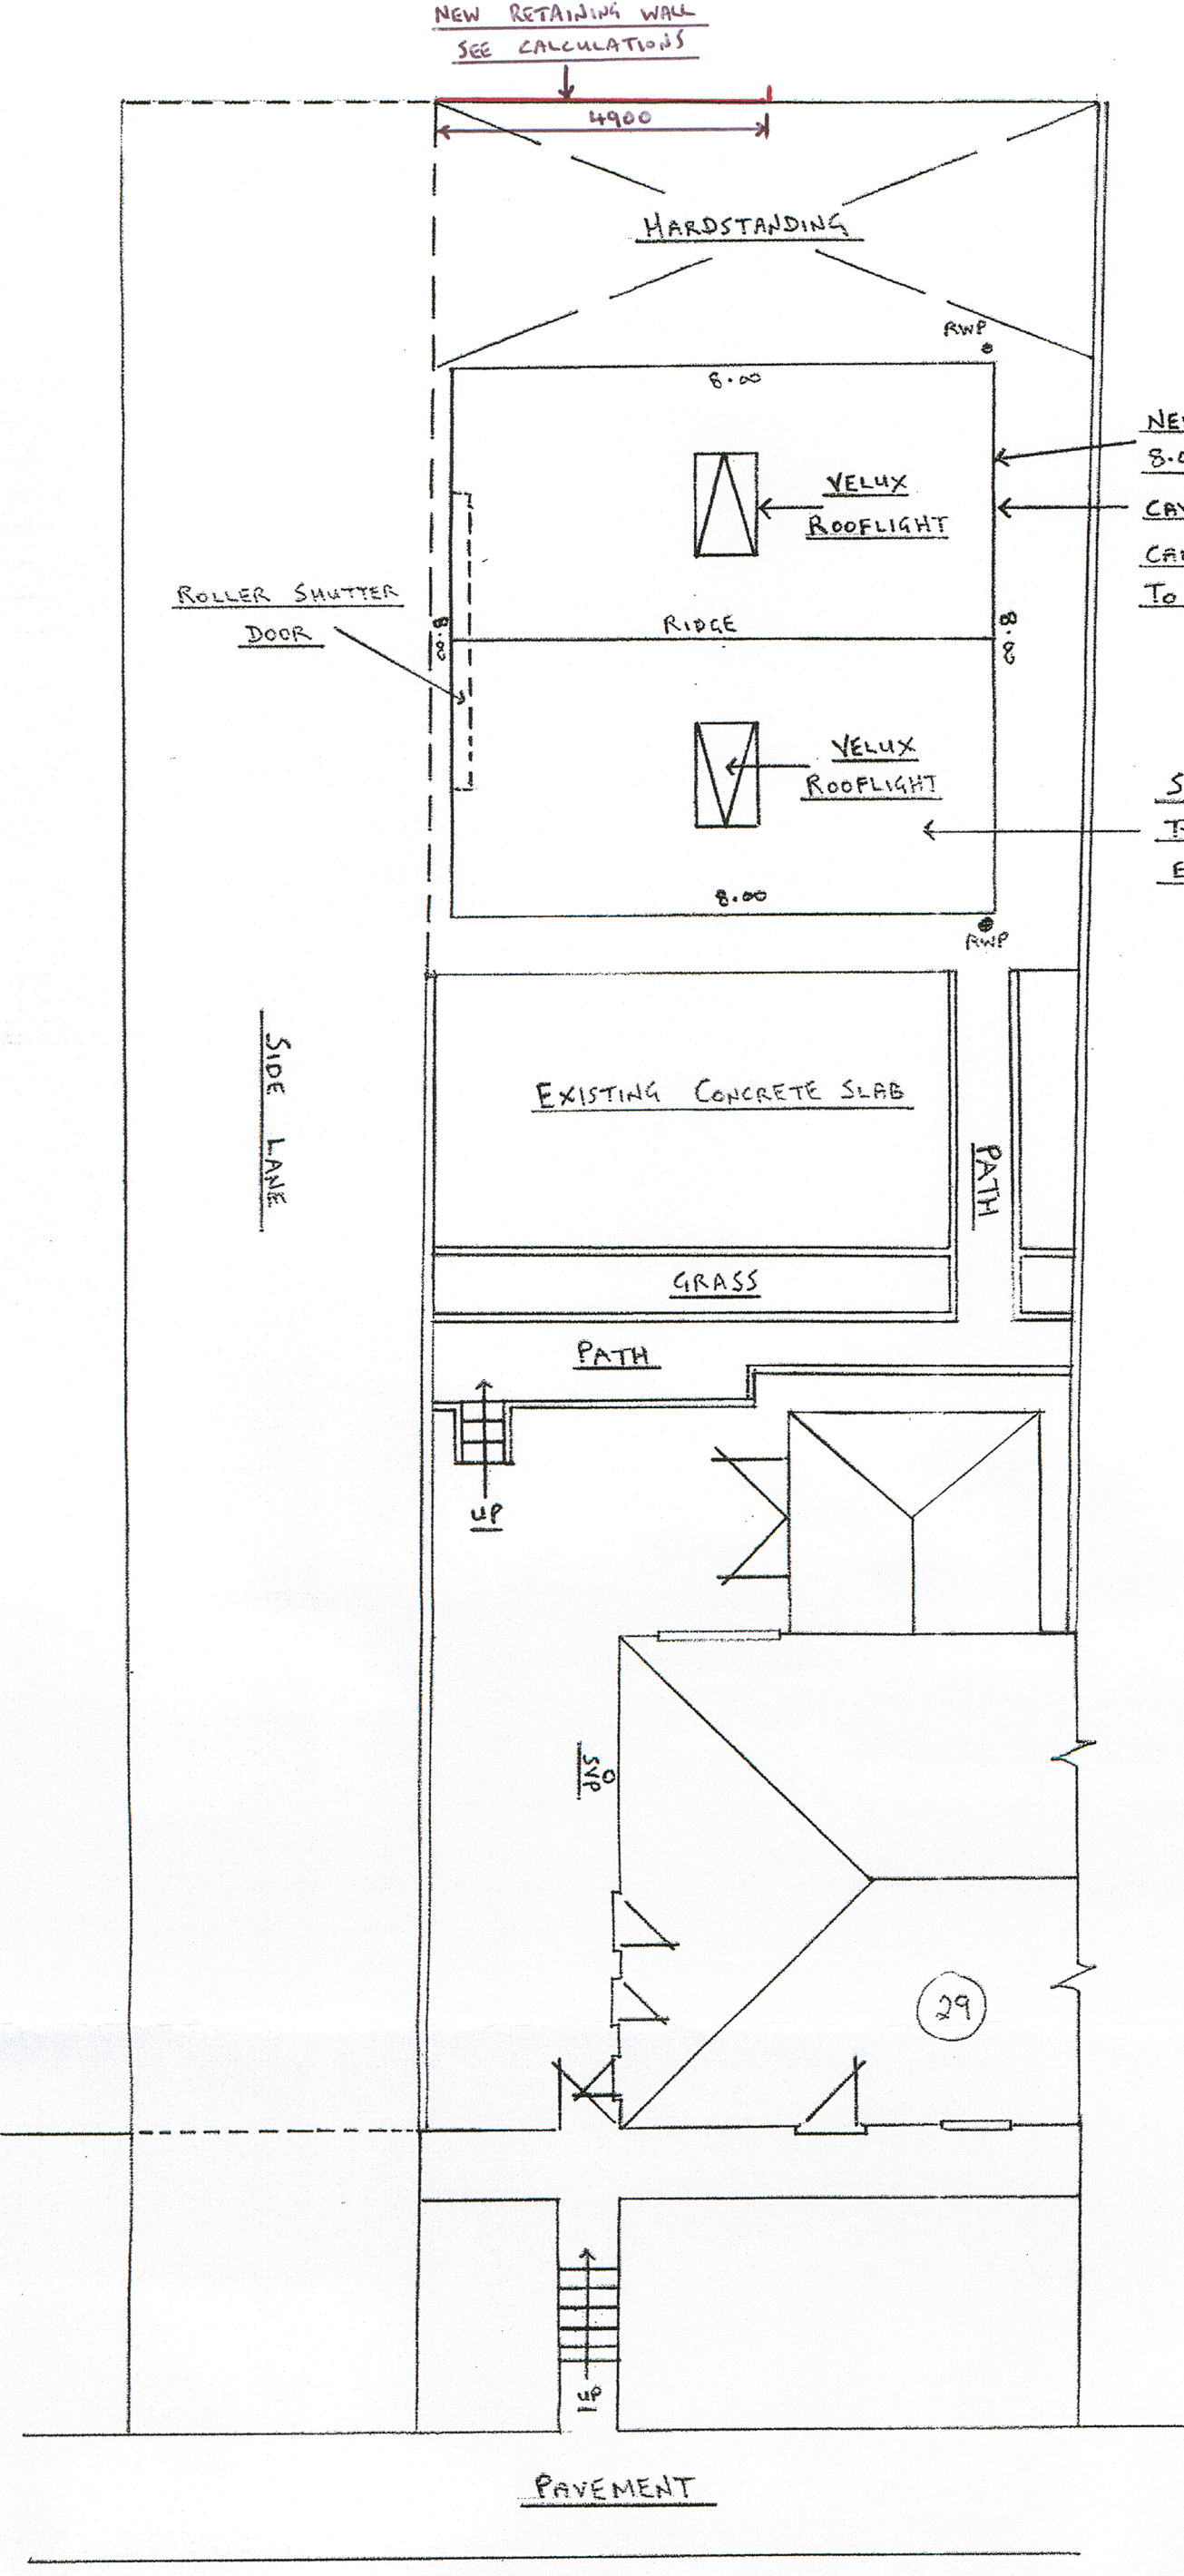


PROPOSED LAYOUT 1:100

NEW DOUBLE GARAGE
8.00m x 8.00m EXTERNALLY
CAVITY-WALL CONSTRUCTION
CANTERBURY-SPA EXTERNAL DASHING
TO MATCH EXISTING HOUSE


SLATE ROOF TO DOUBLE GARAGE
TYPE & COLOUR TO MATCH
EXISTING HOUSE (PITCHED ROOF)

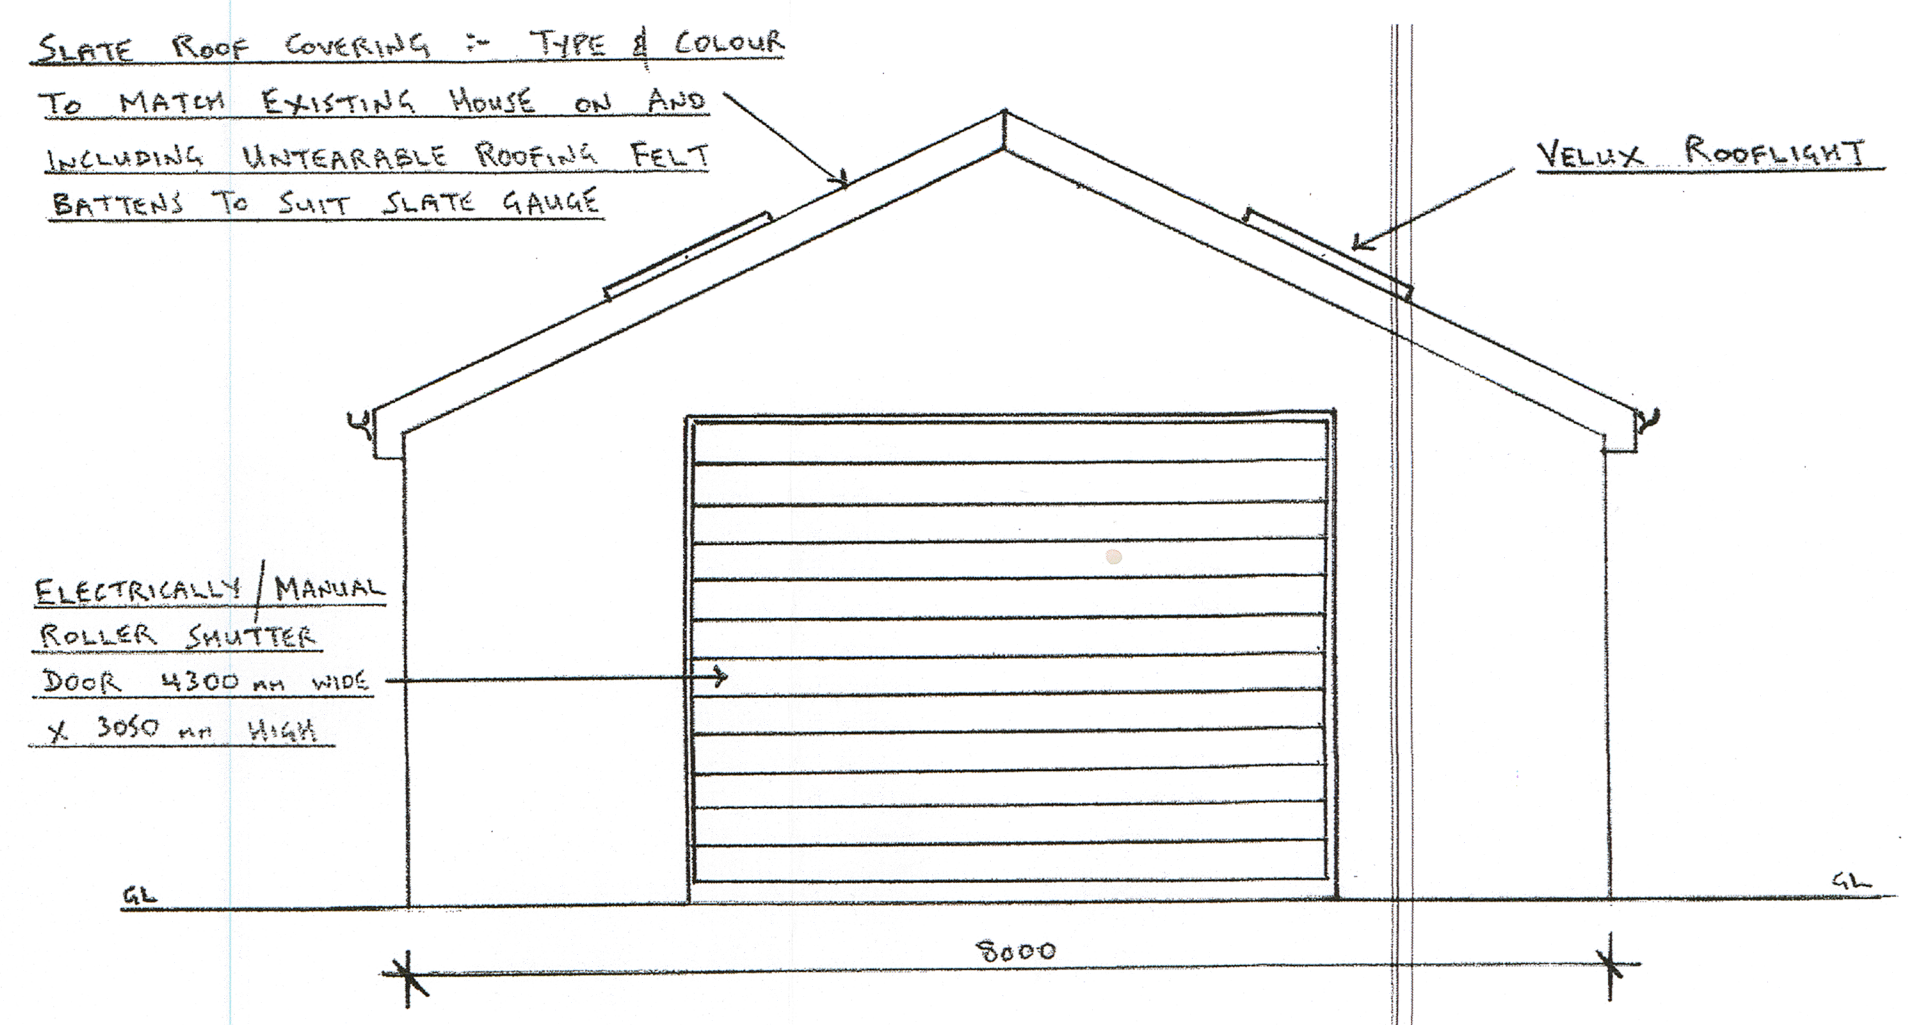


PROPOSED FRONT ELEVATION (SOUTH) 1:50

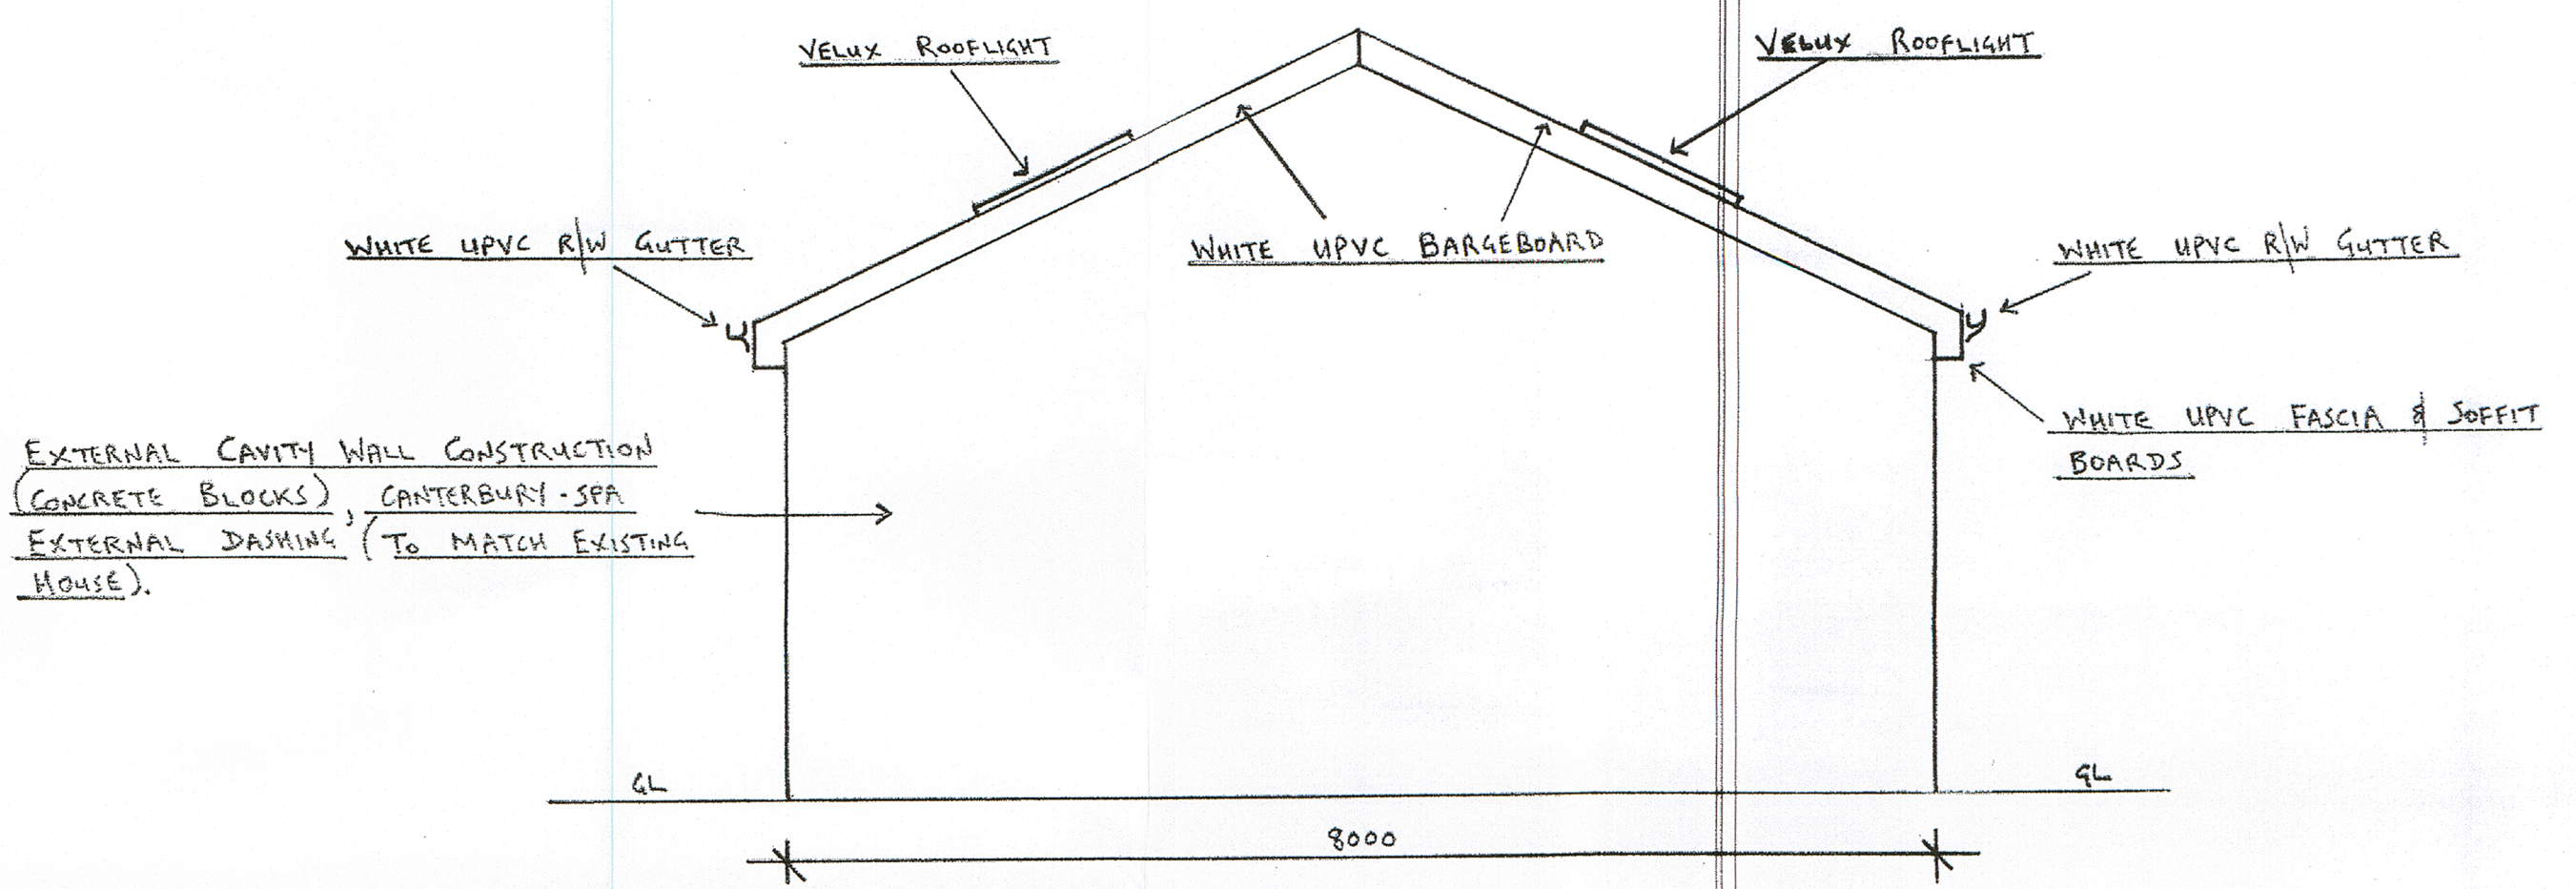

PROPOSED REAR ELEVATION (NORTH) 1:50

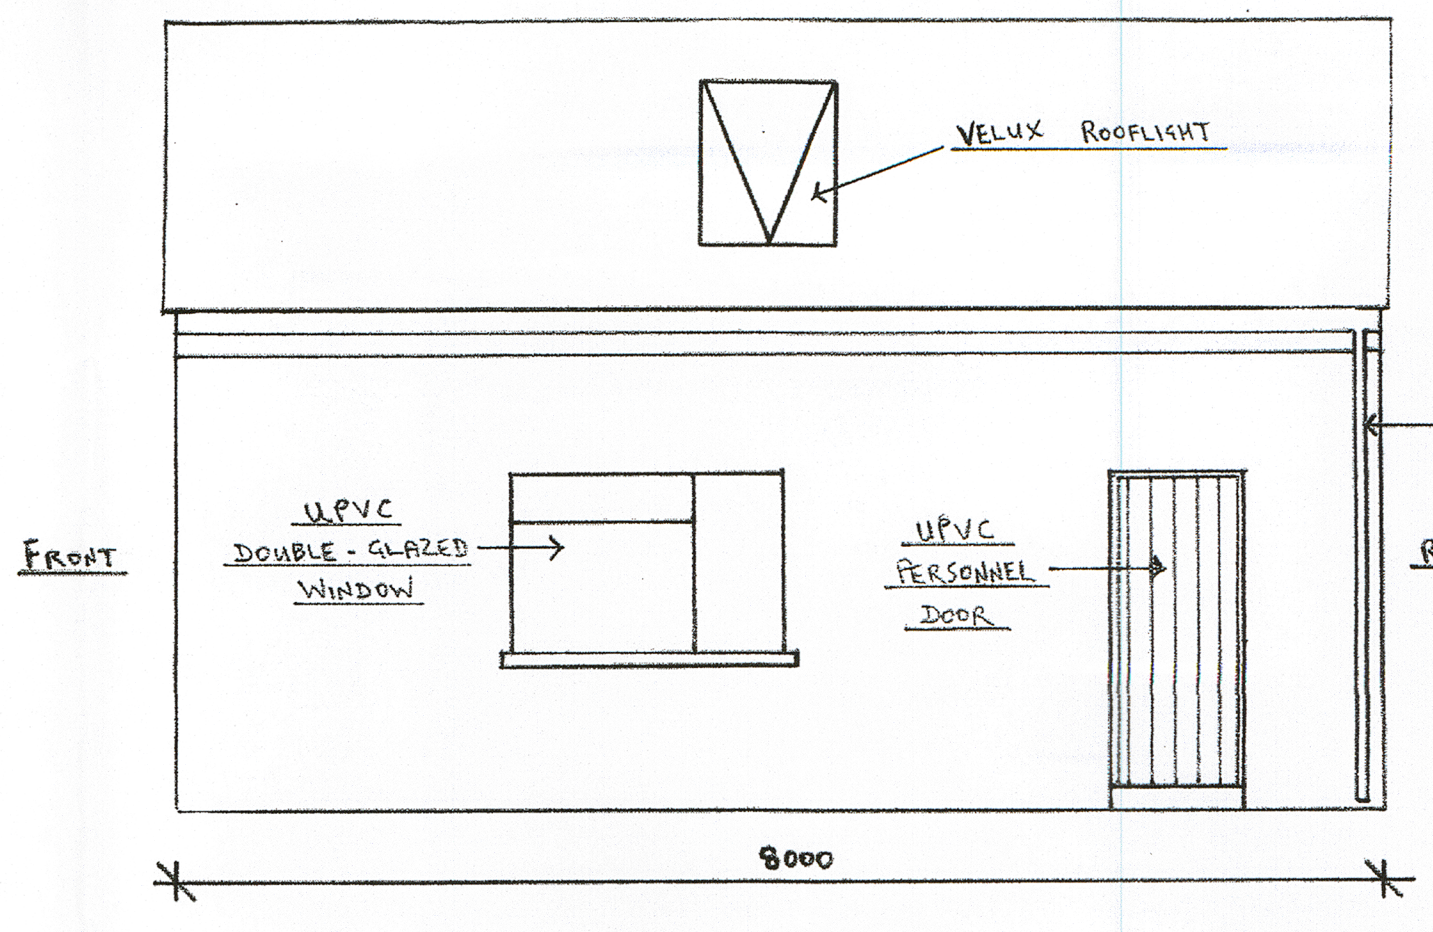

PROPOSED SIDE ELEVATION (EAST) 1:50

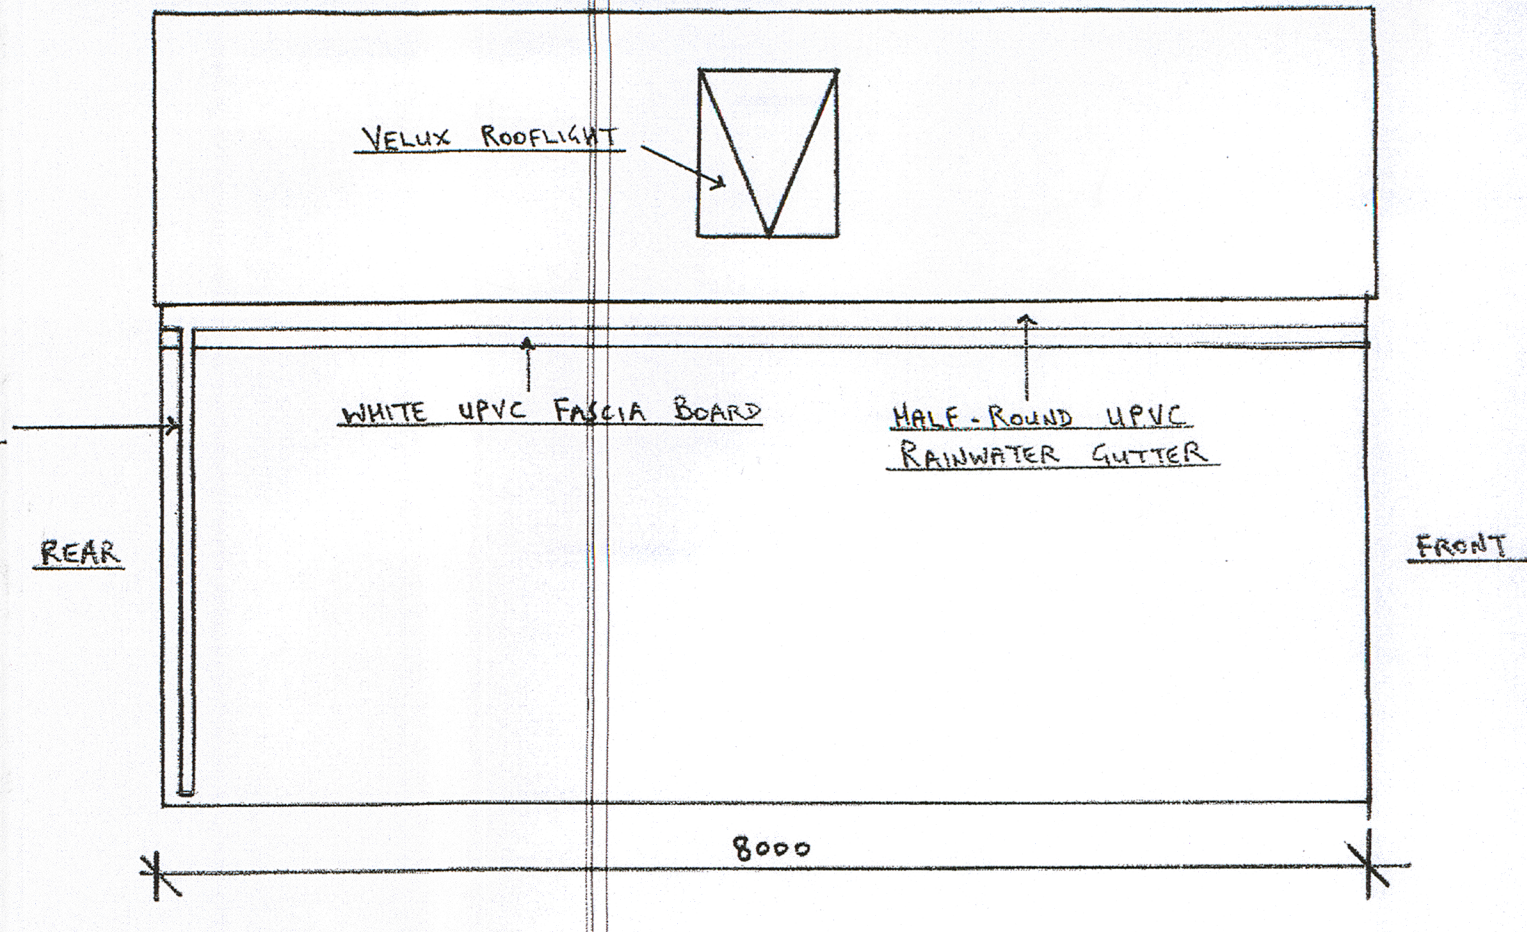

PROPOSED SIDE ELEVATION (WEST) (1:50)

PROPOSED "DOUBLE" REAR GARAGE AT REAR OF 29 SHELONE - TERRACE, BRITON - FERRY, NEATH

SA11 2UE FOR MR. A. HOLMES :

SCALES 1:100 , 1:50

SHEET 1 OF 2