BRITISH LEGION CLUB
(SINGLE STOREY)
- Finished Ground Level = 107.800
- Finished Floor Level = 108.000
- Ridge Height = 114.975


BRITISH LEGION CLUB
(TWO STOREY)
- Finished Ground Level = 107.800
- Finished Floor Level = 108.000
- Ridge Height = 117.372

BRITISH LEGION CLUB
(SINGLE STOREY)
- Finished Ground Level = 107.800
- Finished Floor Level = 108.000
- Ridge Height = 114.551

24 COMMERCIAL STREET
- Finished Ground Level = 111.140
- Finished Floor Level = 111.590
- Ridge Height = 119.344

CARPARKING
- Finished Ground Level = 104.810

PROPOSED SEMI
DETACHED PROPERTY (3
BED)
- Finished Ground Level = 103.800
- Finished Floor Level = 103.950
- Ridge Height = 112.208

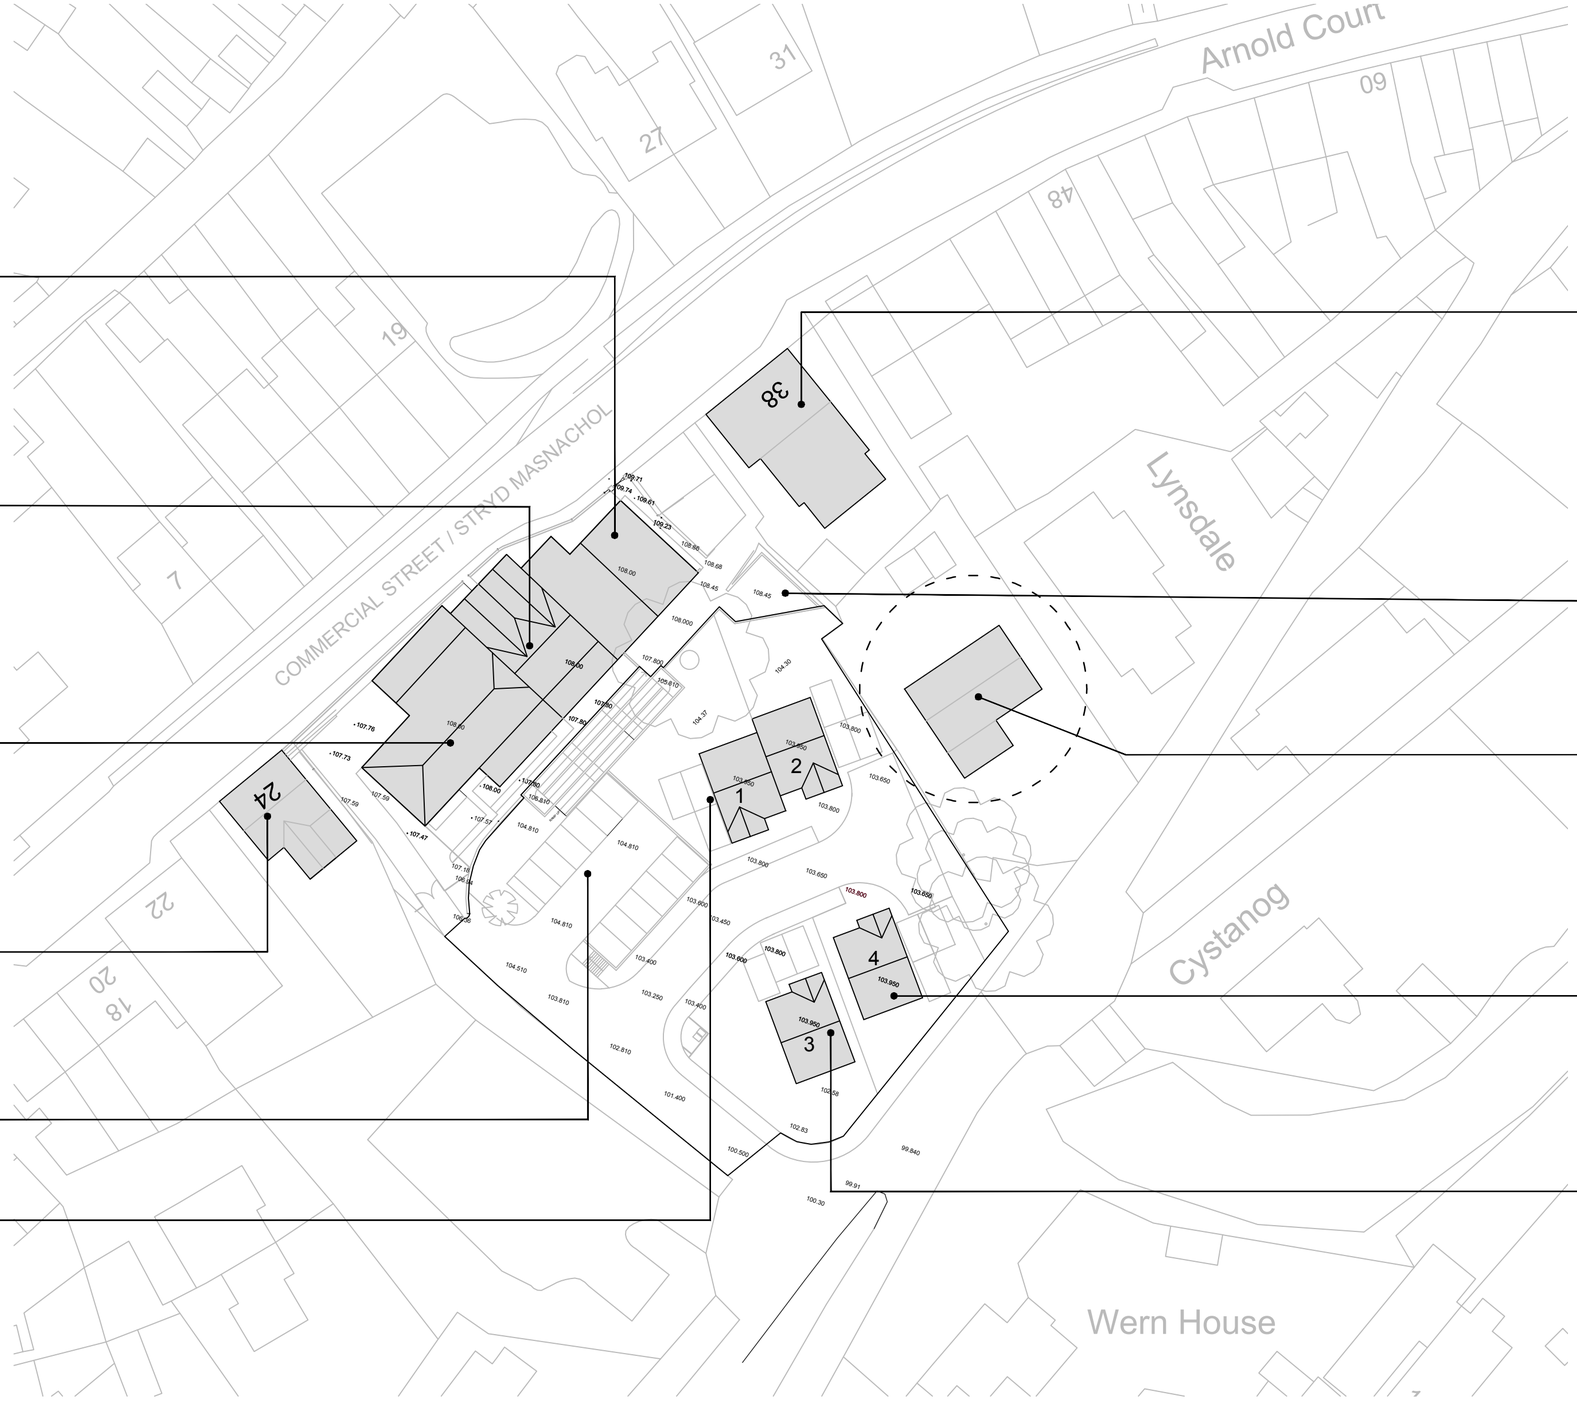

No. 38 COMMERCIAL STREET
- Finished Ground Level = 109.620
- Finished Floor Level = 109.77
- Ridge Height = 114.180

AMENITY AREA / BIN STORE
- Finished Ground Level = 108.450

ADJACENT PROPERTY
Note:
Access to land denied
by the House Owner

PROPOSED DETACHED
PROPERTY (4 BED)
- Finished Ground Level = 103.800
- Finished Floor Level = 103.950
- Ridge Height = 112.530

PROPOSED DETACHED
PROPERTY (4 BED)
- Finished Ground Level = 103.800
- Finished Floor Level = 103.950
- Ridge Height = 112.530

BLOCK PLAN
SCALE 1:500 @ A2

Revisions:

Rev	Date	Init'	Description
A	18.10.19	CJ	Proposed levels added

HURLEY & DAVIES
CHARTERED SURVEYORS AND ARCHITECTS

12 Axis Court,
Riverside Business Park
Swansea, SA7 0AJ
TEL : 01792 791100
FAX : 01792 641110

206 High Street,
Blackwood, Caerphilly,
NP12 1AJ

TEL : 01495 225281

contactus@hurleyanddavies.co.uk
www.hurleyanddavies.co.uk

This drawing must not be scaled, figured dimensions and levels should be used. Any inaccuracies must be notified to the Contract Administrator.

THIS DRAWING IS COPYRIGHT

DRAWING STATUS.	Drawing No.	Rev.
PLANNING	HD2910_A13	A

Client: MR THOMPSON
Project: CONVERSION OF BRITISH LEGION CLUB & RESIDENTIAL DEVELOPMENT
Title: PROPOSED BLOCK PLAN - LEVELS

Scale: 1:200 @ A1
Date:
Drawn: SE
Checked:
Approved:

Superseded