


Superseded

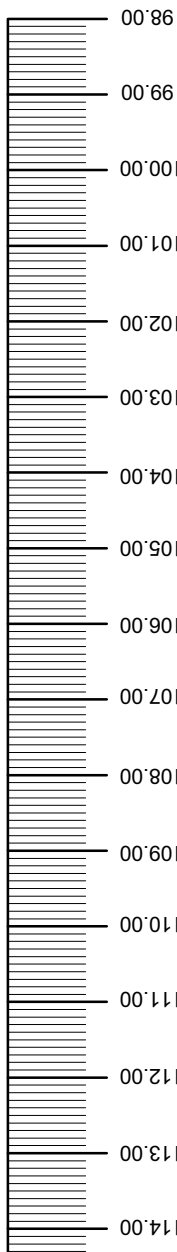

	HURLEY & ARCHITECTS 12 Ains Court, Riverside Business Park Dunmurry, S.W.90A TEL : 01792 791100 FAX : 01792 641110 contract@hurleyandarchitects.co.uk www.hurleyandarchitects.co.uk	This drawing must not be scaled. Signed dimensions and levels should be used. Any inaccuracies must be notified to the architect.	DRAWING STATUS: PLANNING Drawing No. HD2910_A15
Client: MR THOMPSON	Project: CONVERSION OF BRITISH LEGION CLUB & RESIDENTIAL DEVELOPMENT	Title: EXISTING SECTIONS C-C & D-D	Approved: Checked: Drawn: SE/CTE Date: 21/11/18 Scale: 1:200 @ A1