


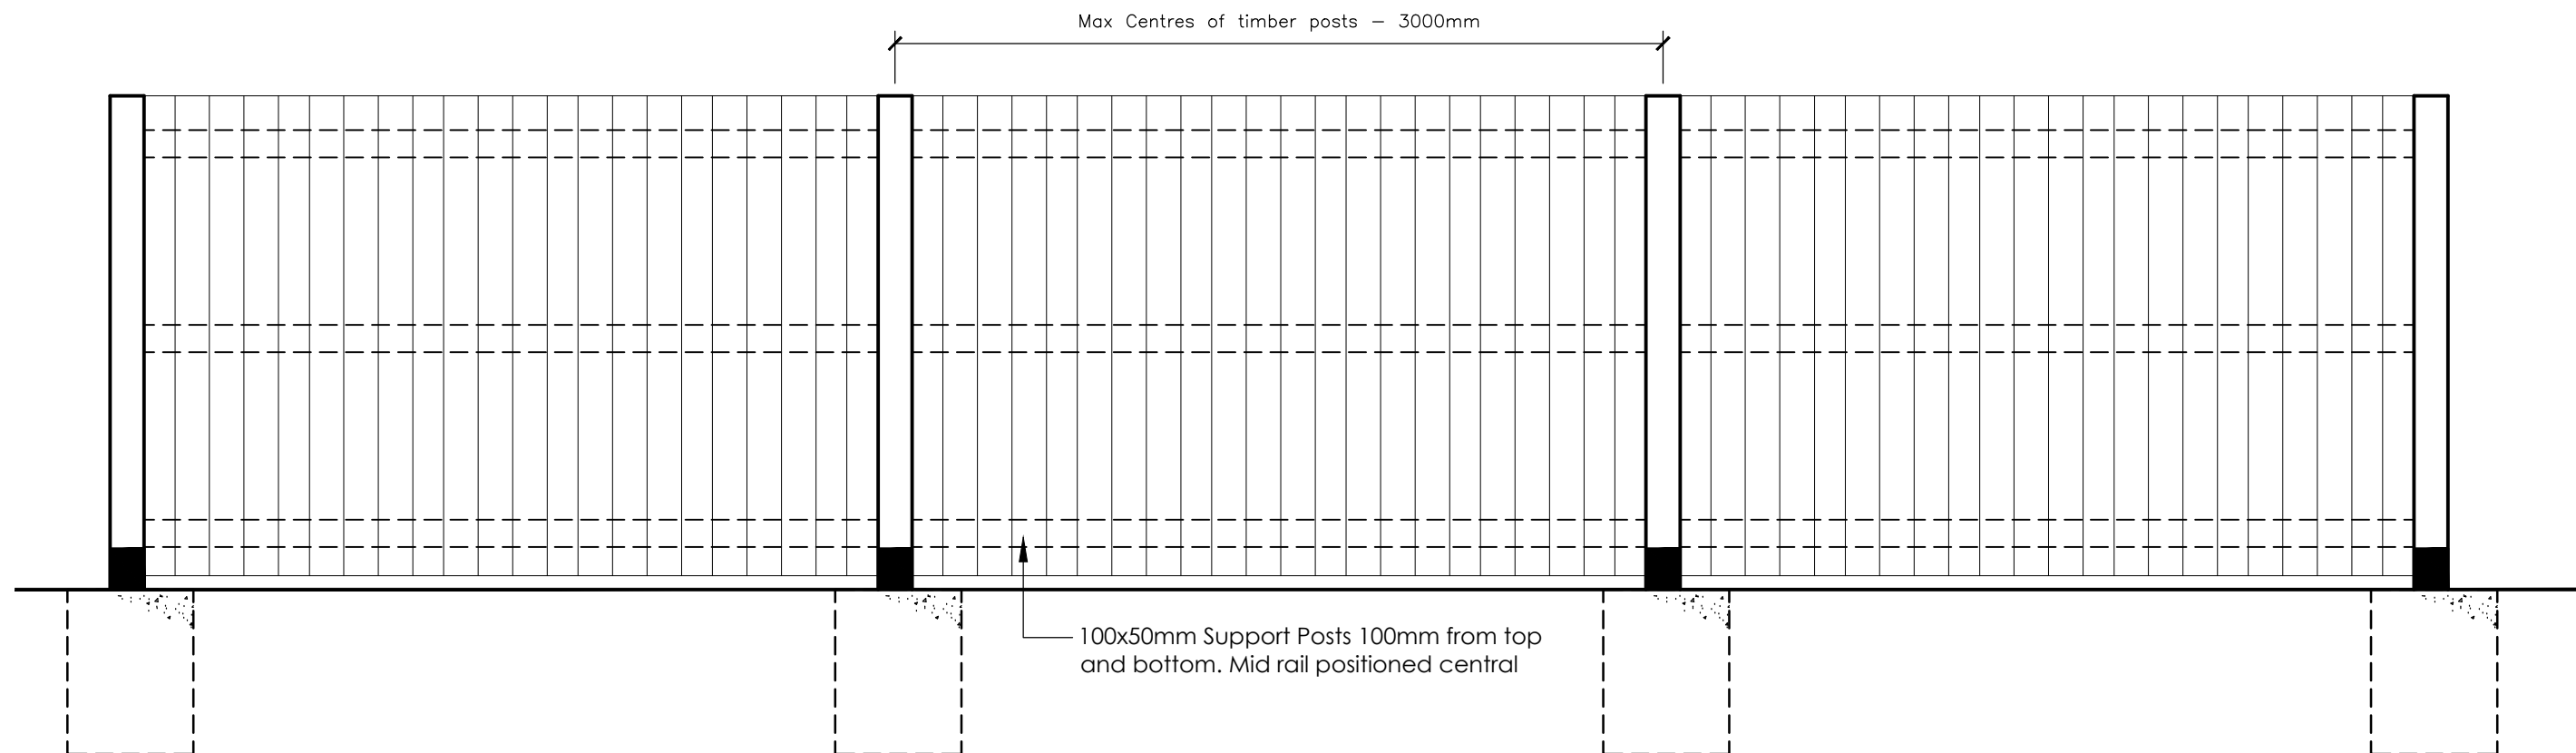


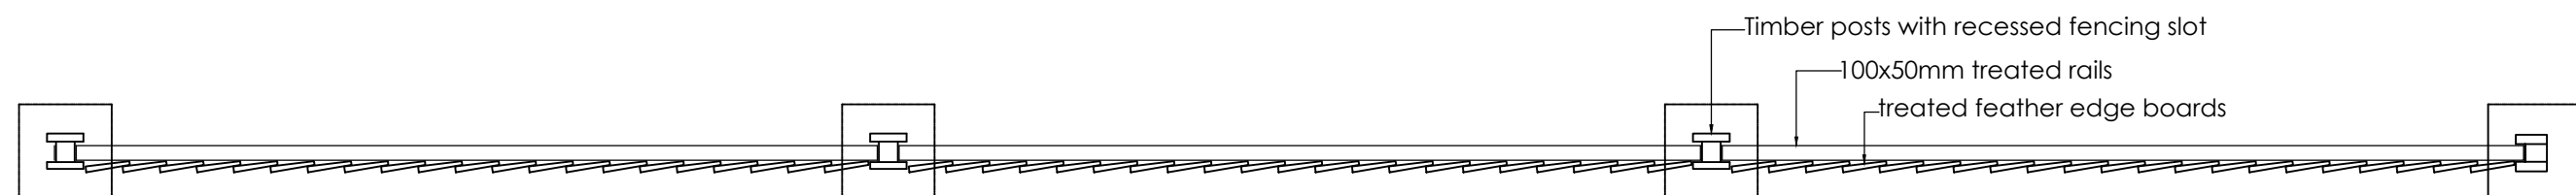


FENCE IN ELEVATION
SCALE 1:25 @ A2

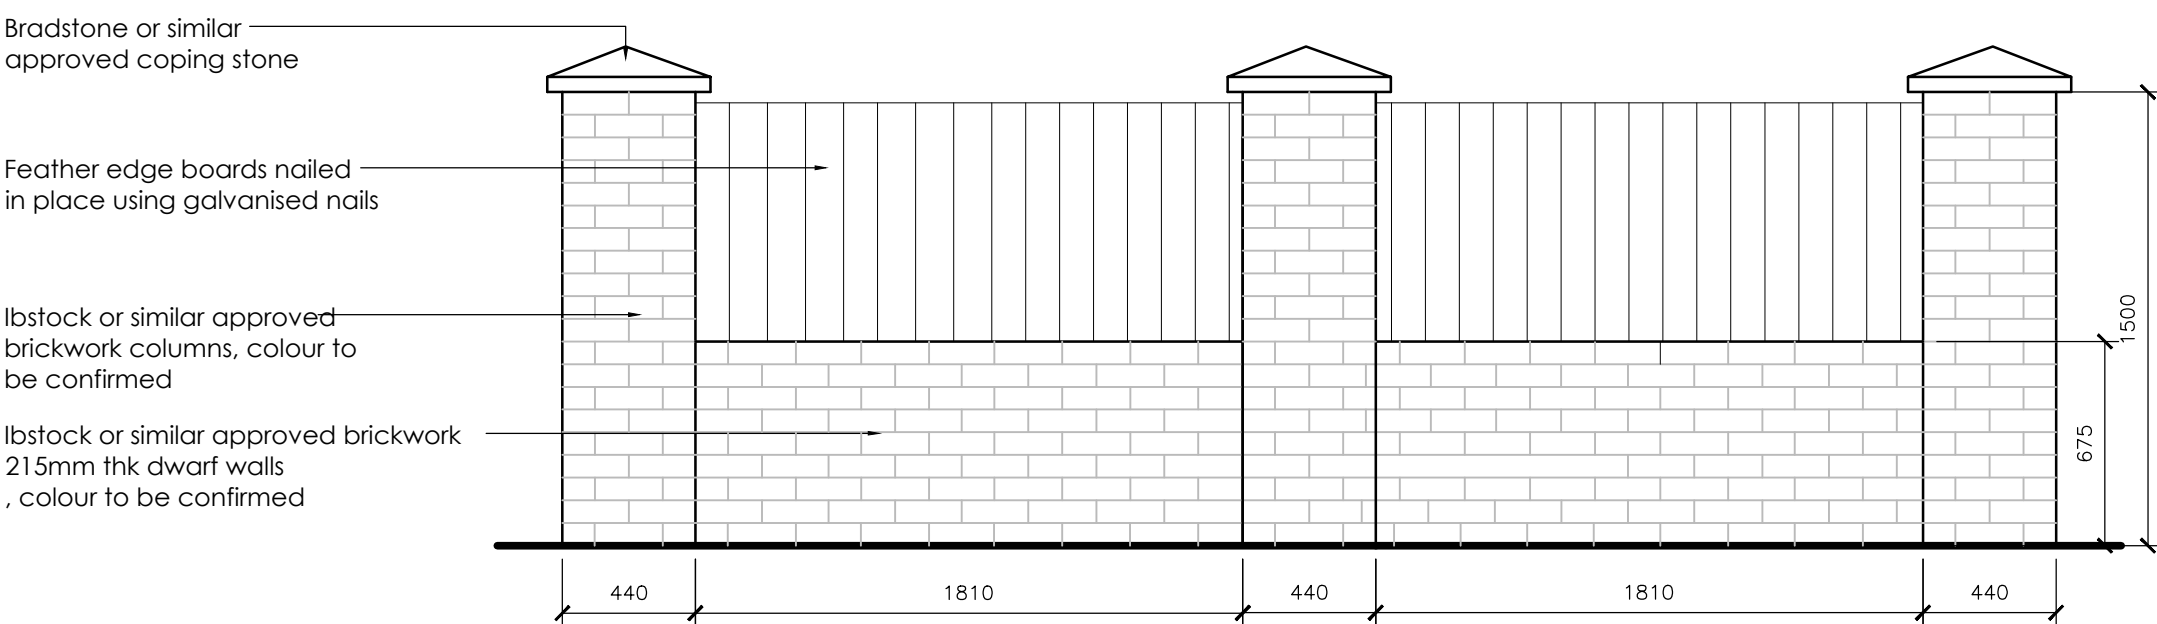

FENCE IN PLAN
SCALE 1:25 @ A2

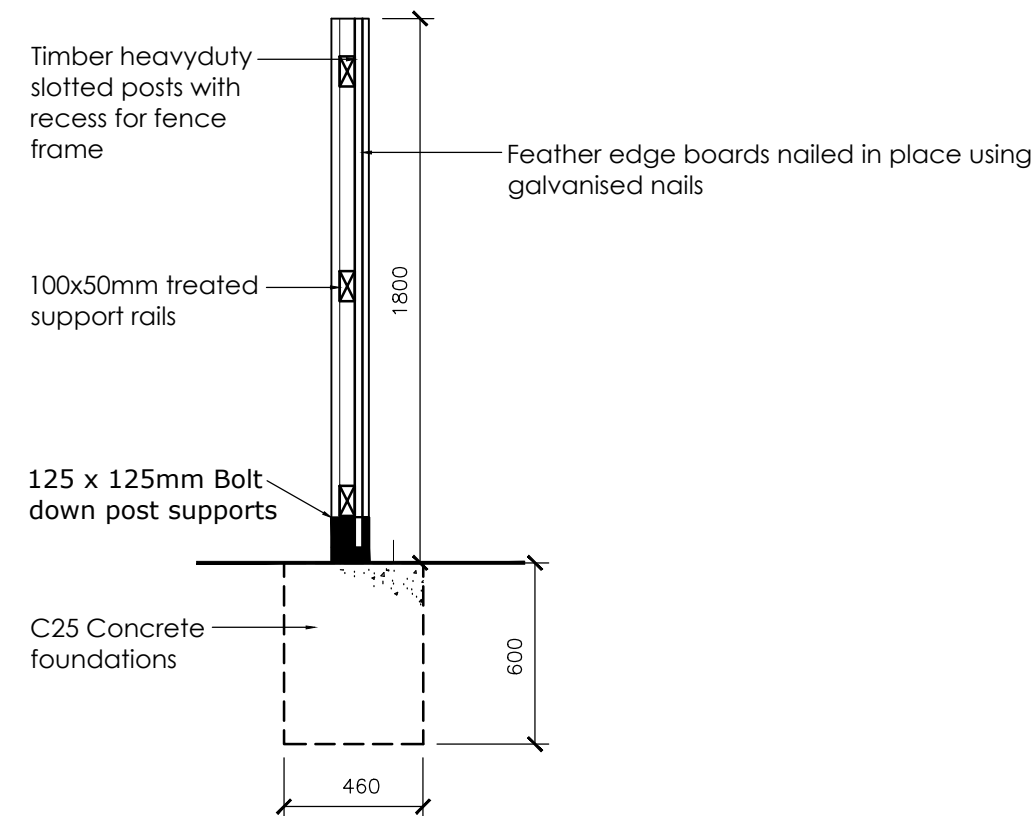

WALL IN ELEVATION
SCALE 1:25 @ A2

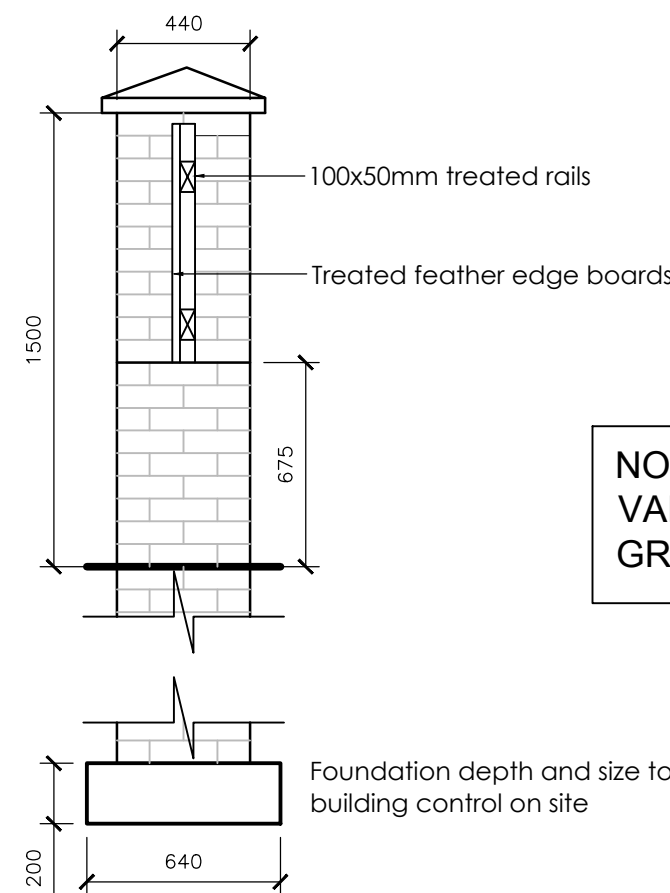

NOTE:
VARIES DEPENDANT UPON
GROUND LEVELS

Revisions:

Rev	Date	Init	Description



HURLEY & DAVIES
• CHARTERED SURVEYORS
& ARCHITECTURAL CONSULTANTS

12 Axis Court,
Riverside Business Park
Swansea, SA7 0AJ
TEL : 01792 791100
FAX : 01792 641110

contactus@hurleyanddaves.co.uk
www.hurleyanddaves.co.uk

This drawing must not be scaled, figured dimensions and levels
should be used. Any inaccuracies must be notified to the Contract
Administrator.

THIS DRAWING IS COPYRIGHT

206 High Street,
Blackwood, Caerphilly,
NP12 1AJ
TEL : 01495 225281

DRAWING STATUS:
PLANNING

Drawing No.
HD2910_A19

Rev.

Client: N. THOMPSON
Project: CONVERSION OF EXISTING BRITISH LEGION CLUB &
RESIDENTIAL DEVELOPMENT
Title: BOUNDARY TREATMENTS

Scale: 1:25 @ A2
Date: 07.10.19
Drawn: CJ
Checked:
Approved: