


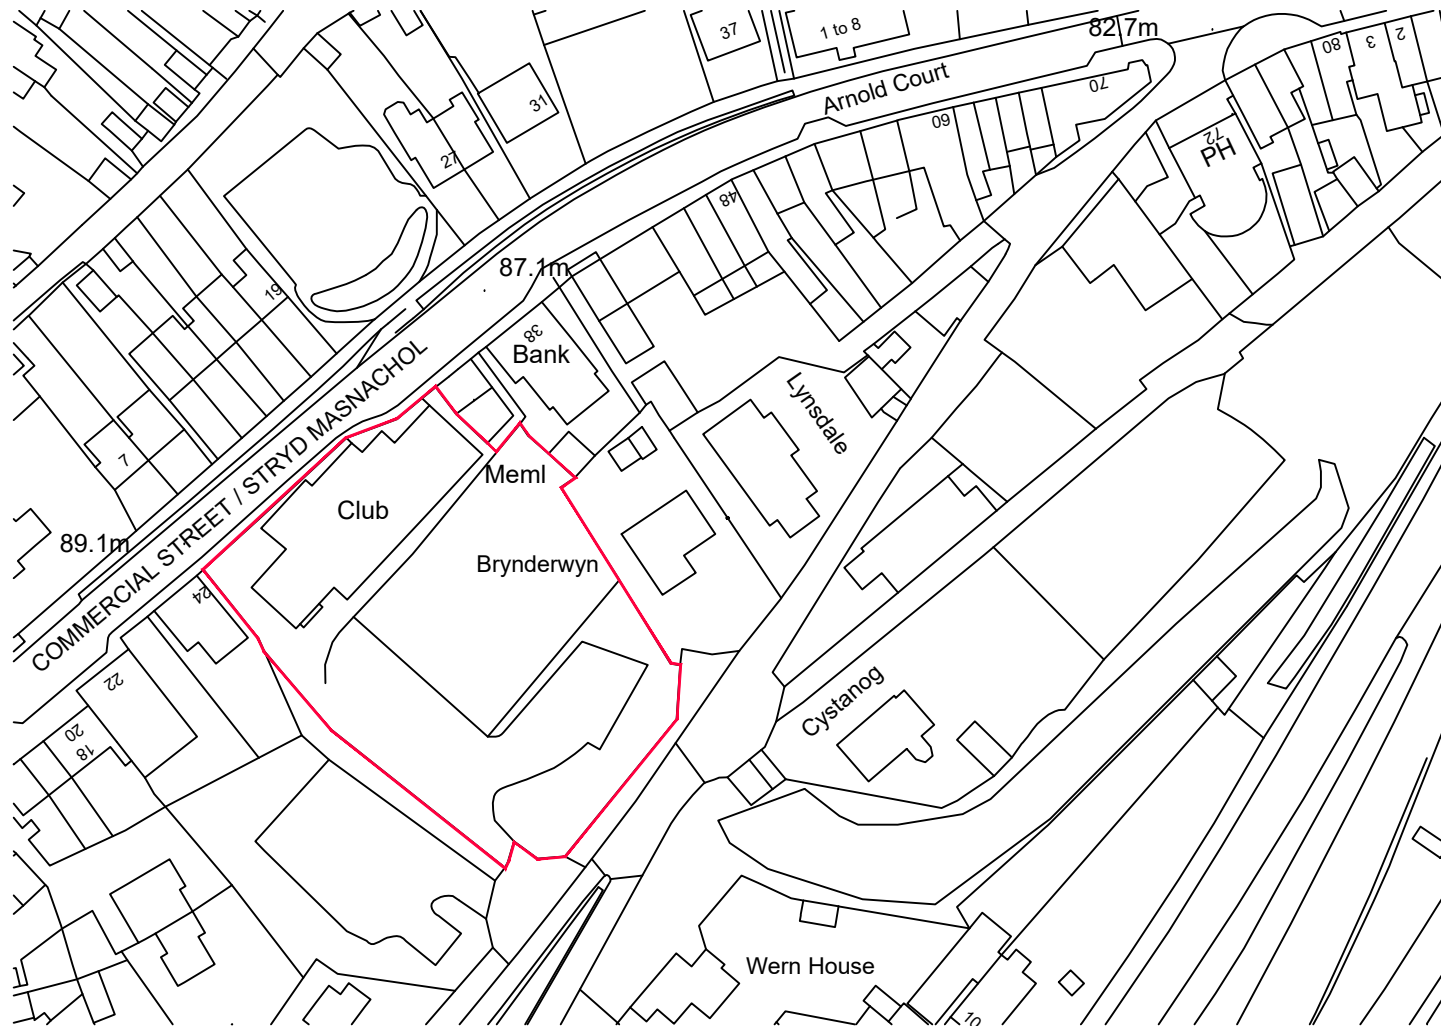

LOCATION PLAN

SCALE 1:1250 @ A4

Revisions:

Rev'	Date	Init'	Description

DRAWING STATUS.
PLANNING

Drawing No.
HD2910_A03

Rev.

Client: N. THOMPSON

Scale: 1:1250@A4

Project: CONVERSION OF EXISTING BRITISH LEGION
CLUB & RESIDENTIAL DEVELOPMENT

Date: 05.09.18

Title: LOCATION PLAN

Drawn: SE

Checked:



HURLEY & DAVIES
• CHARTERED SURVEYORS •
AND ARCHITECTS

12 Axis Court,
Riverside Business Park
Swansea, SA7 0AJ
TEL : 01792 791100
FAX : 01792 641110

contactus@hurleyanddavies.co.uk

206 High Street,
Blackwood, Caerphilly,
NP12 1AJ

TEL : 01495 225281

www.hurleyanddavies.co.uk

This drawing must not be scaled, figured dimensions and levels should be used. any inaccuracies must be notified to the architect.

THIS DRAWING IS COPYRIGHT