



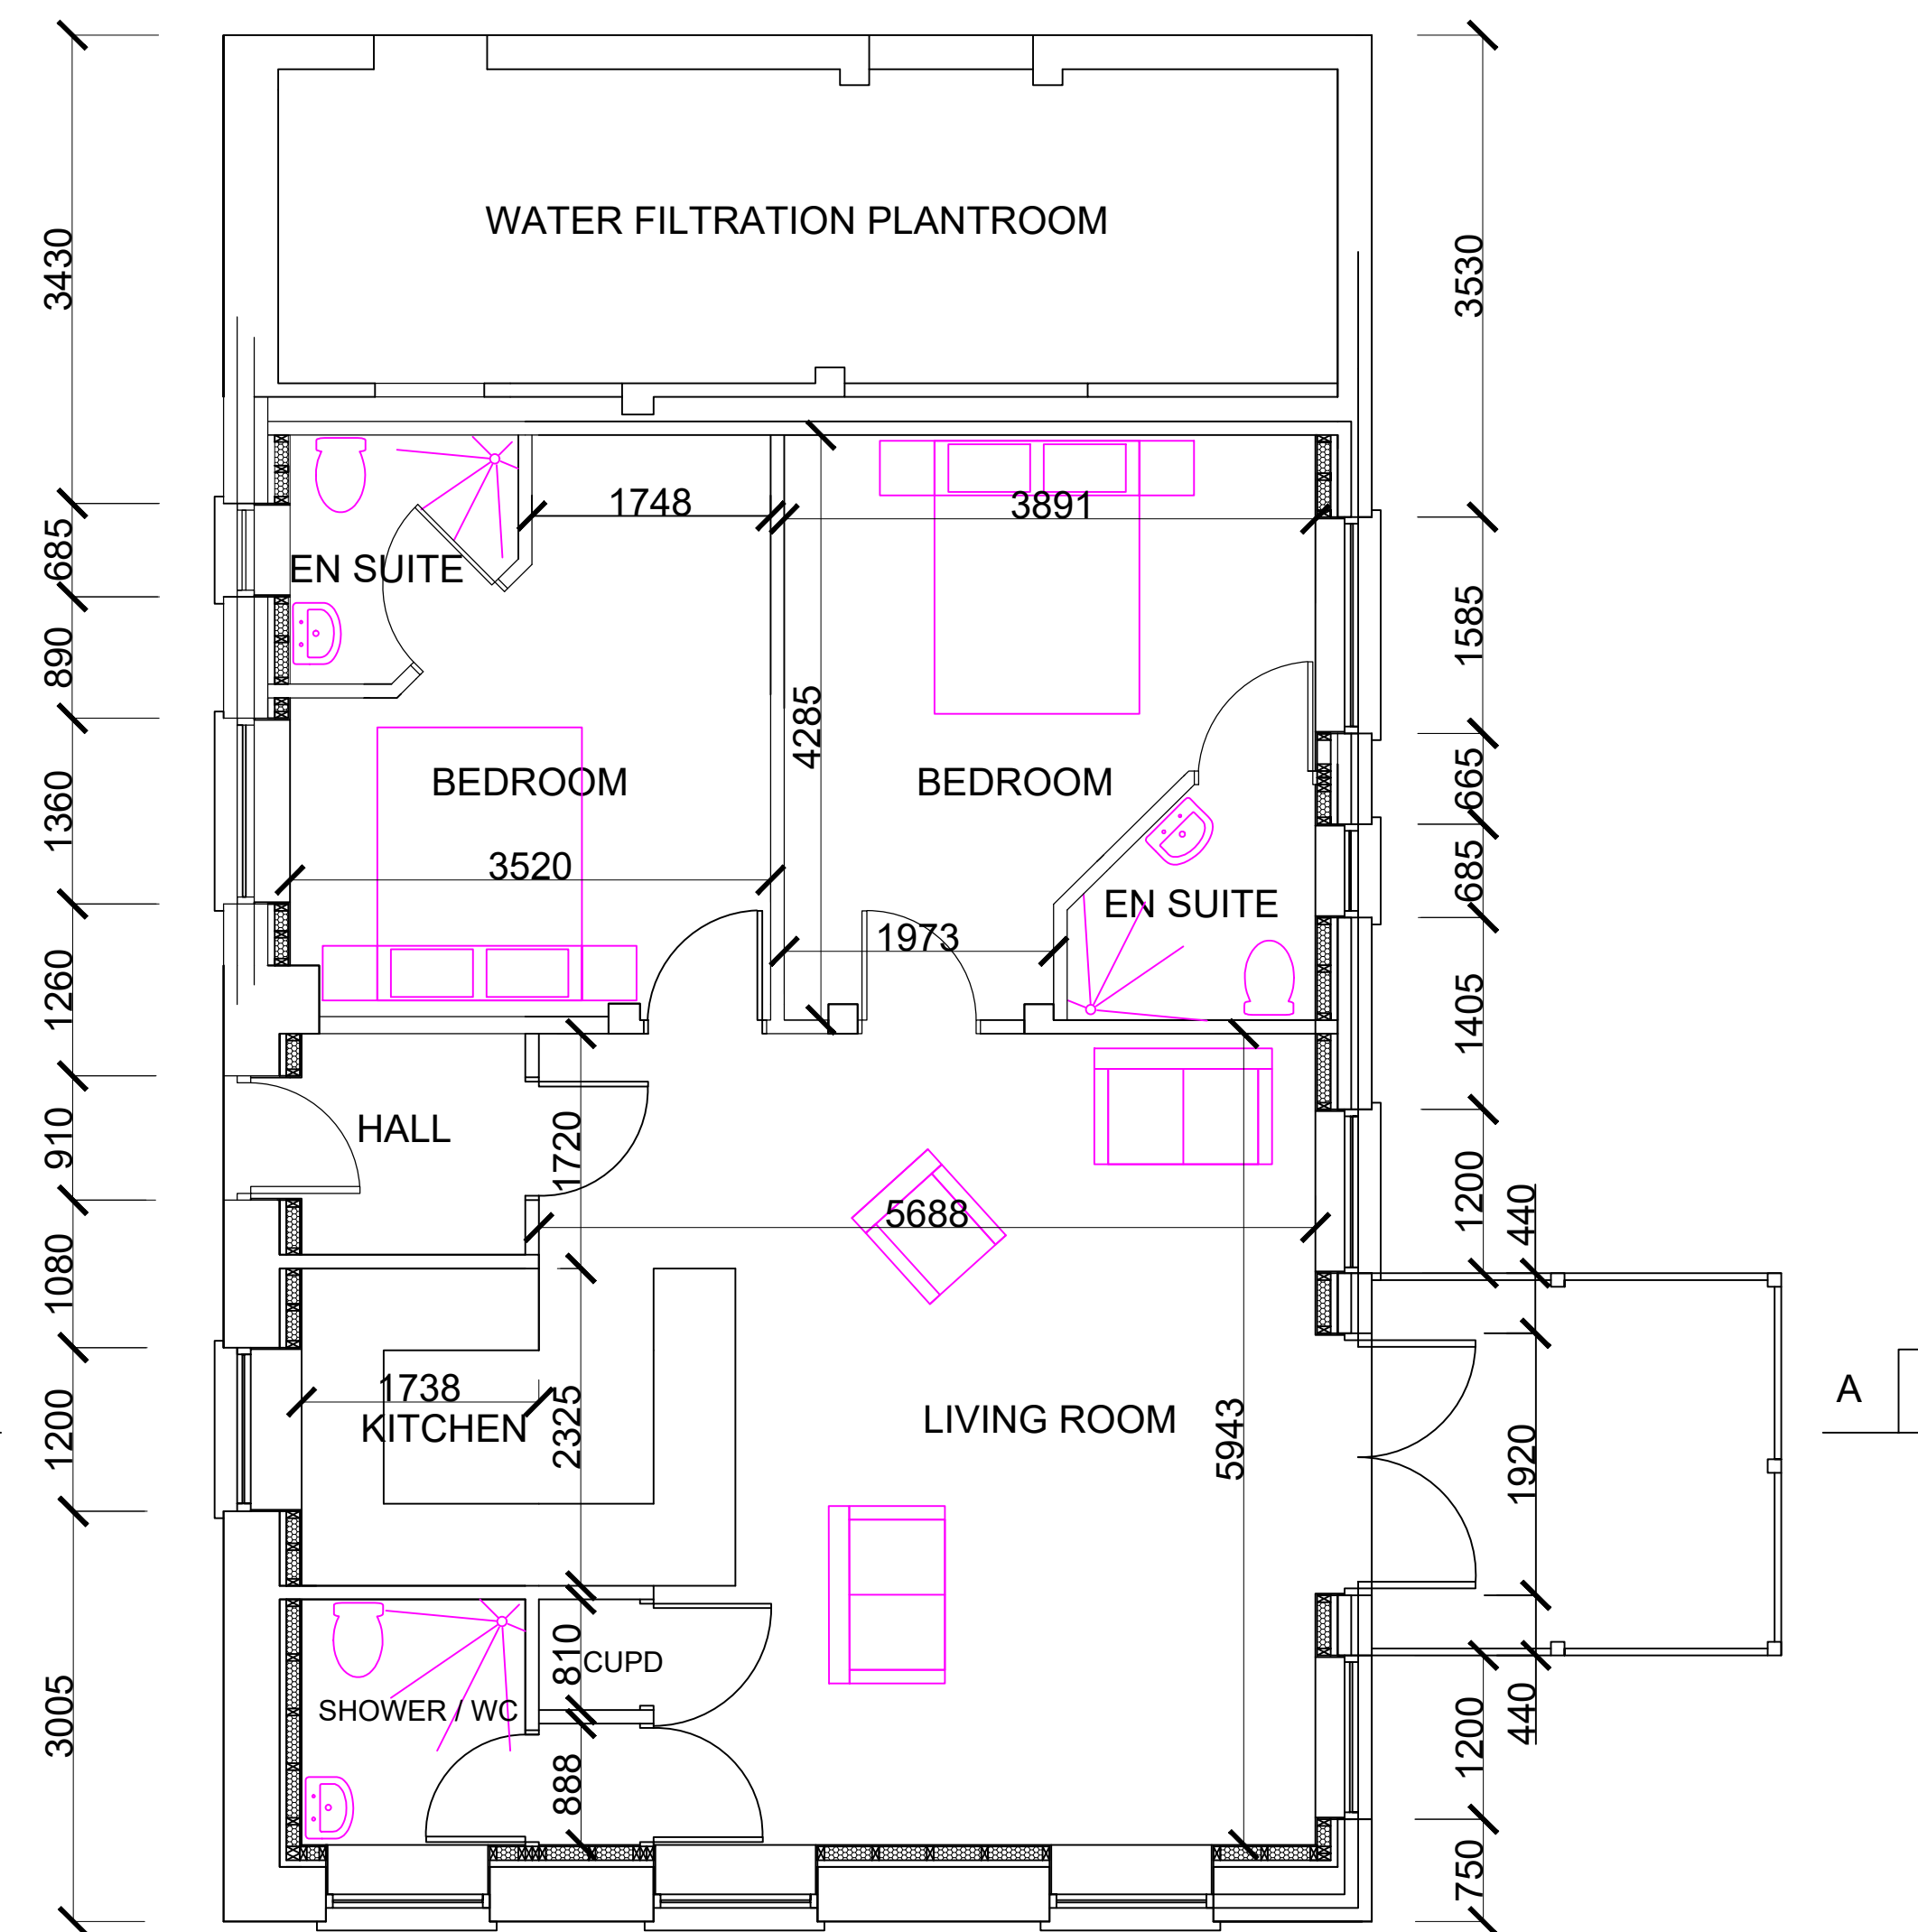

PROPOSED GF PLAN OPTION 4

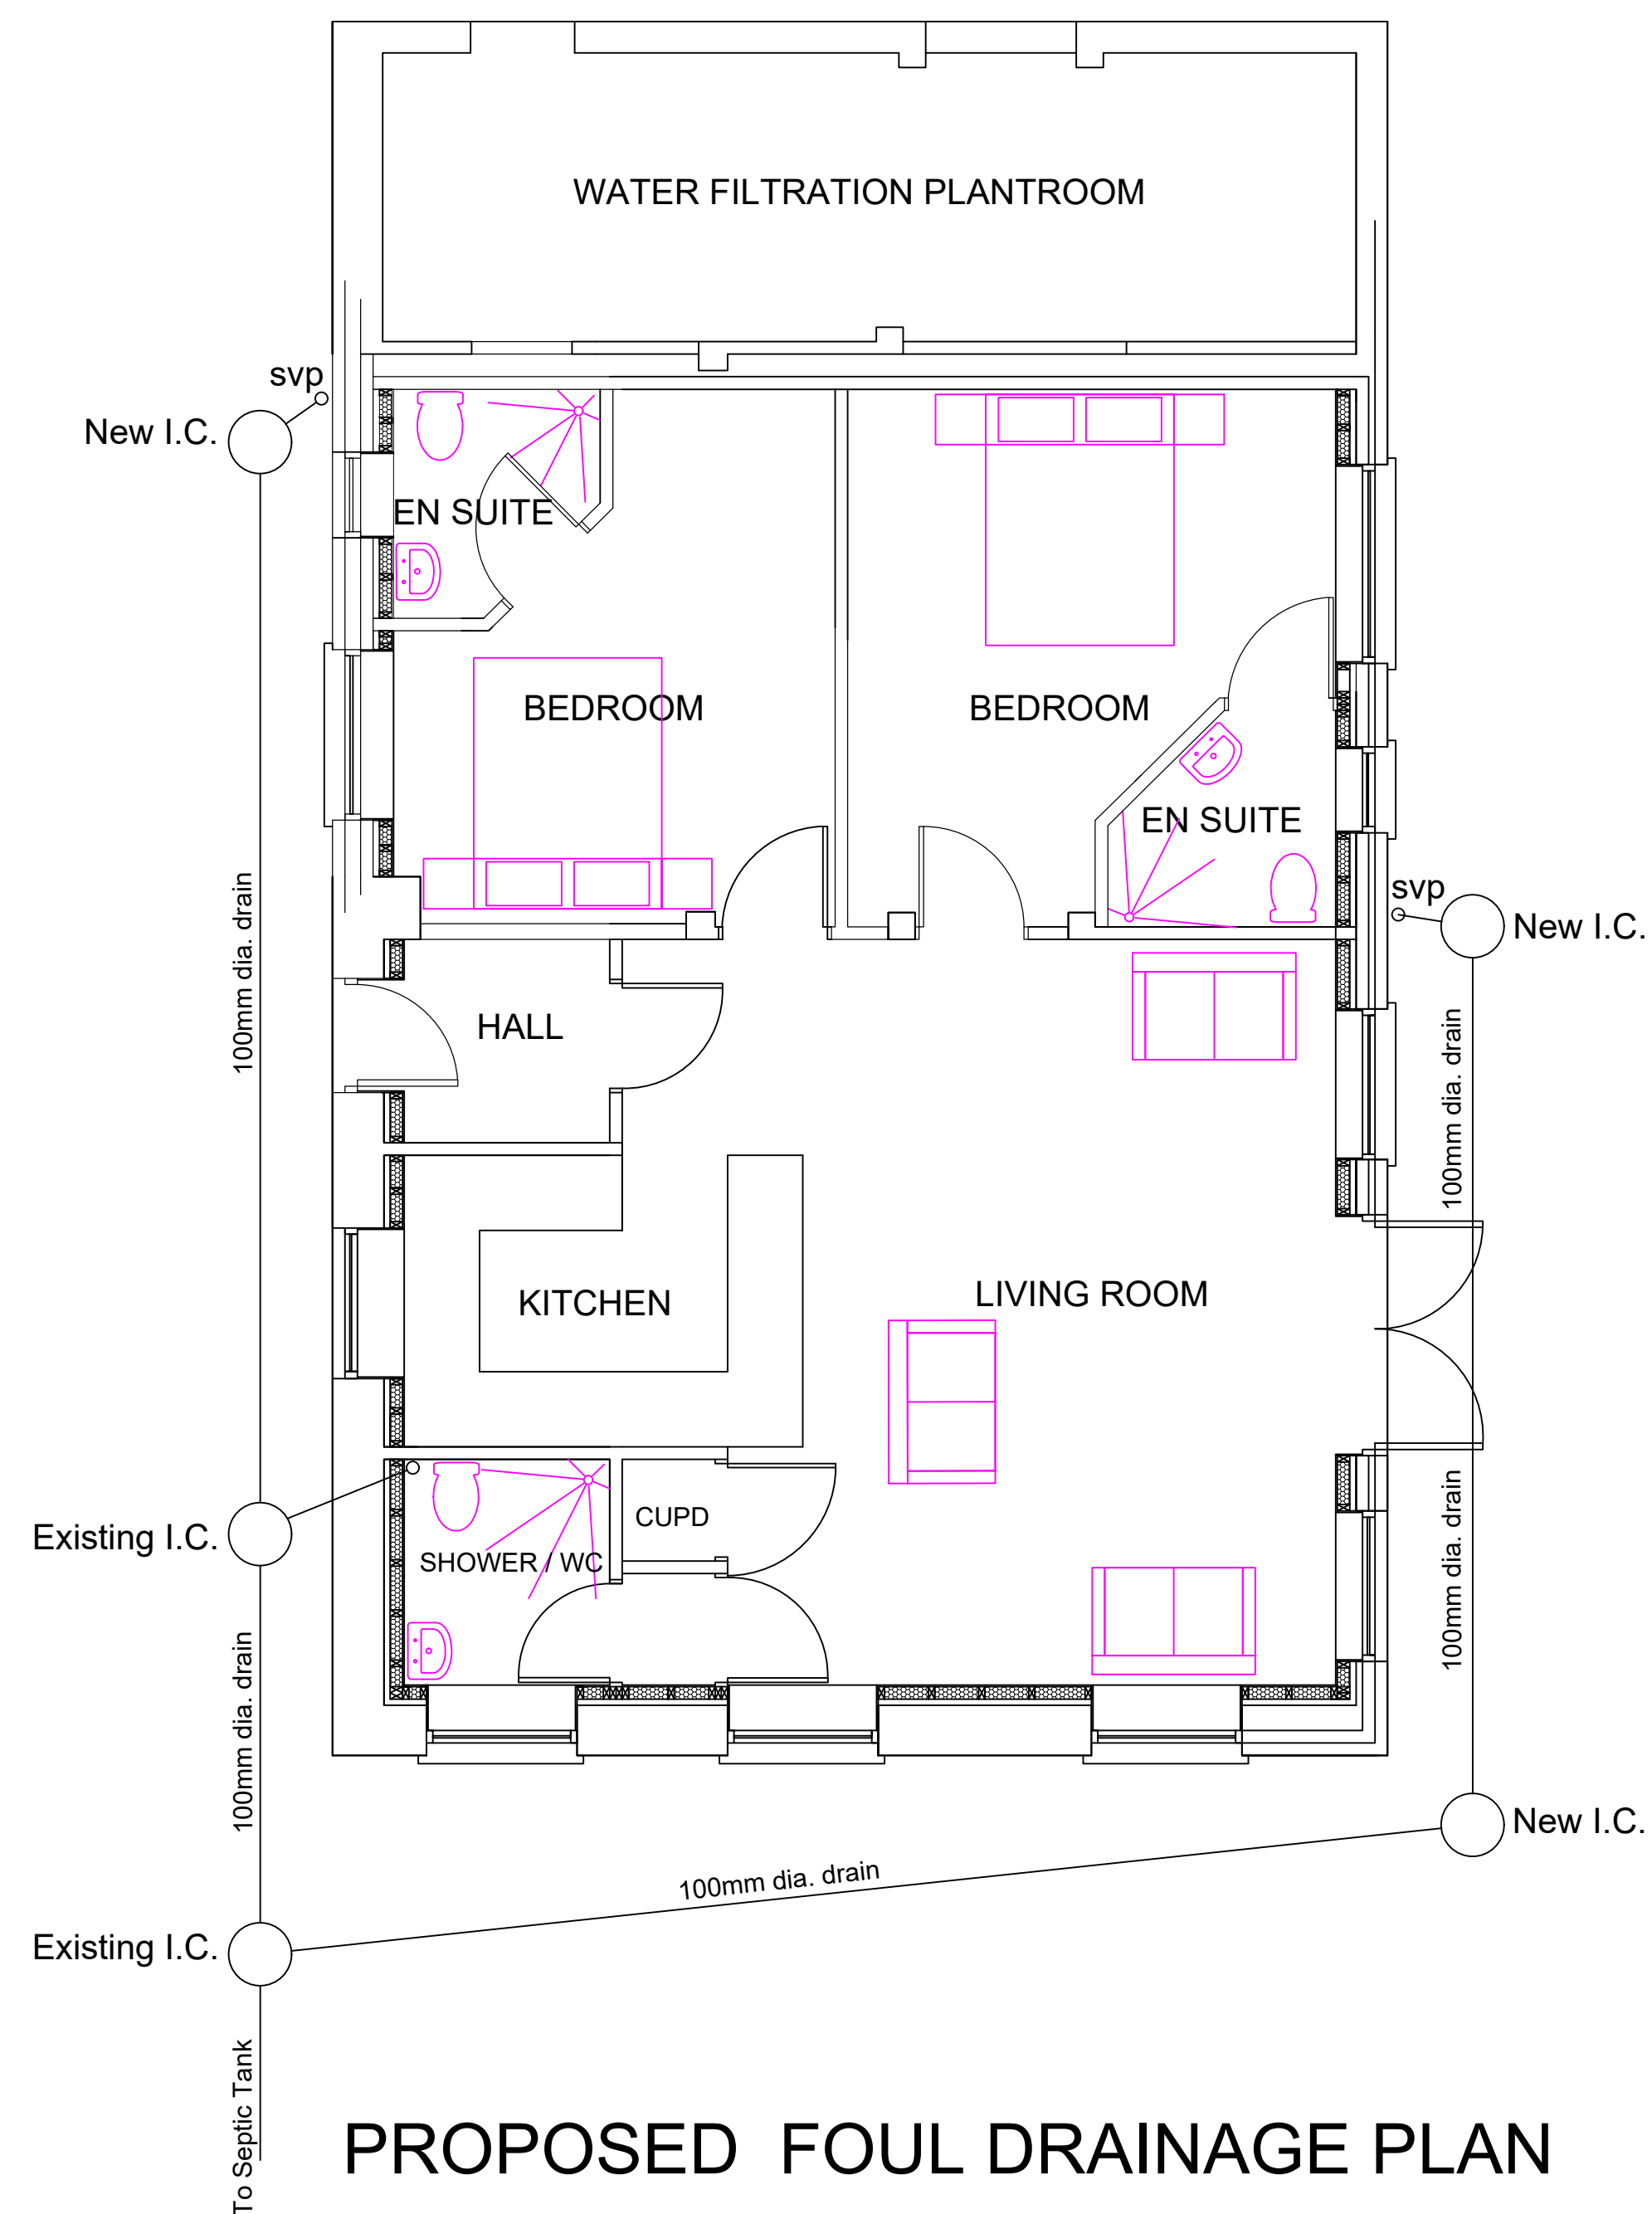

PROPOSED FOUL DRAINAGE PLAN

General Notes

No.	Revision/Issue	Date

Firm Name and Address

Project Name and Address
PROPOSED DIMENSIONED
& DRAINAGE PLAN
PENTREHAEARN FARM
RHOS

Project	PE	Sheet
Date	16-08-19	B-03
Scale	1:50	