

REAR BOUNDARY
(TO CYCLE PATH)

9600

850

850

850


6300

7900

17000 to rear of
property

BOUNDARY TO
27 RAILWAY
TERRACE

BOUNDARY TO
31 RAILWAY
TERRACE

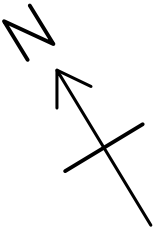

NOTES

A3

- 1. THIS IS A C.A.D. PRODUCED DRAWING AND SHOULD NOT BE AMENDED BY HAND.
- 2. ALL DIMENSIONS IN MILLIMETRES UNLESS OTHERWISE STATED.
- 3. PROPOSED BUILDING MATERIALS:
 - Redland Cambrian roof slates/tiles.
 - Walls constructed of 100mm concrete blocks.
 - 75 cavity insulation with 50mm cavity.
 - White UPVC windows and doors.
 - Sand and cement external render.
 - All materials match existing house.

Scale 1:50

REAR BOUNDARY
(TO CYCLE PATH)

9600

7600

6950

4350

5000


1000

Timber Decking

17000 to rear of
property

BOUNDARY TO
27 RAILWAY
TERRACE

BOUNDARY TO
31 RAILWAY
TERRACE

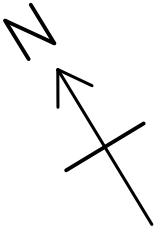


NOTES

A3


1. THIS IS A C.A.D. PRODUCED DRAWING AND SHOULD NOT BE AMENDED BY HAND.
2. ALL DIMENSIONS IN MILLIMETRES UNLESS OTHERWISE STATED.
3. PROPOSED BUILDING MATERIALS:
 - Redland Cambrian roof slates/tiles.
 - Walls constructed of 100mm concrete blocks.
 - 75 cavity insulation with 50mm cavity.
 - White UPVC windows and doors.
 - Sand and cement external render.
 - All materials match existing house.

Scale 1:50


1. THIS IS A C.A.D. PRODUCED DRAWING AND SHOULD NOT BE AMENDED BY HAND.
2. ALL DIMENSIONS IN MILLIMETRES UNLESS OTHERWISE STATED.
3. PROPOSED BUILDING MATERIALS:
 - Redland Cambrian roof slates/tiles.
 - Walls constructed of 100mm concrete blocks.
 - 75 cavity insulation with 50mm cavity.
 - White UPVC windows and doors.
 - Sand and cement external render.
 - All materials match existing house.

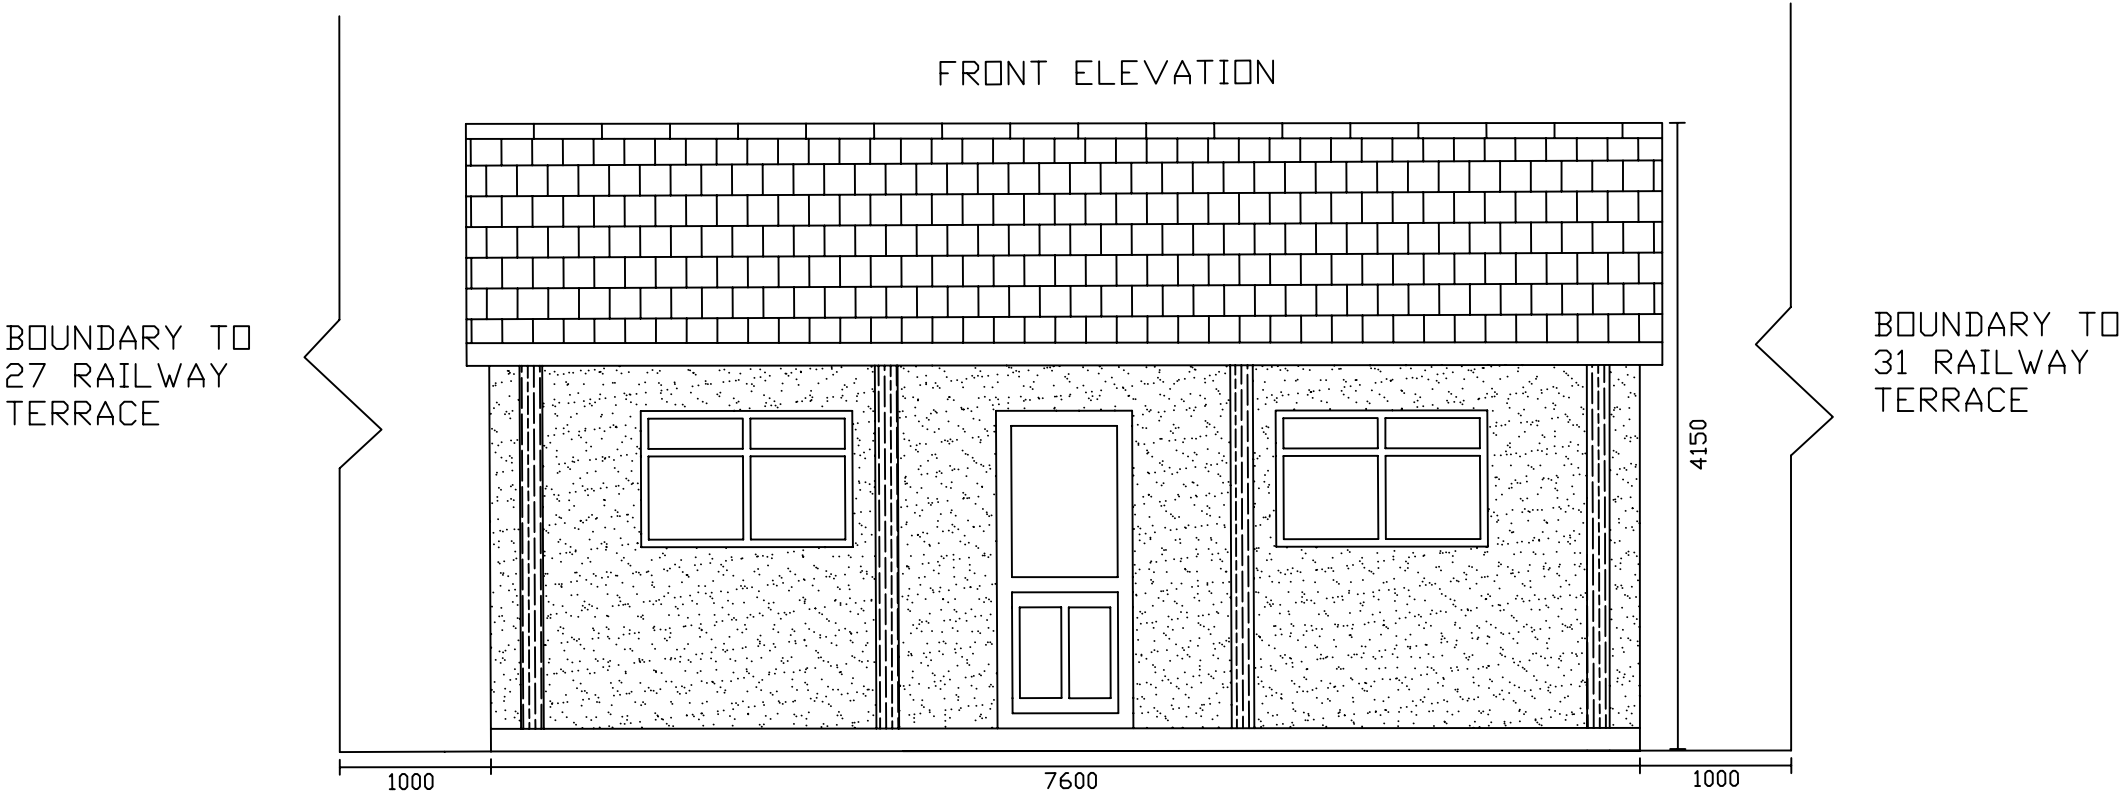

- 1. THIS IS A C.A.D. PRODUCED DRAWING AND SHOULD NOT BE AMENDED BY HAND.
- 2. ALL DIMENSIONS IN MILLIMETRES UNLESS OTHERWISE STATED.
- 3. PROPOSED BUILDING MATERIALS:
 - Redland Cambrian roof slates/tiles.
 - Walls constructed of 100mm concrete blocks.
 - 75 cavity insulation with 50mm cavity.
 - White UPVC windows and doors.
 - Sand and cement external render.
 - All materials match existing house.

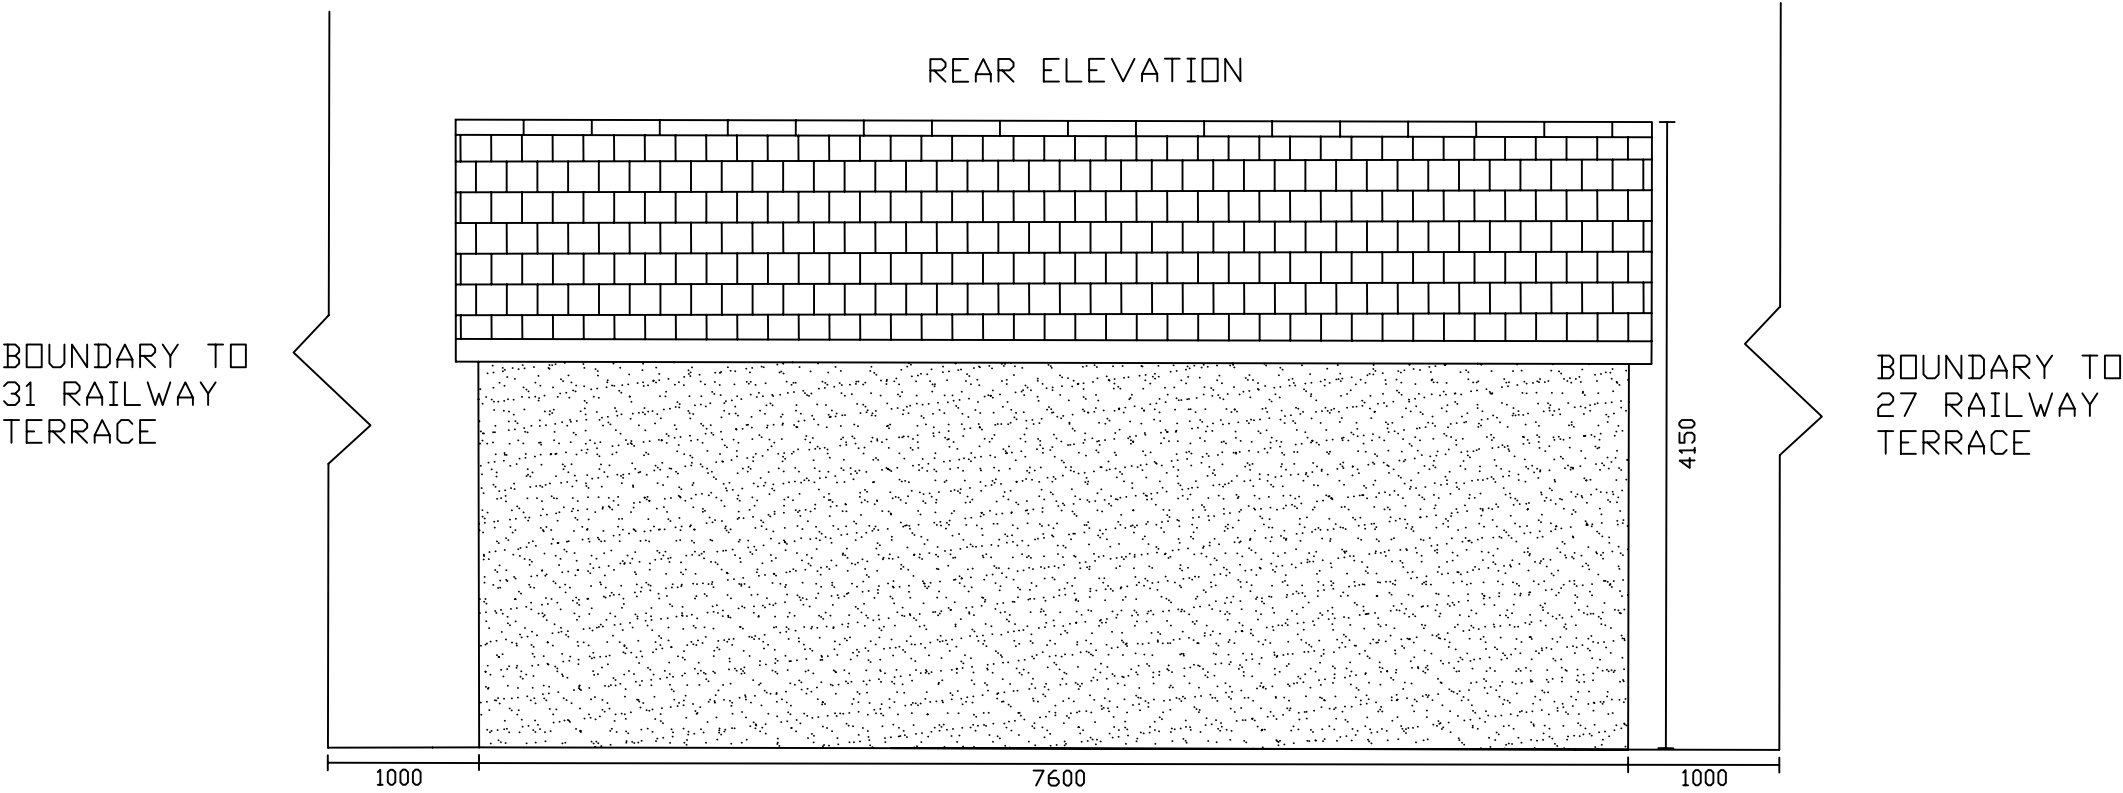

- 1. THIS IS A C.A.D. PRODUCED DRAWING AND SHOULD NOT BE AMENDED BY HAND.
- 2. ALL DIMENSIONS IN MILLIMETRES UNLESS OTHERWISE STATED.
- 3. PROPOSED BUILDING MATERIALS:
 - Redland Cambrian roof slates/tiles.
 - Walls constructed of 100mm concrete blocks.
 - 75 cavity insulation with 50mm cavity.
 - White UPVC windows and doors.
 - Sand and cement external render.
 - All materials match existing house.

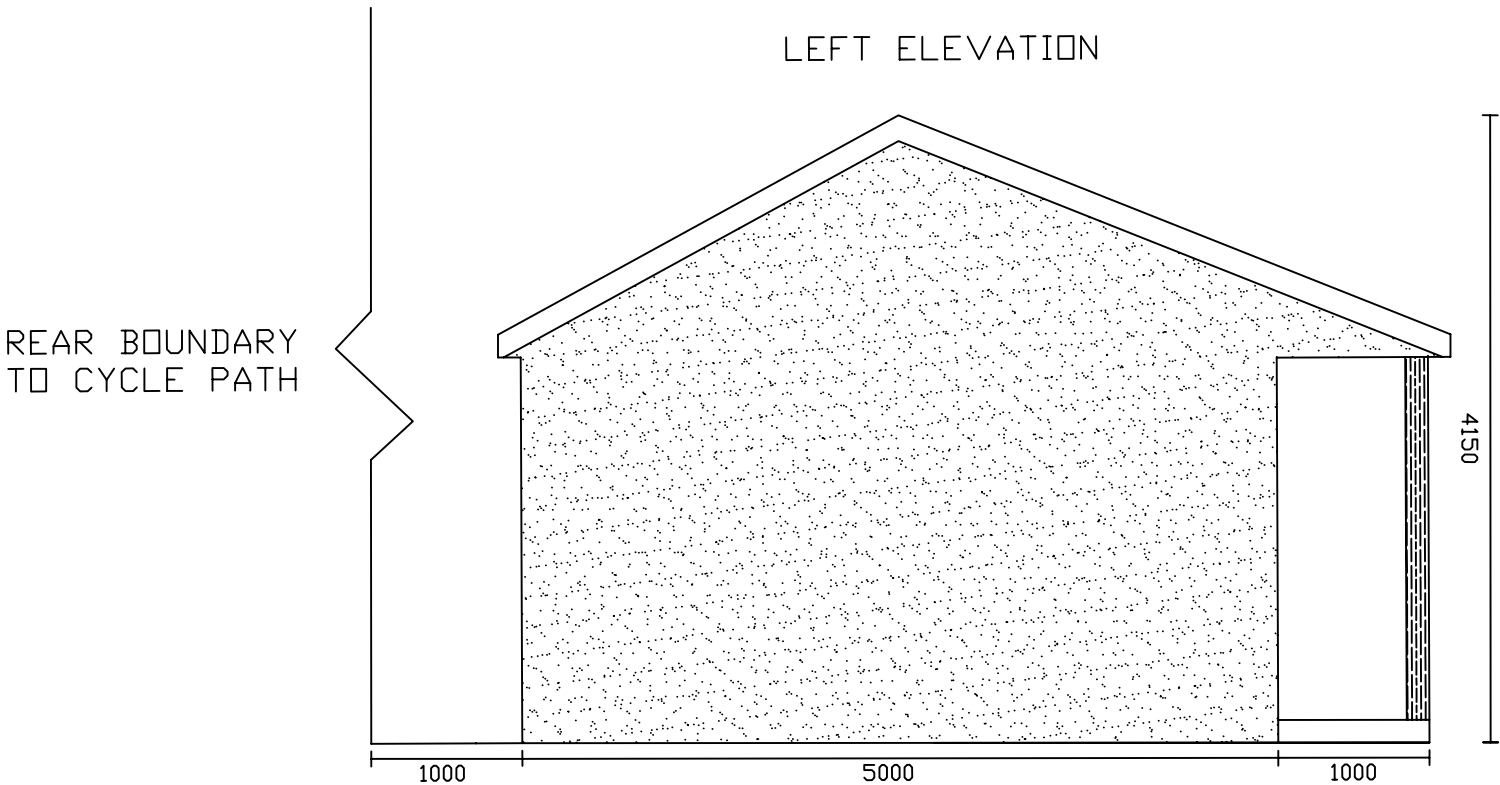

- 1. THIS IS A C.A.D. PRODUCED DRAWING AND SHOULD NOT BE AMENDED BY HAND.
- 2. ALL DIMENSIONS IN MILLIMETRES UNLESS OTHERWISE STATED.
- 3. PROPOSED BUILDING MATERIALS:
 - Redland Cambrian roof slates/tiles.
 - Walls constructed of 100mm concrete blocks.
 - 75 cavity insulation with 50mm cavity.
 - White UPVC windows and doors.
 - Sand and cement external render.
 - All materials match existing house.

