


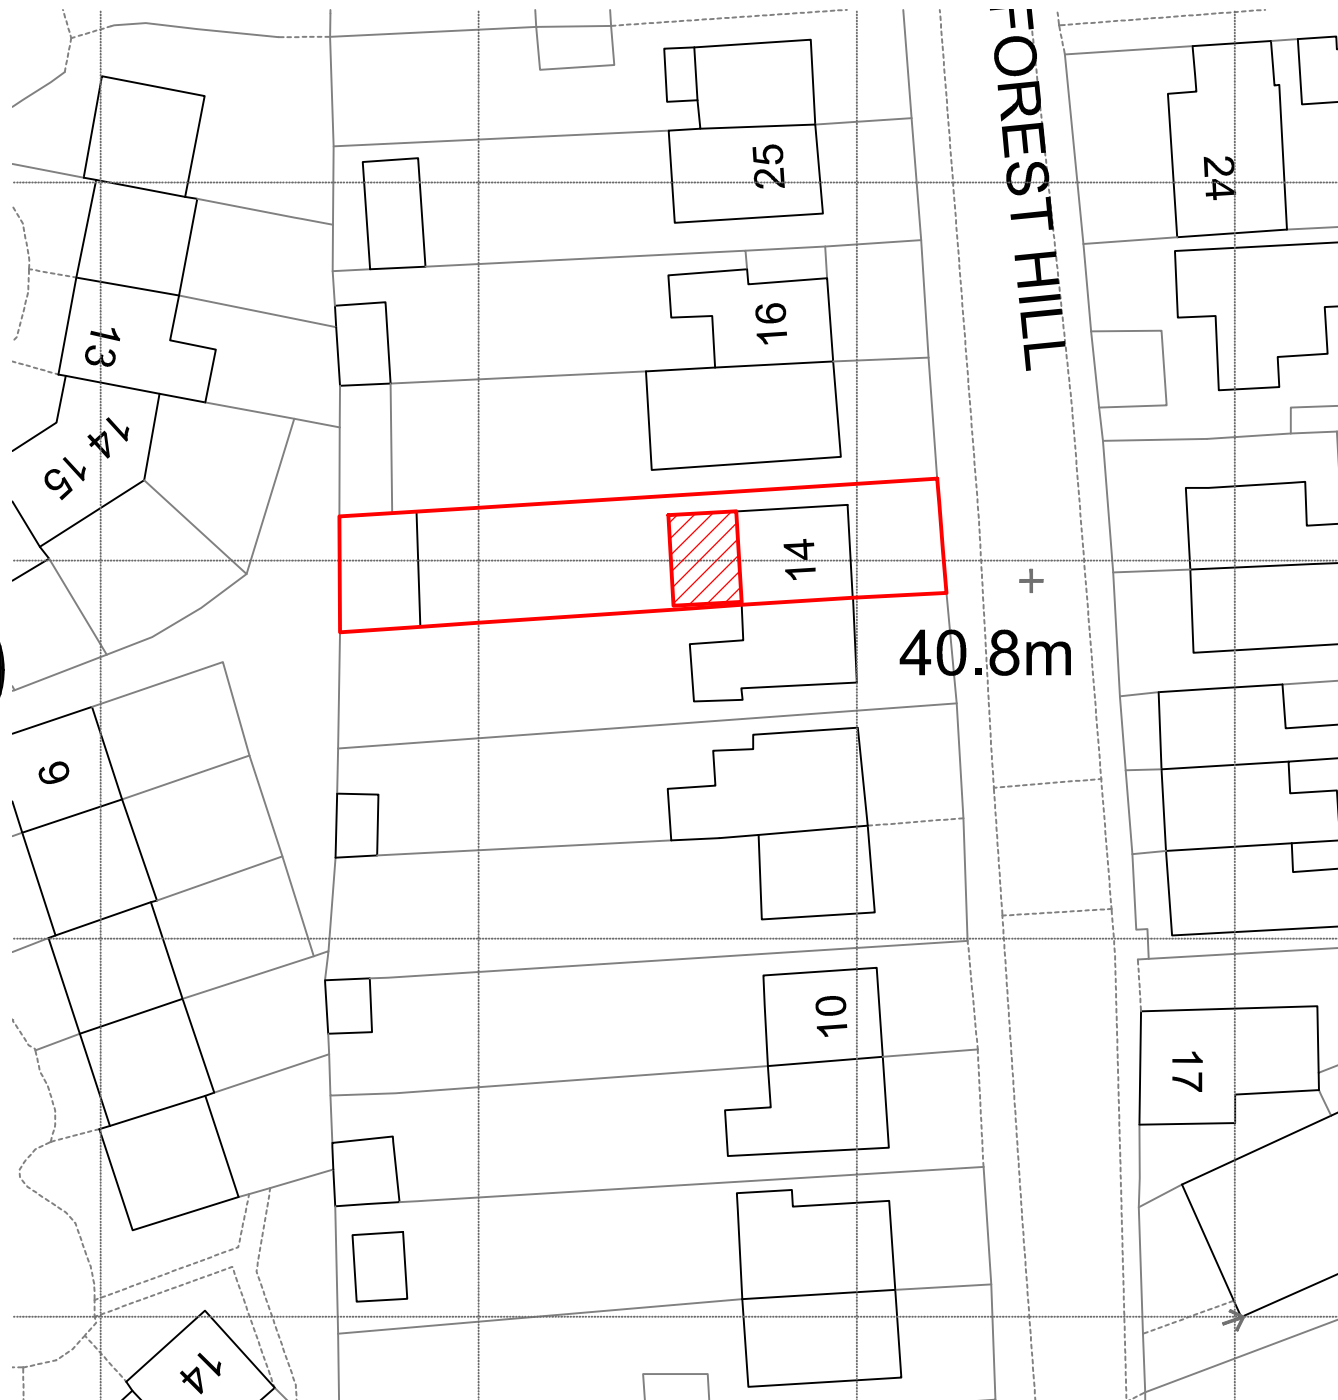

**Block Plan 1-500**



**Location Plan 1-1250**

# Planning Drawing



|                                |                             |                           |
|--------------------------------|-----------------------------|---------------------------|
| CLIENT<br>Mike and Dawn Thaker | JOB TITLE<br>Rear Extension | DRNG. TITLE<br>OS Extract |
| DATE:<br>October 2019          | SCALE:<br>As Shown          | A3                        |
| DRNG. NO.<br>19.16.OS          | REV.<br>---                 | PURPOSE<br>Planning       |

Ferndale Architectural Solutions LTD  
98 Neath Road, Resolven, Neath, SA11 4AN Tel: 07970808768 Email: owen@ferndaleas.co.uk

This drawing is copyright ©  
NOTE: All dimensions to be checked on  
site and not scaled from the drawing.