

LAND TO THE NORTH OF
CAE MORFA, SKEWEN

ARBORICULTURALIST'S REQUIREMENTS

TREE CANOPY TO BE MANAGED BACK TO


T13 SYCAMORE

T17 SYCAMORE

TREE CANOPY TO BE MANAGED BACK TO

T90 SYCAMORE

T95 SYCAMORE

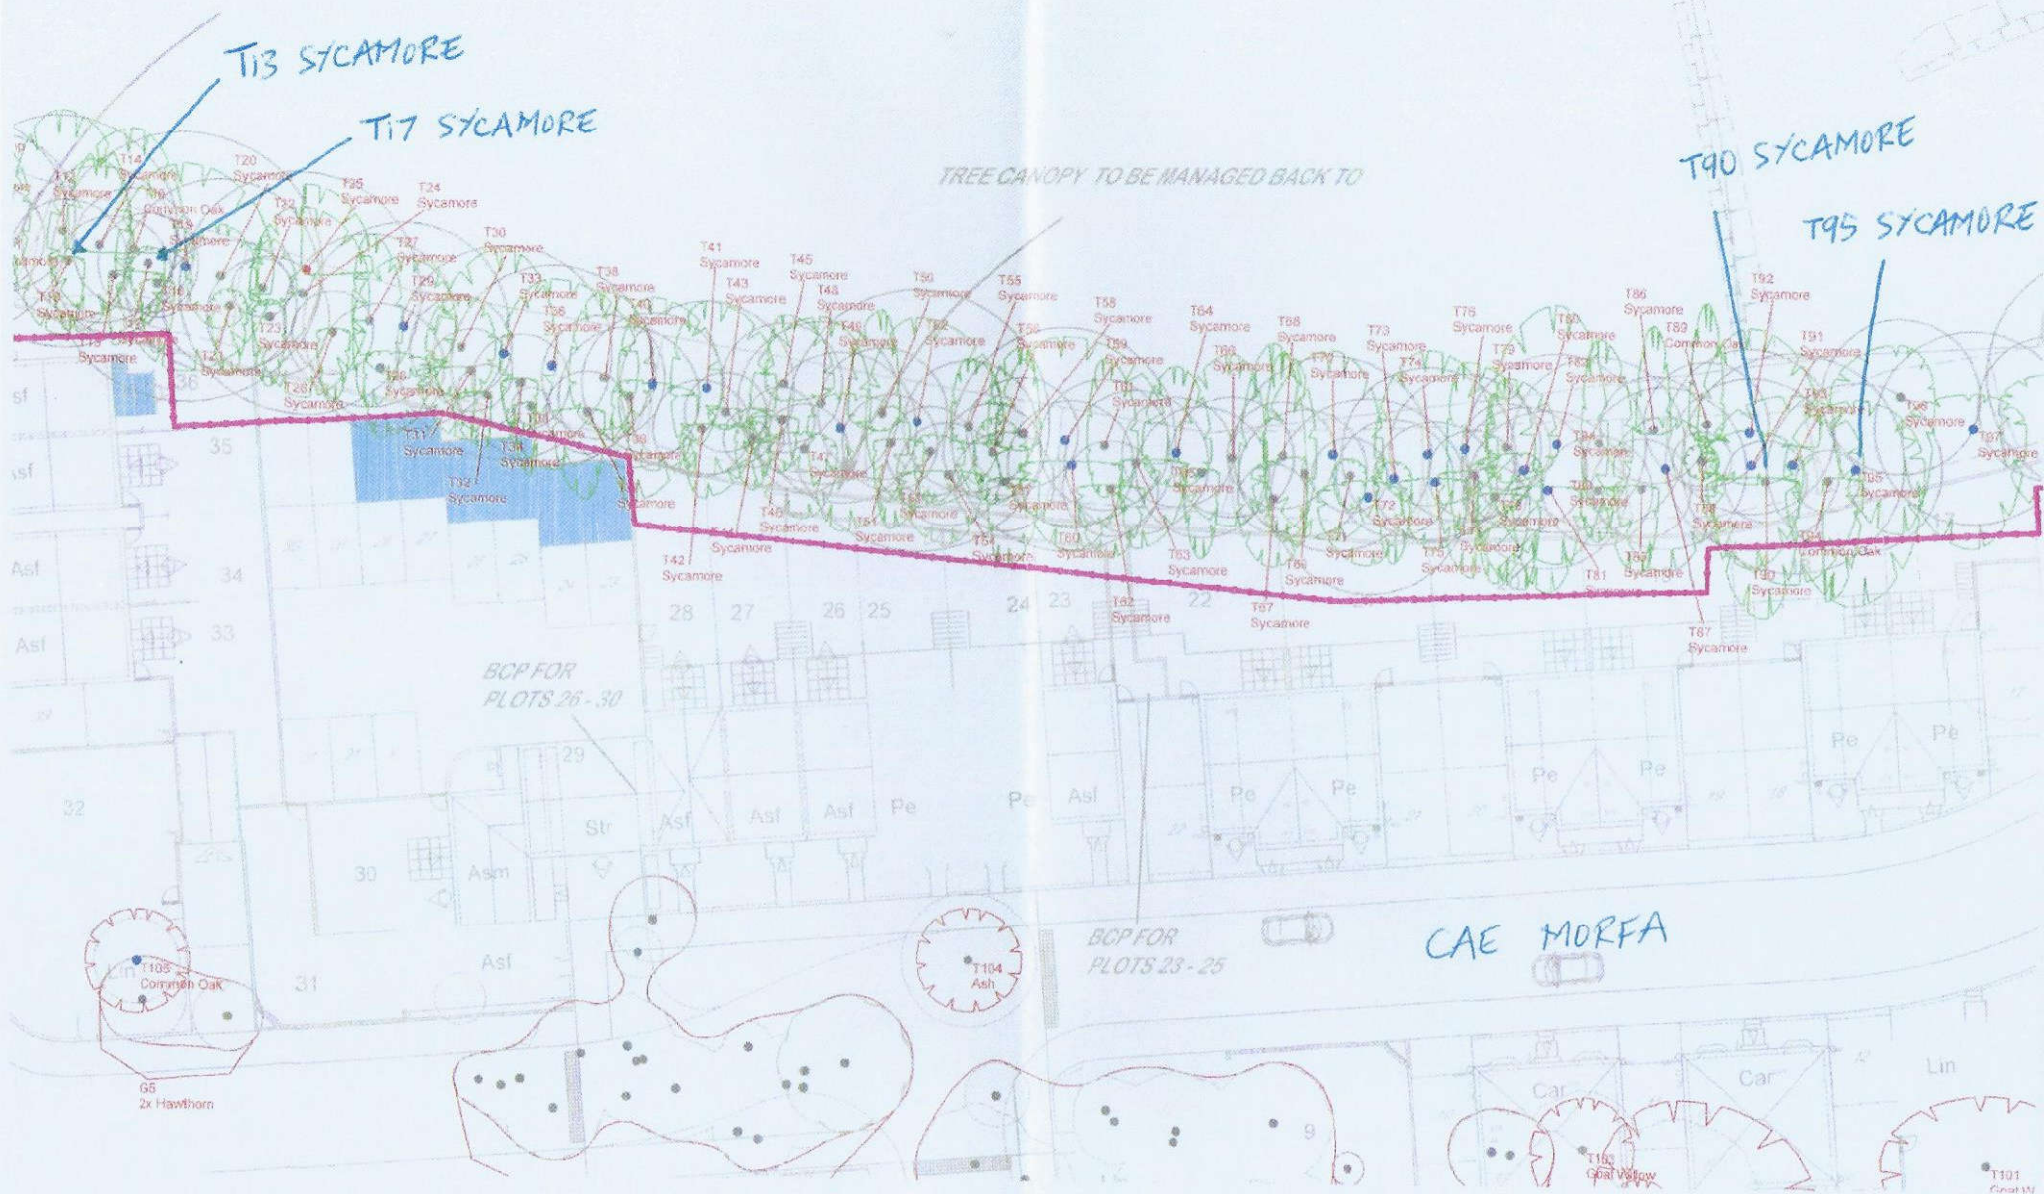

BCP FOR
PLOTS 26 - 30

BCP FOR
PLOTS 23 - 25

CAE MORFA

T101
Chestnut