


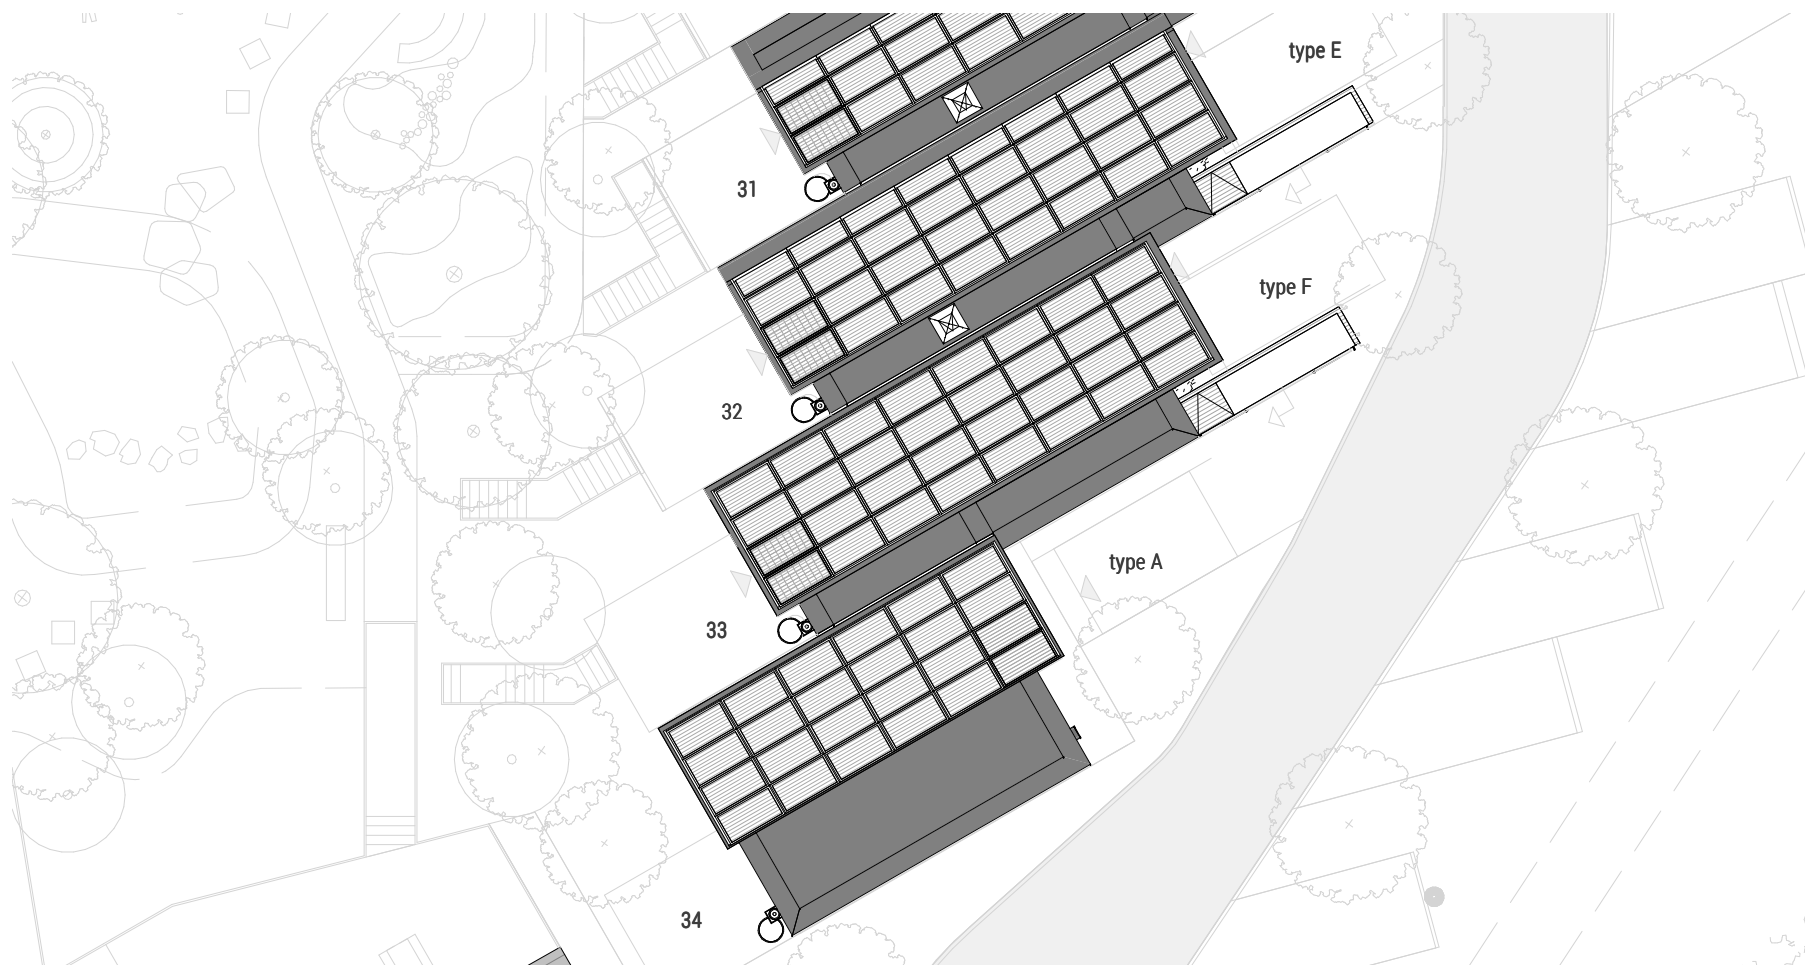

3 | ROOF LVL CONTEXT PLANS - TYPES E / F

A 18.10.19 Post PAC amendments
Revision Schedule

DRAWING STATUS - Project Status

1912 / S182 A

serohomes - PARC HADAU

ROOF LVL CONTEXT PLAN - TYPE E / F

1 : 200@A3

sept 19

LOYN + CO
ARCHITECTS

02920 711432 | architecture@loyn.co.uk
88 Glebe Street Penarth CF64 1EF | loyn.co.uk
Copyright LOYN+CO architects | do not scale

