




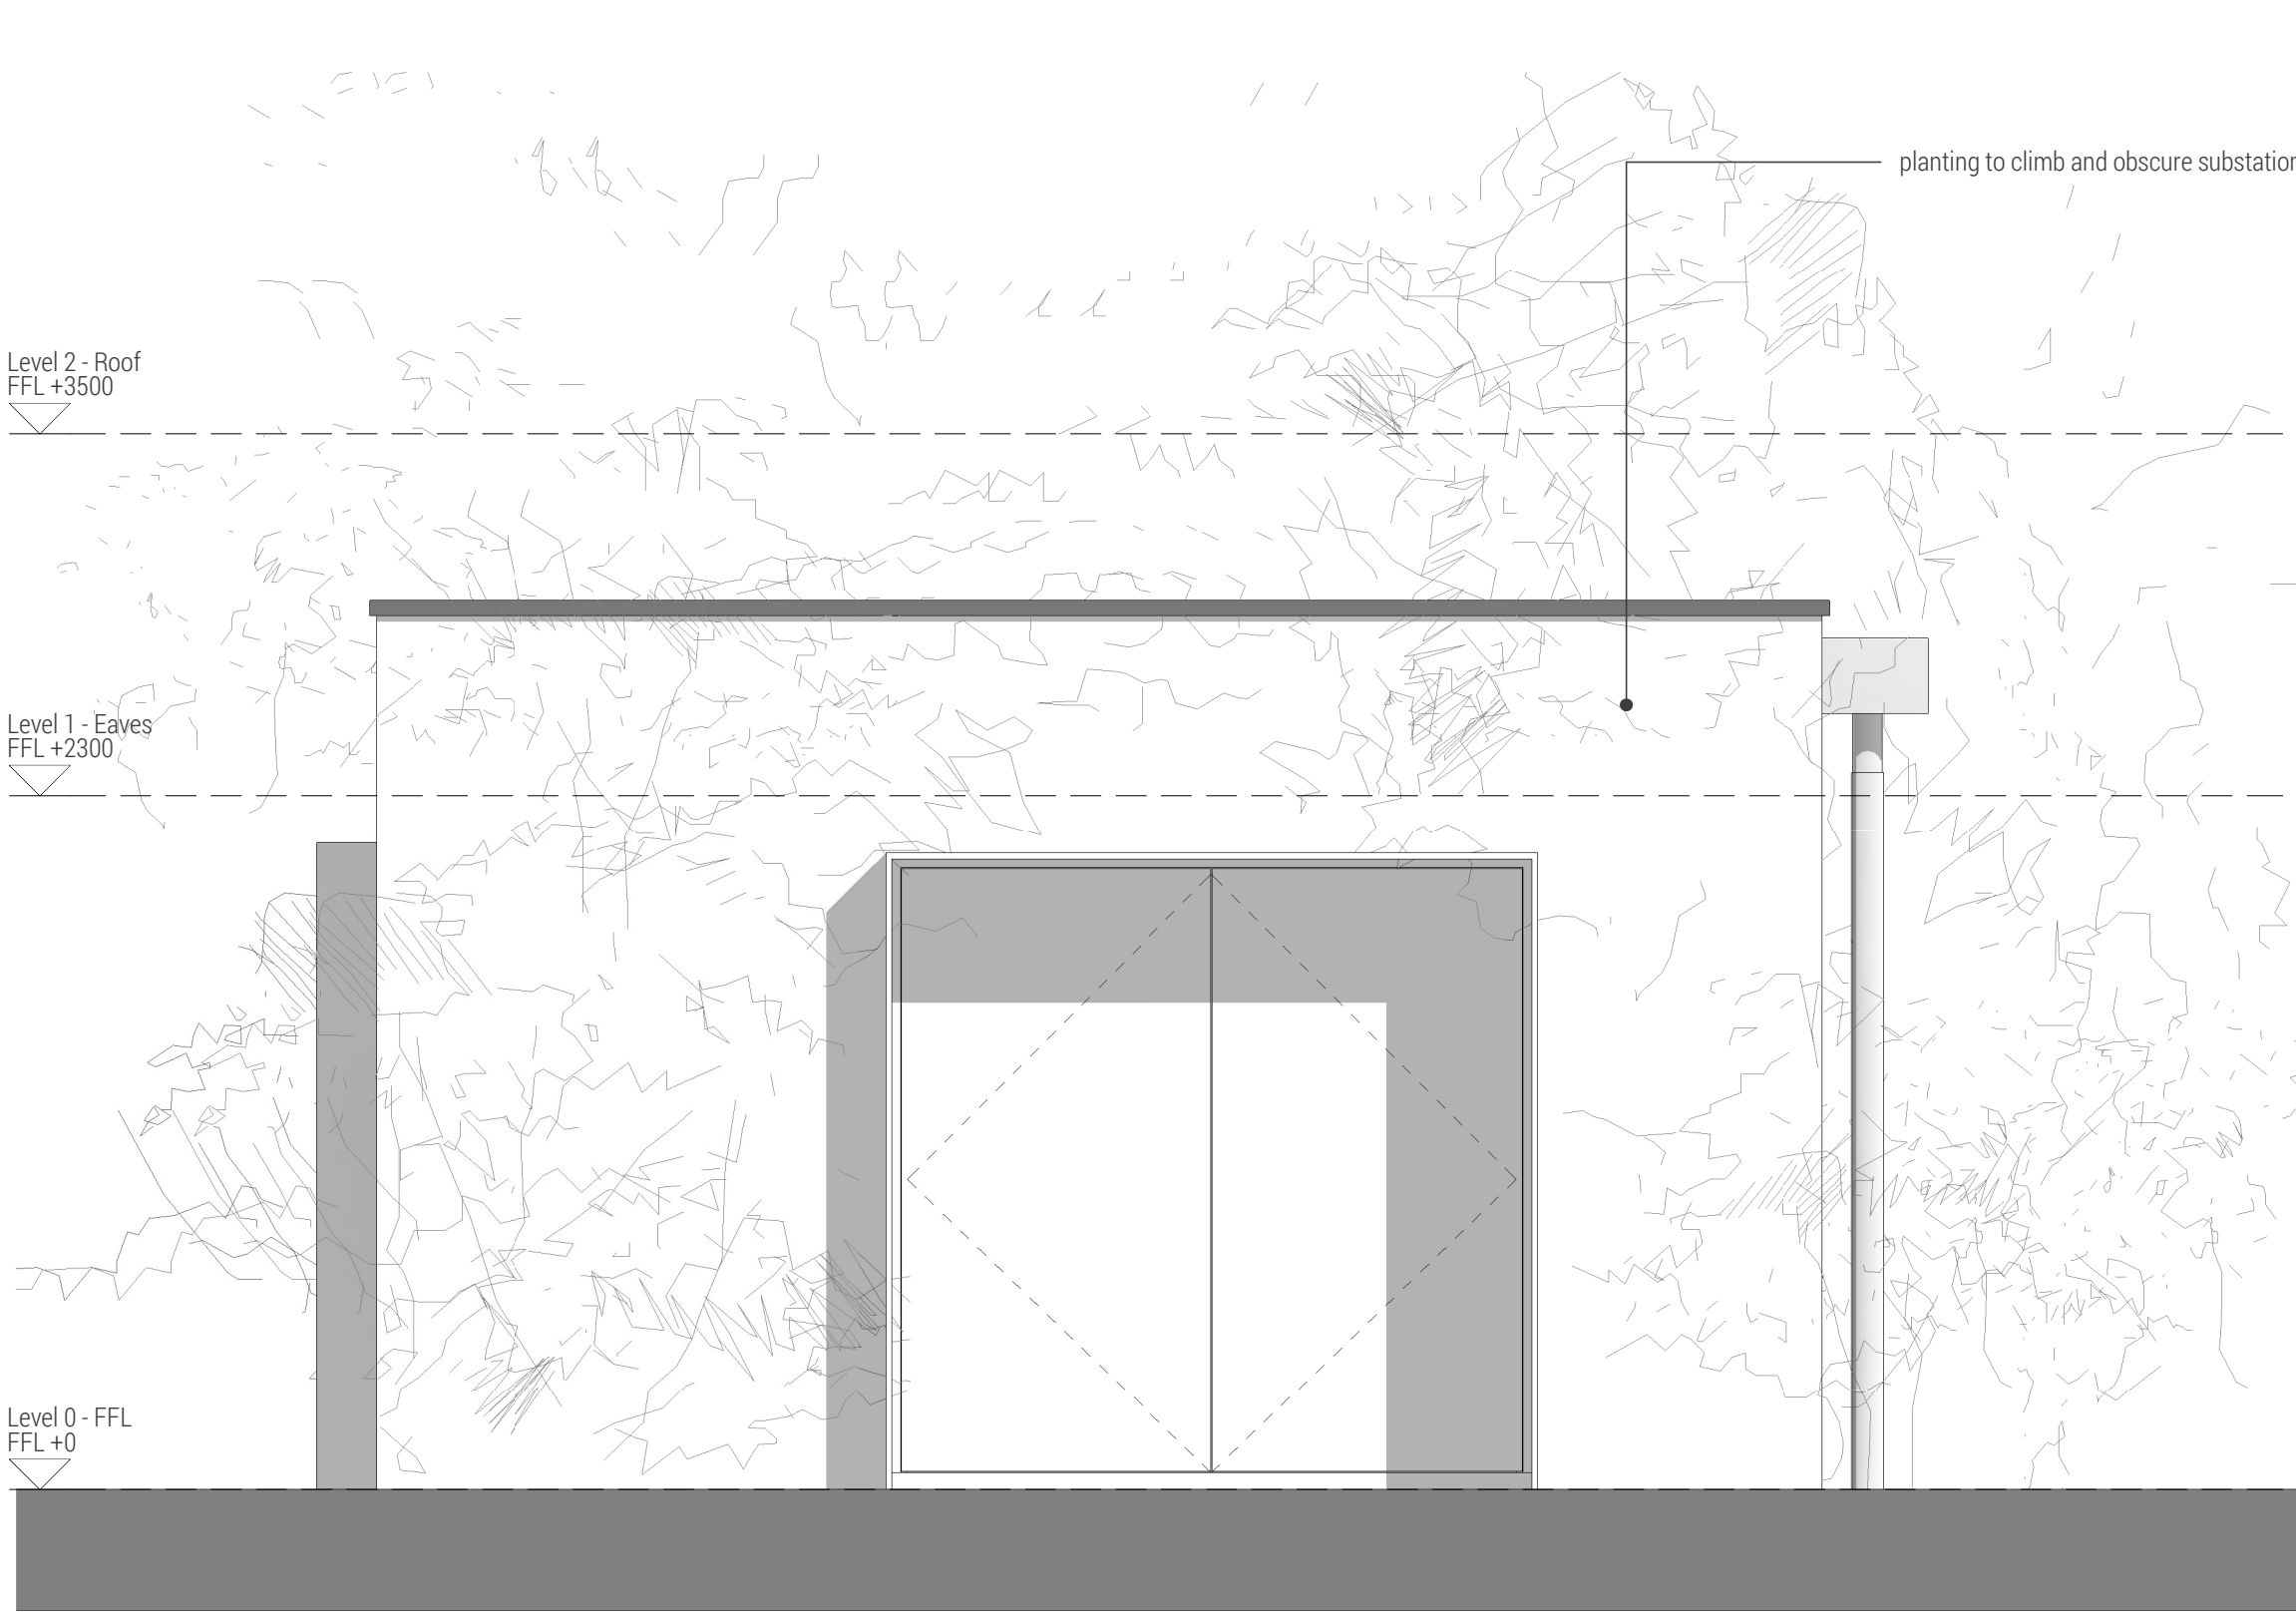


2 | Elevation 01

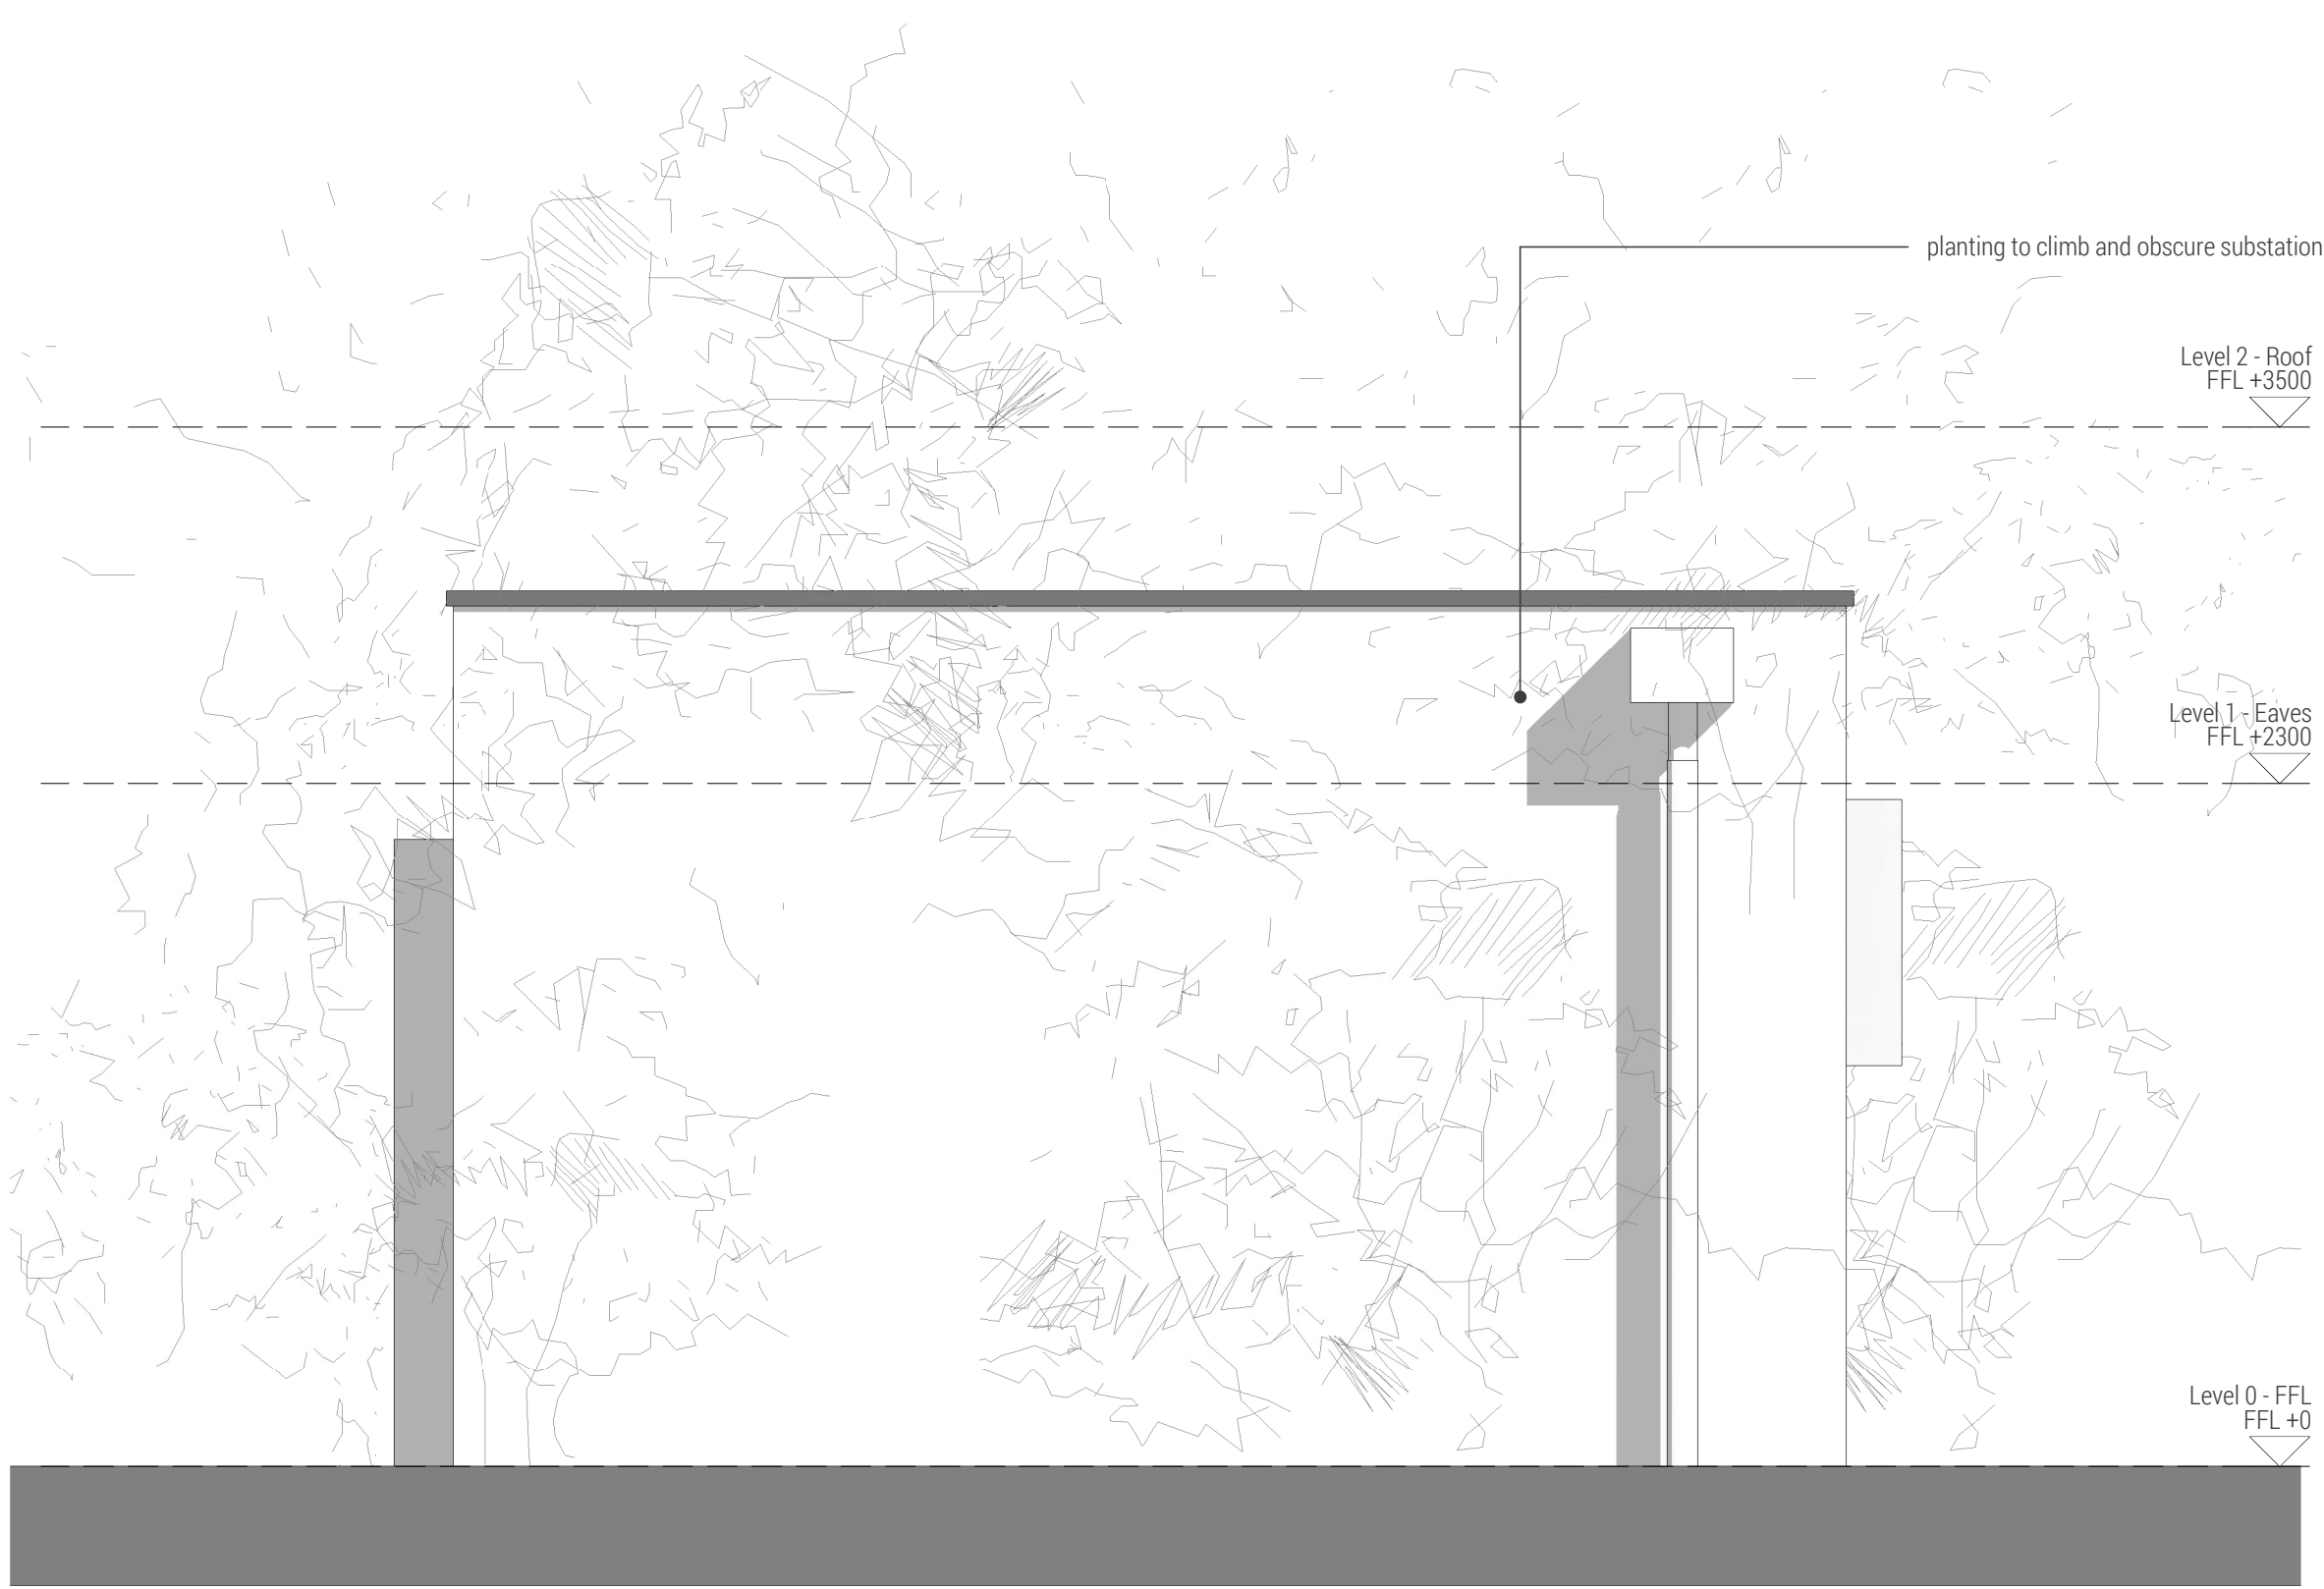


3 | Elevation 02

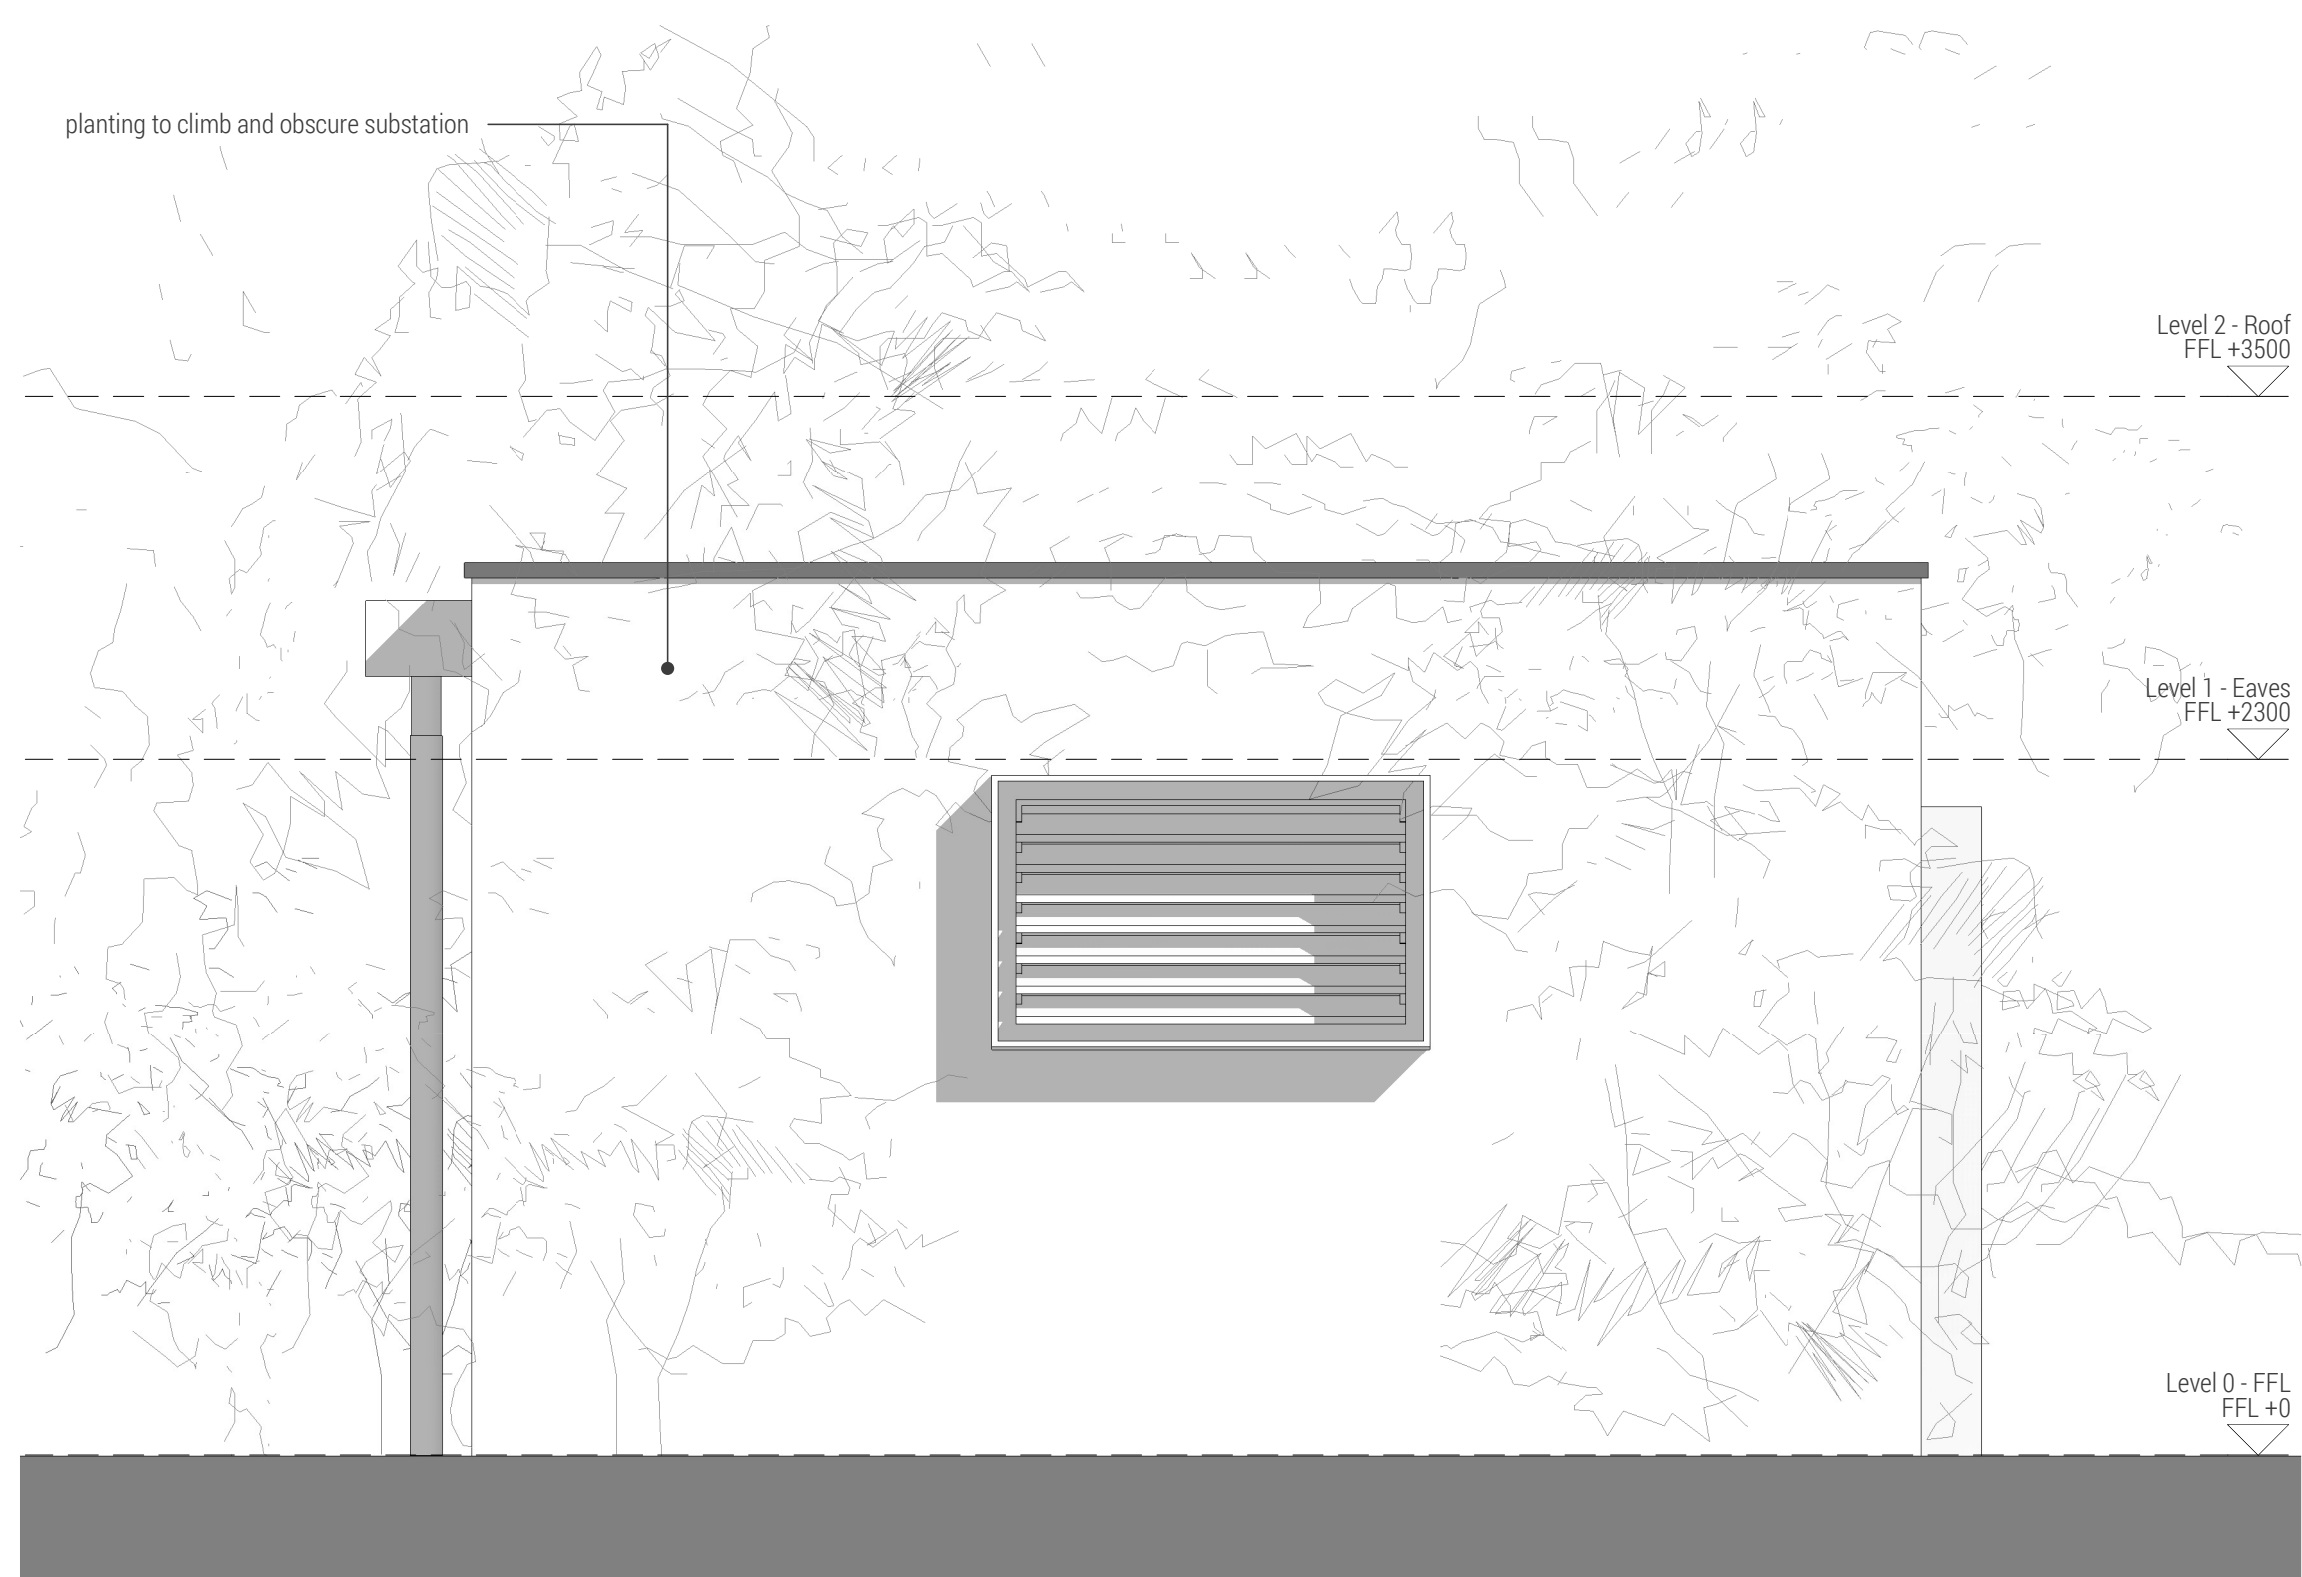

4 | Elevation 03

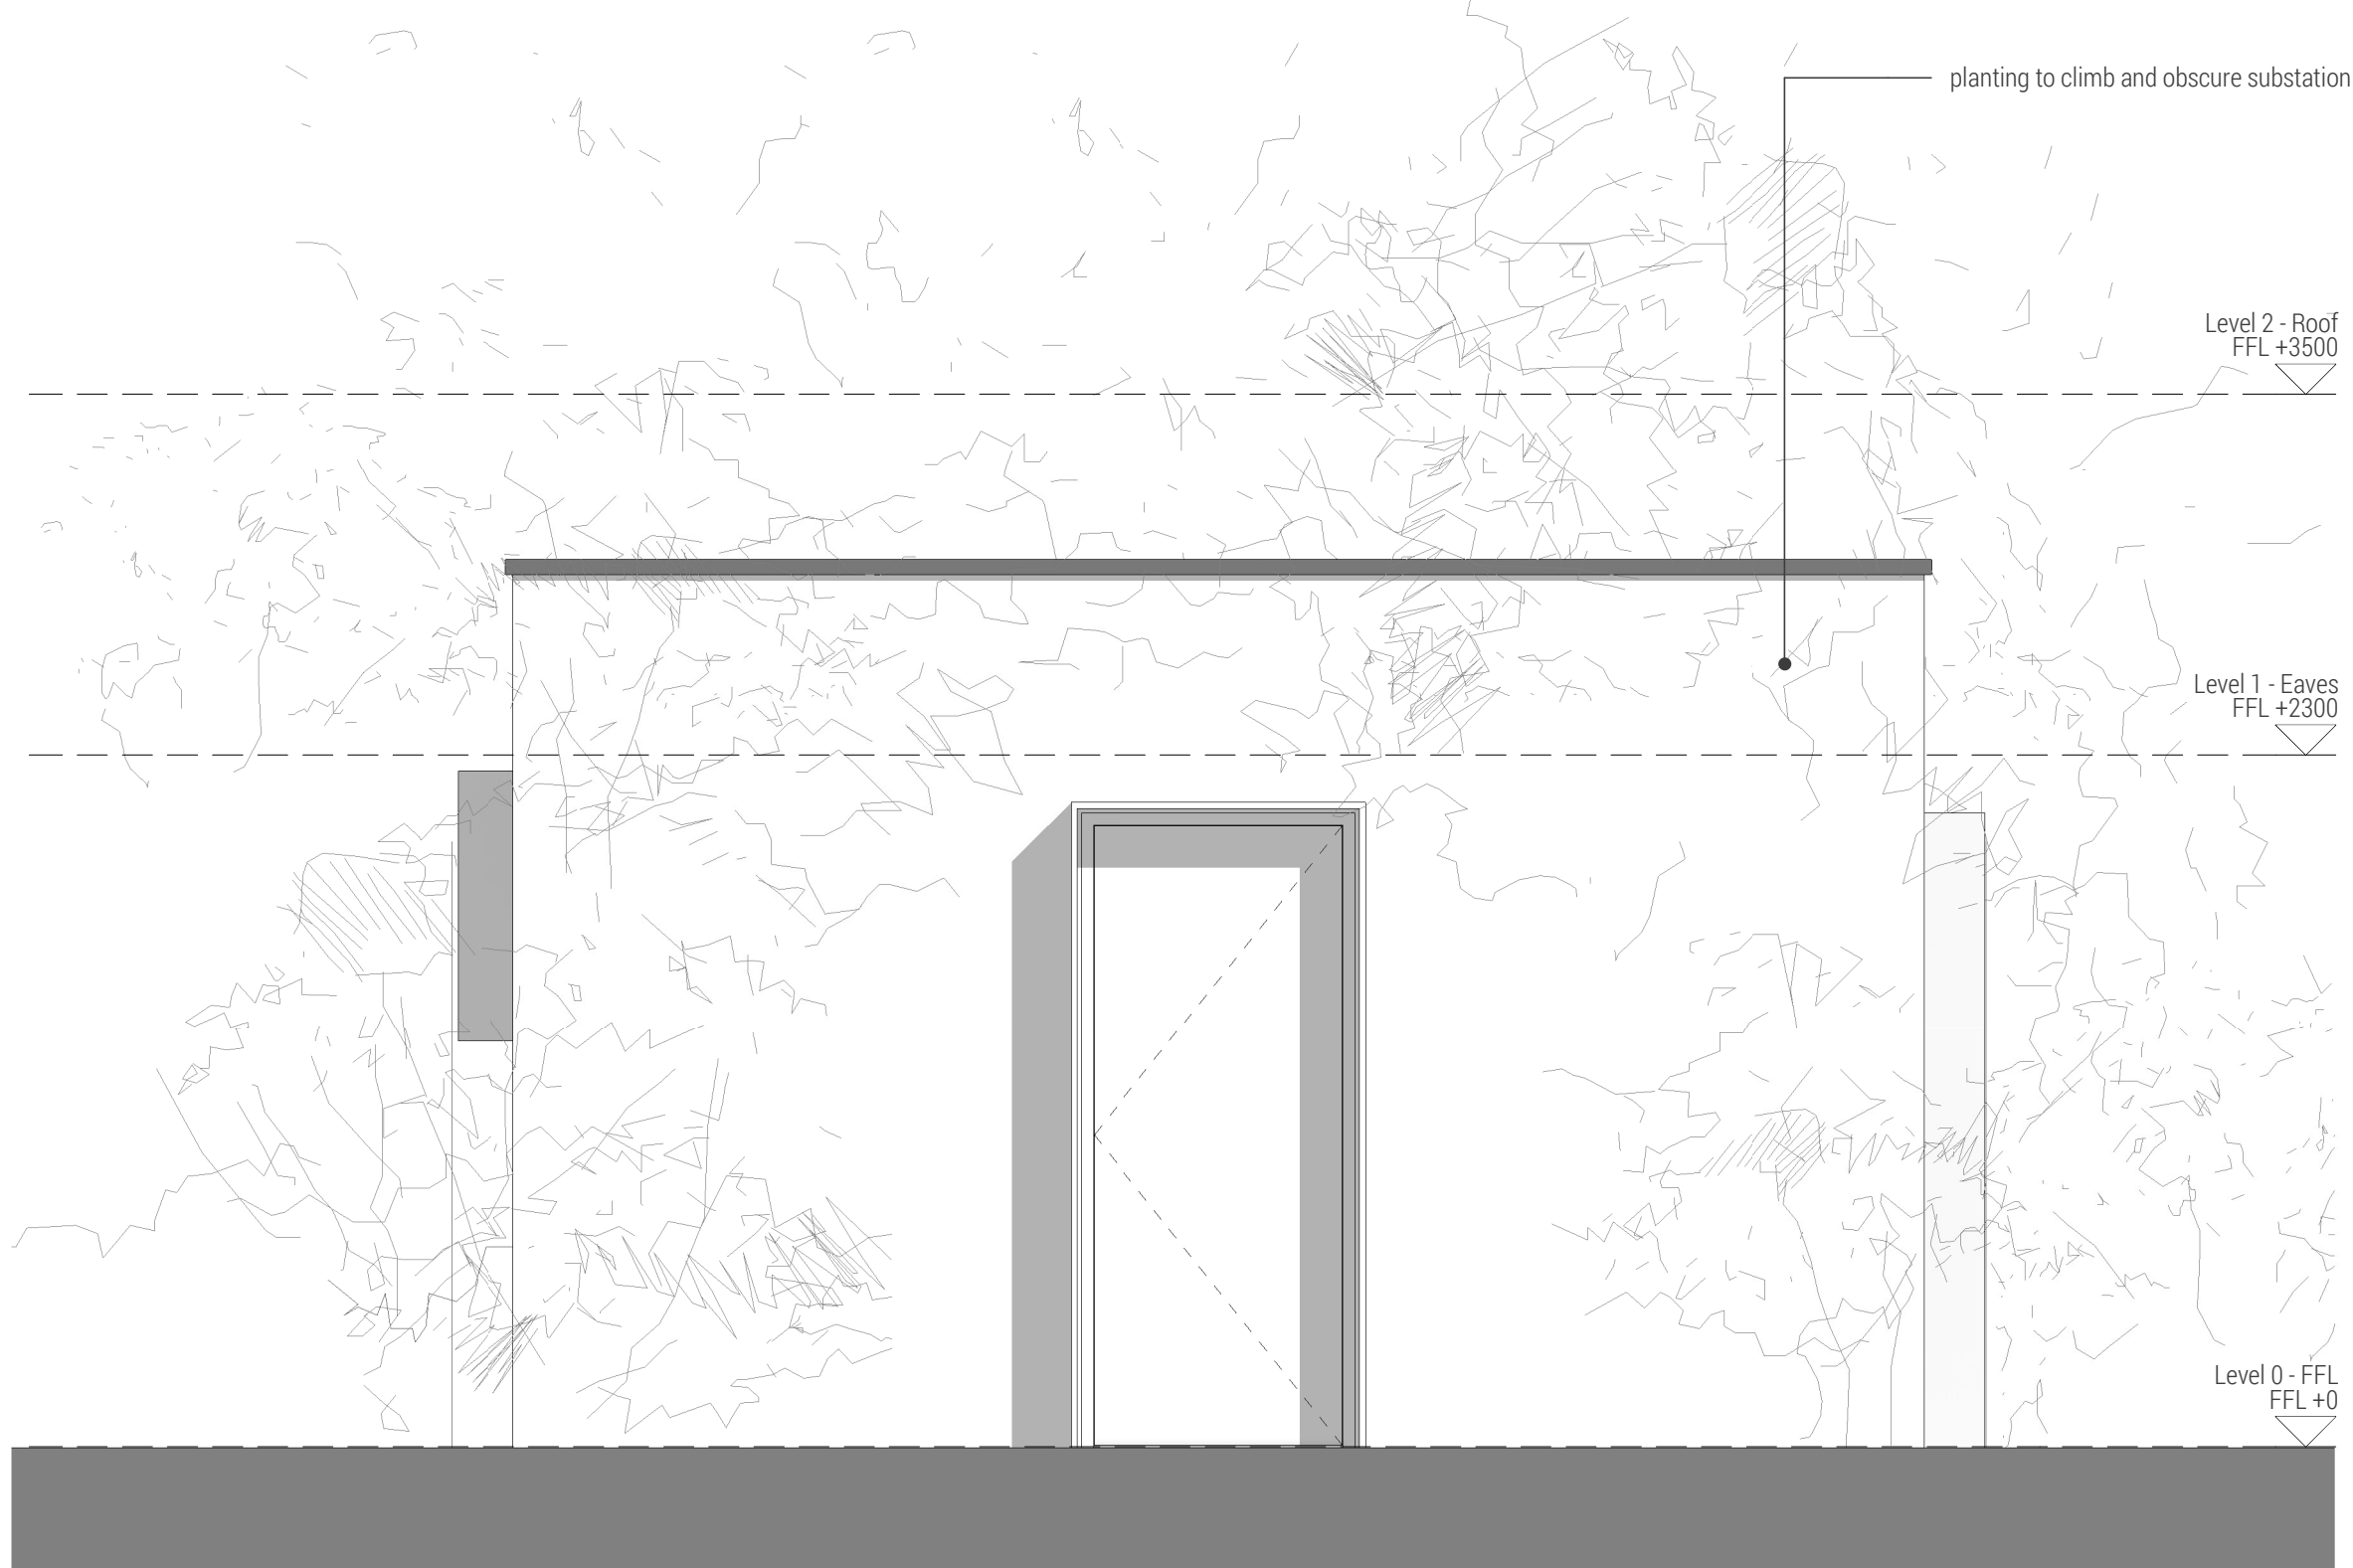

5 | Elevation 04

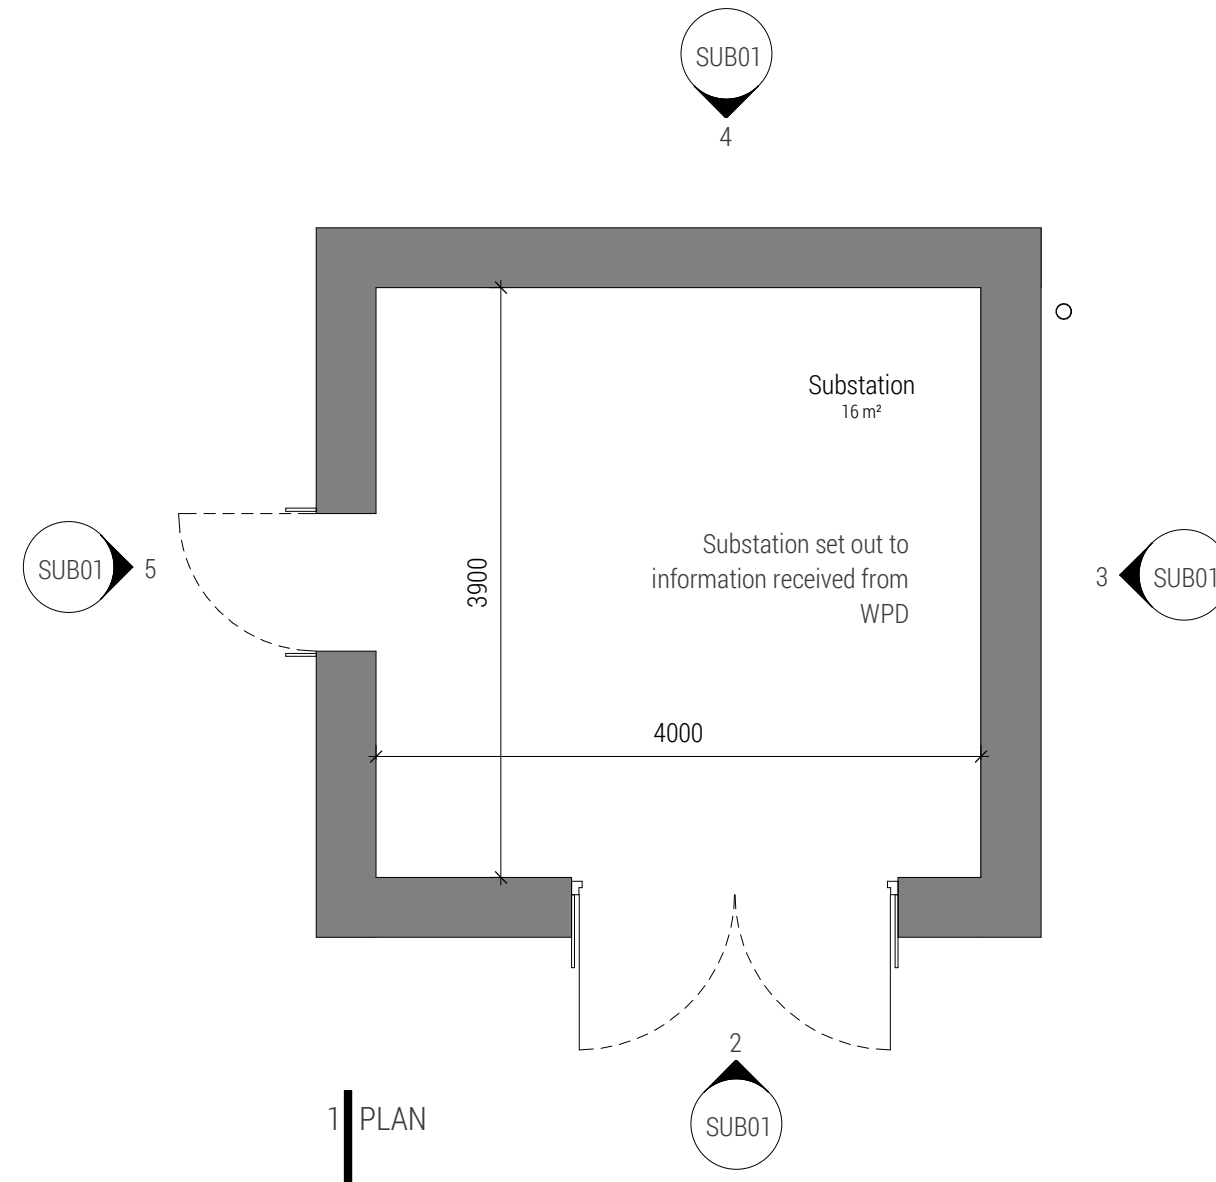

Revision Schedule

DRAWING STATUS - Project Status

1912 / SUB01

PARC HADAU

HOUSE TYPE B

SUBSTATION

As indicated@A1

10/23/19

LOYN+CO
ARCHITECTS

02020 711432 | architecture@loyn.co.uk
88 Gable Street Penarth CF64 1EP | loyn.co.uk
Copyright LOYN+CO architects | do not scale

