



Gross internal area	
Level	GIA m2


MP_A_00_GROUND FLOOR	46 m²
MP_A_01_FIRST FLOOR	48 m²
94 m²	

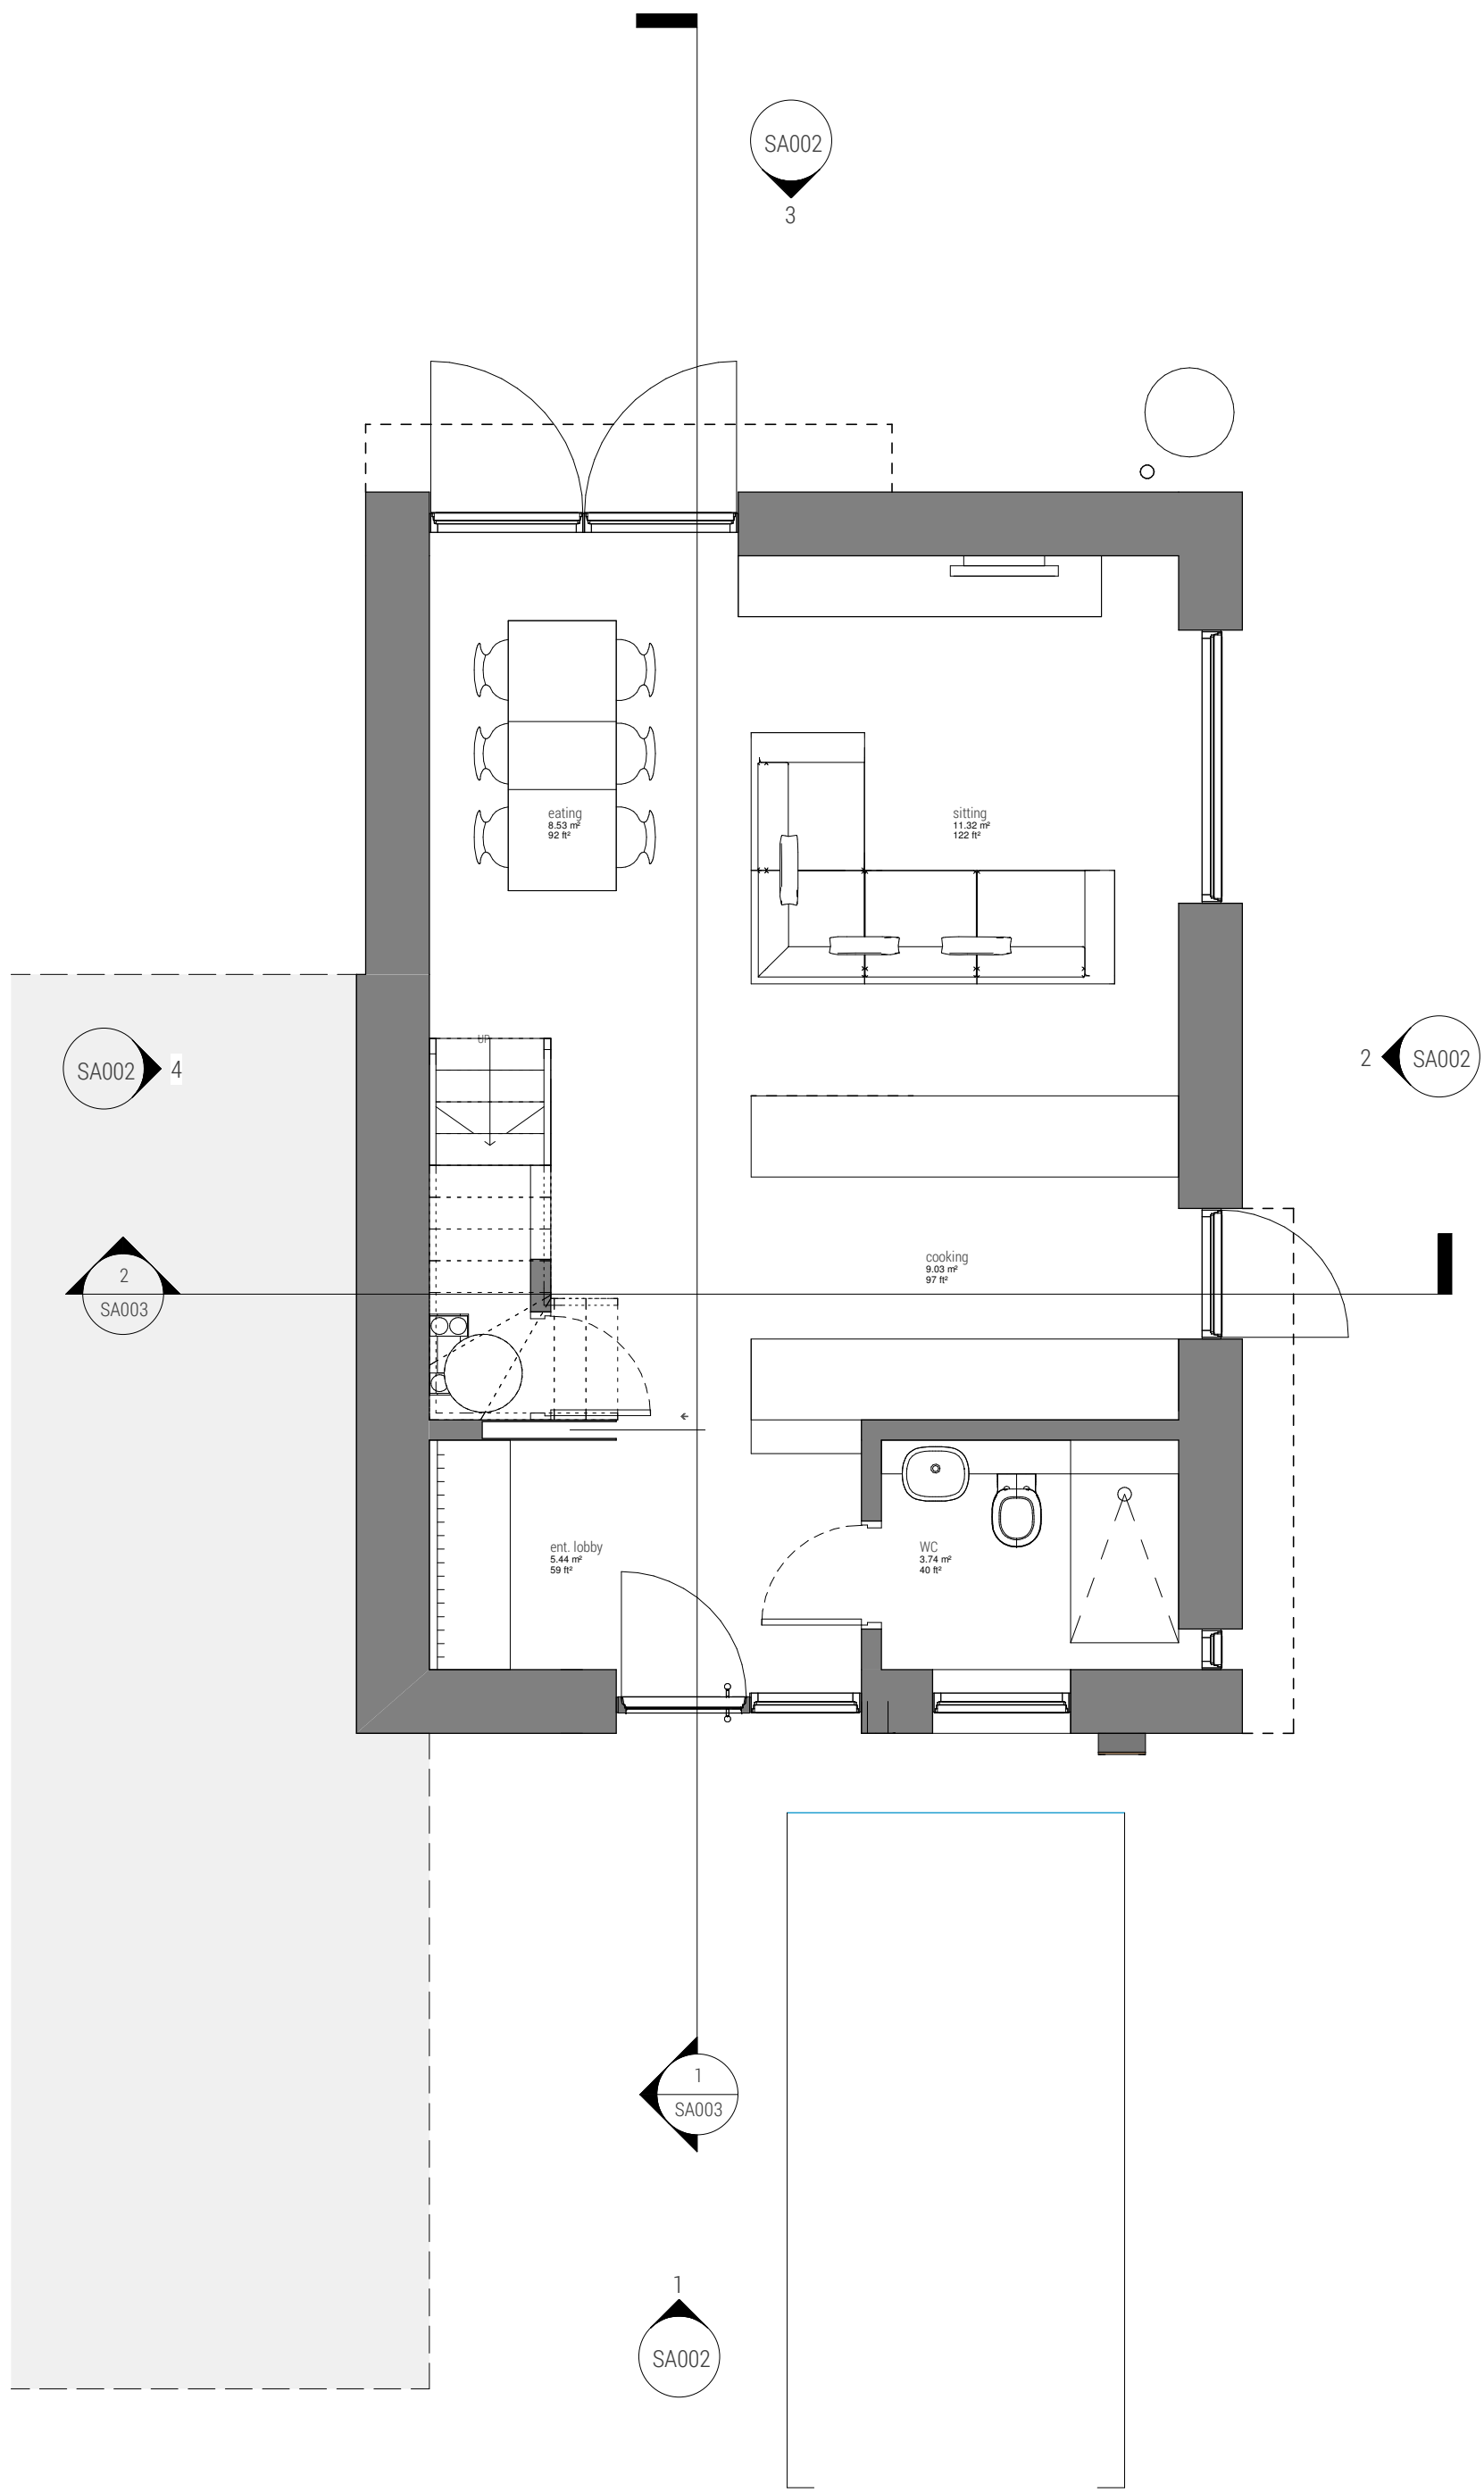

1 | GROUND FLOOR PLAN

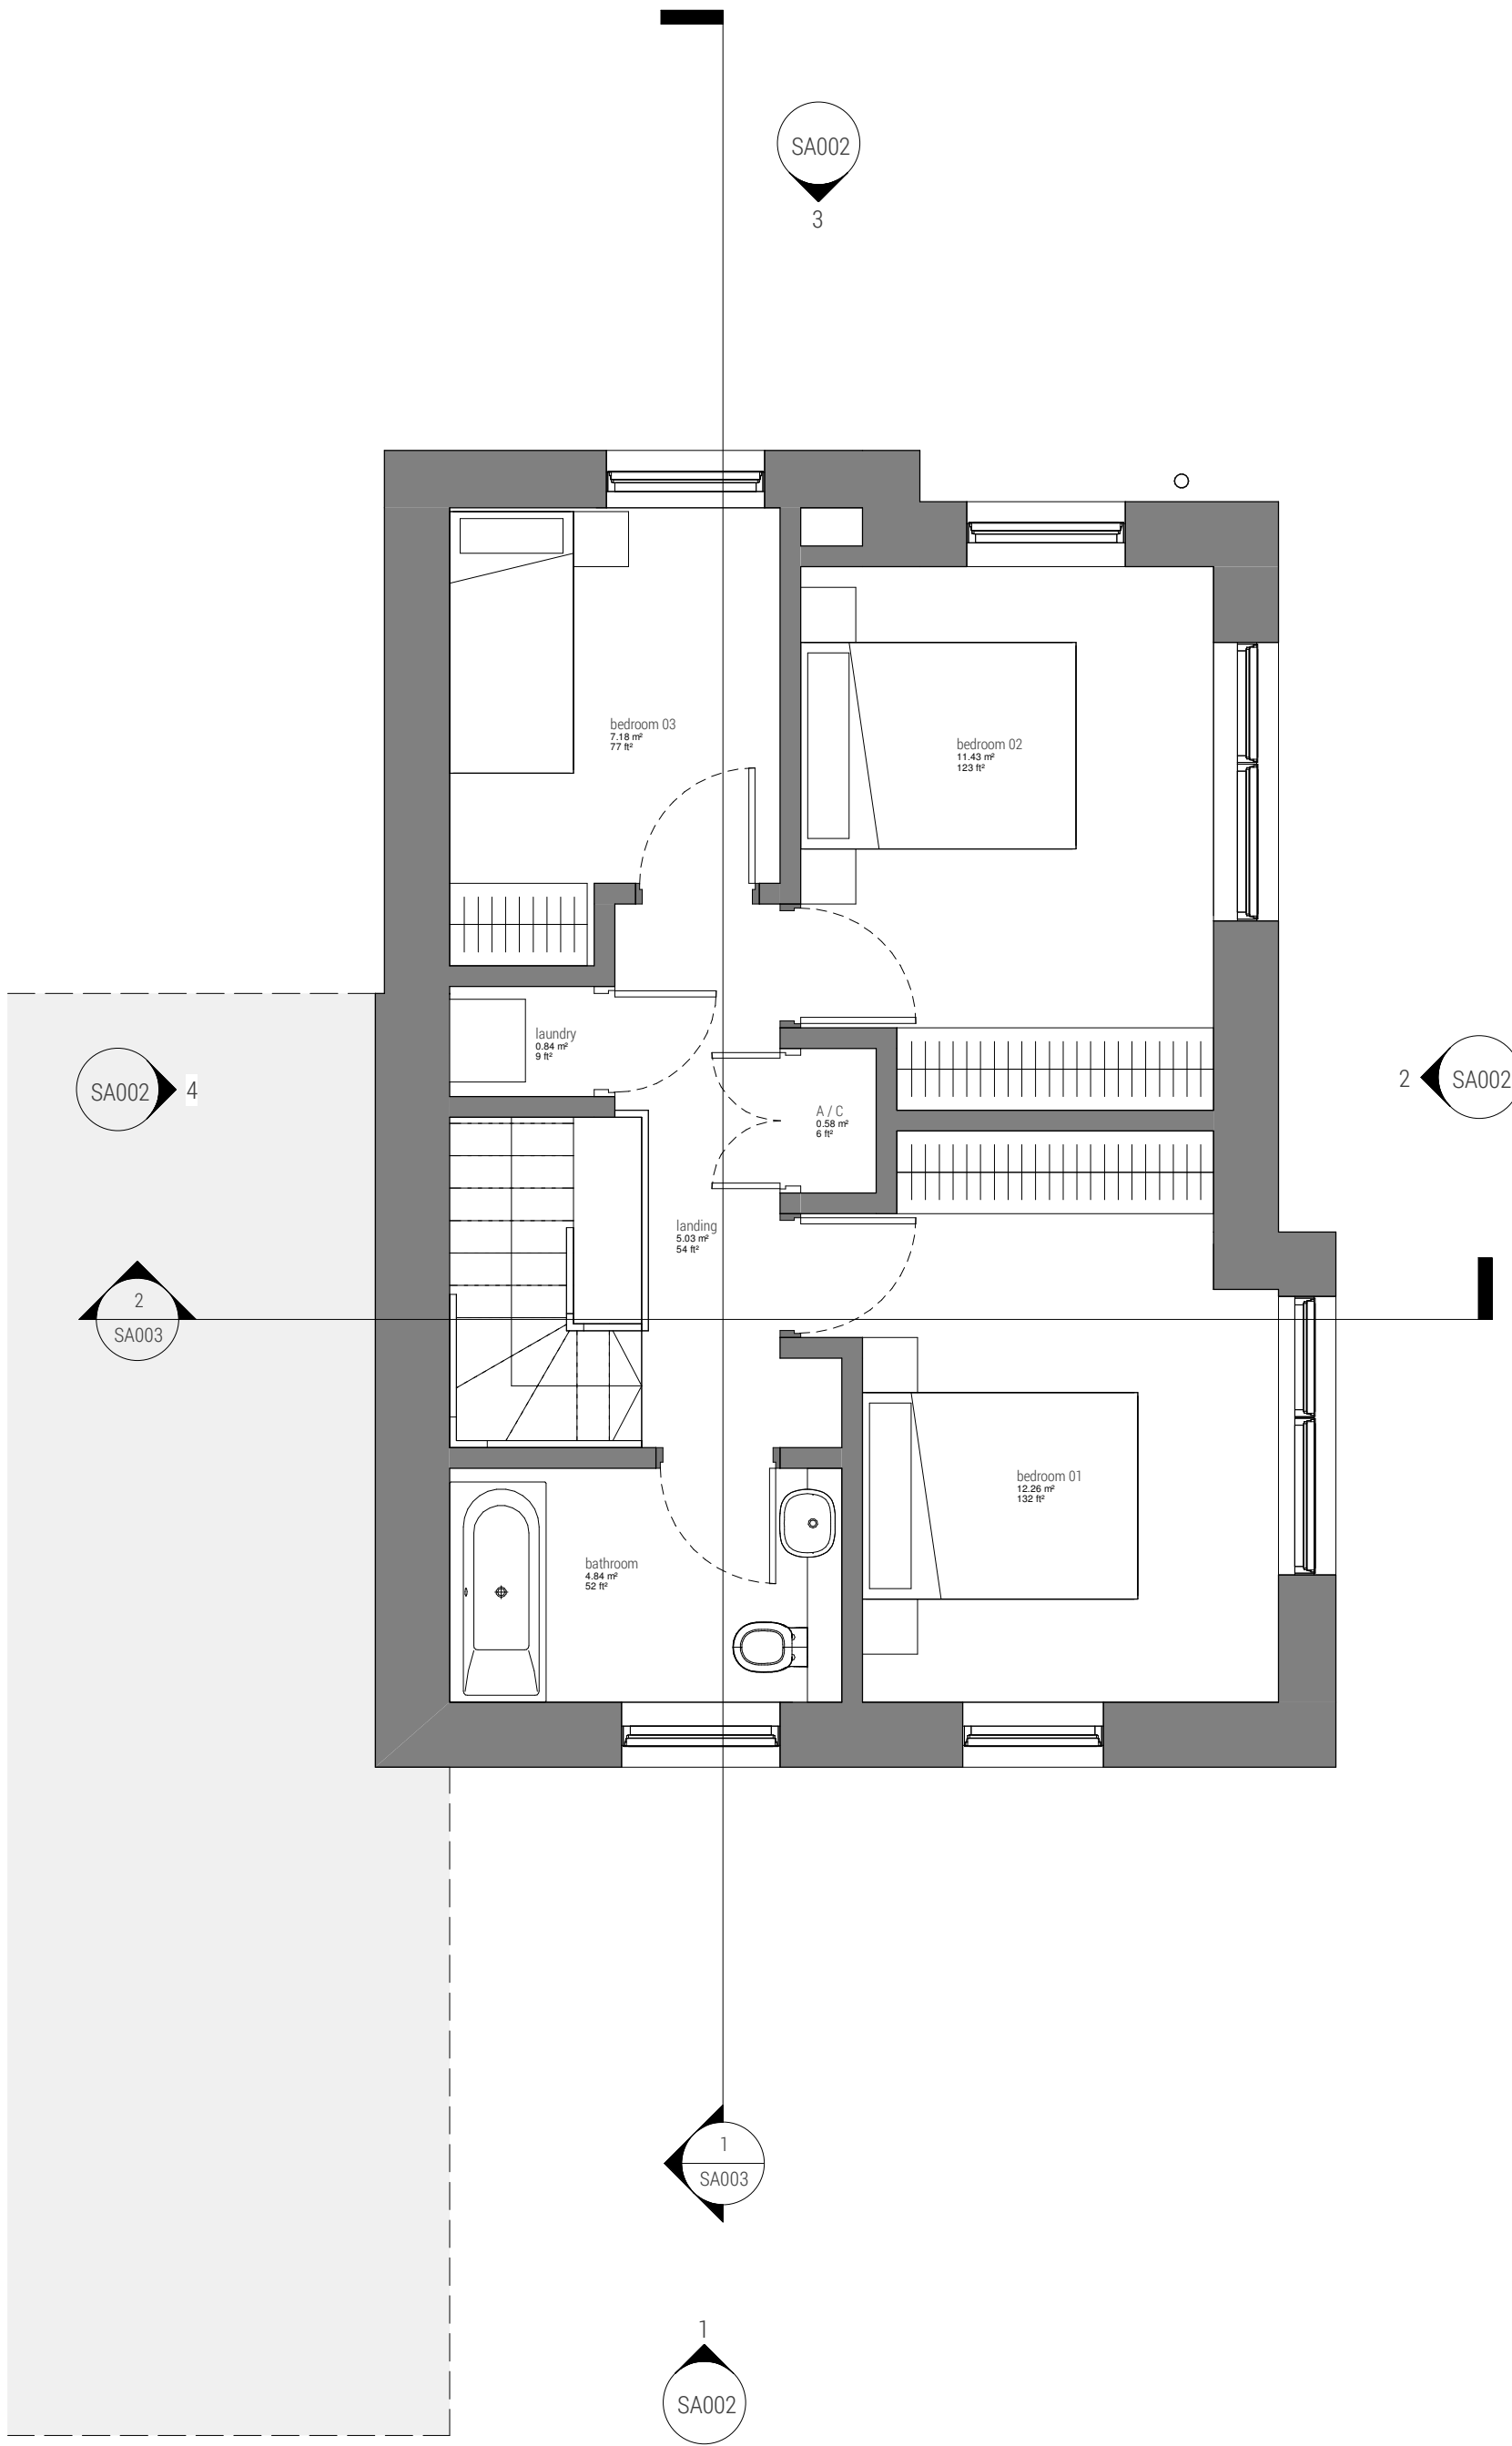

2 | FIRST FLOOR PLANS

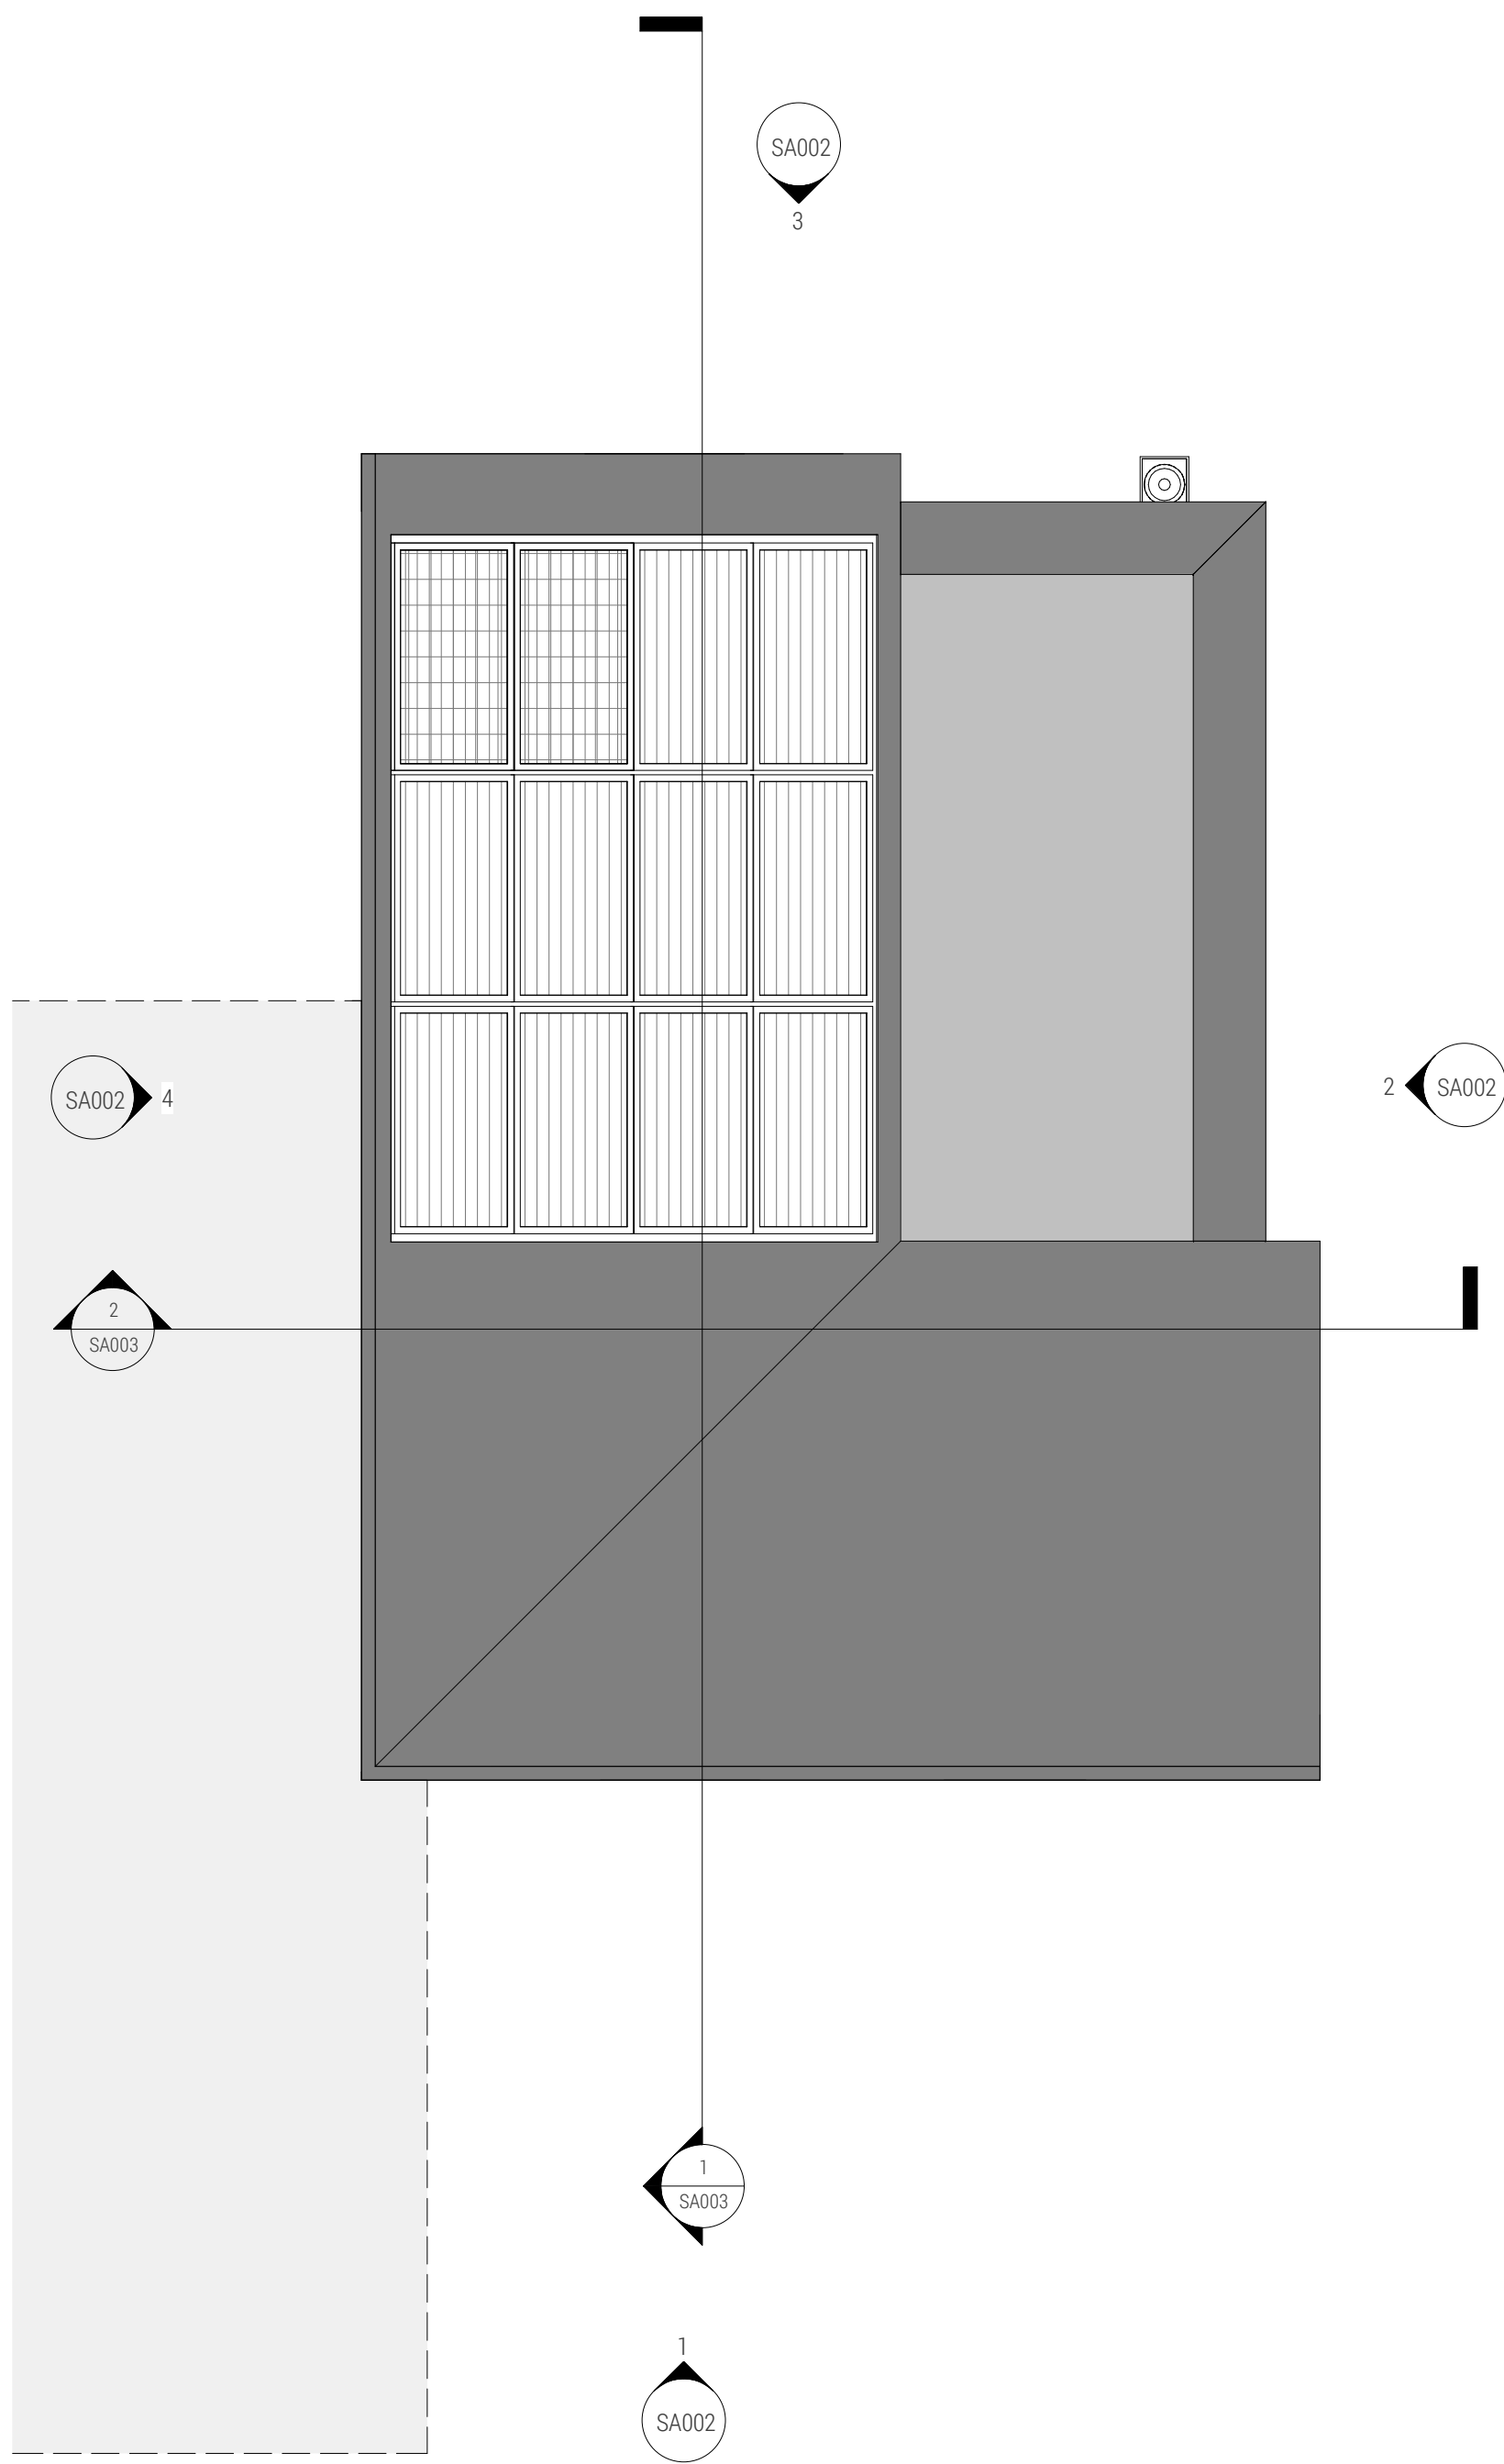

3 | ROOF PLAN

A 18.10.19 Post PAC amendments

Revision Schedule

DRAWING STATUS - Project Status

1912 / SA001 A

PARC HADAU

HOUSE TYPE A

FLOORPLANS

1:50@A1

sept 19

LOYN+CO
ARCHITECTS

02020 711432 | architecture@loyn.co.uk
88 Gable Street Penarth CF64 1EP | loyn.co.uk
Copyright LOYN+CO architects | do not scale

0 1 2 24




1 Elevation 01




2 Elevation 02




3 Elevation 03

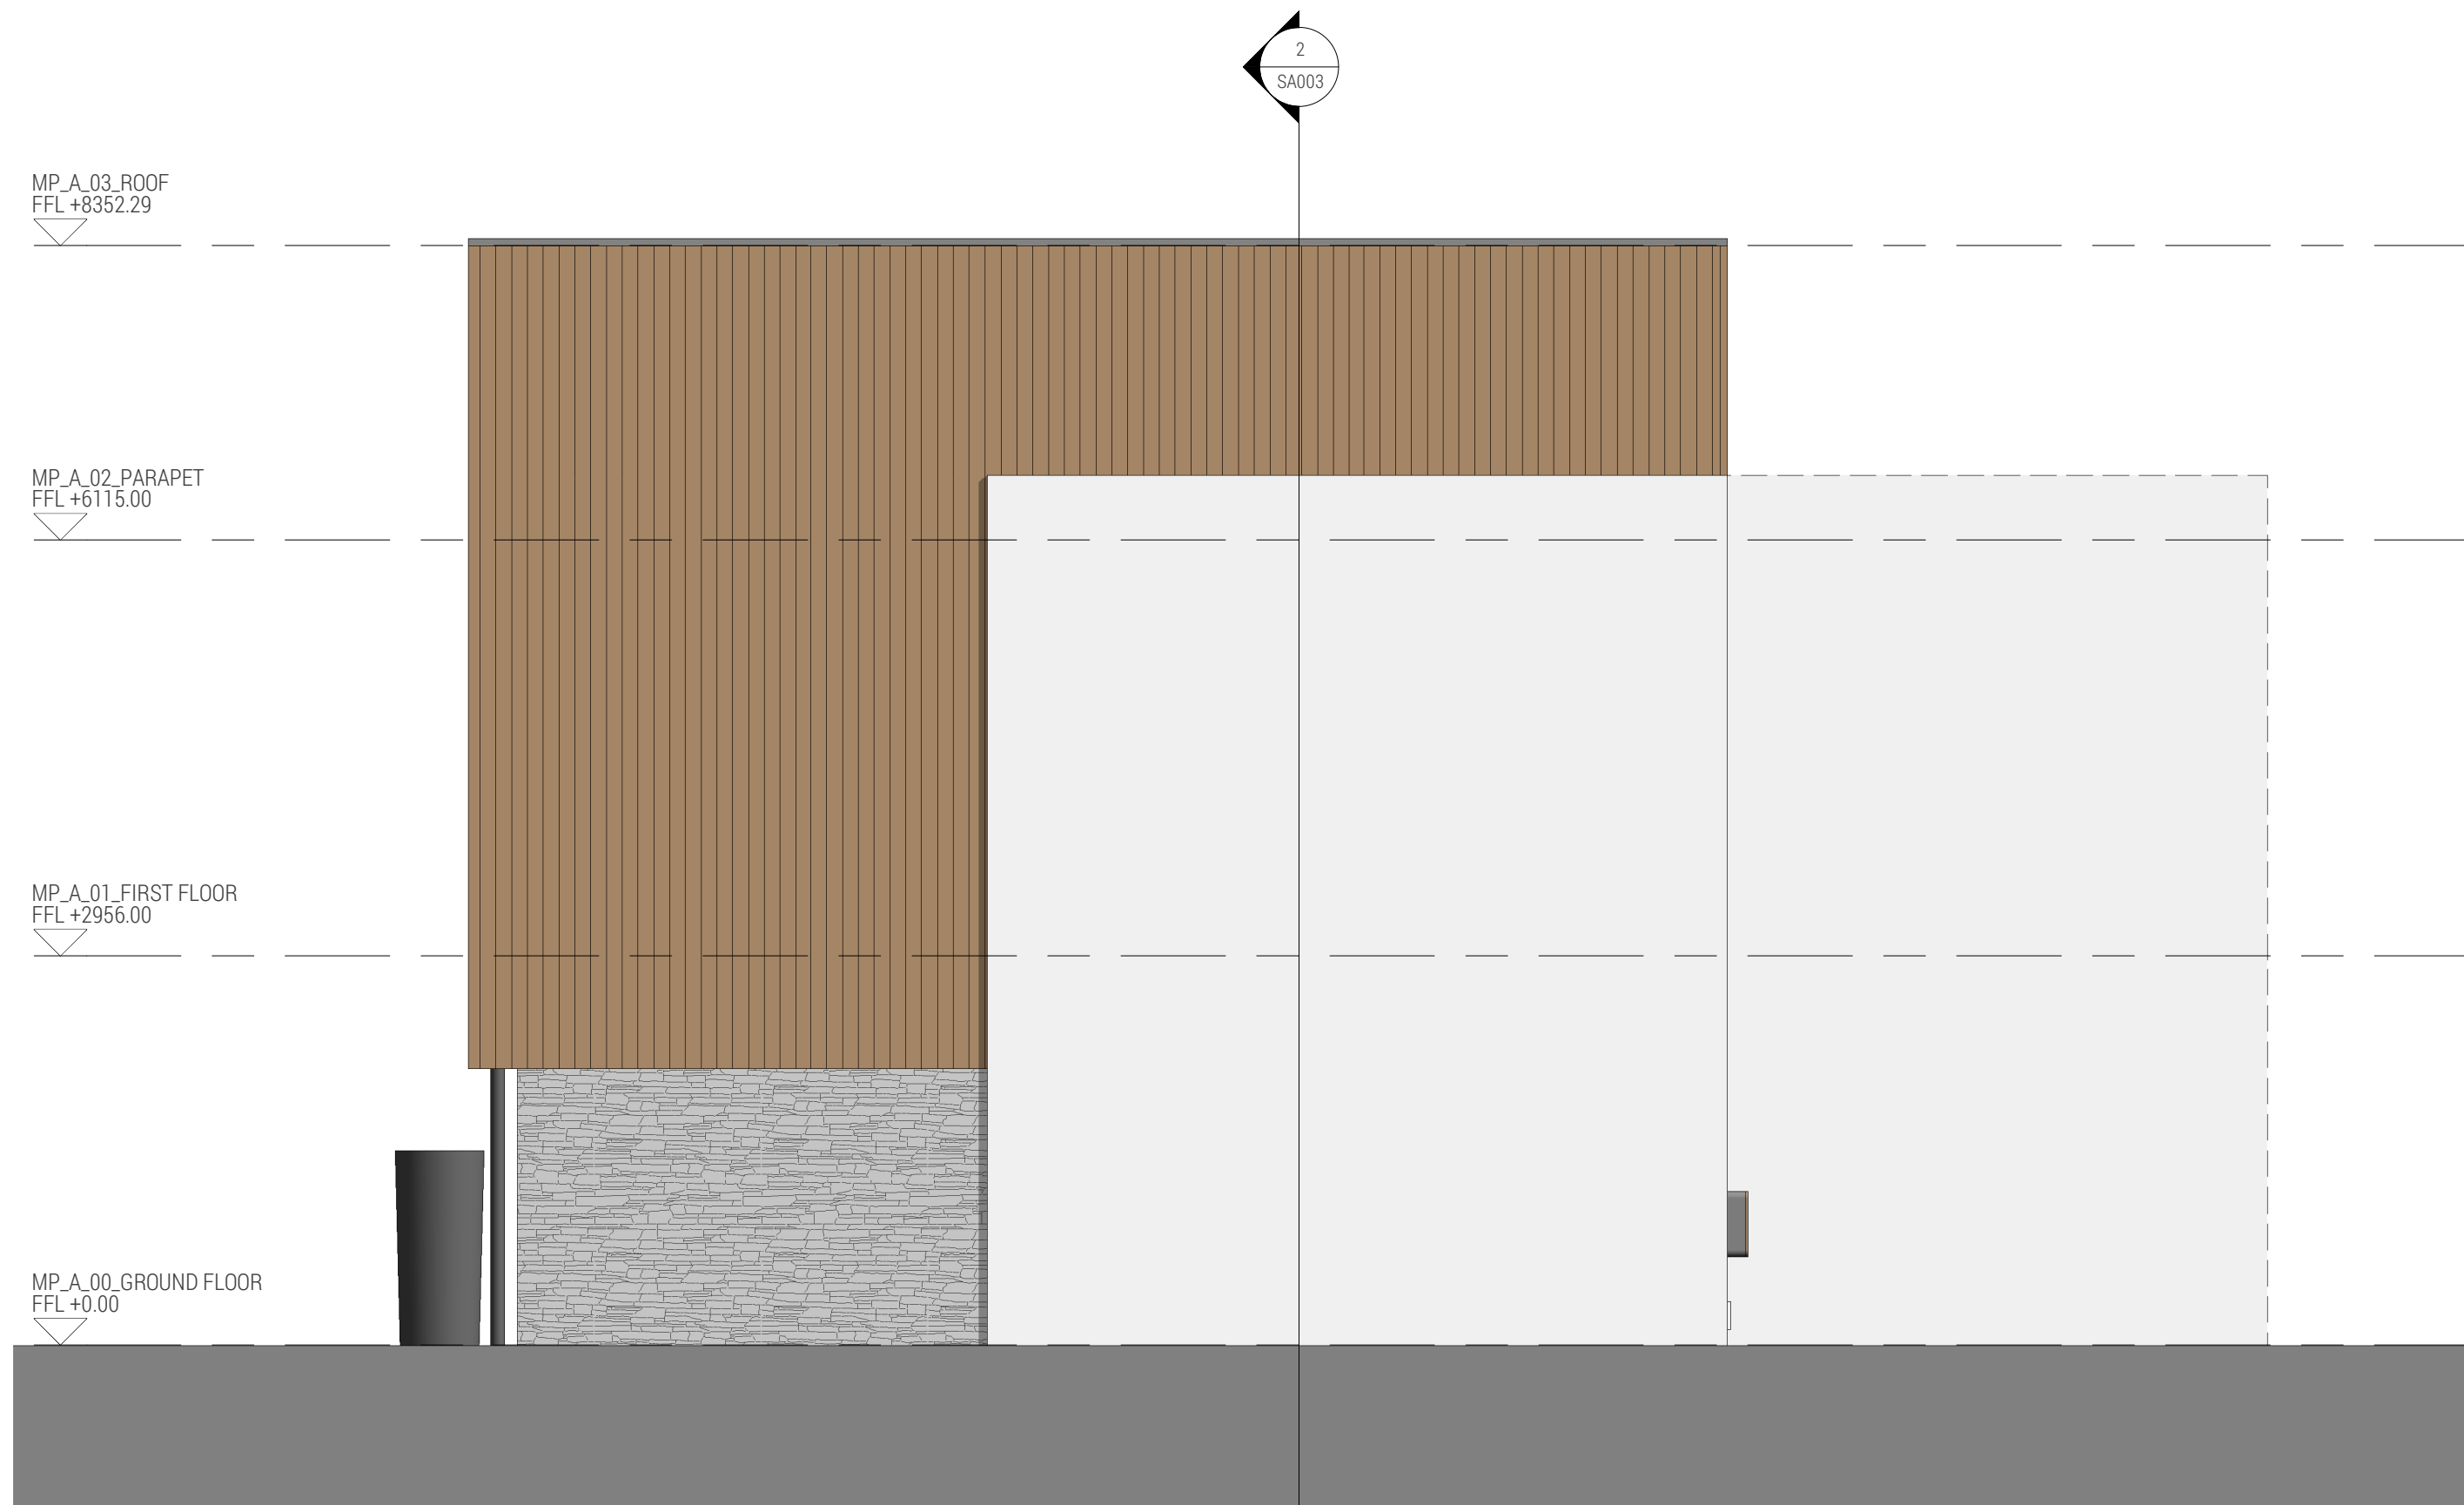



4 Elevation 04

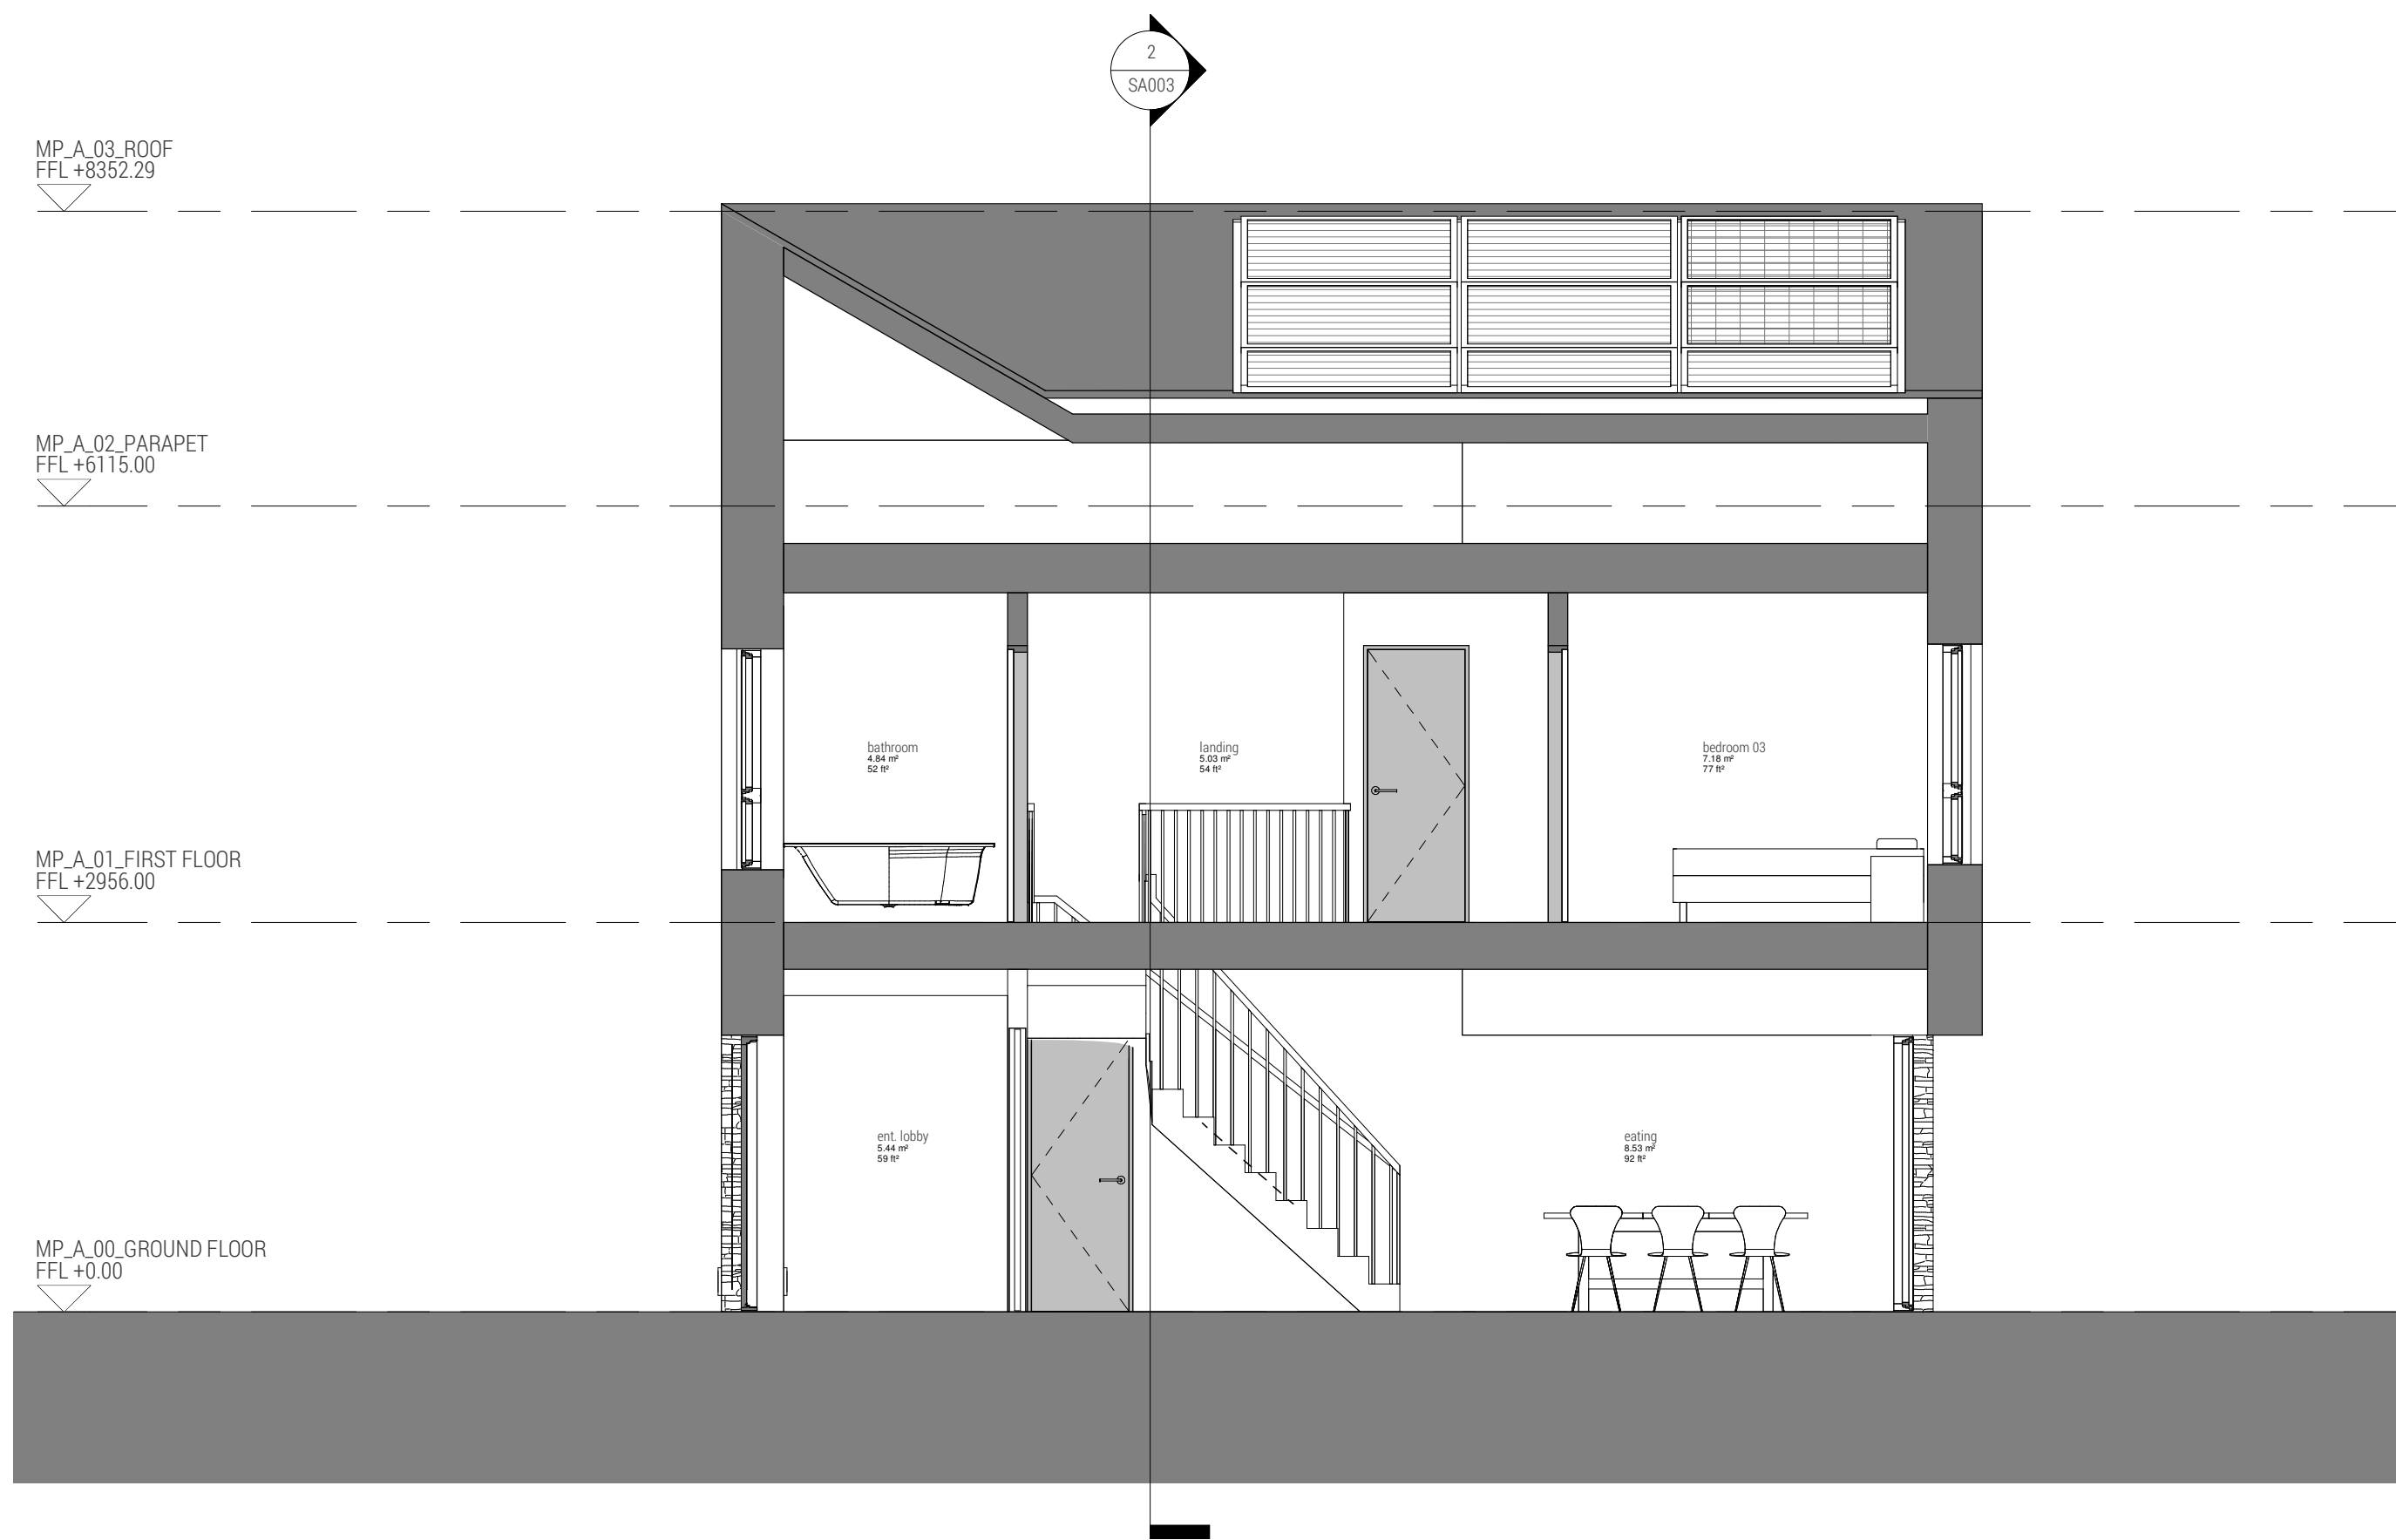

1 Section 01

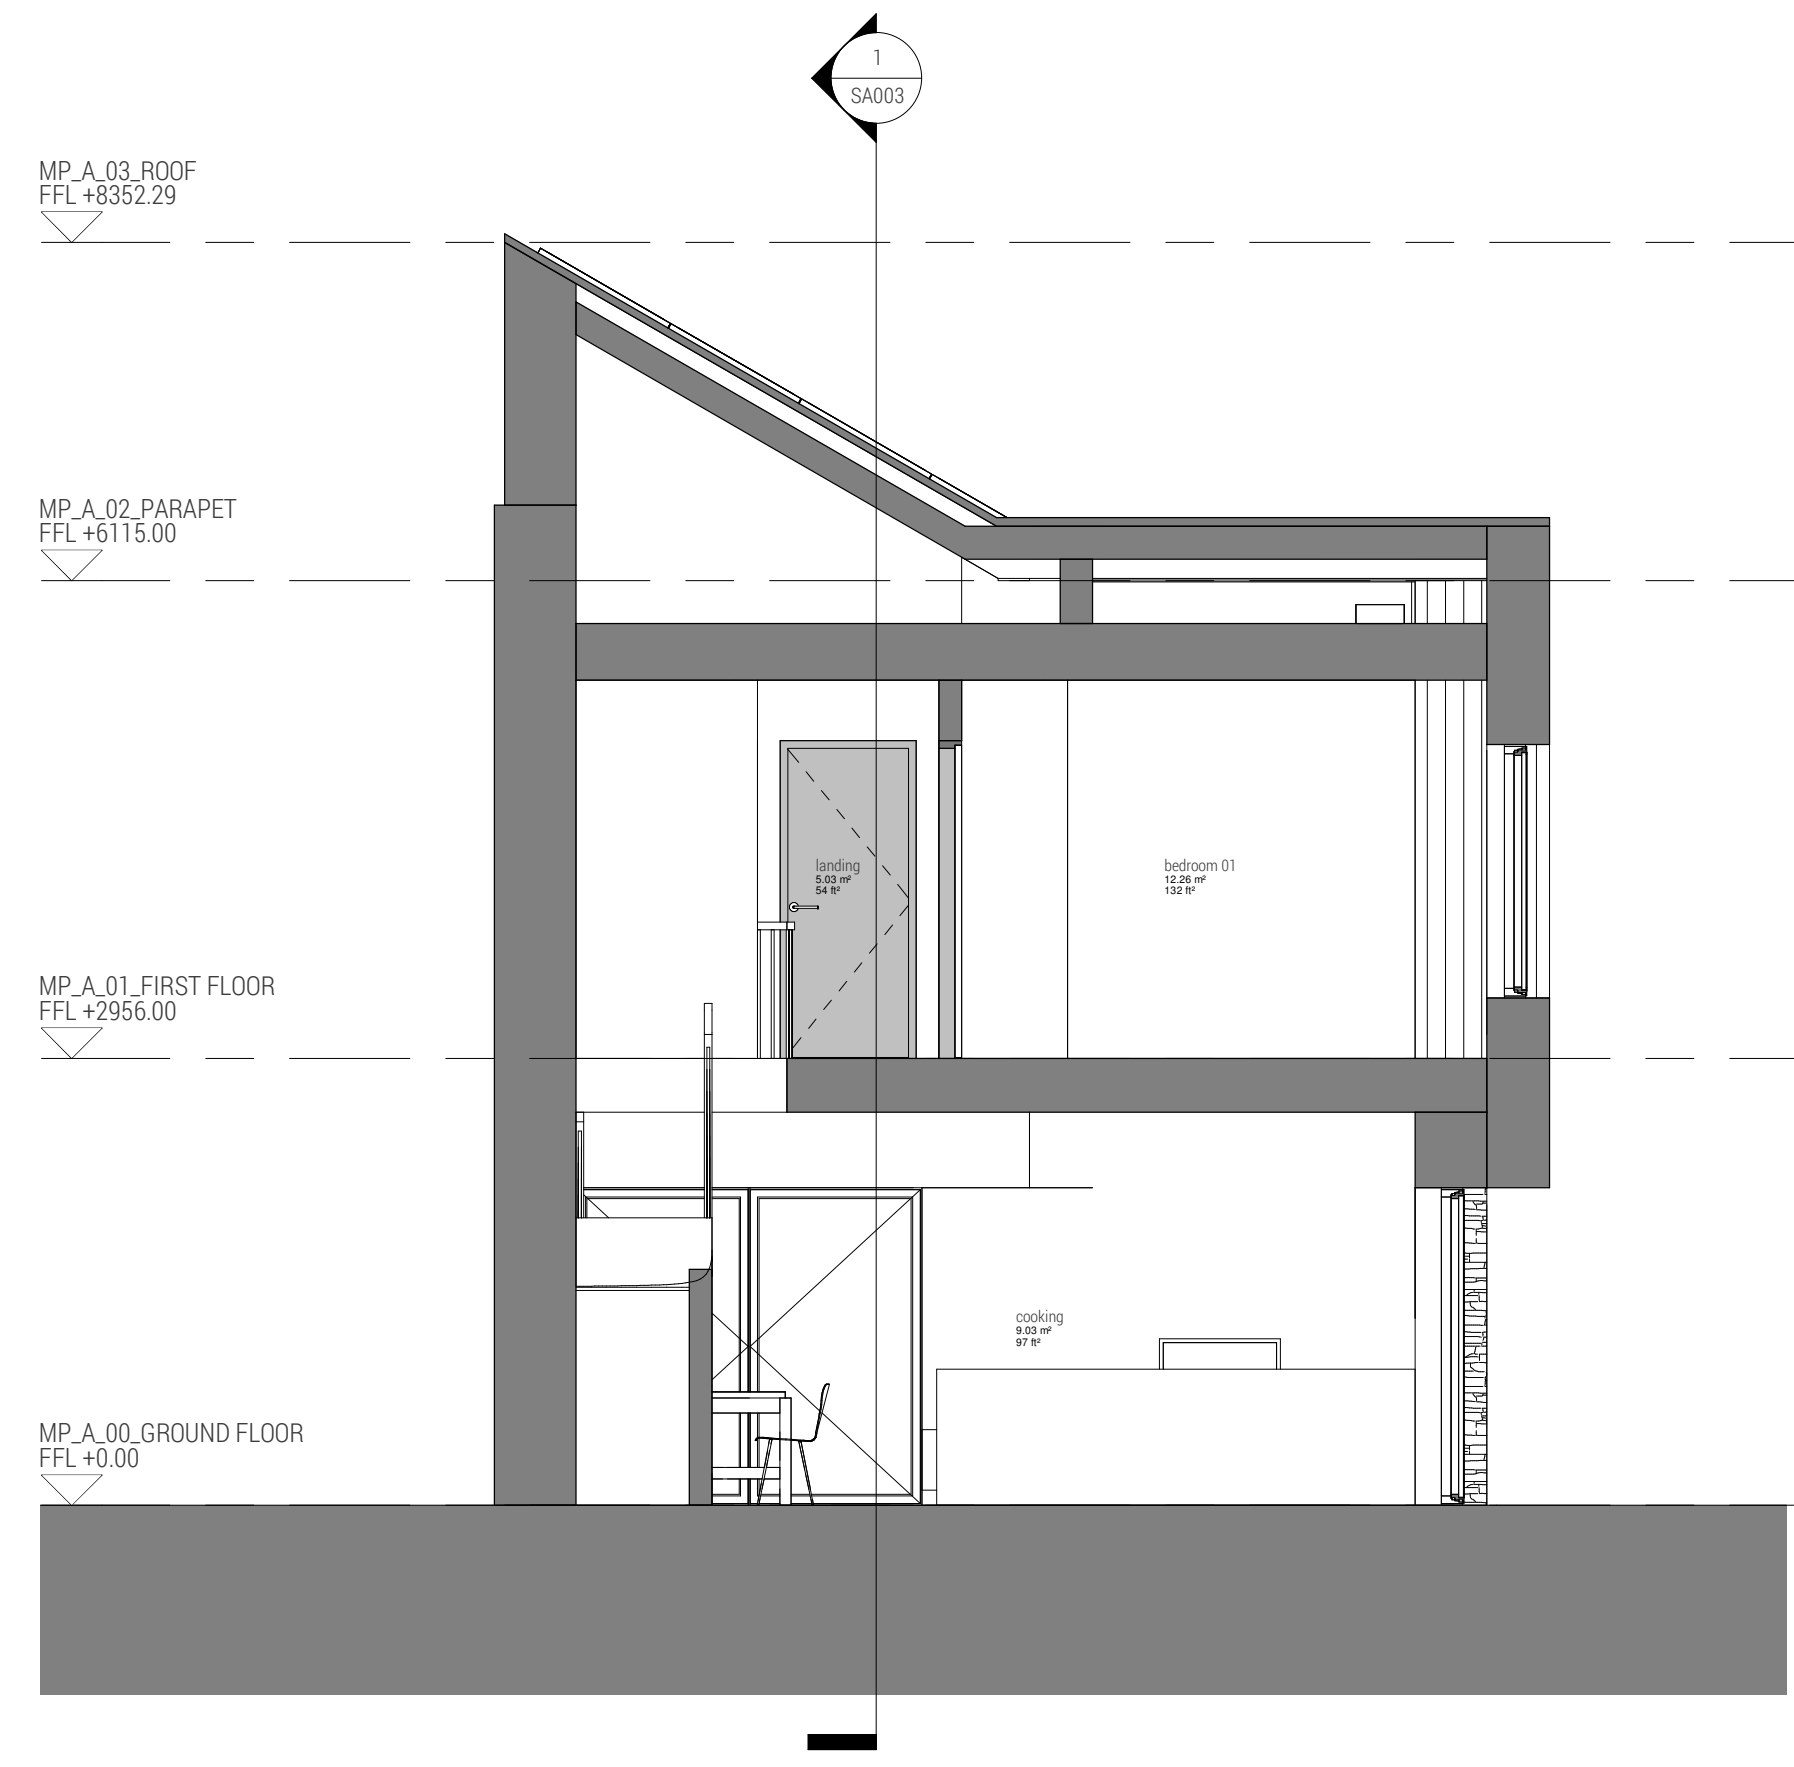

2 Section 02

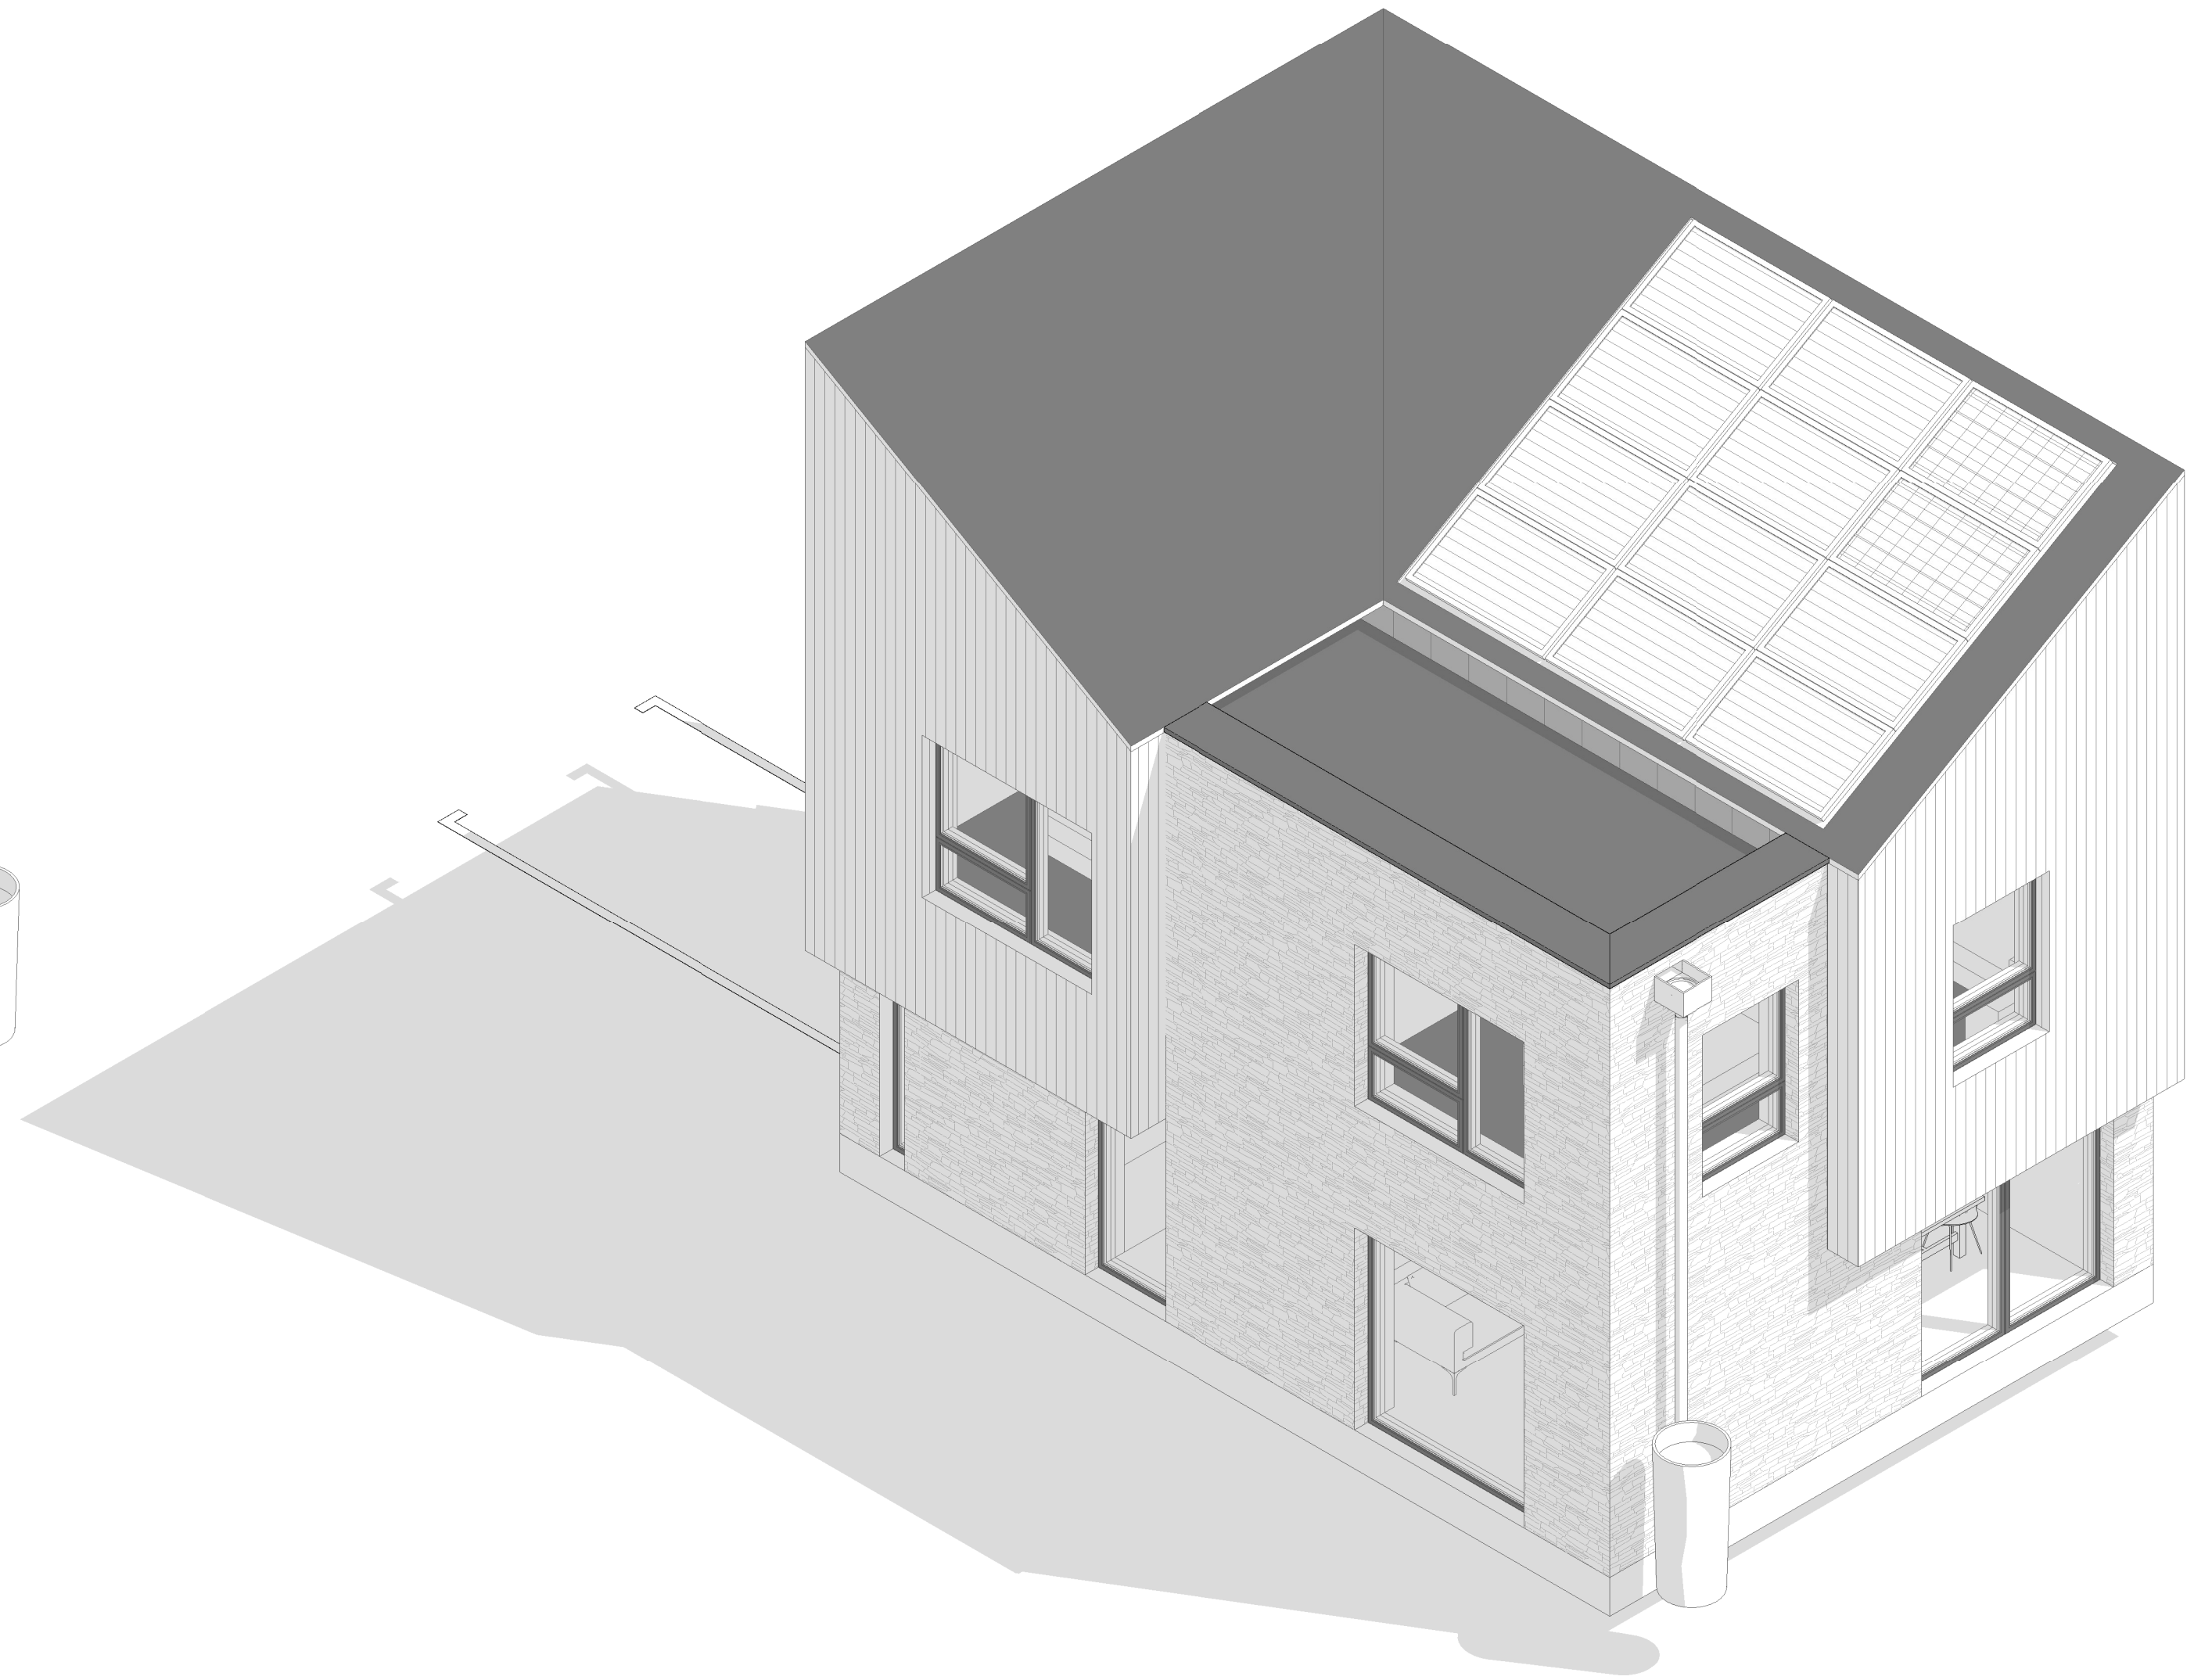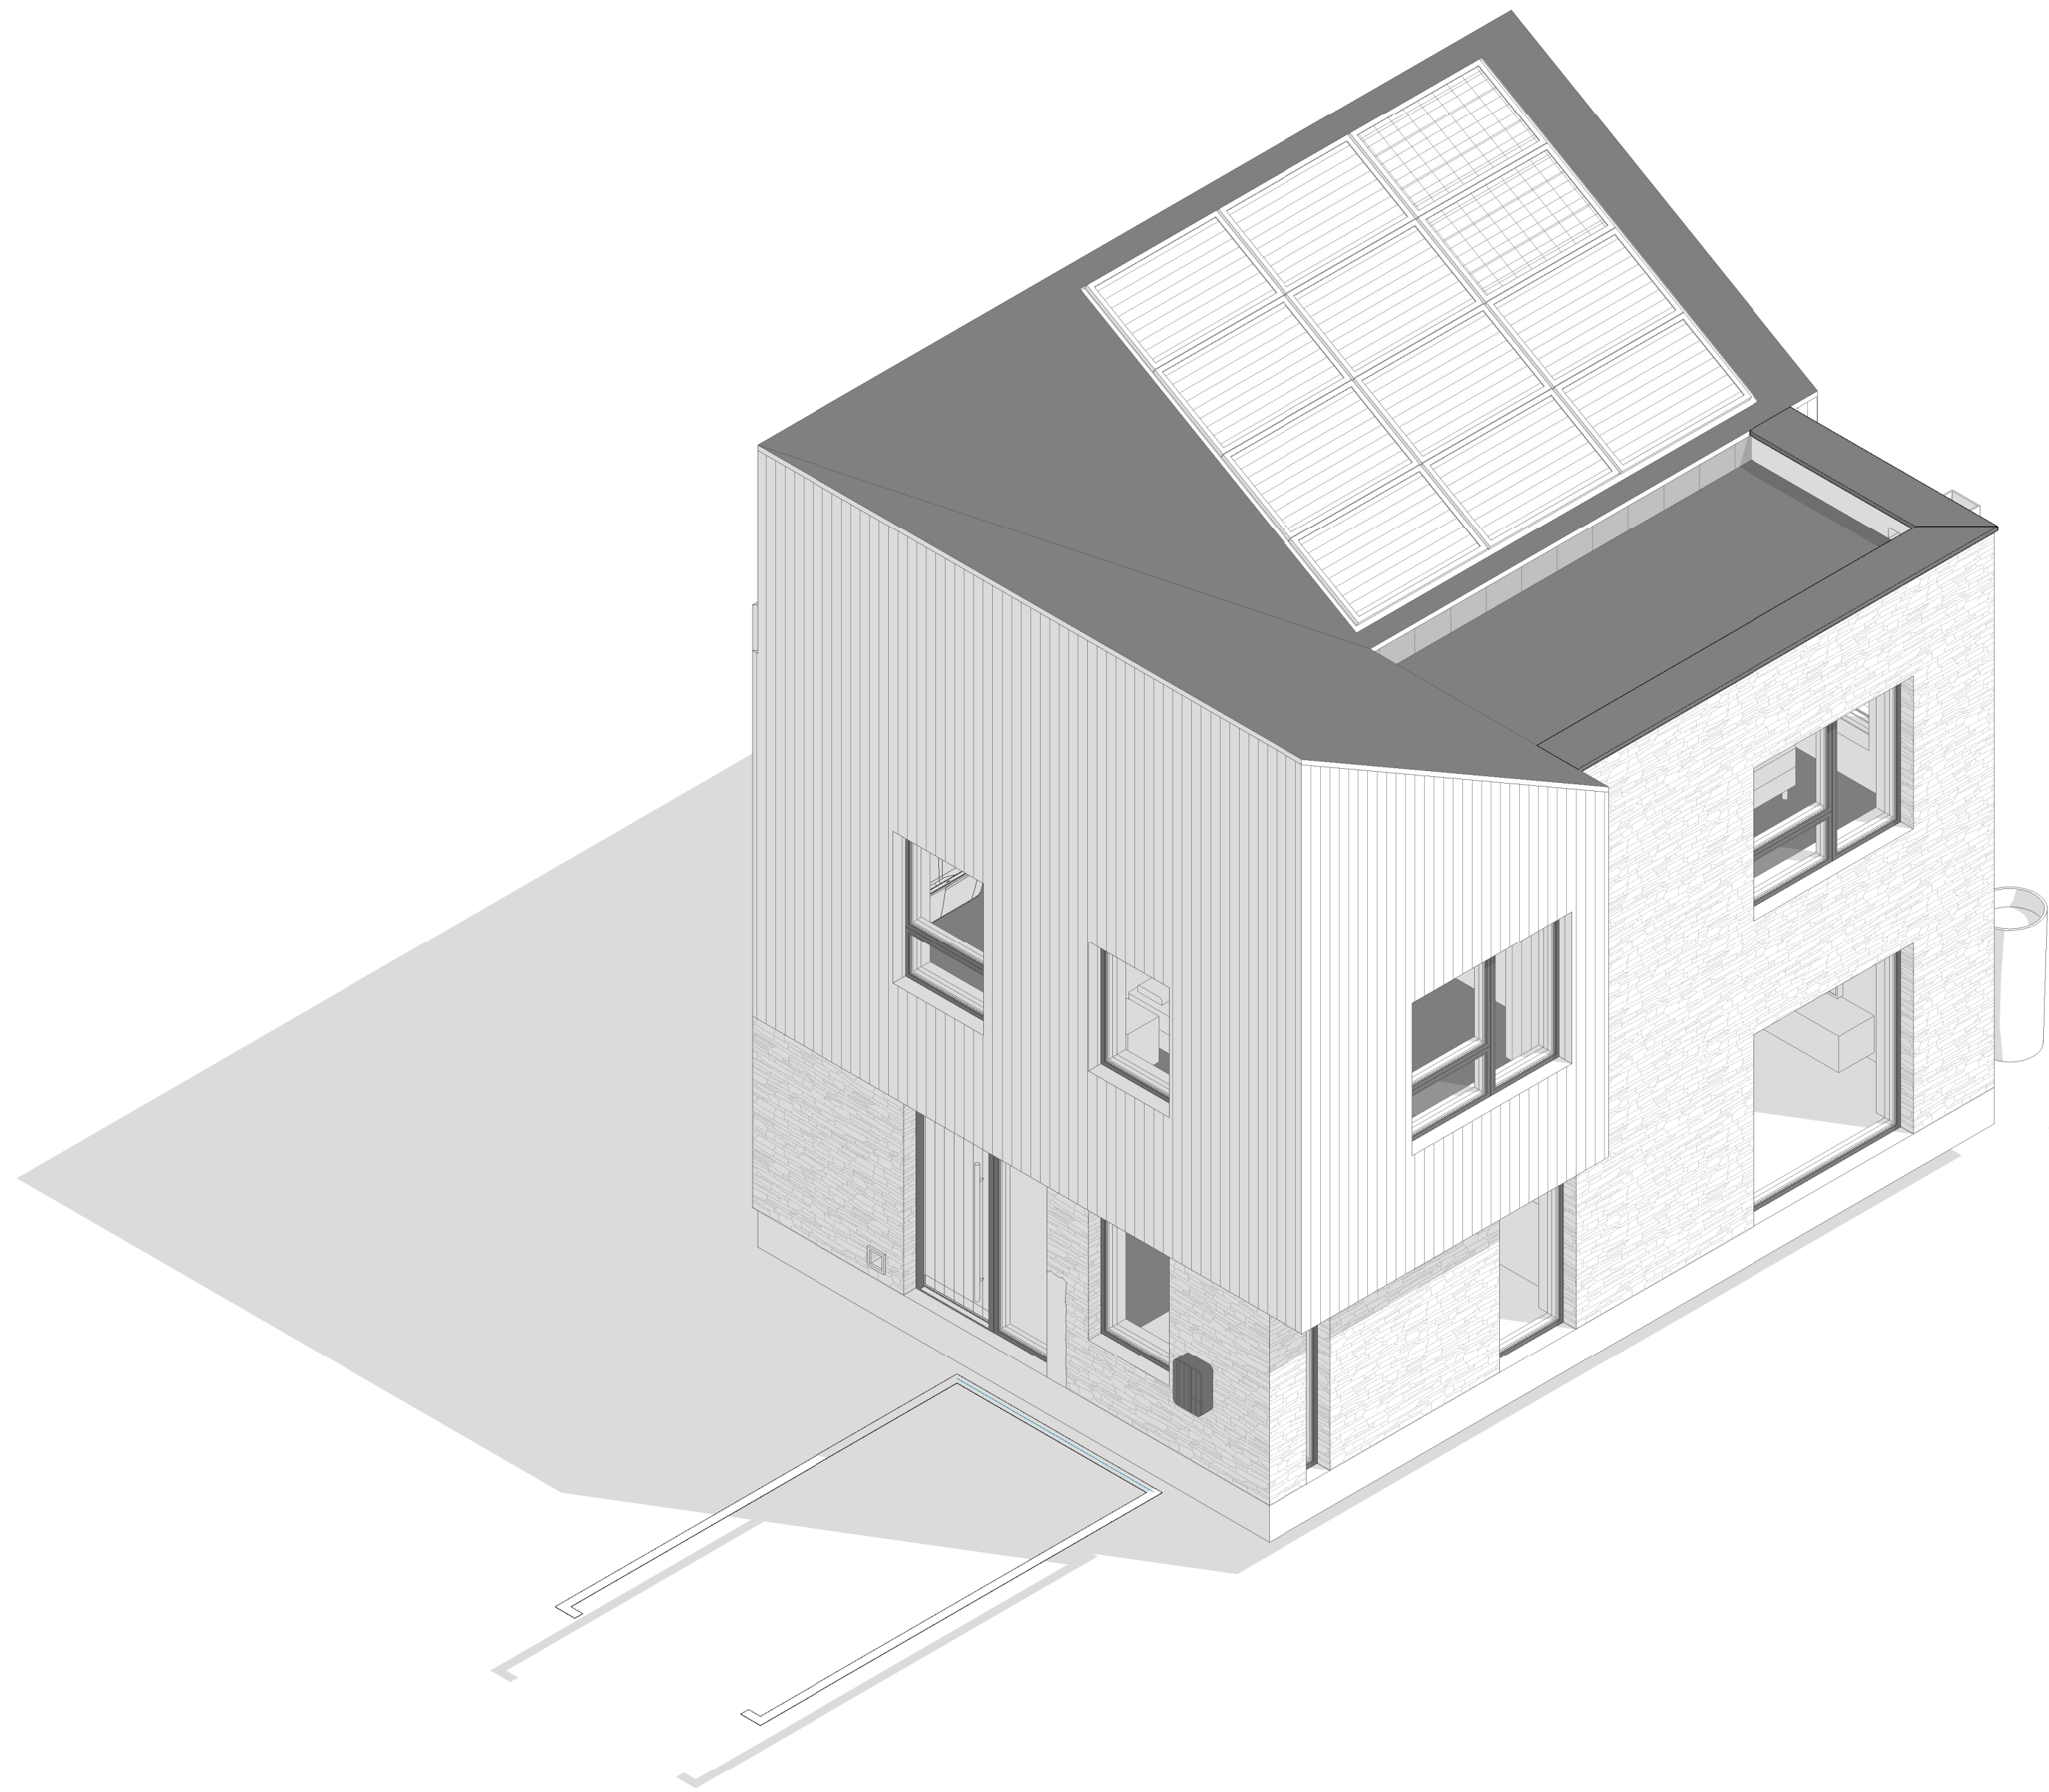

A 18.10.19 Post PAC amendments
Revision Schedule

DRAWING STATUS - Project Status

1912 / SA004 A

PARC HADAU
HOUSE TYPE A

3D

@A1

sept 19

LOYN+CO
ARCHITECTS

02020 711432 | architecture@loyn.co.uk
88 Gable Street Penarth CF54 1EP | loyn.co.uk
Copyright LOYN+CO architects | do not scale

