



Gross internal area	
Level	GIA m2


MP_A_00_GROUND FLOOR	45 m²
MP_A_01_FIRST FLOOR	49 m²
94 m²	

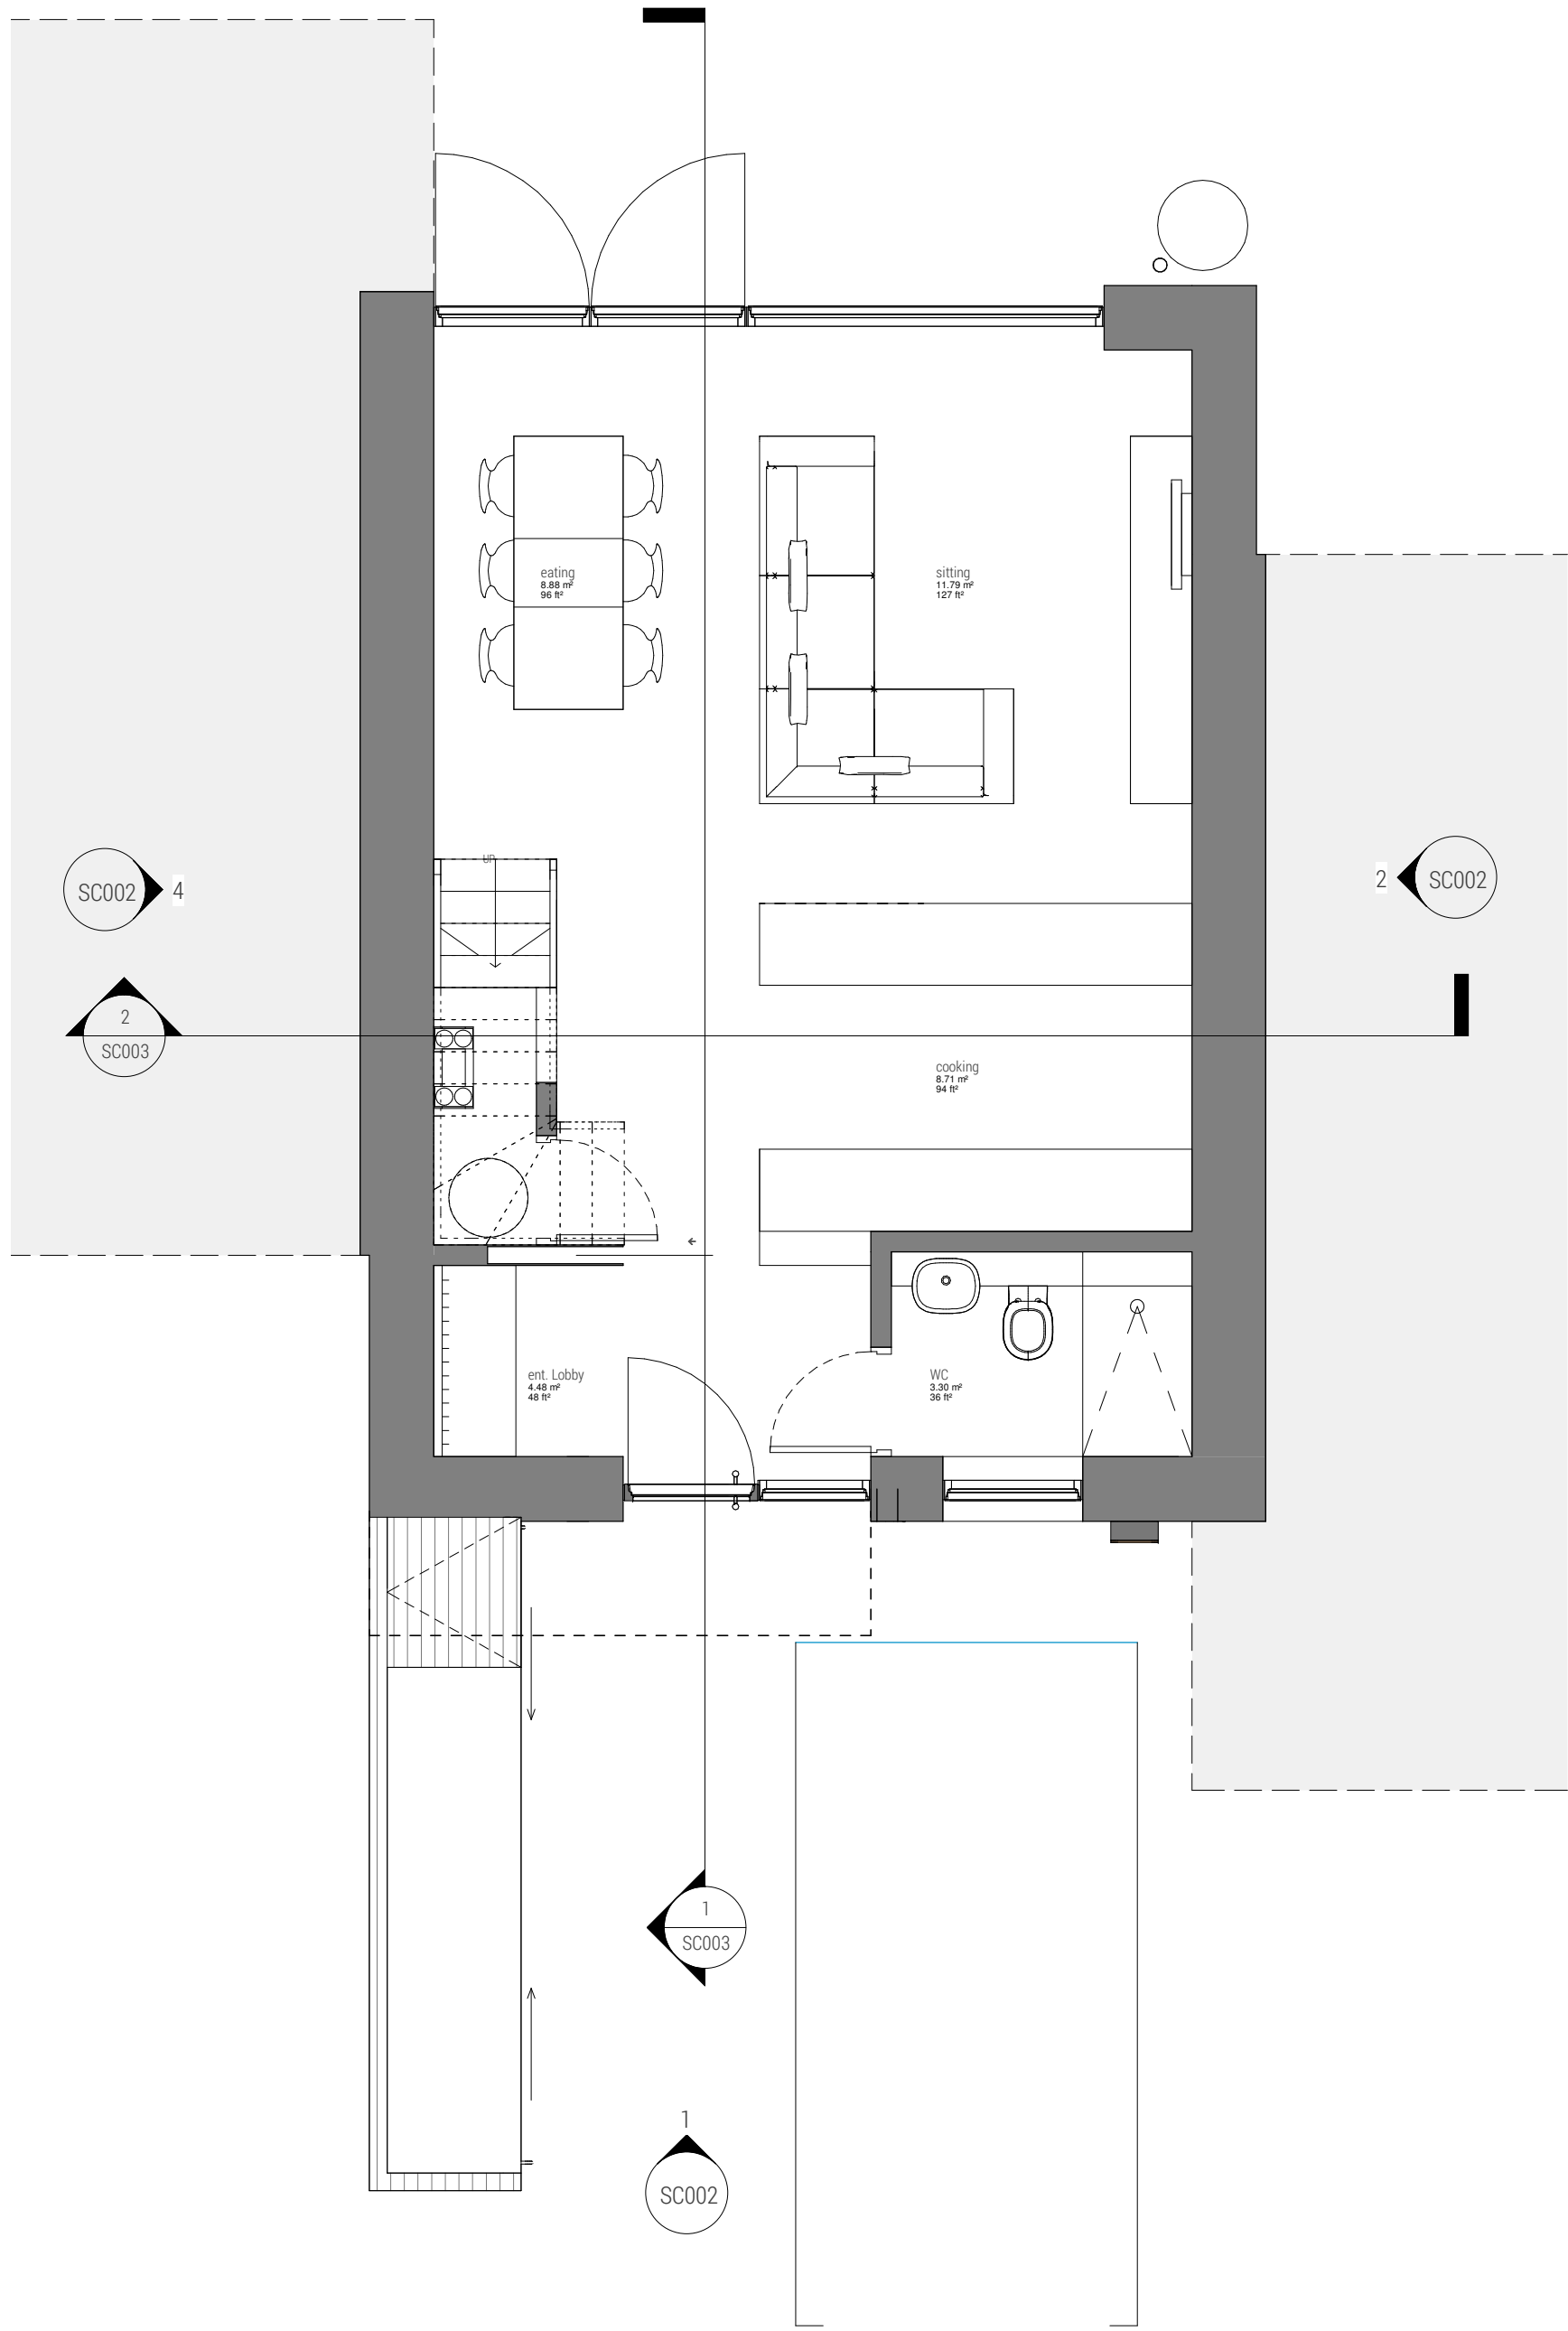

1 GROUND FLOOR PLAN

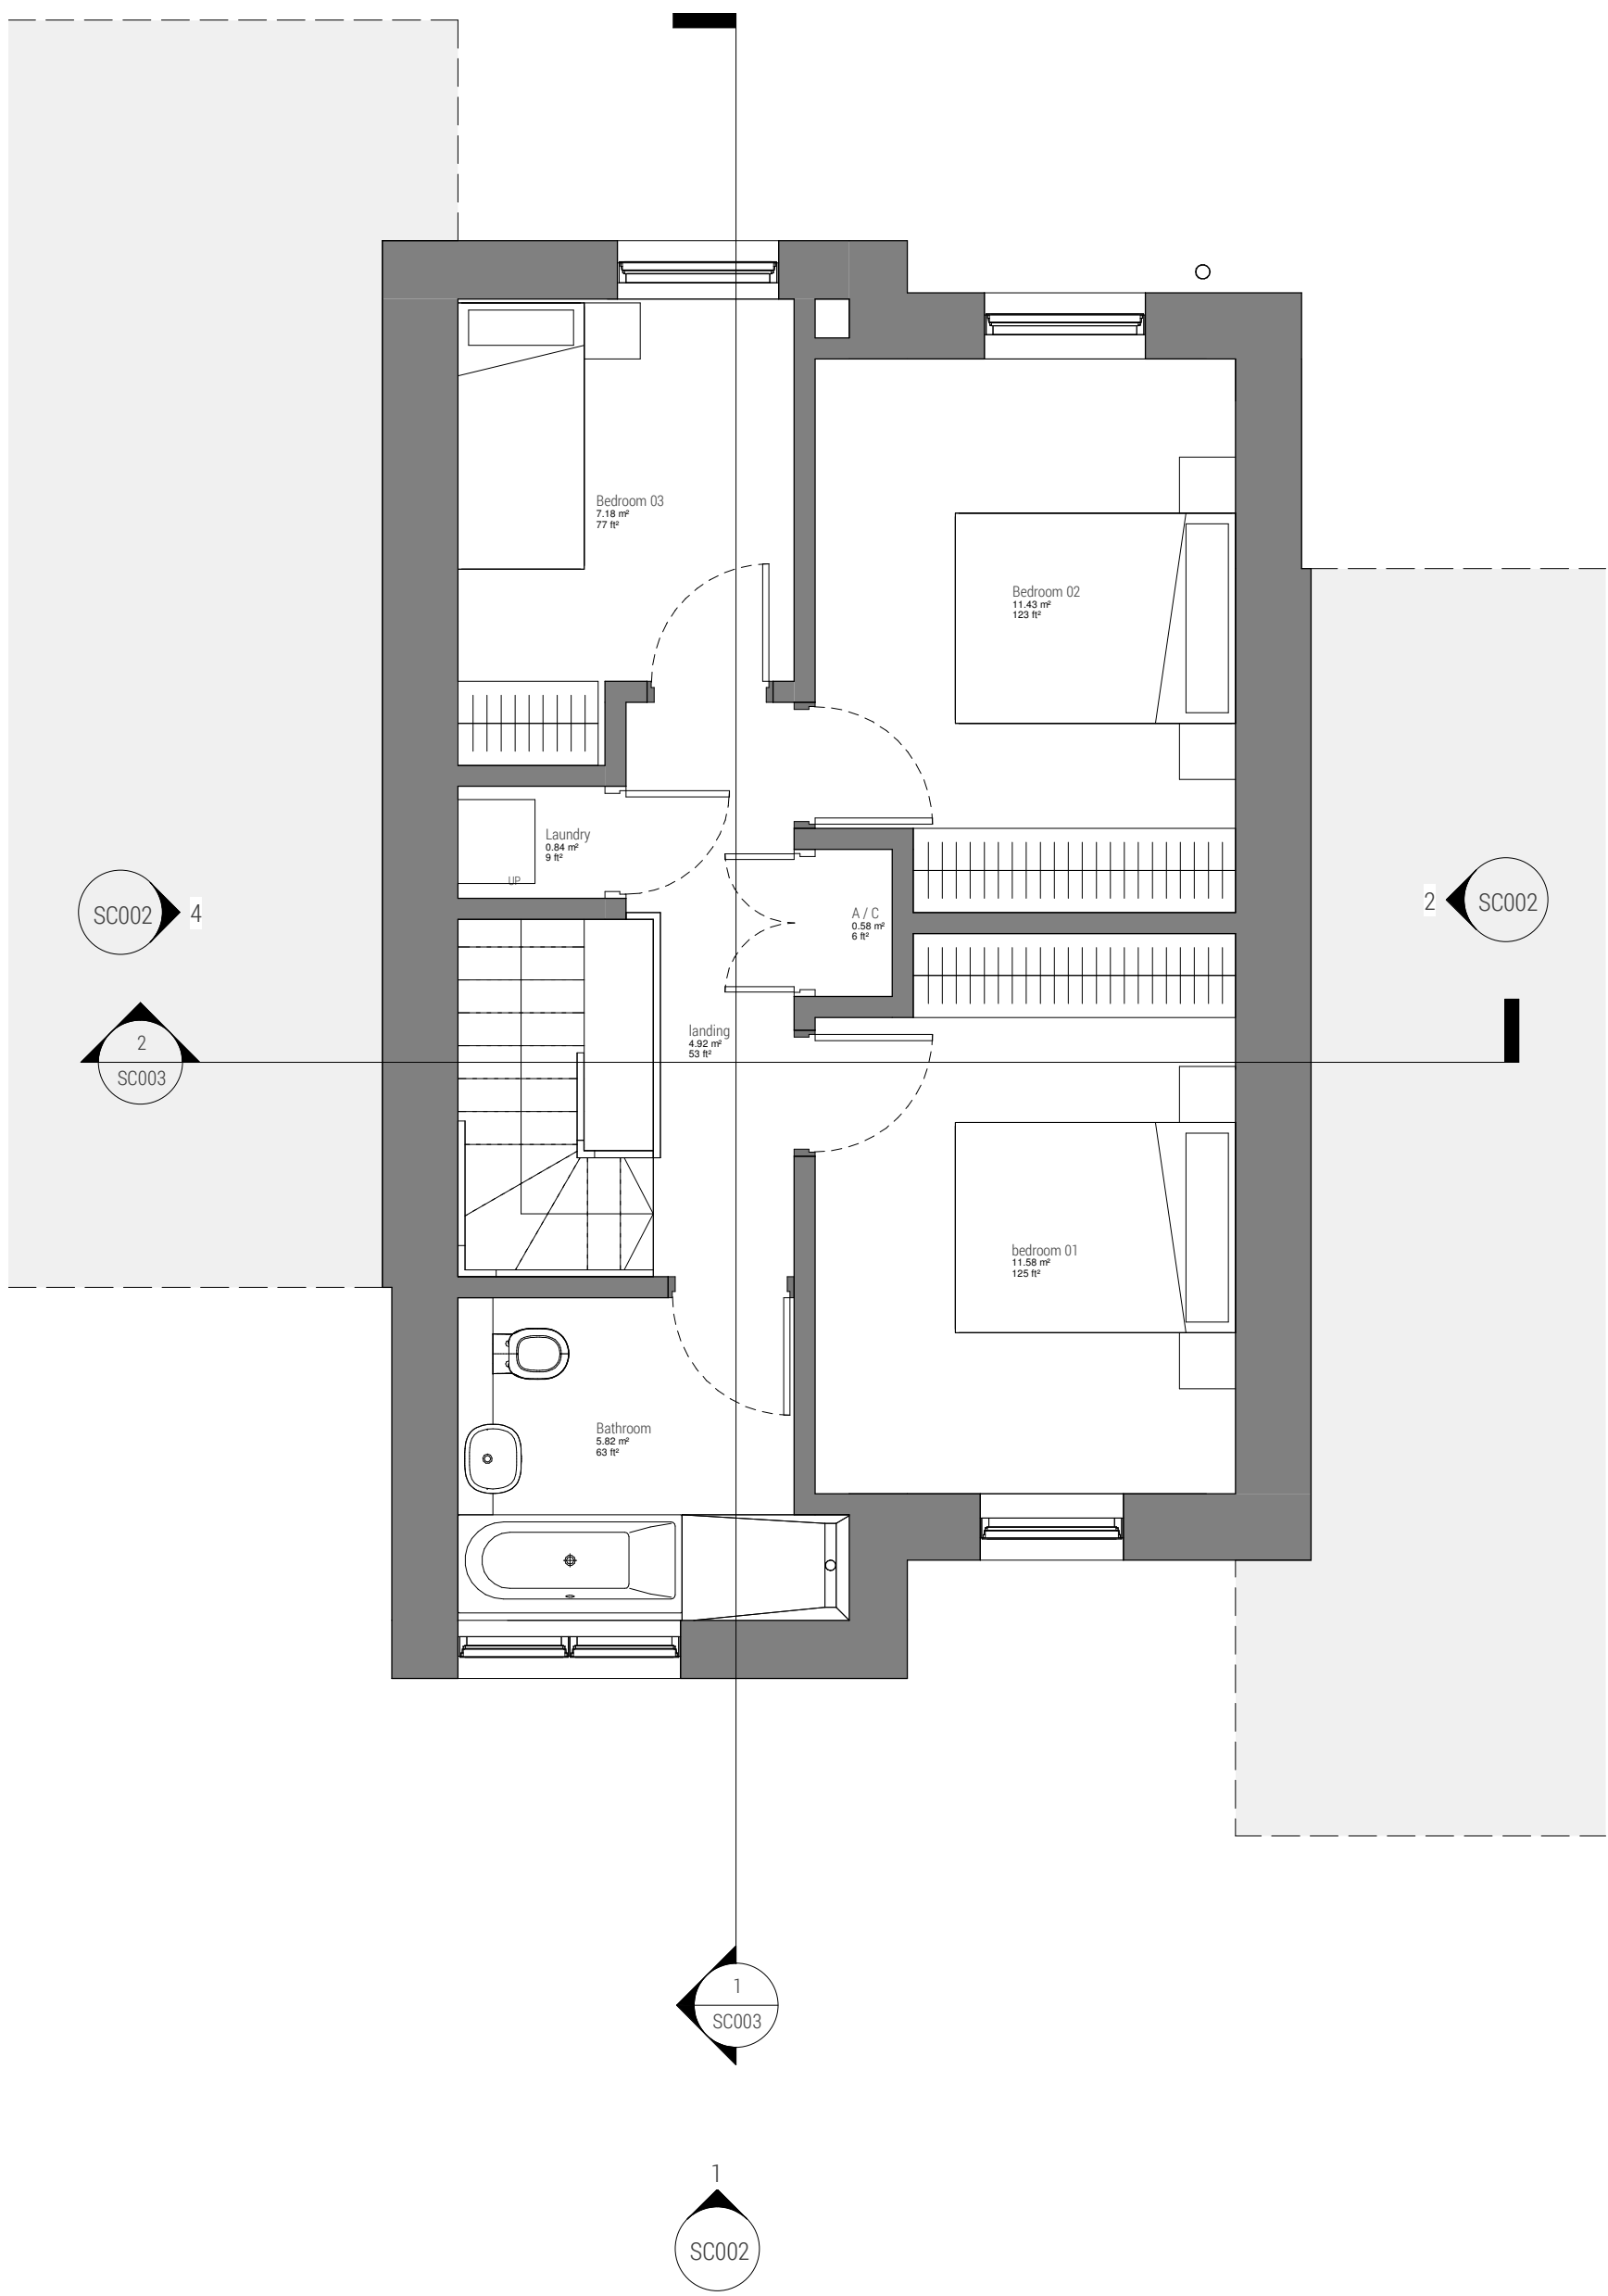

2 FIRST FLOOR PLAN

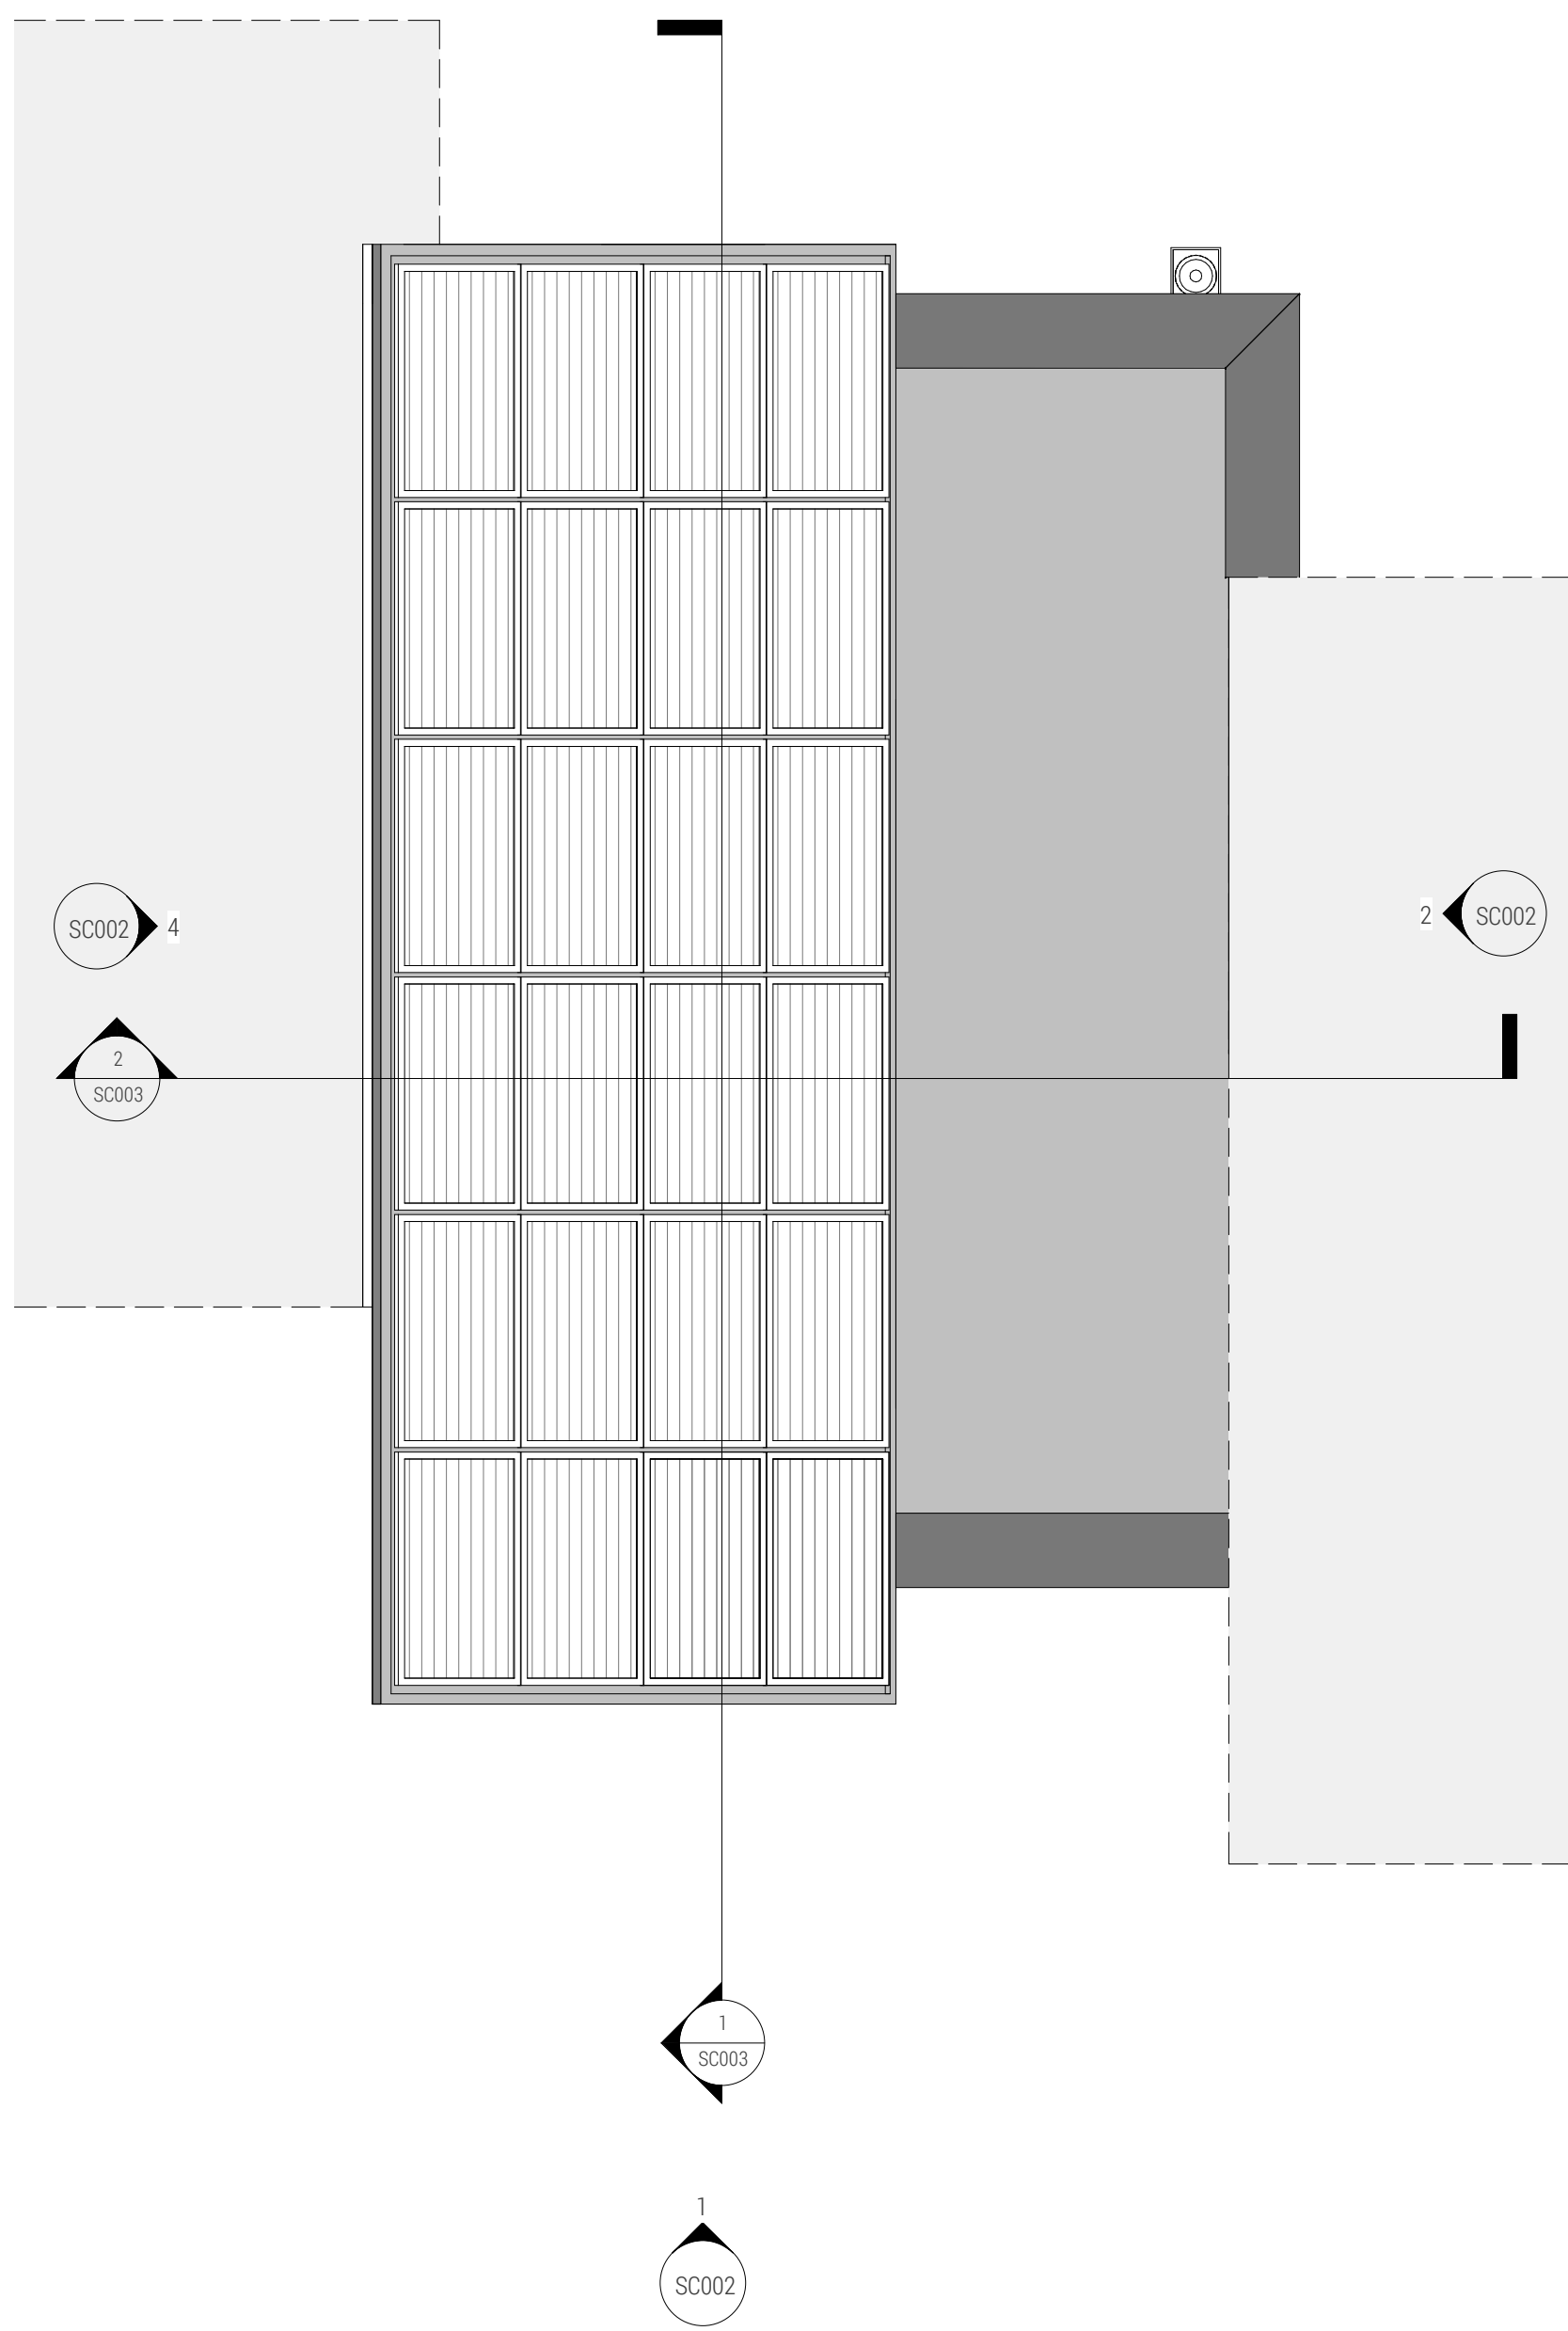

3 ROOF PLAN

A 18.10.19 Post PAC amendments
Revision Schedule

DRAWING STATUS - Project Status

1912 / SC001 A

PARC HADAU

HOUSE TYPE C

FLOORPLANS

1 : 50@A1

jul 19


LOYN+CO
ARCHITECTS

02020 711432 | architecture@loyn.co.uk
88 Gable Street Penarth CF54 1EP | loyn.co.uk
Copyright LOYN+CO architects | do not scale

0 2 4 6 8 10 12 14 16 18 20 22 24 26 28 30 32 34 36 38 40 42 44 46 48 50




1 | Elevation 01

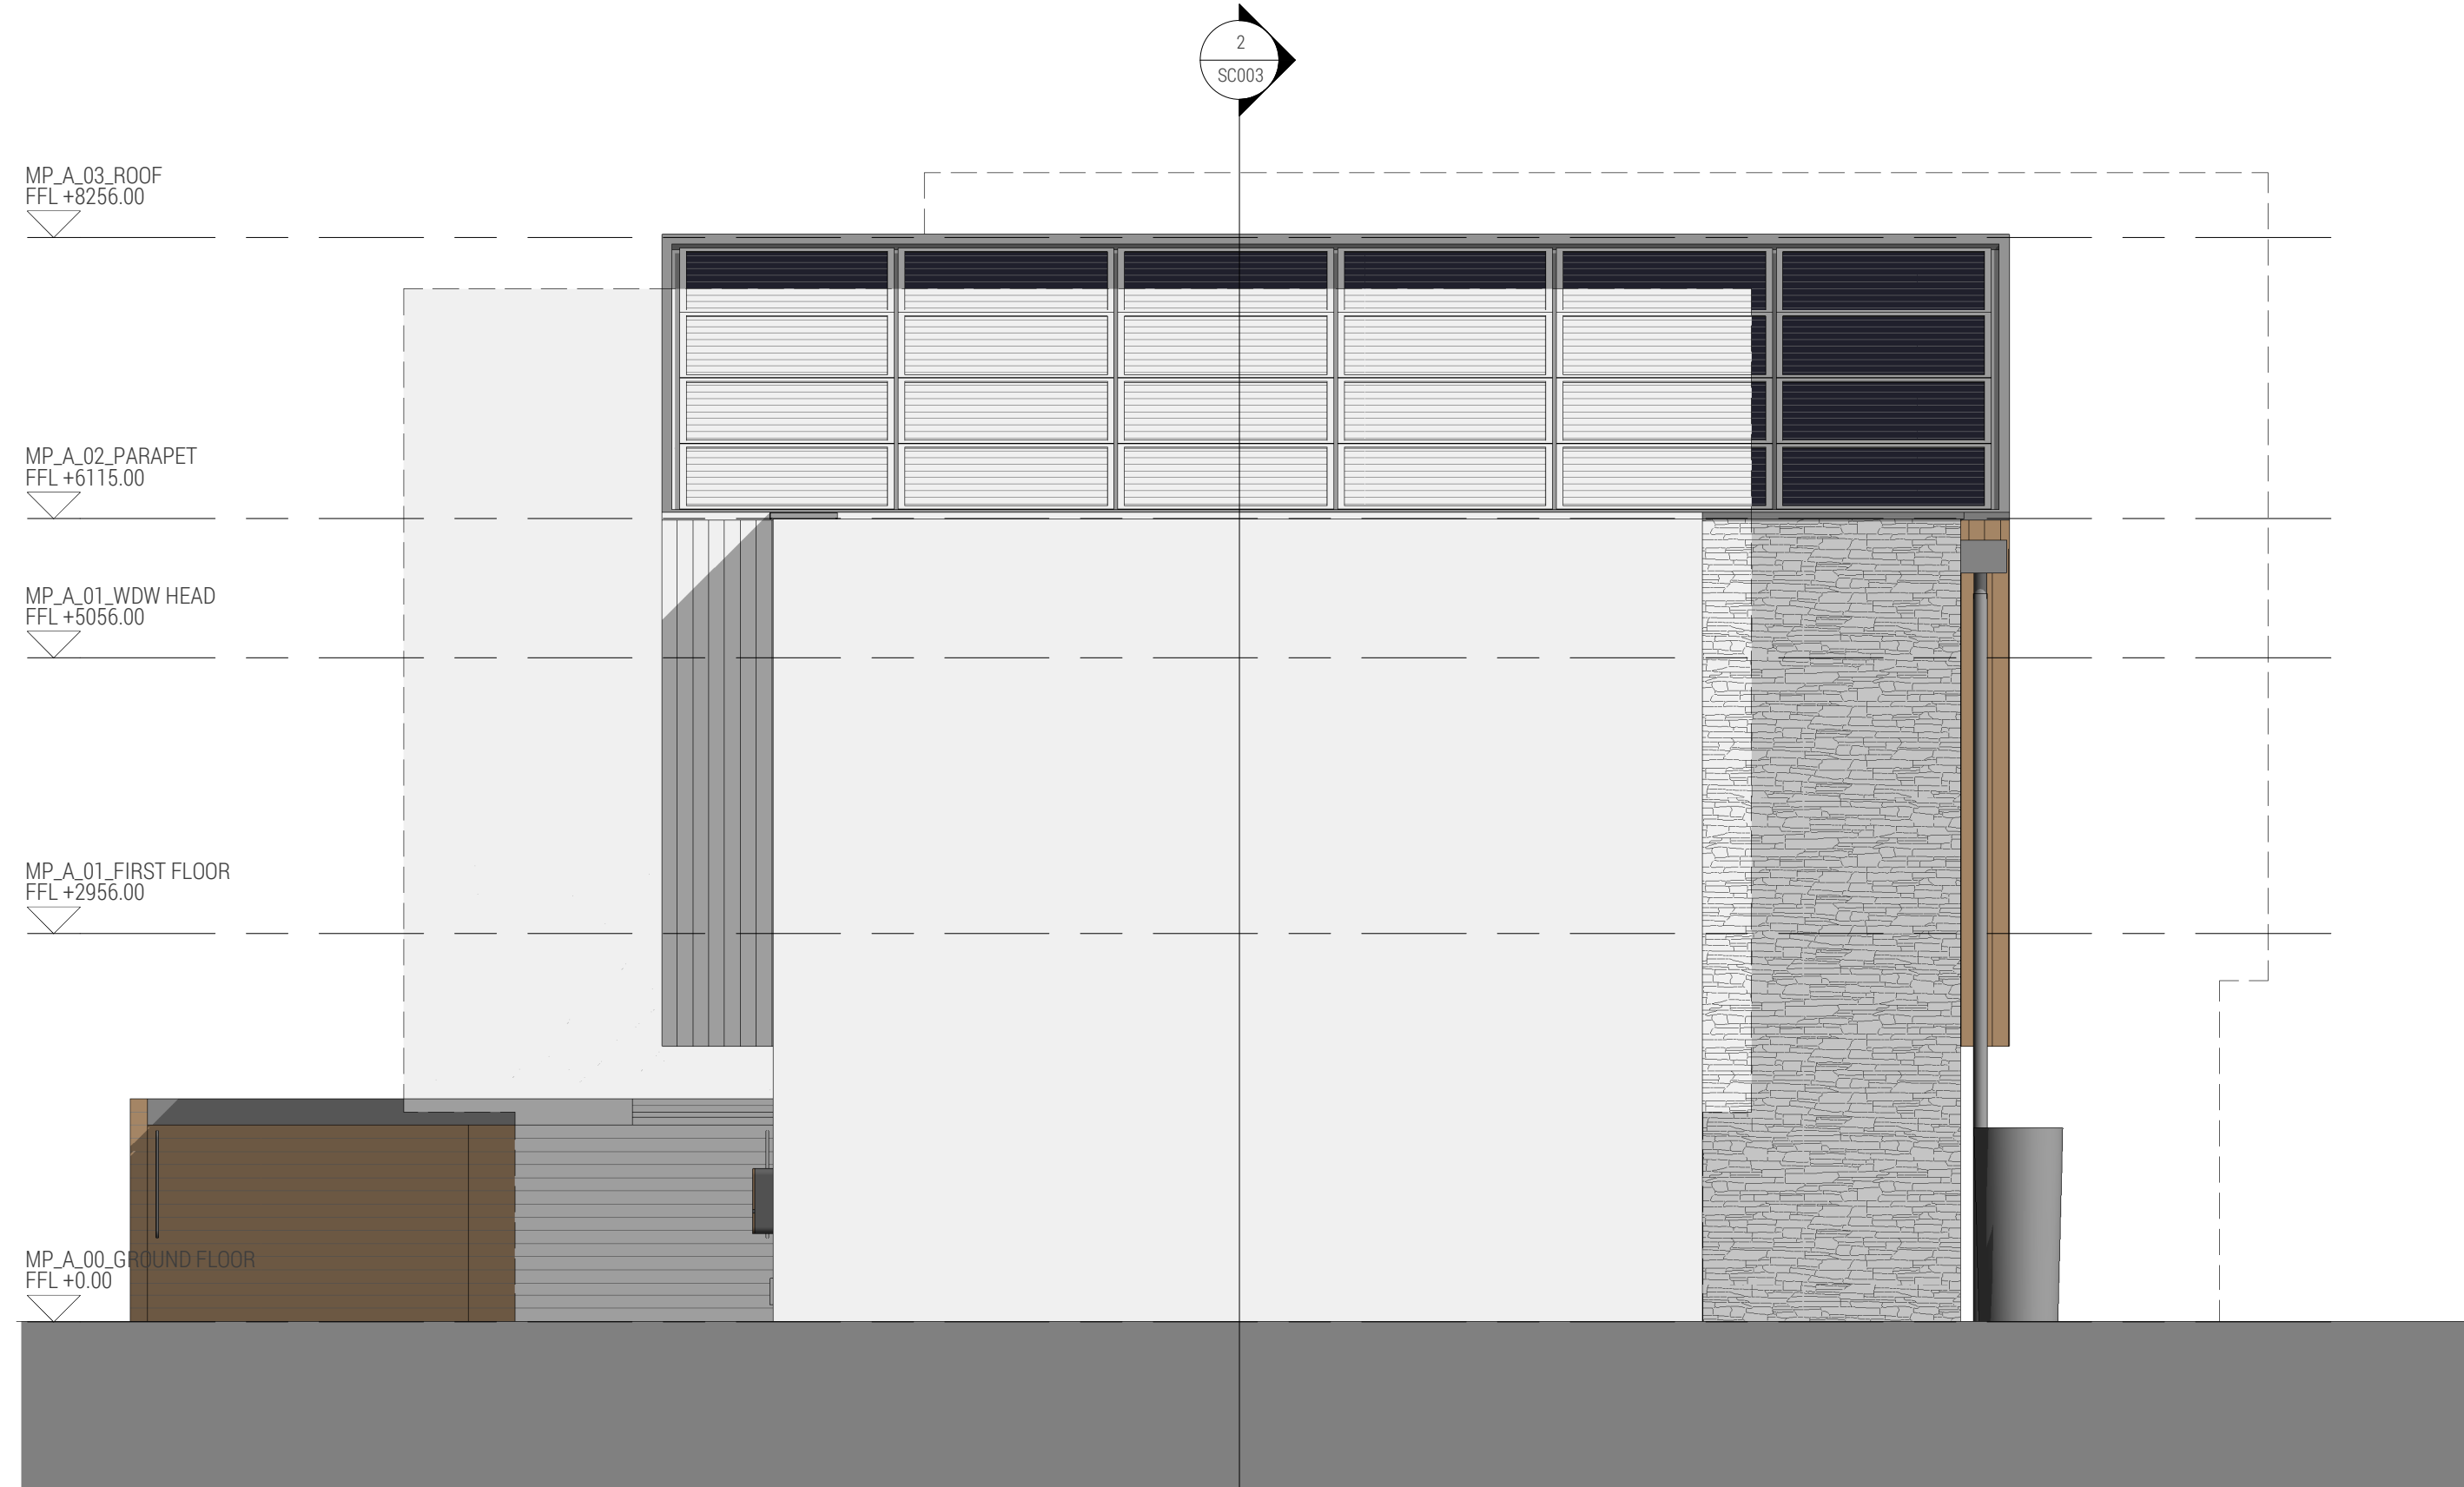


2 | Elevation 02




3 | Elevation 03

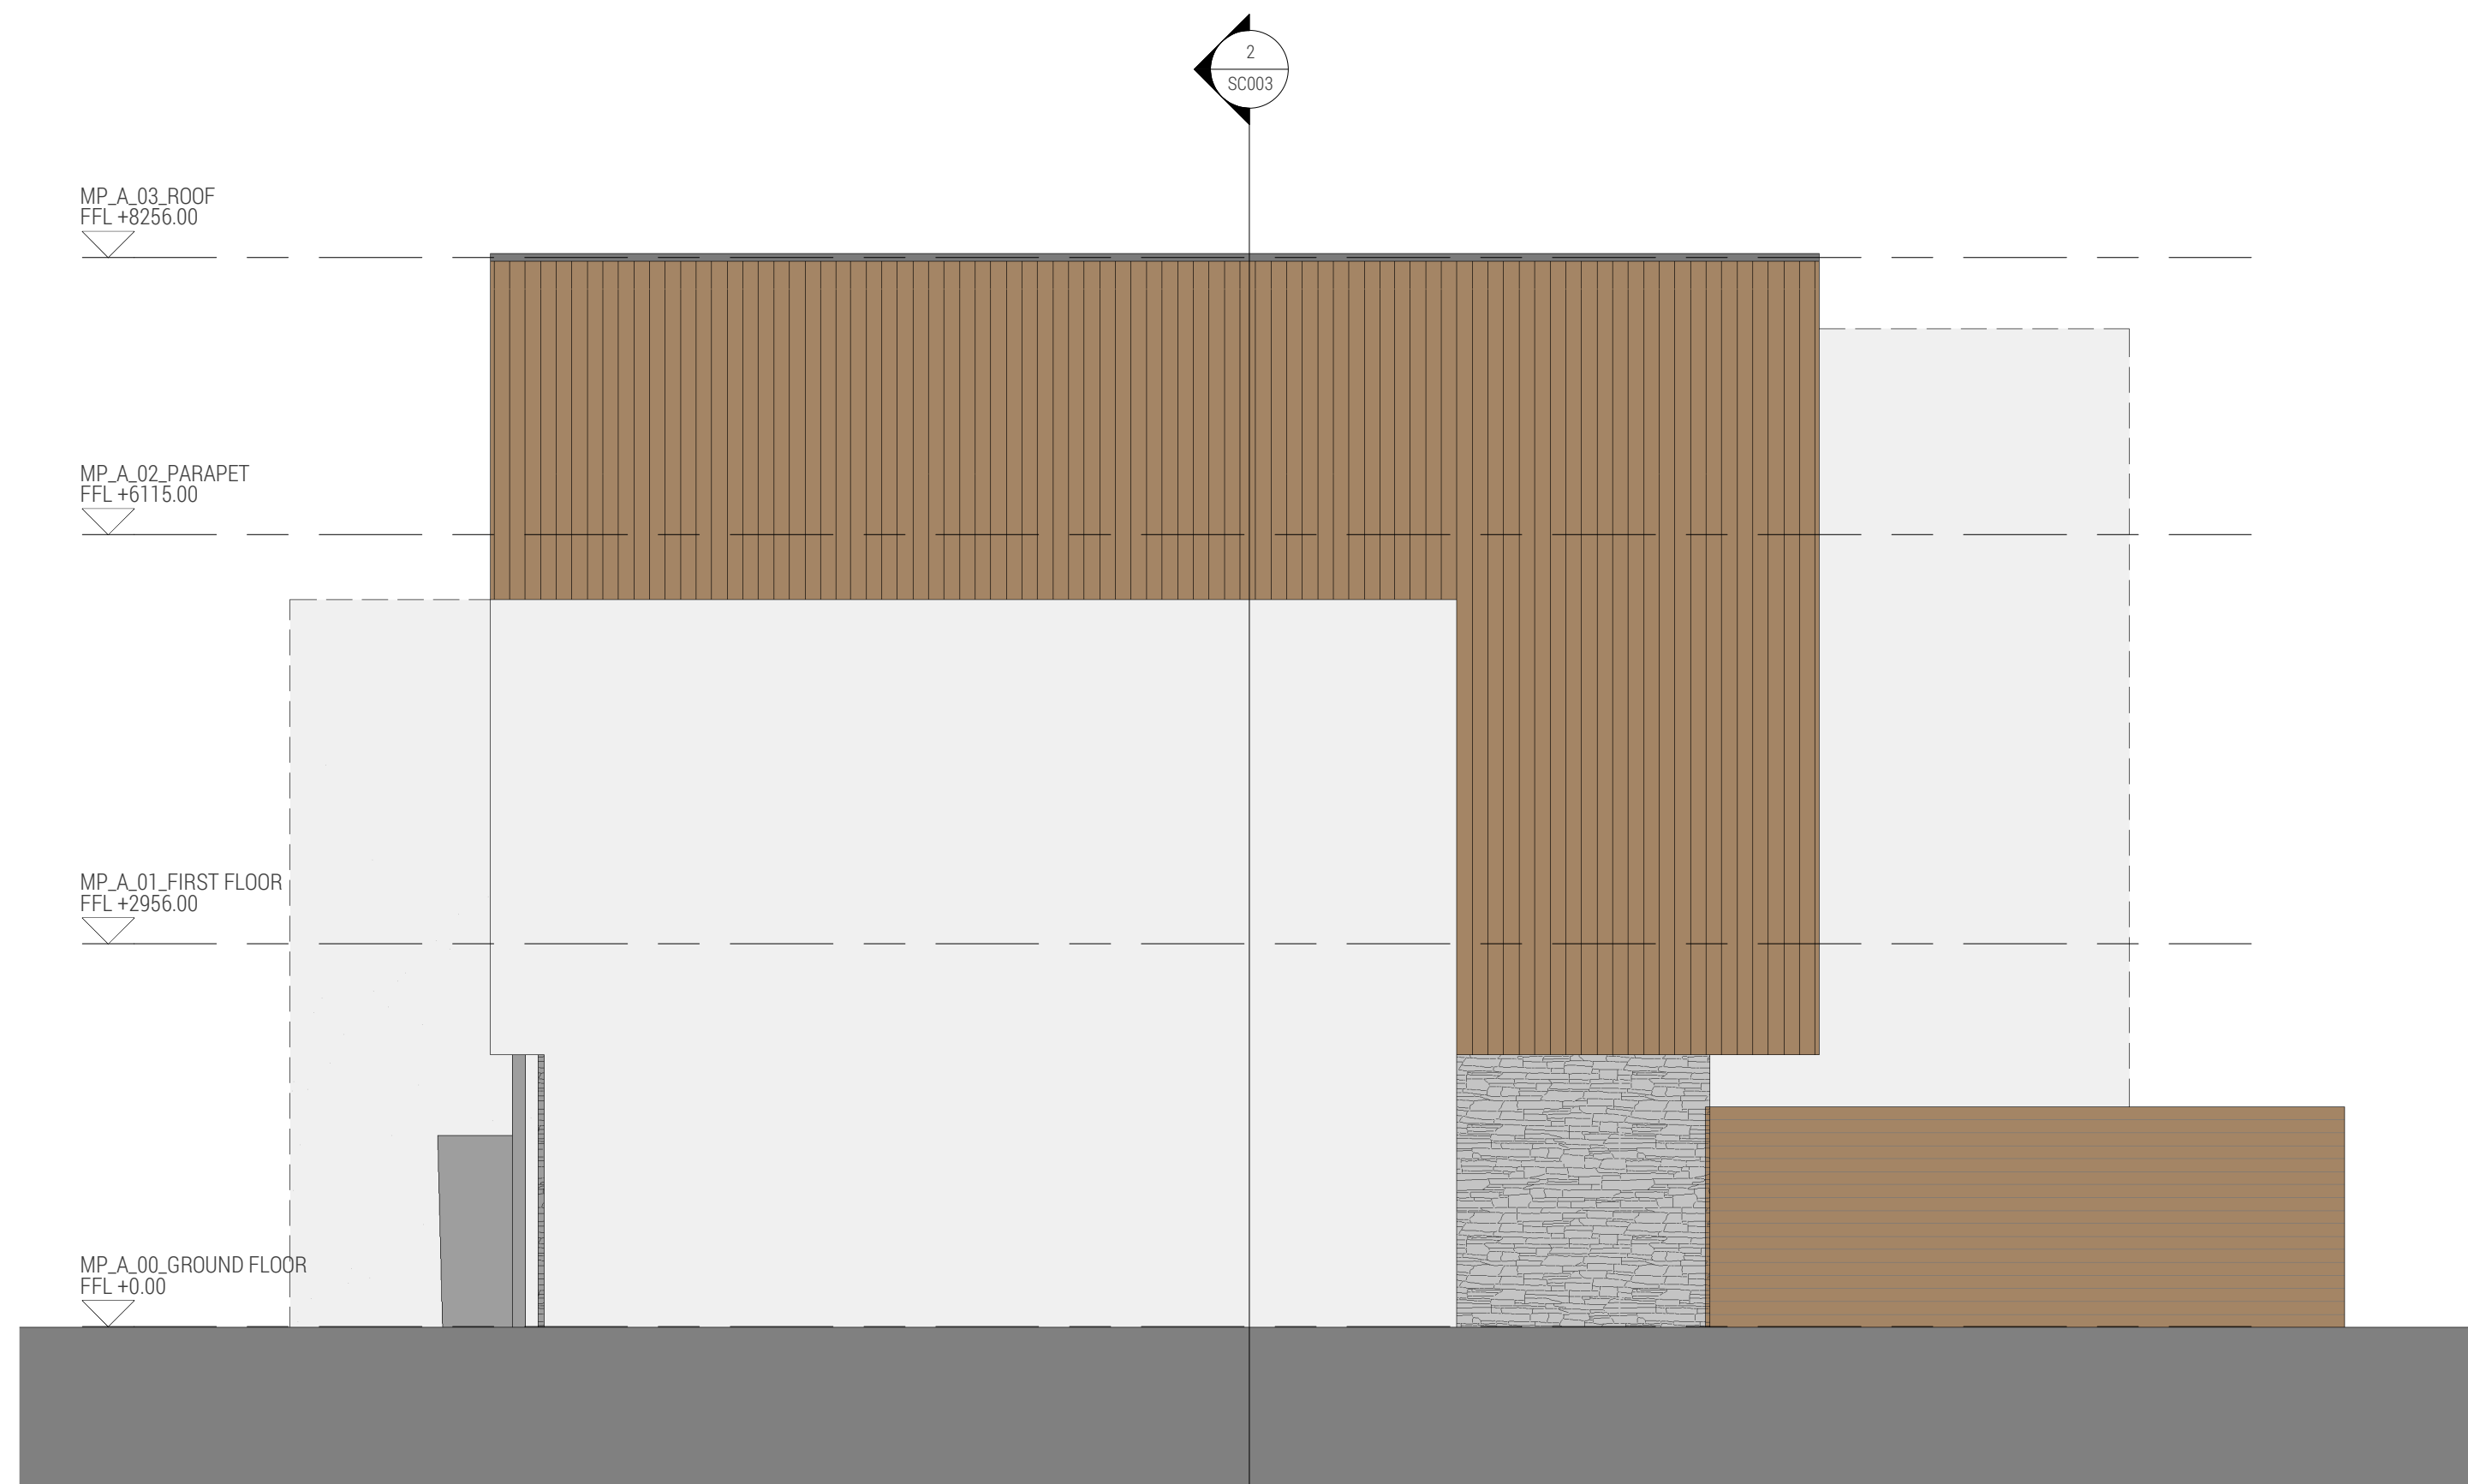

4 | Elevation 04

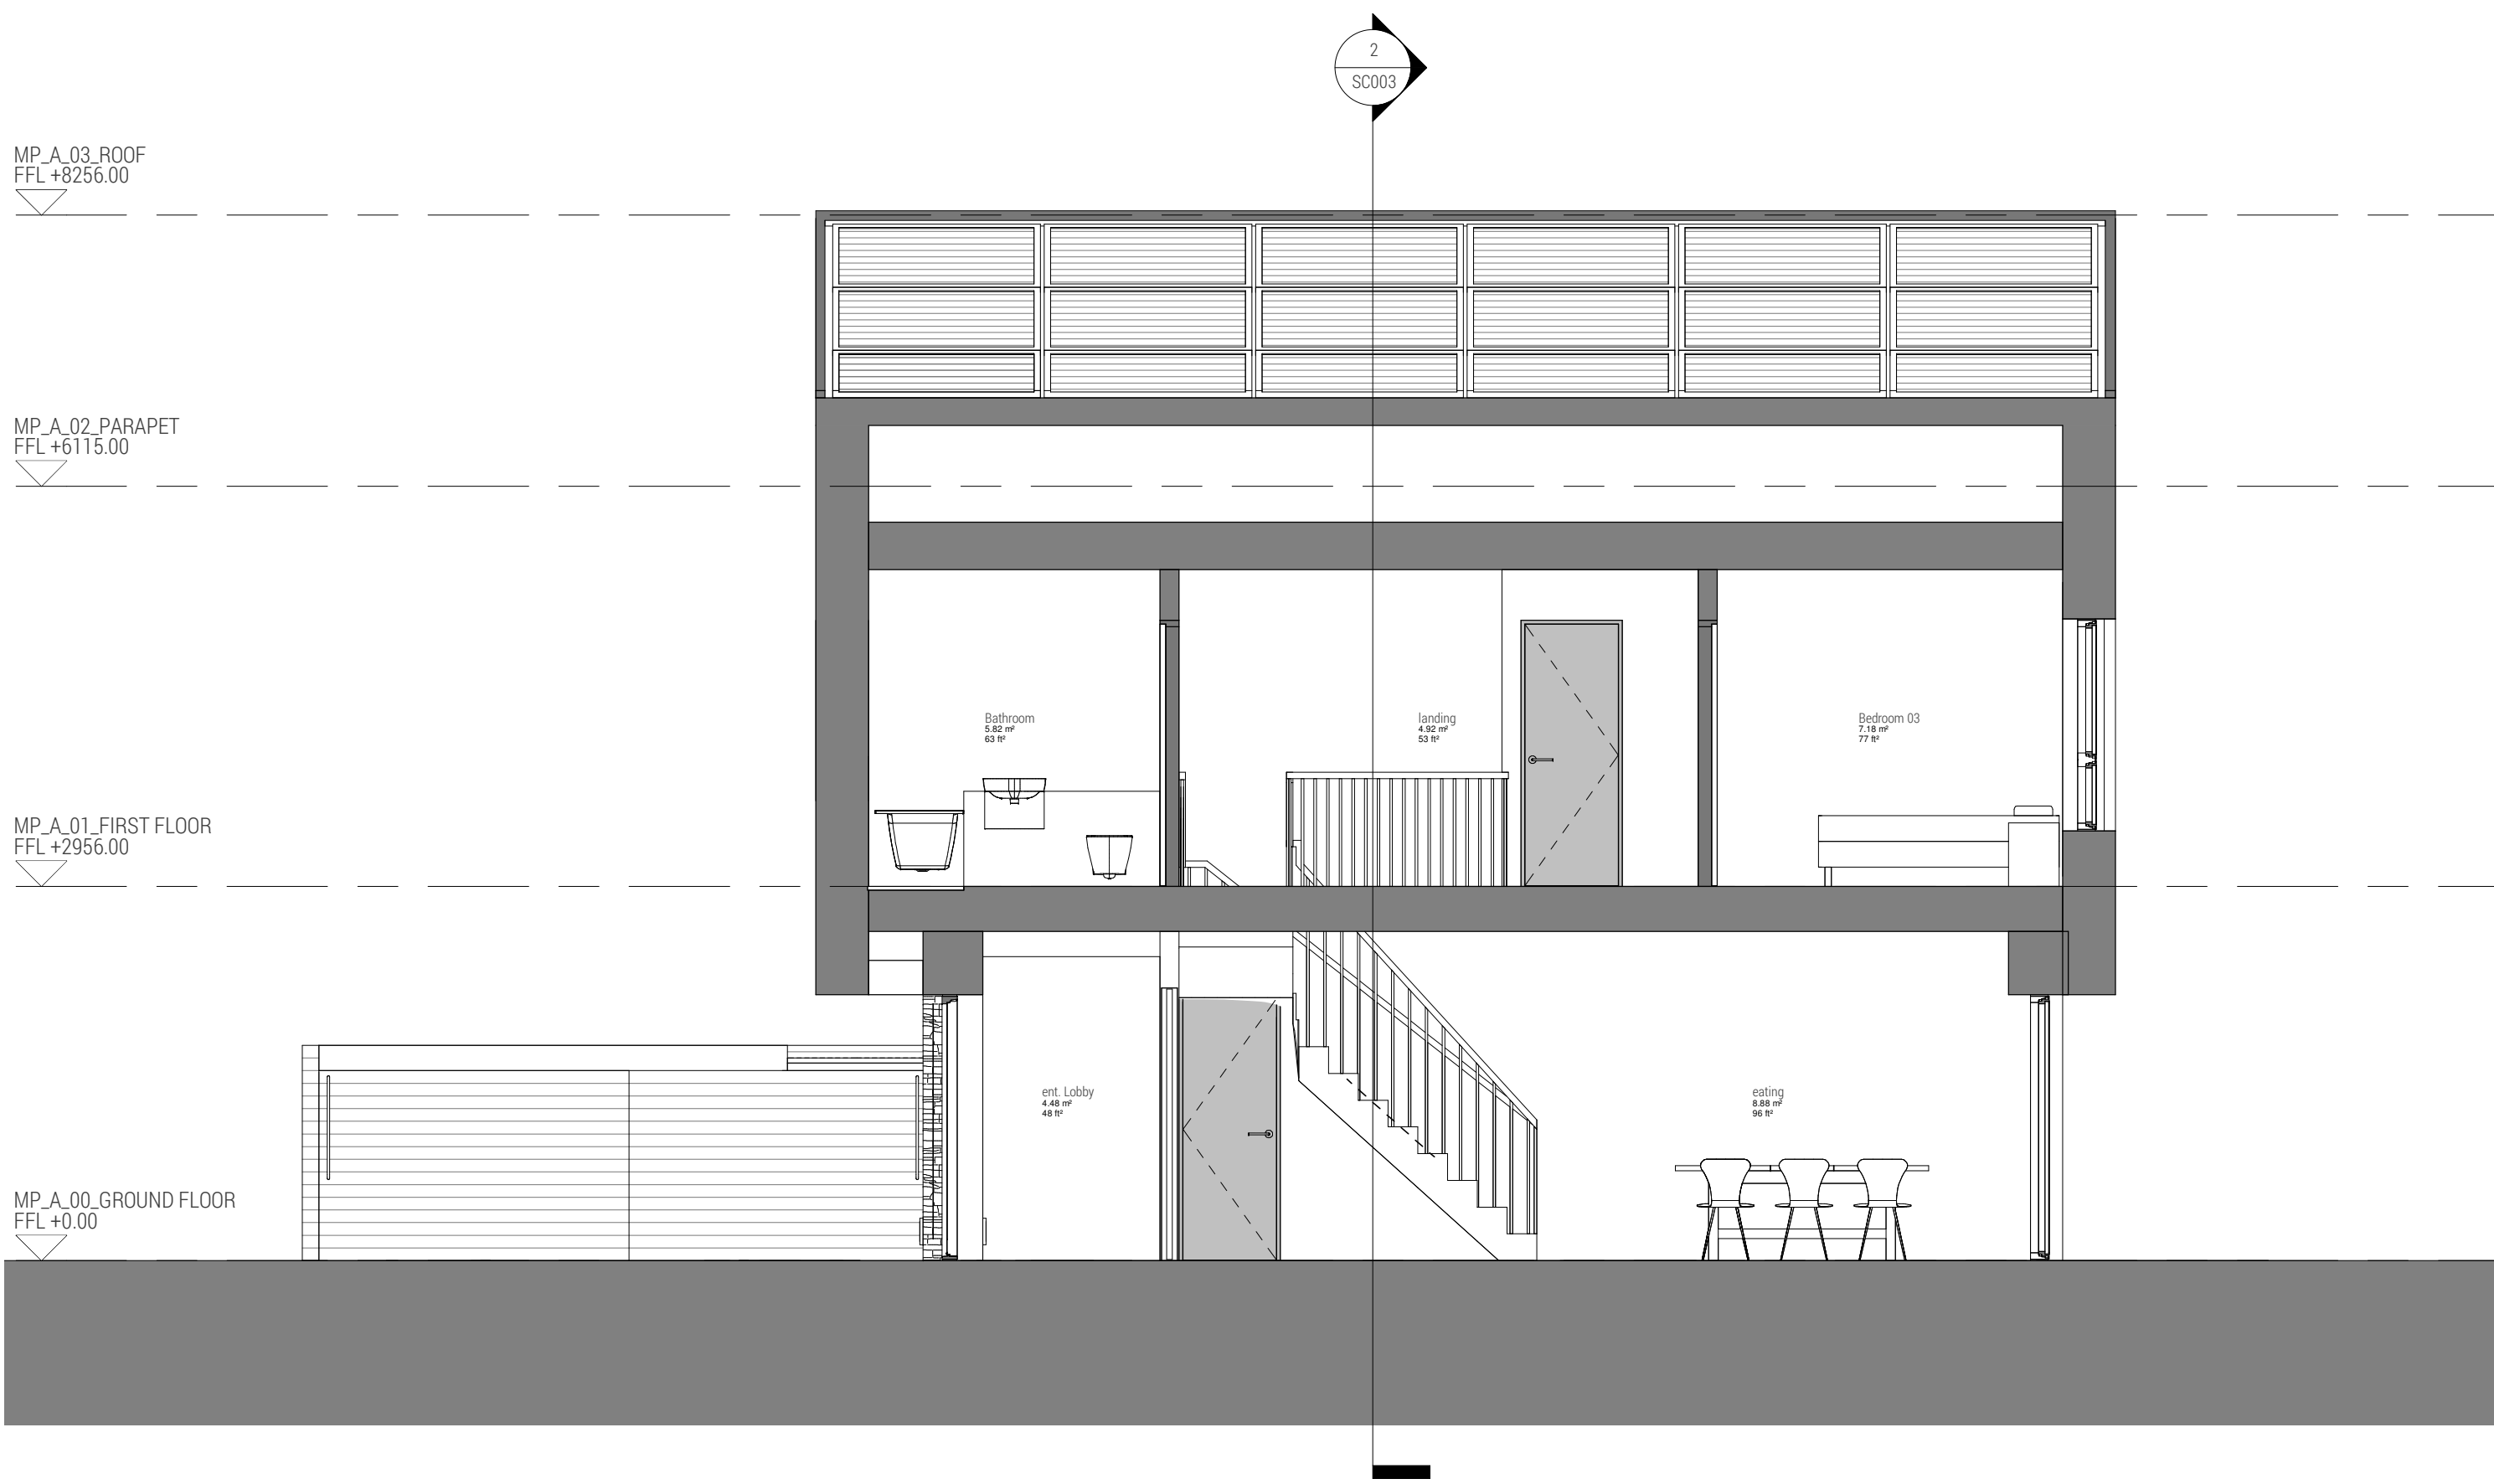

1 Section 01

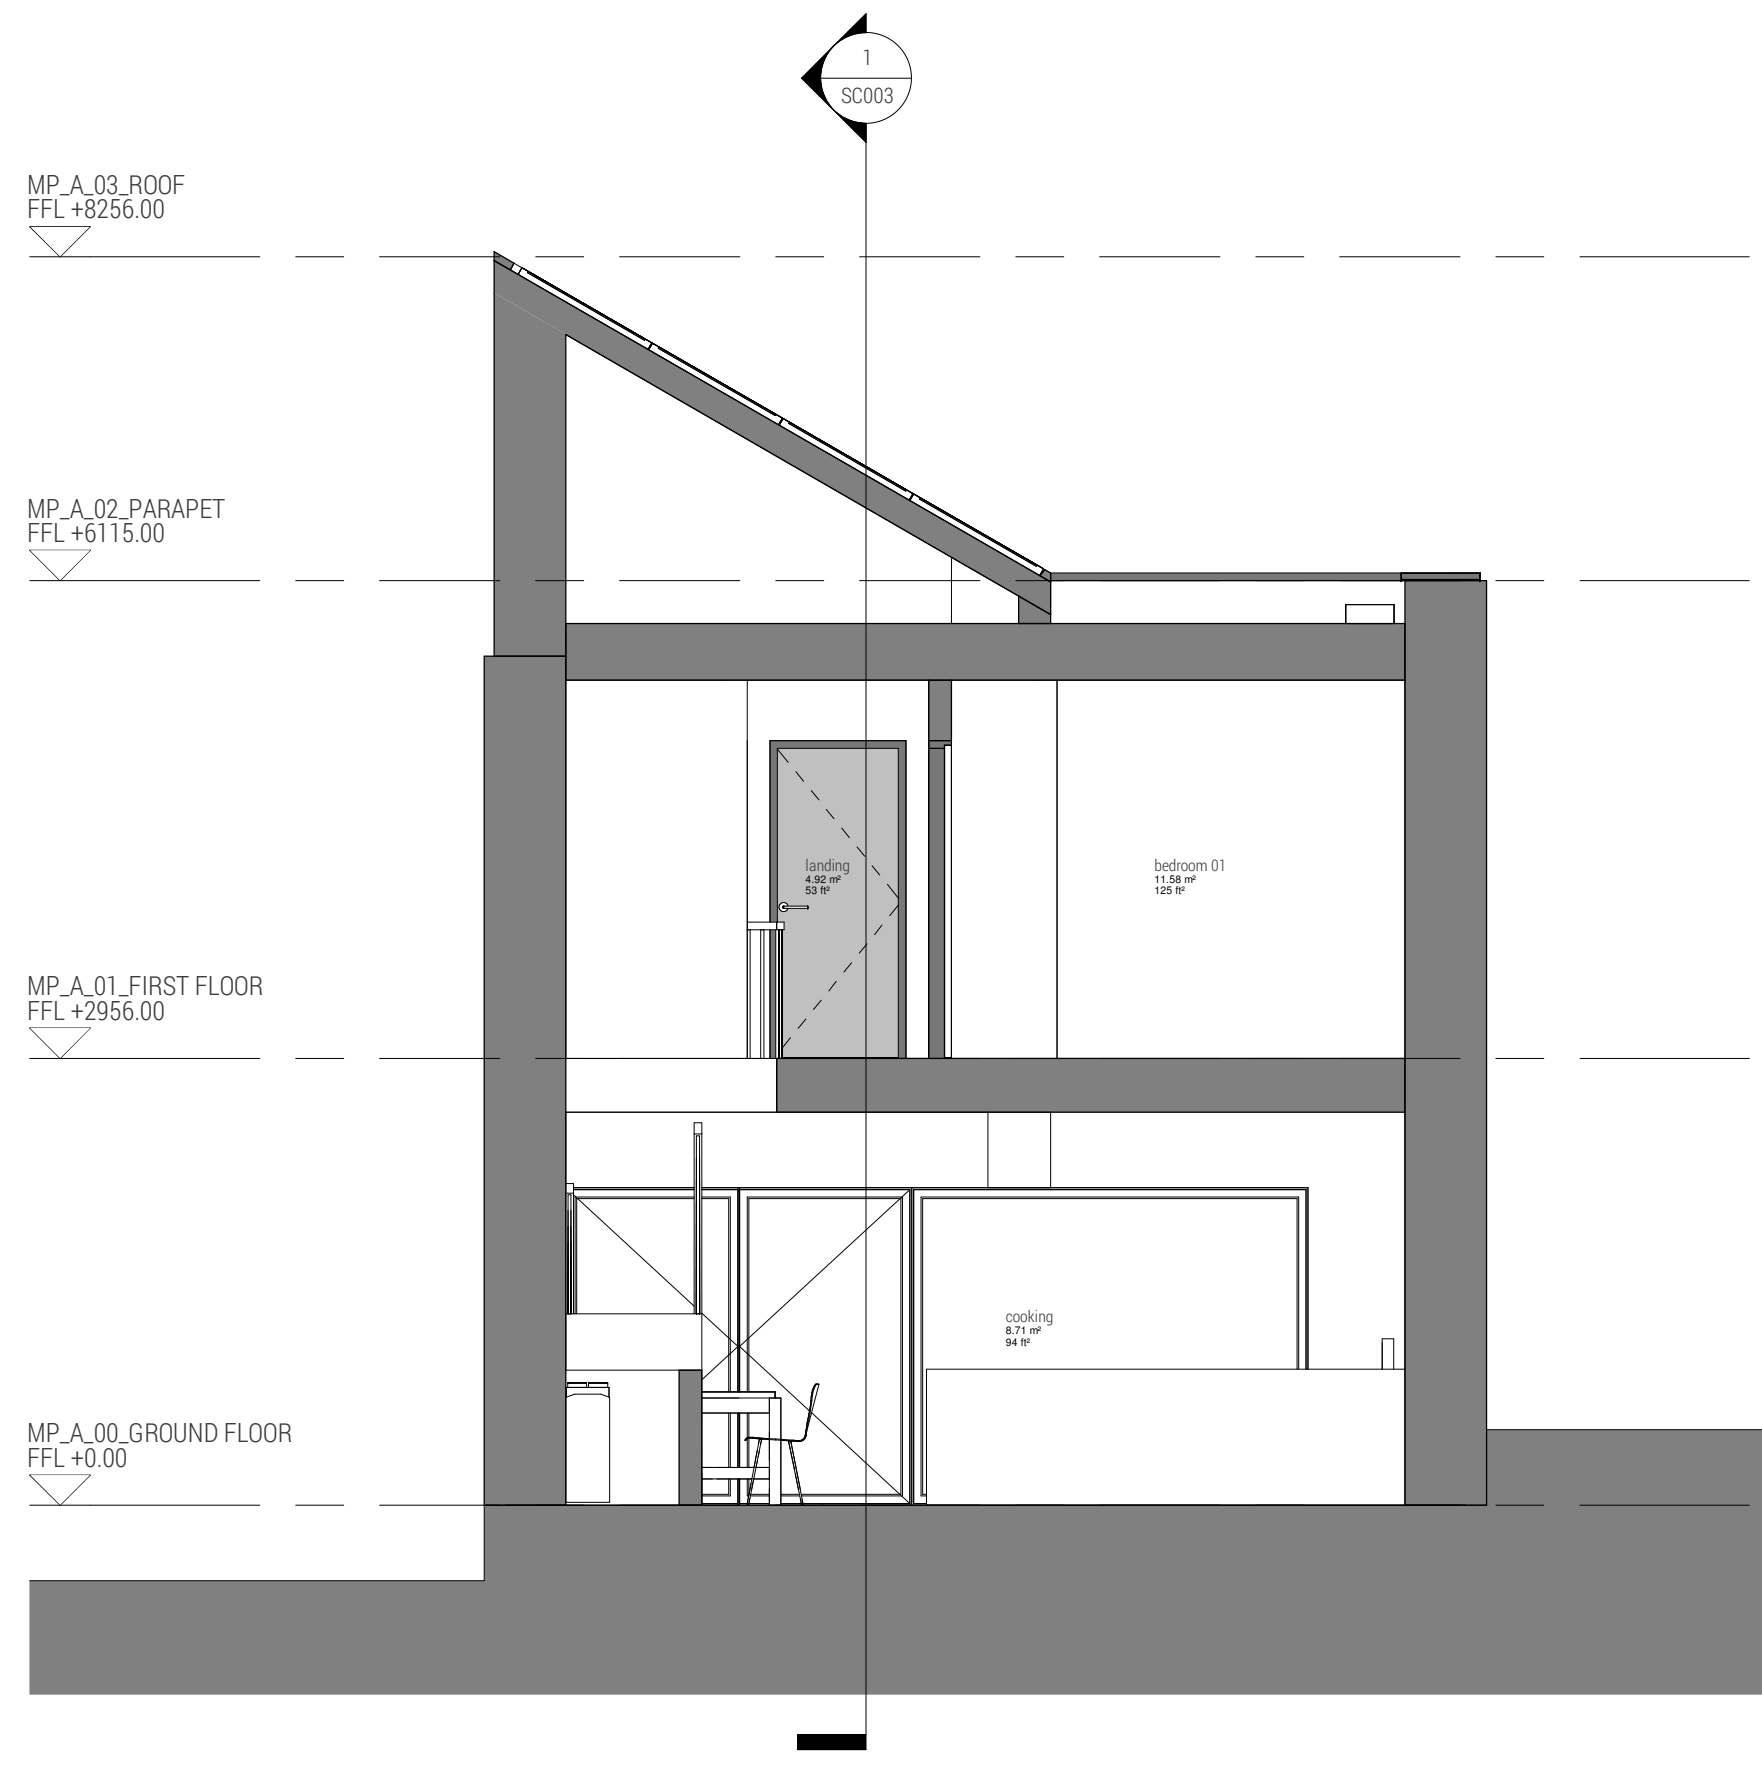

2 Section 02

A 18.10.19 Post PAC amendments
Revision Schedule

DRAWING STATUS - Project Status

1912 / SC003 A

PARC HADAU
HOUSE TYPE C

TYPICAL SECTIONS



1:50@A1

jul 19

LOYN+CO
ARCHITECTS

02020 711432 | architecture@loyn.co.uk
88 Gable Street Penarth CF64 1EP | loyn.co.uk
Copyright LOYN+CO architects | do not scale



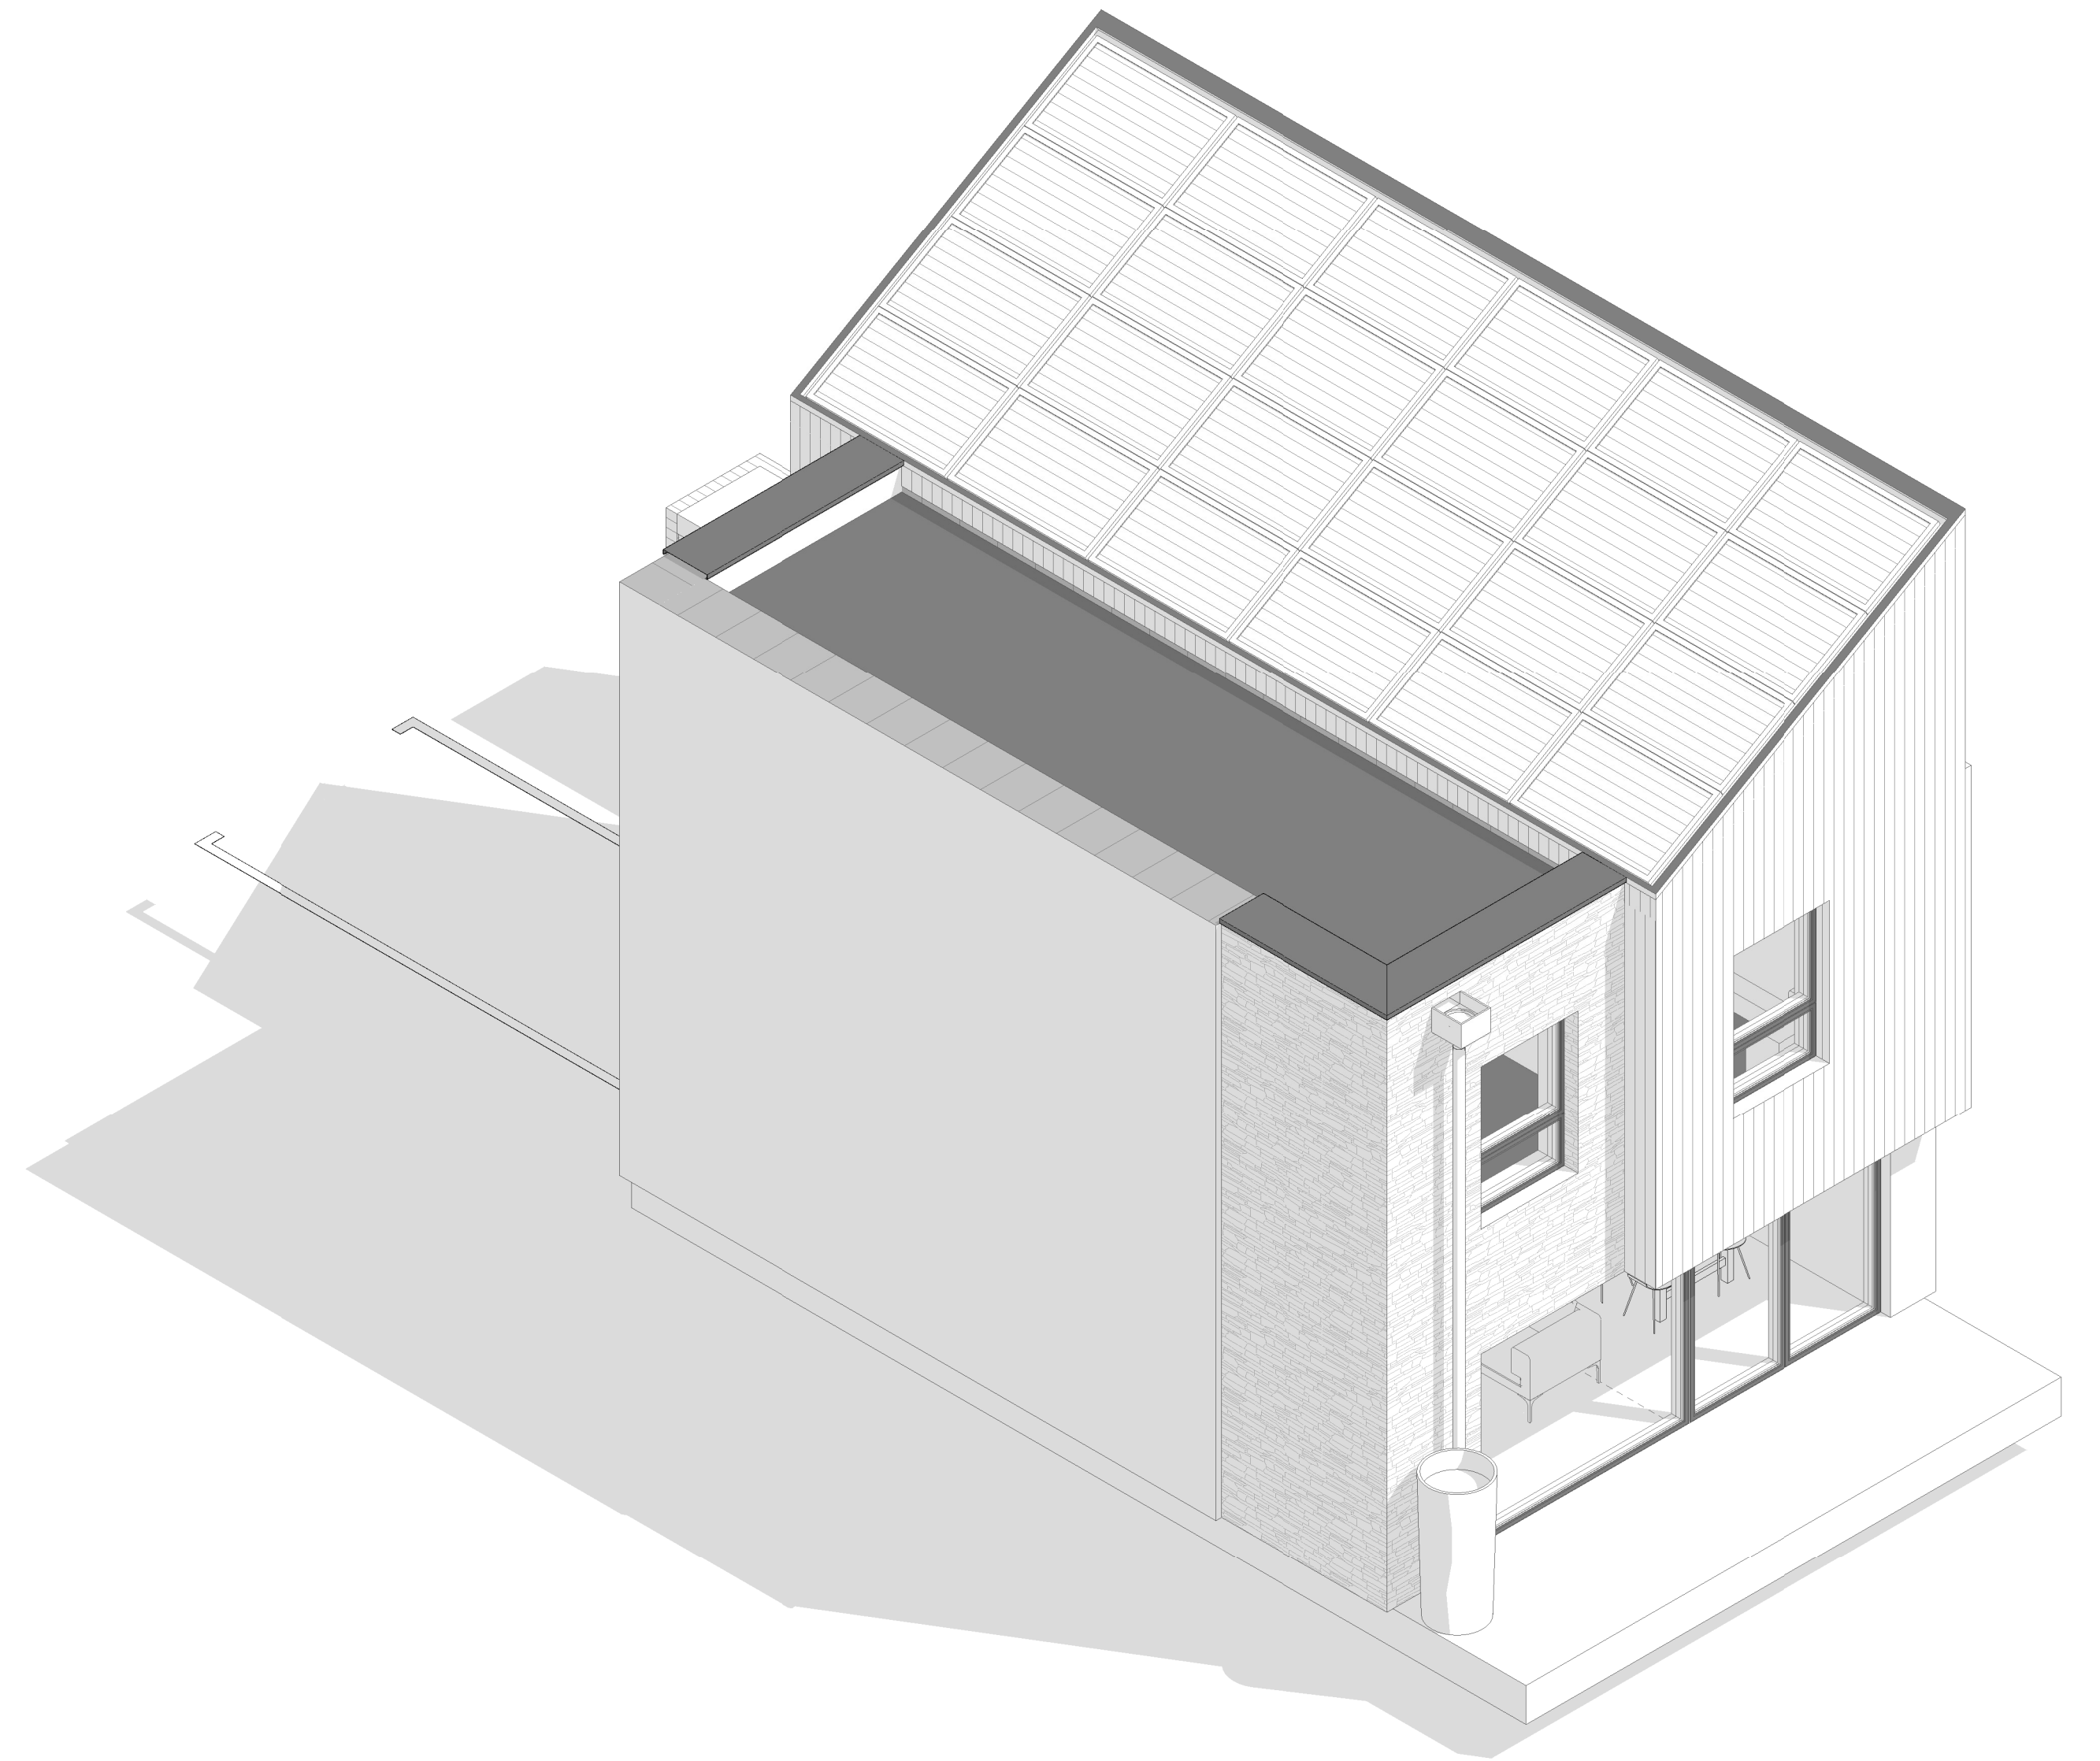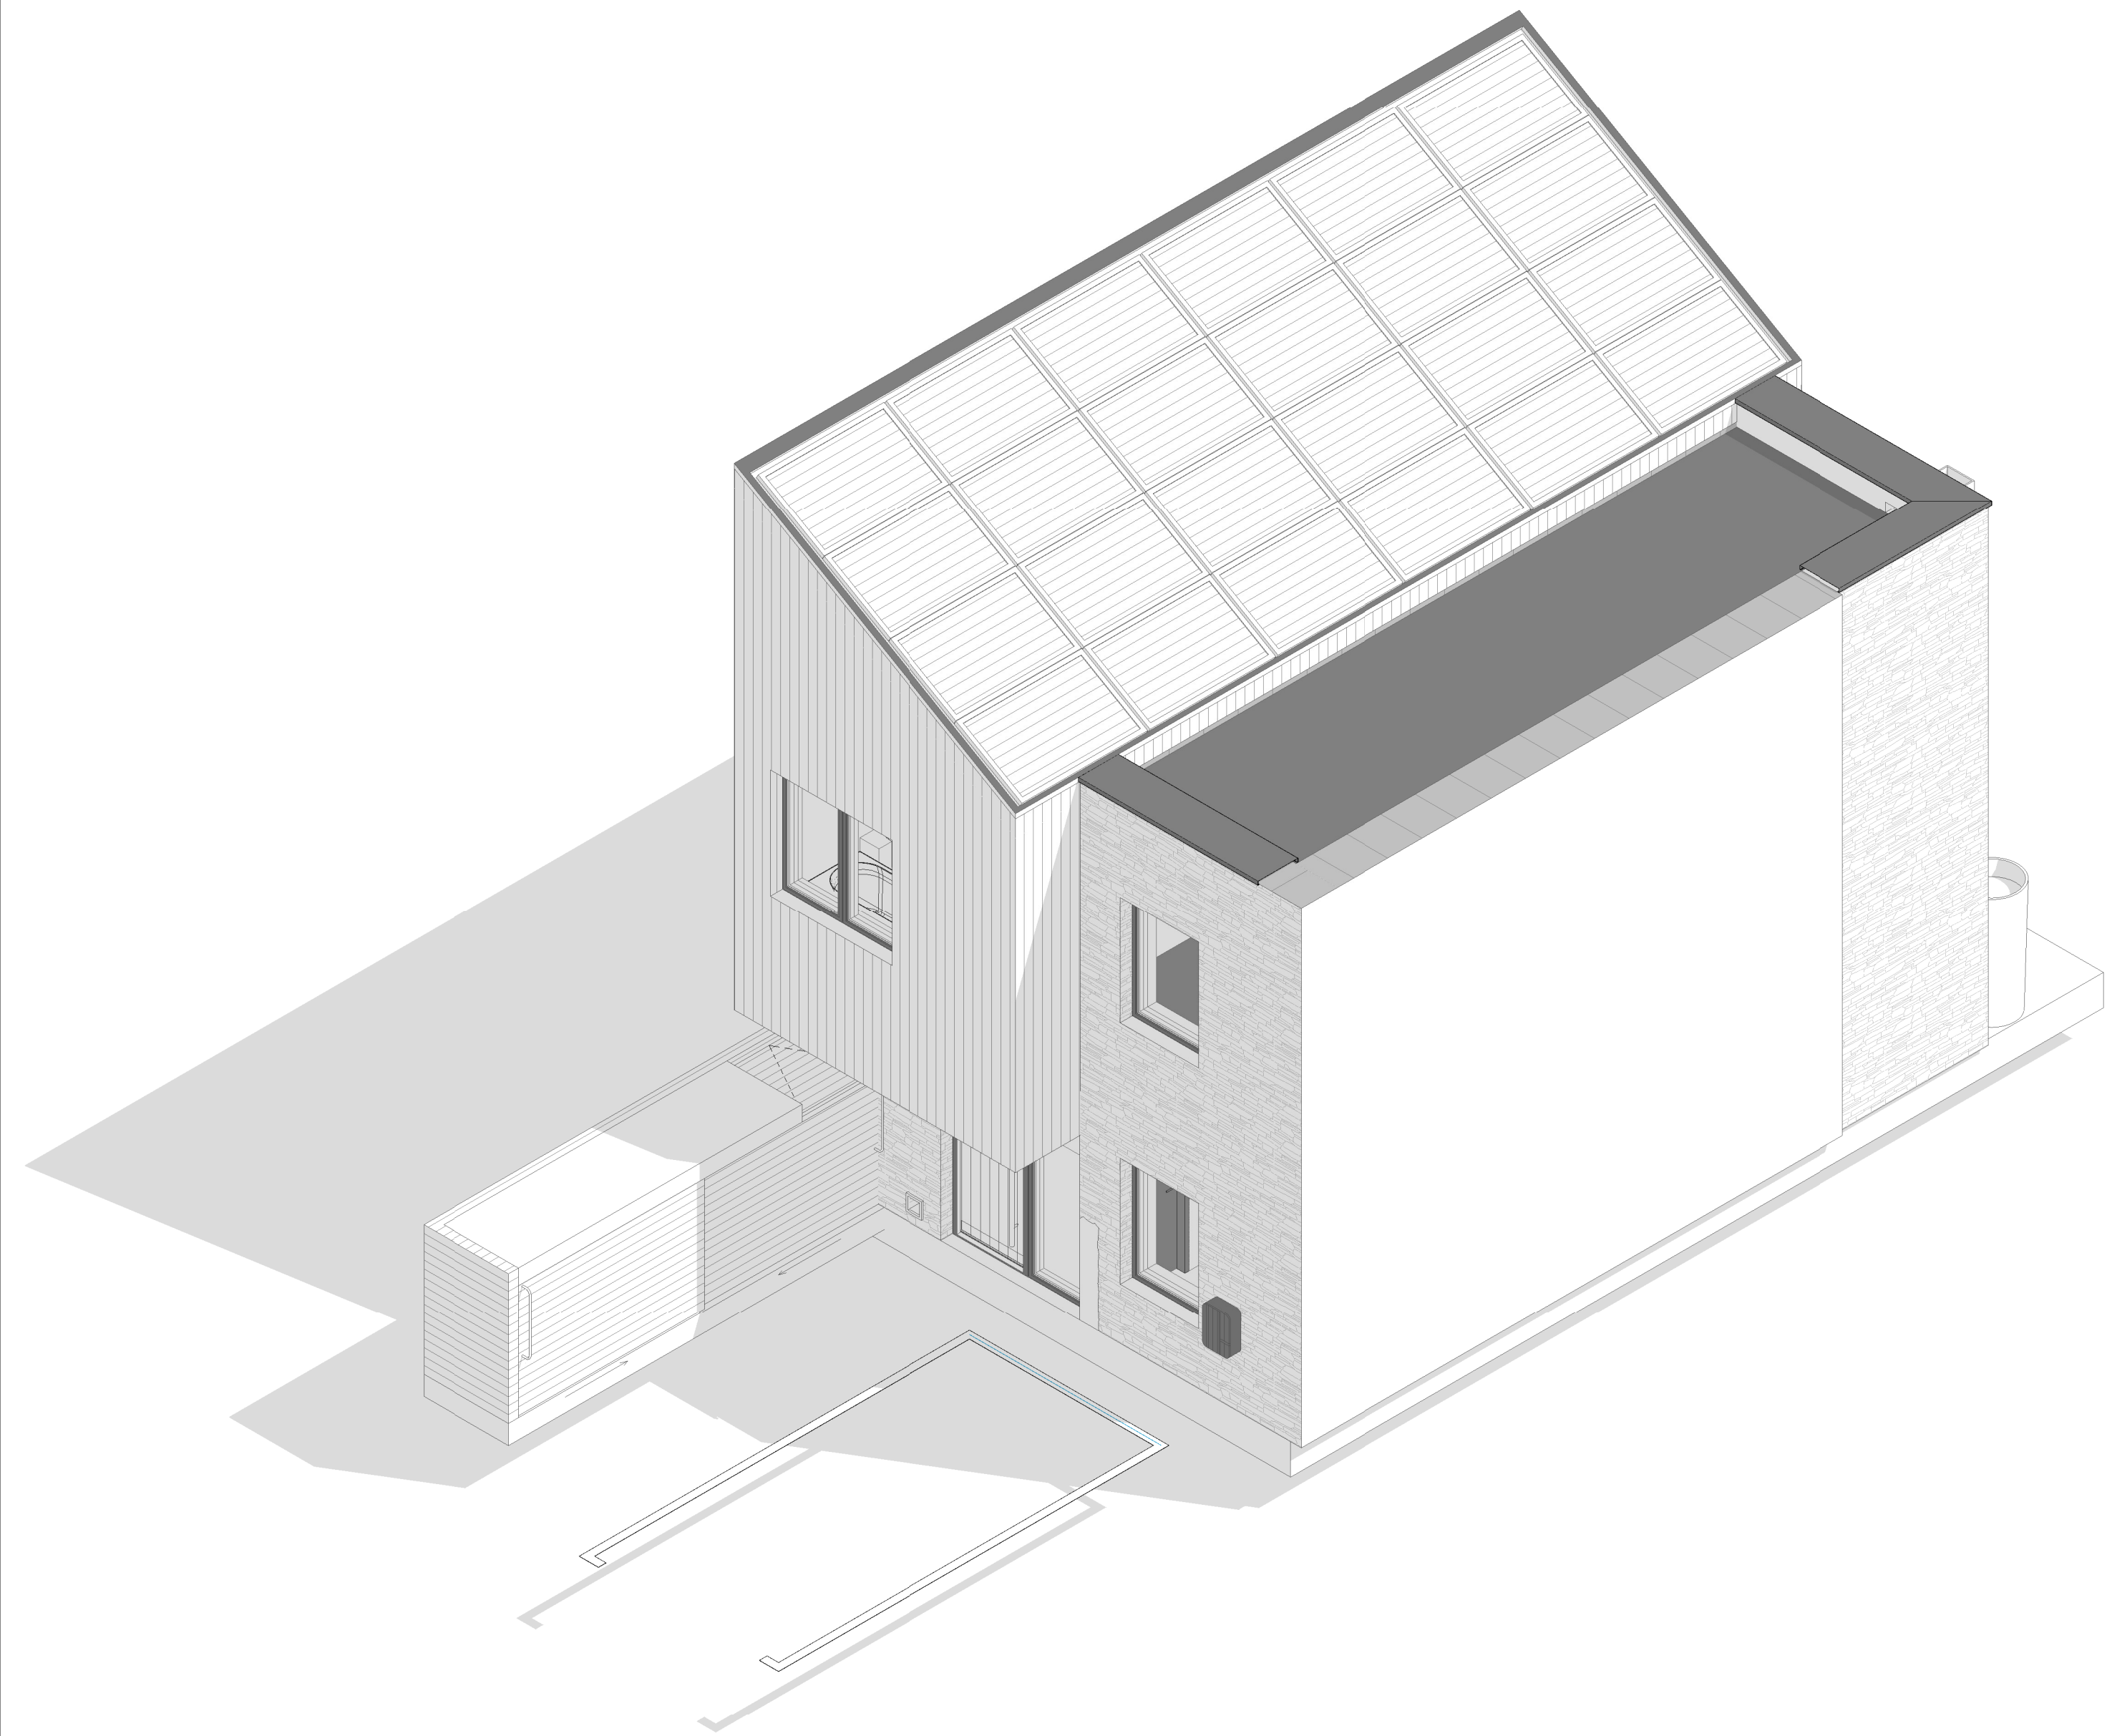

A 18.10.19 Post PAC amendments
Revision Schedule

DRAWING STATUS - Project Status

1912 / SC004 A

PARC HADAU
HOUSE TYPE C

3D

@A1

jul 19

LOYN+CO
ARCHITECTS

02920 711432 | architecture@loyn.co.uk
88 Gable Street Penarth CF54 1EP | loyn.co.uk
Copyright LOYN+CO architects | do not scale

