




SC_A_Area...	
Level	GIA m2
MP_A_00_GROUND FLOOR	53 m²
MP_A_01_FIRST FLOOR	59 m²
112 m²	

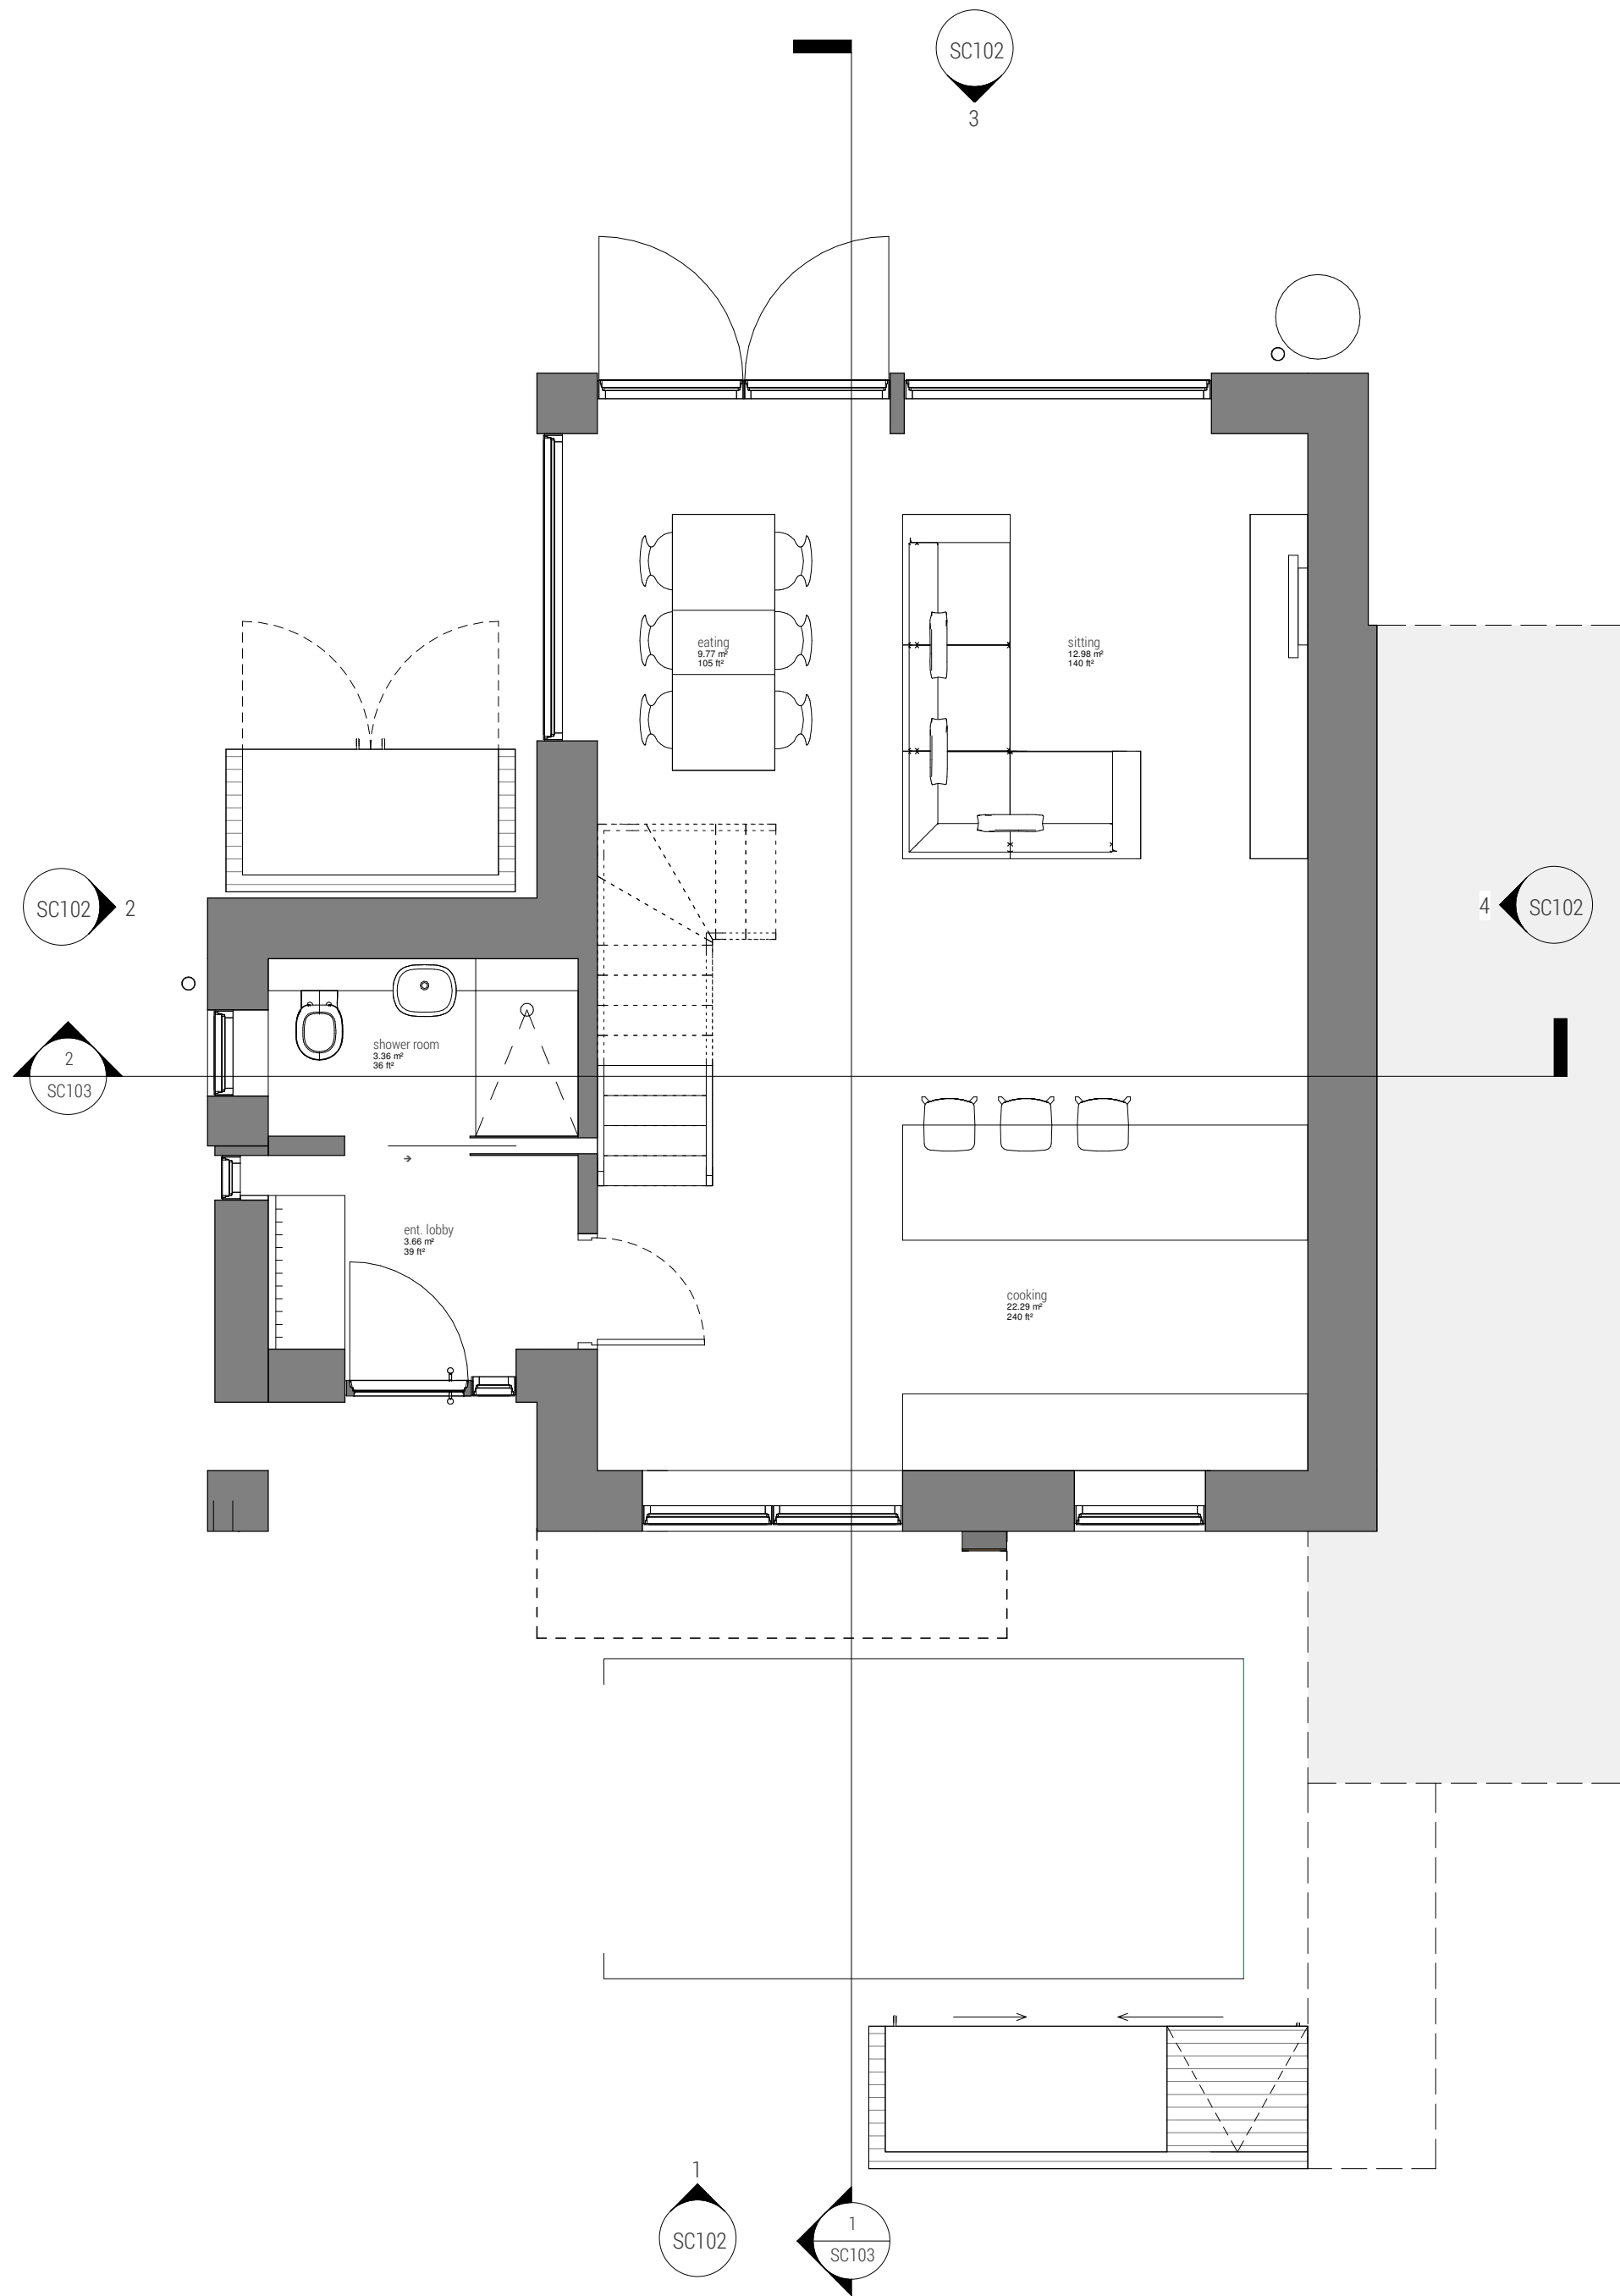

1 GROUND FLOOR PLAN

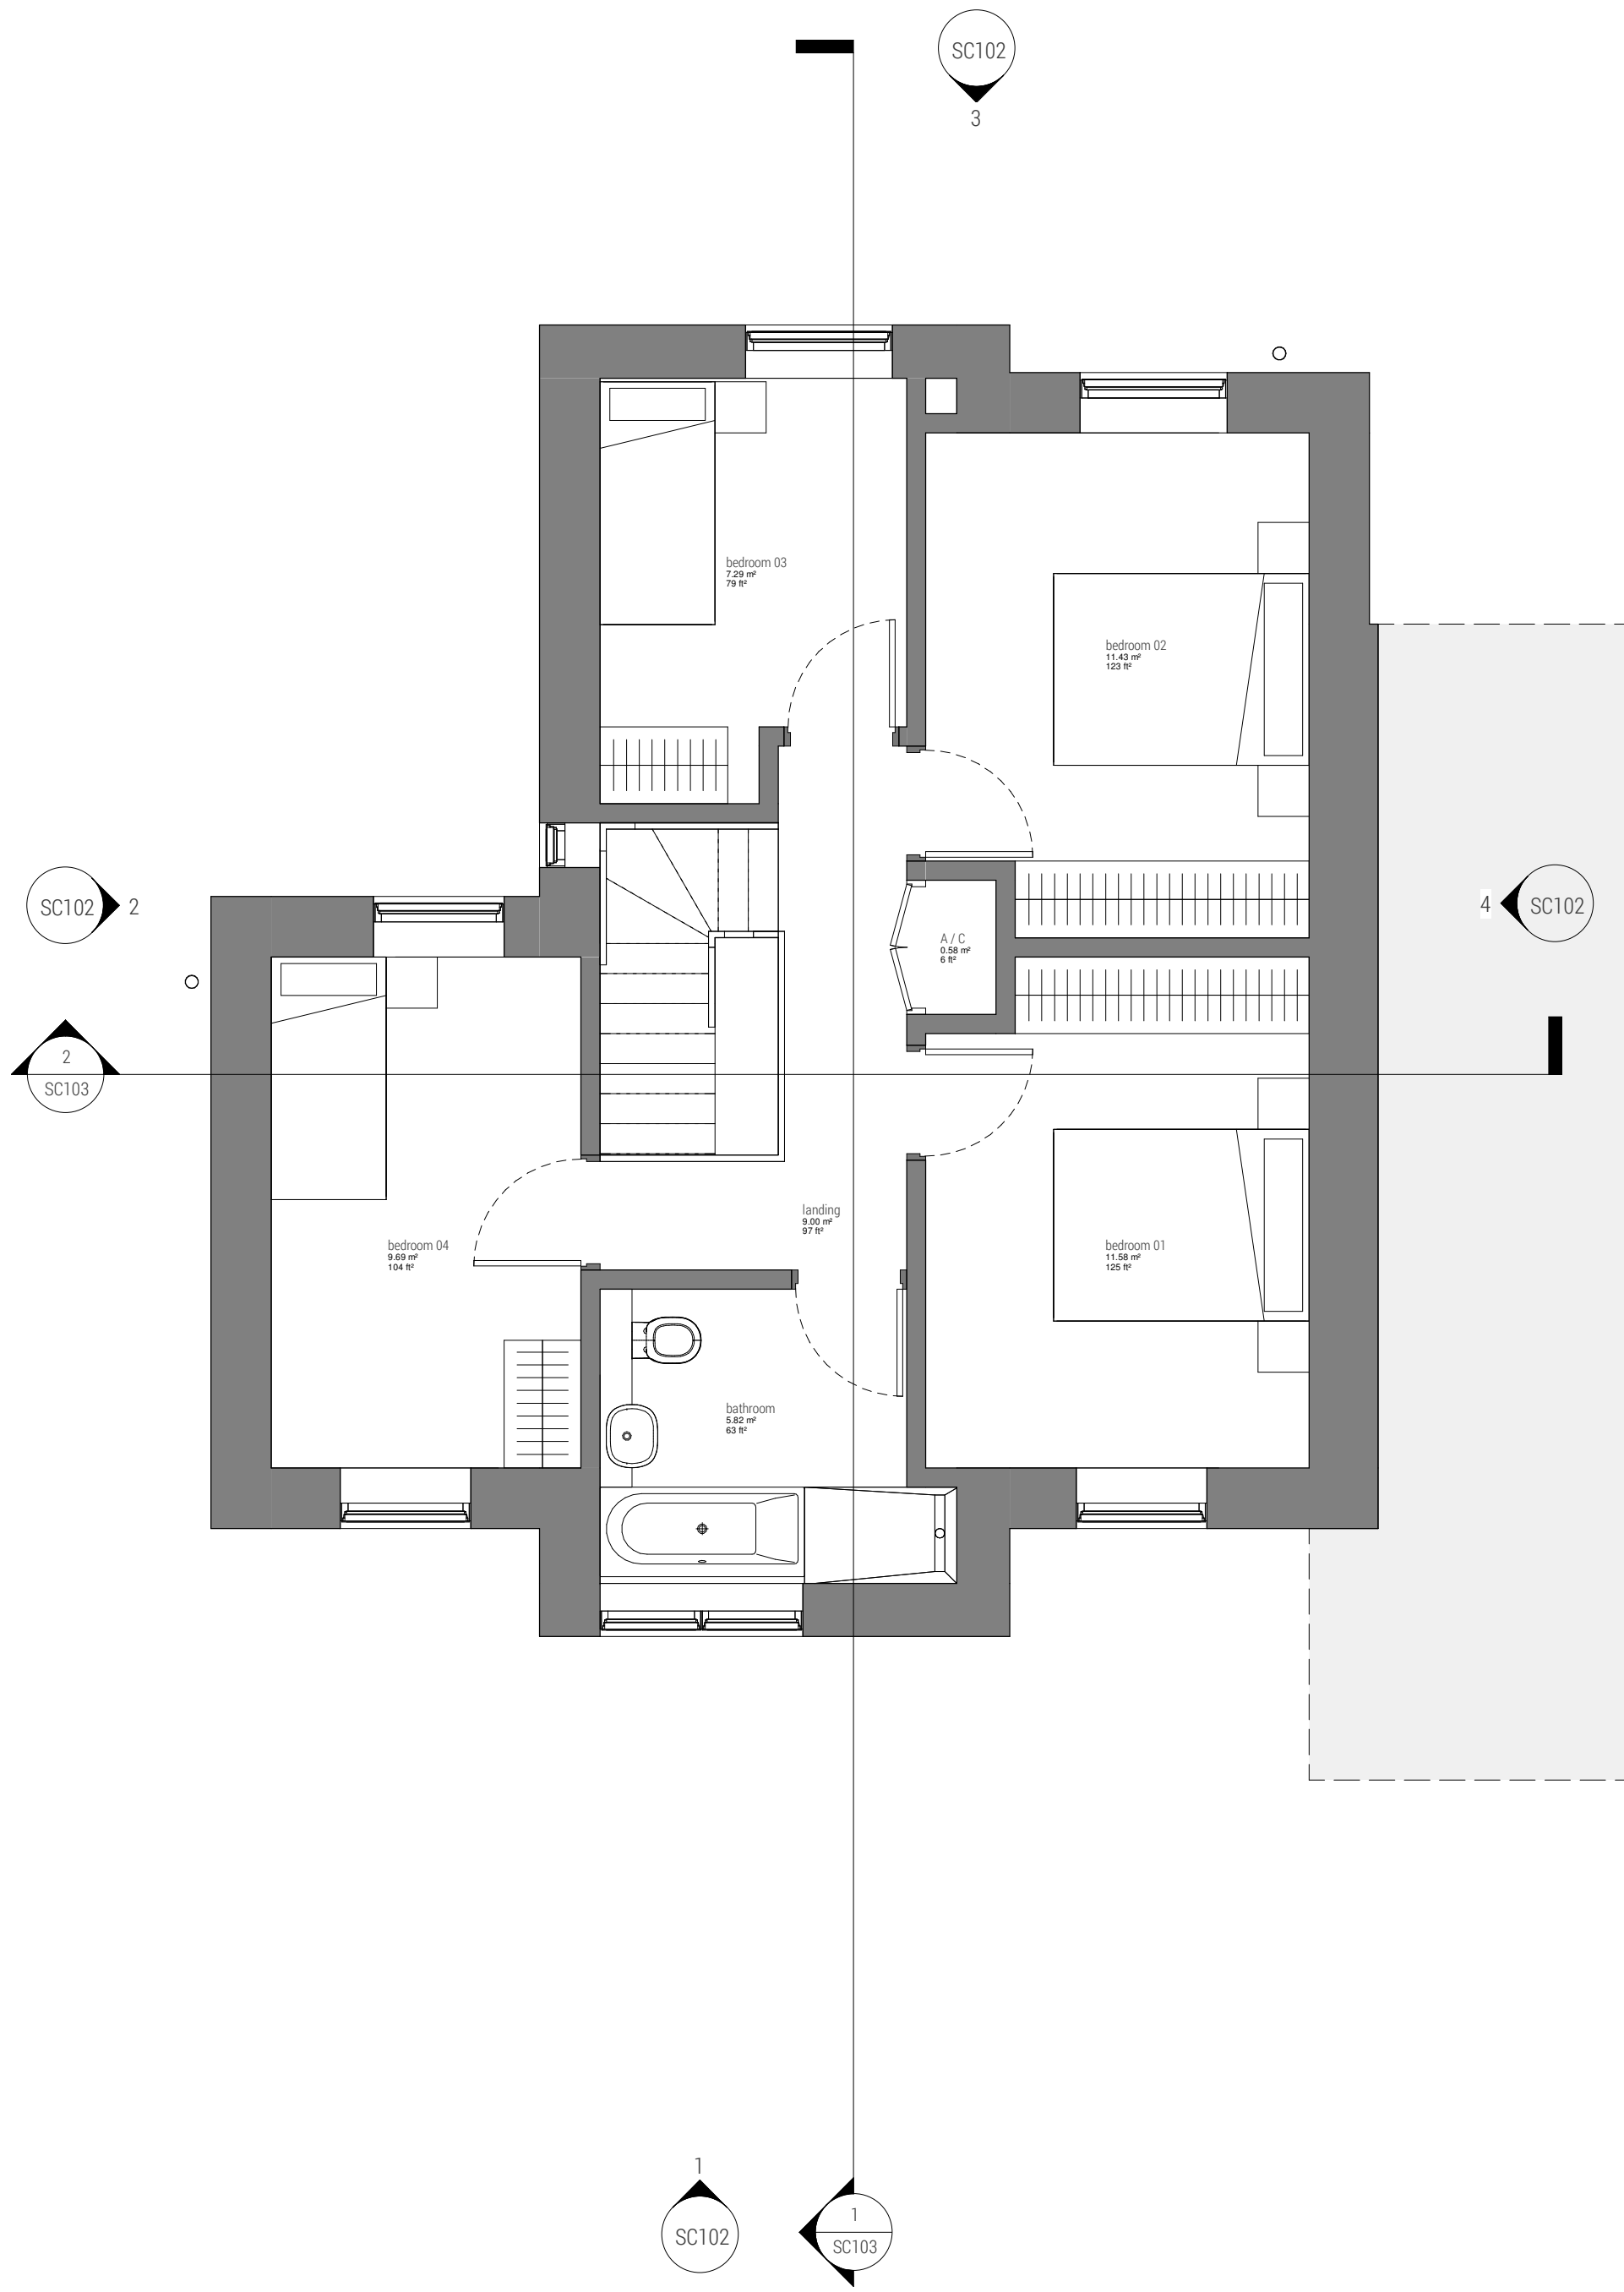

2 FIRST FLOOR PLAN

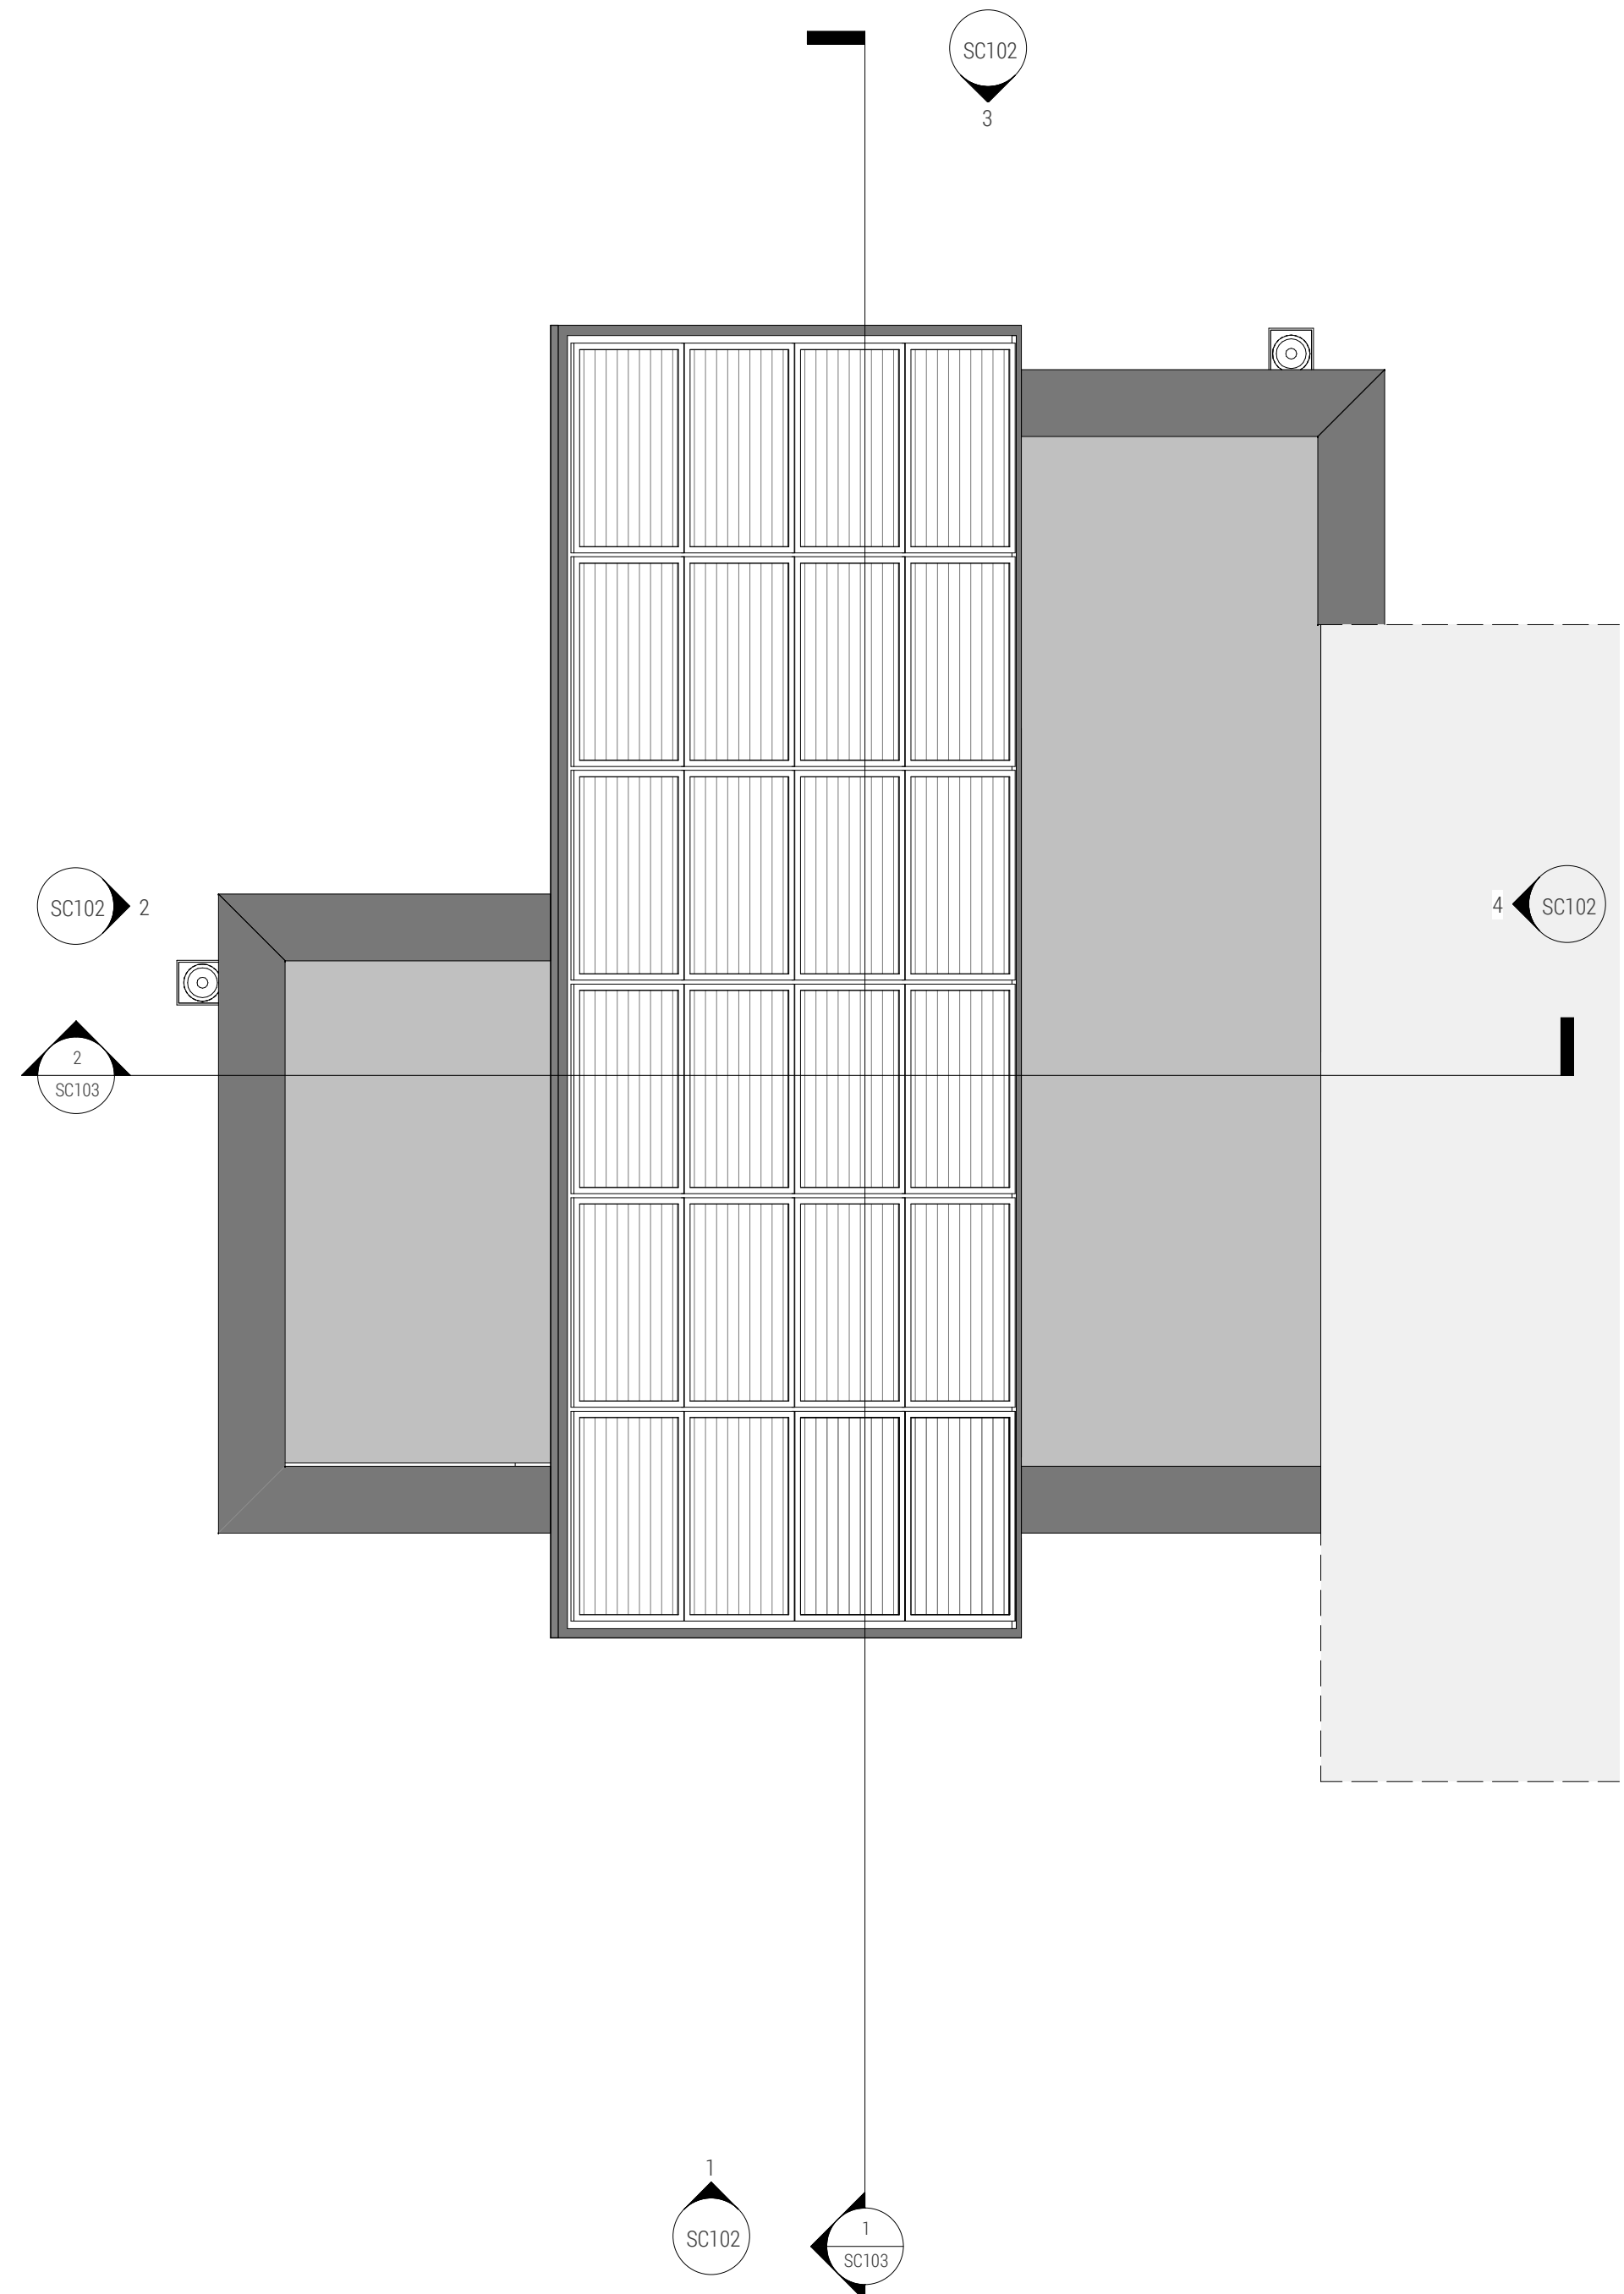

3 ROOF PLAN

A 18.10.19 Post PAC amendments
Revision Schedule

DRAWING STATUS - Project Status

1912 / SC101 A

PARC HADAU
HOUSETYPE C1

FLOORPLANS

1:50@A1

sept 19

LOYN+CO
ARCHITECTS

02020 711432 | architecture@loyn.co.uk
88 Gable Street Penarth CF54 1EP | loyn.co.uk
Copyright LOYN+CO architects | do not scale

0 2 4 




1 | Elevation 01



2 | Elevation 02



3 | Elevation 03

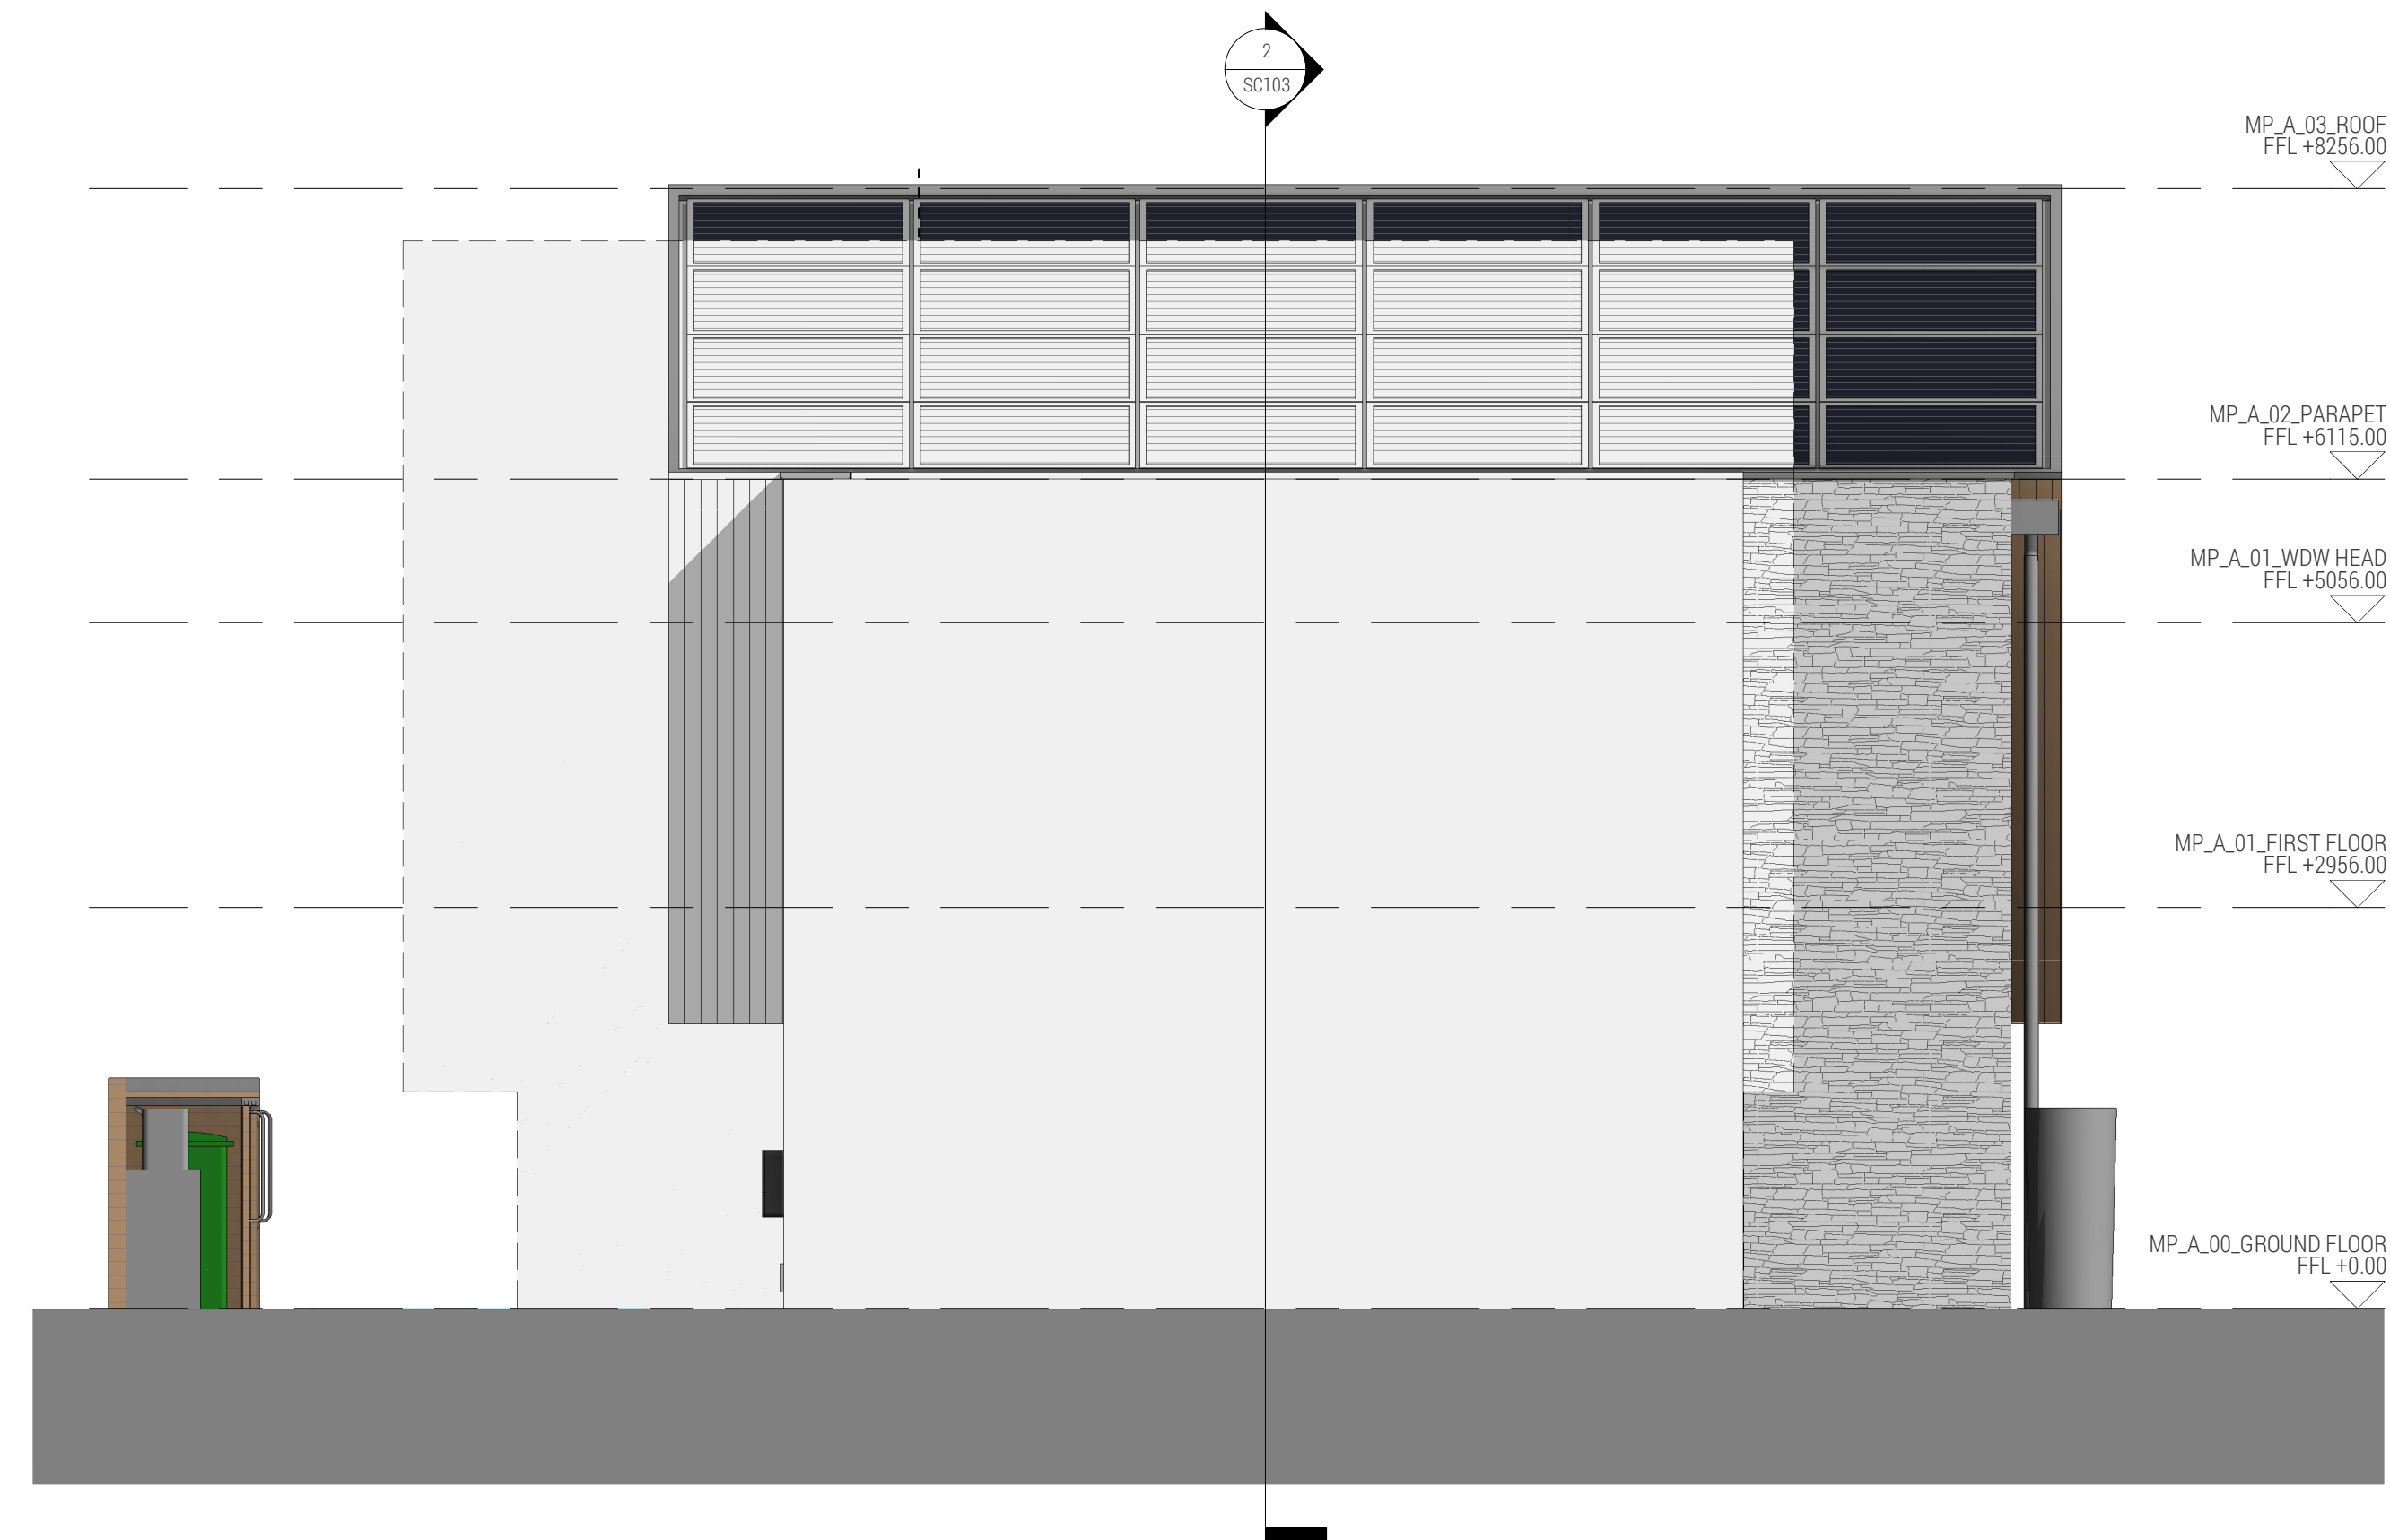

4 | Elevation 04

A 18.10.19 Post PAC amendments
Revision Schedule

DRAWING STATUS - Project Status

1912 / SC102 A

PARC HADAU

HOUSETYPE C1

ELEVATIONS


1 : 50@A1

sept 19


LOYN+CO
ARCHITECTS

02020 711432 | architecture@loyn.co.uk
88 Gable Street Penarth CF64 1EP | loyn.co.uk
Copyright LOYN+CO architects | do not scale




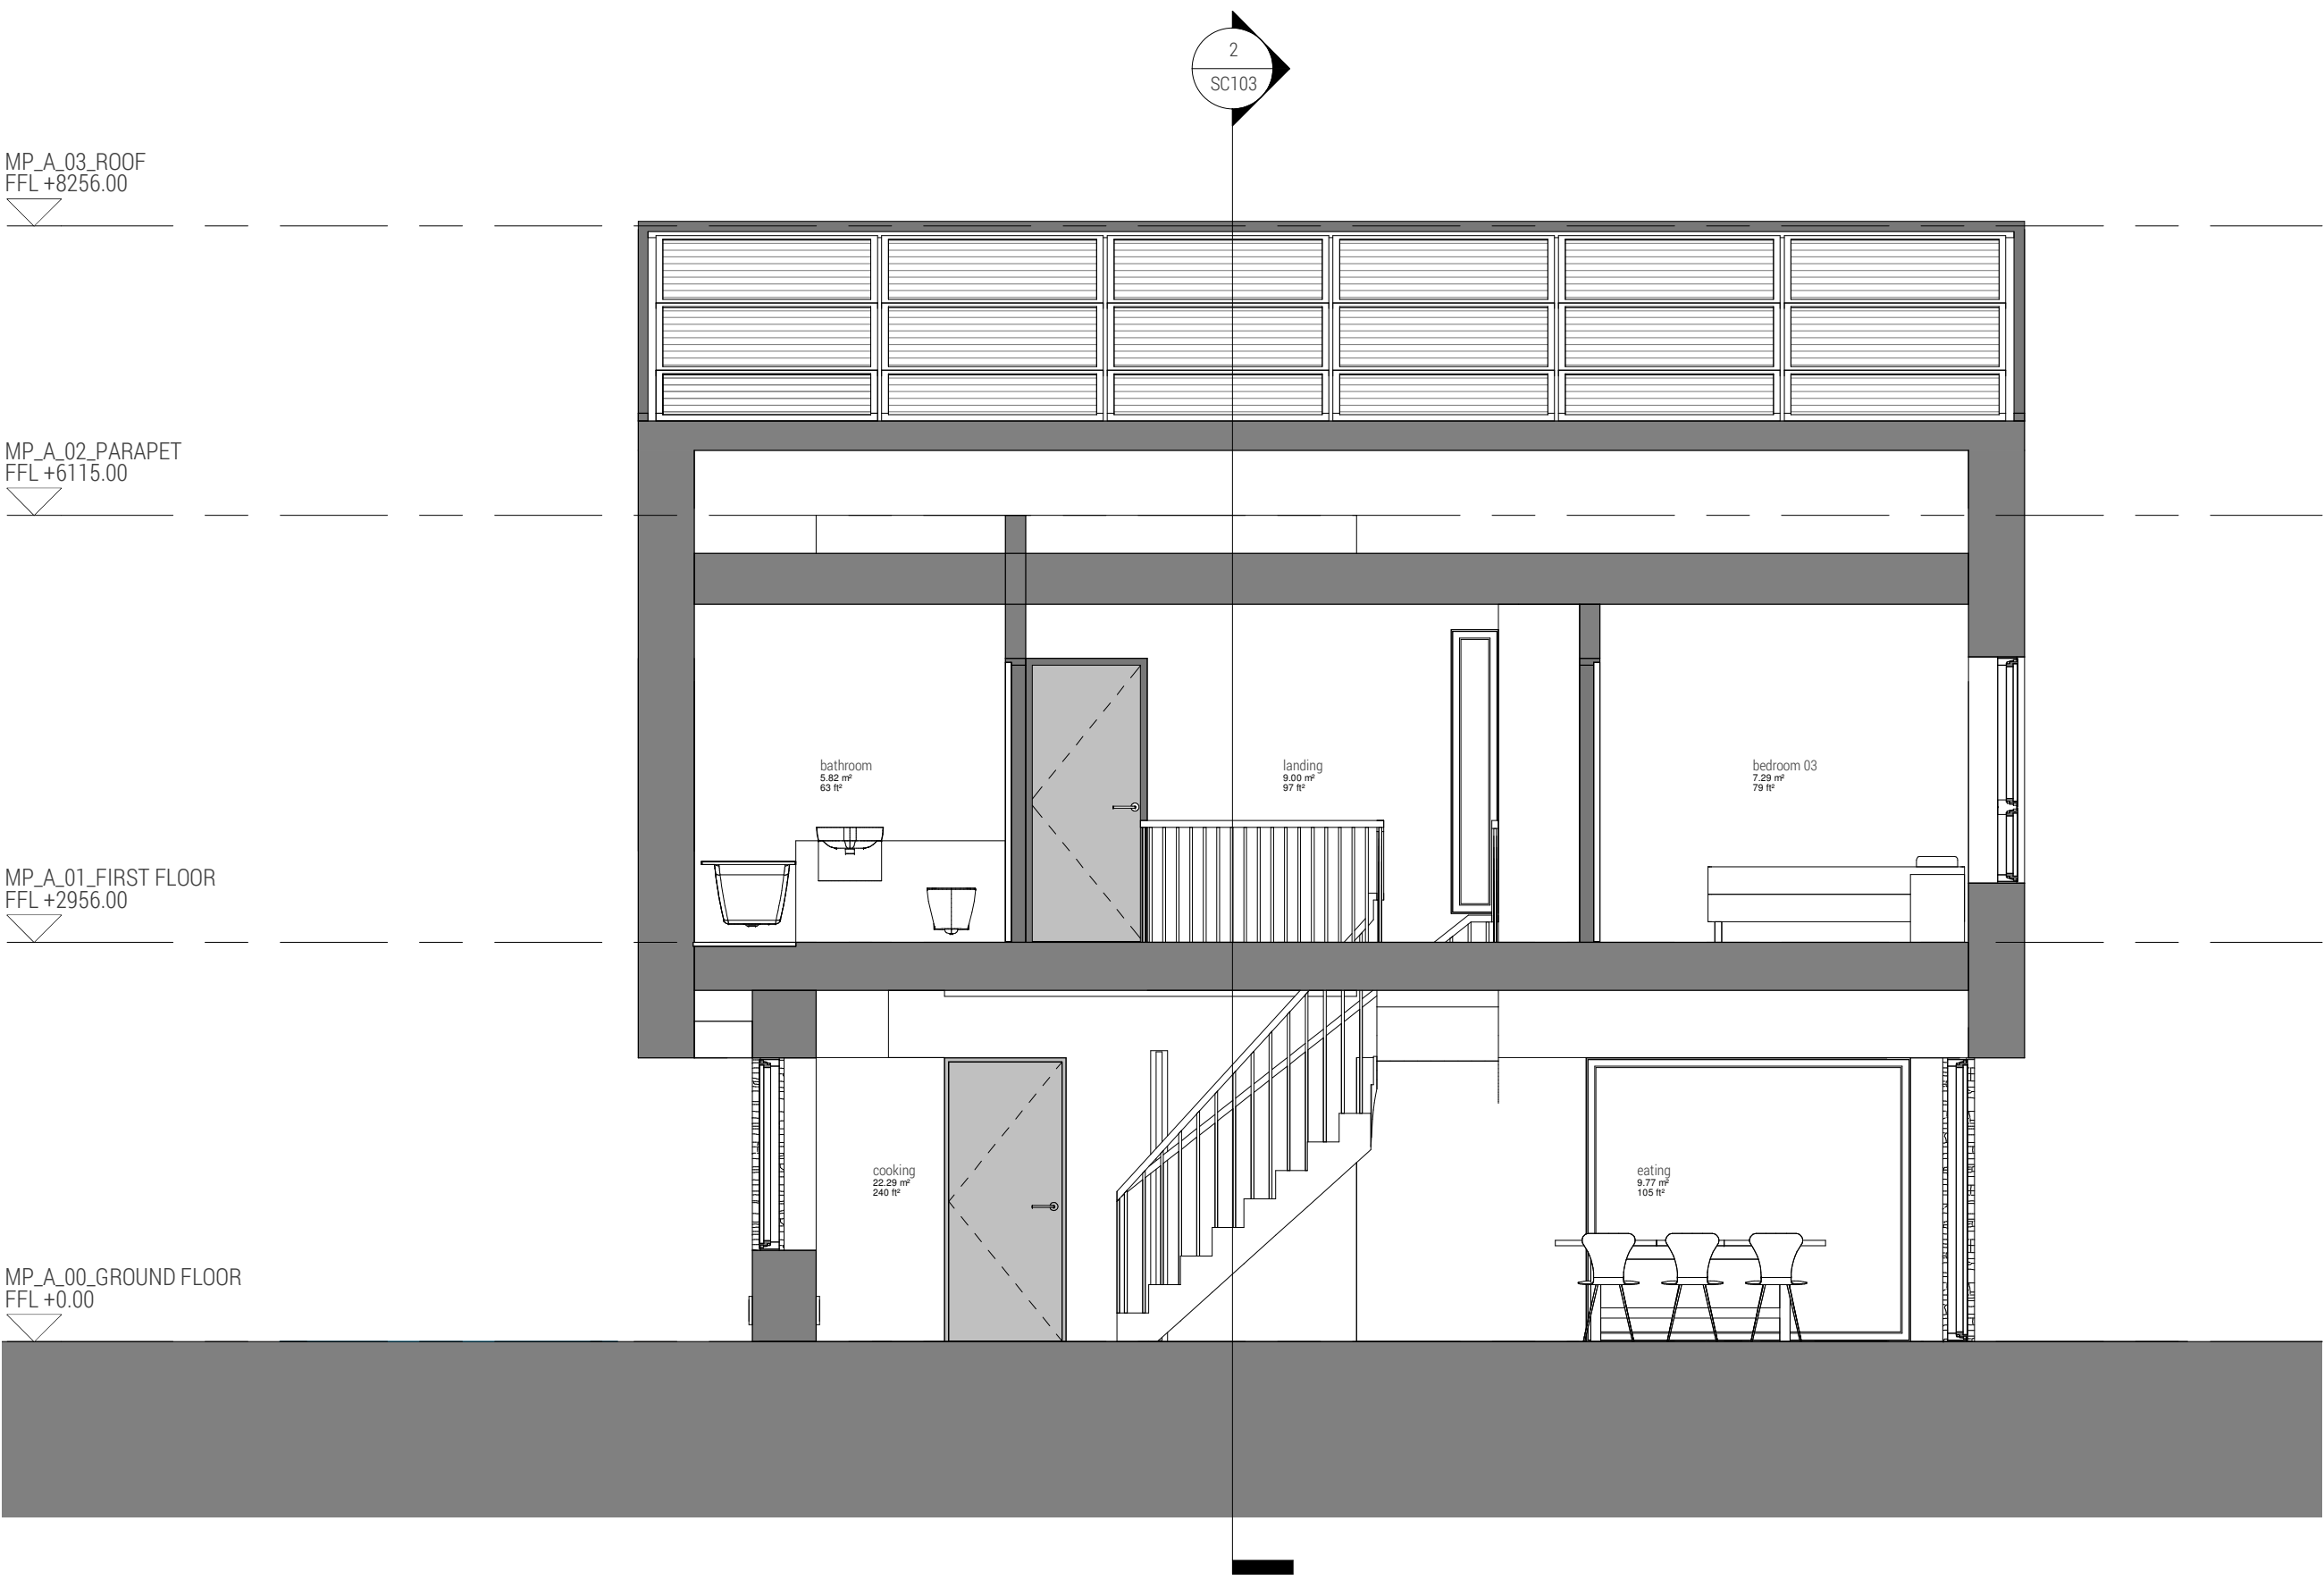

1 | Section 01

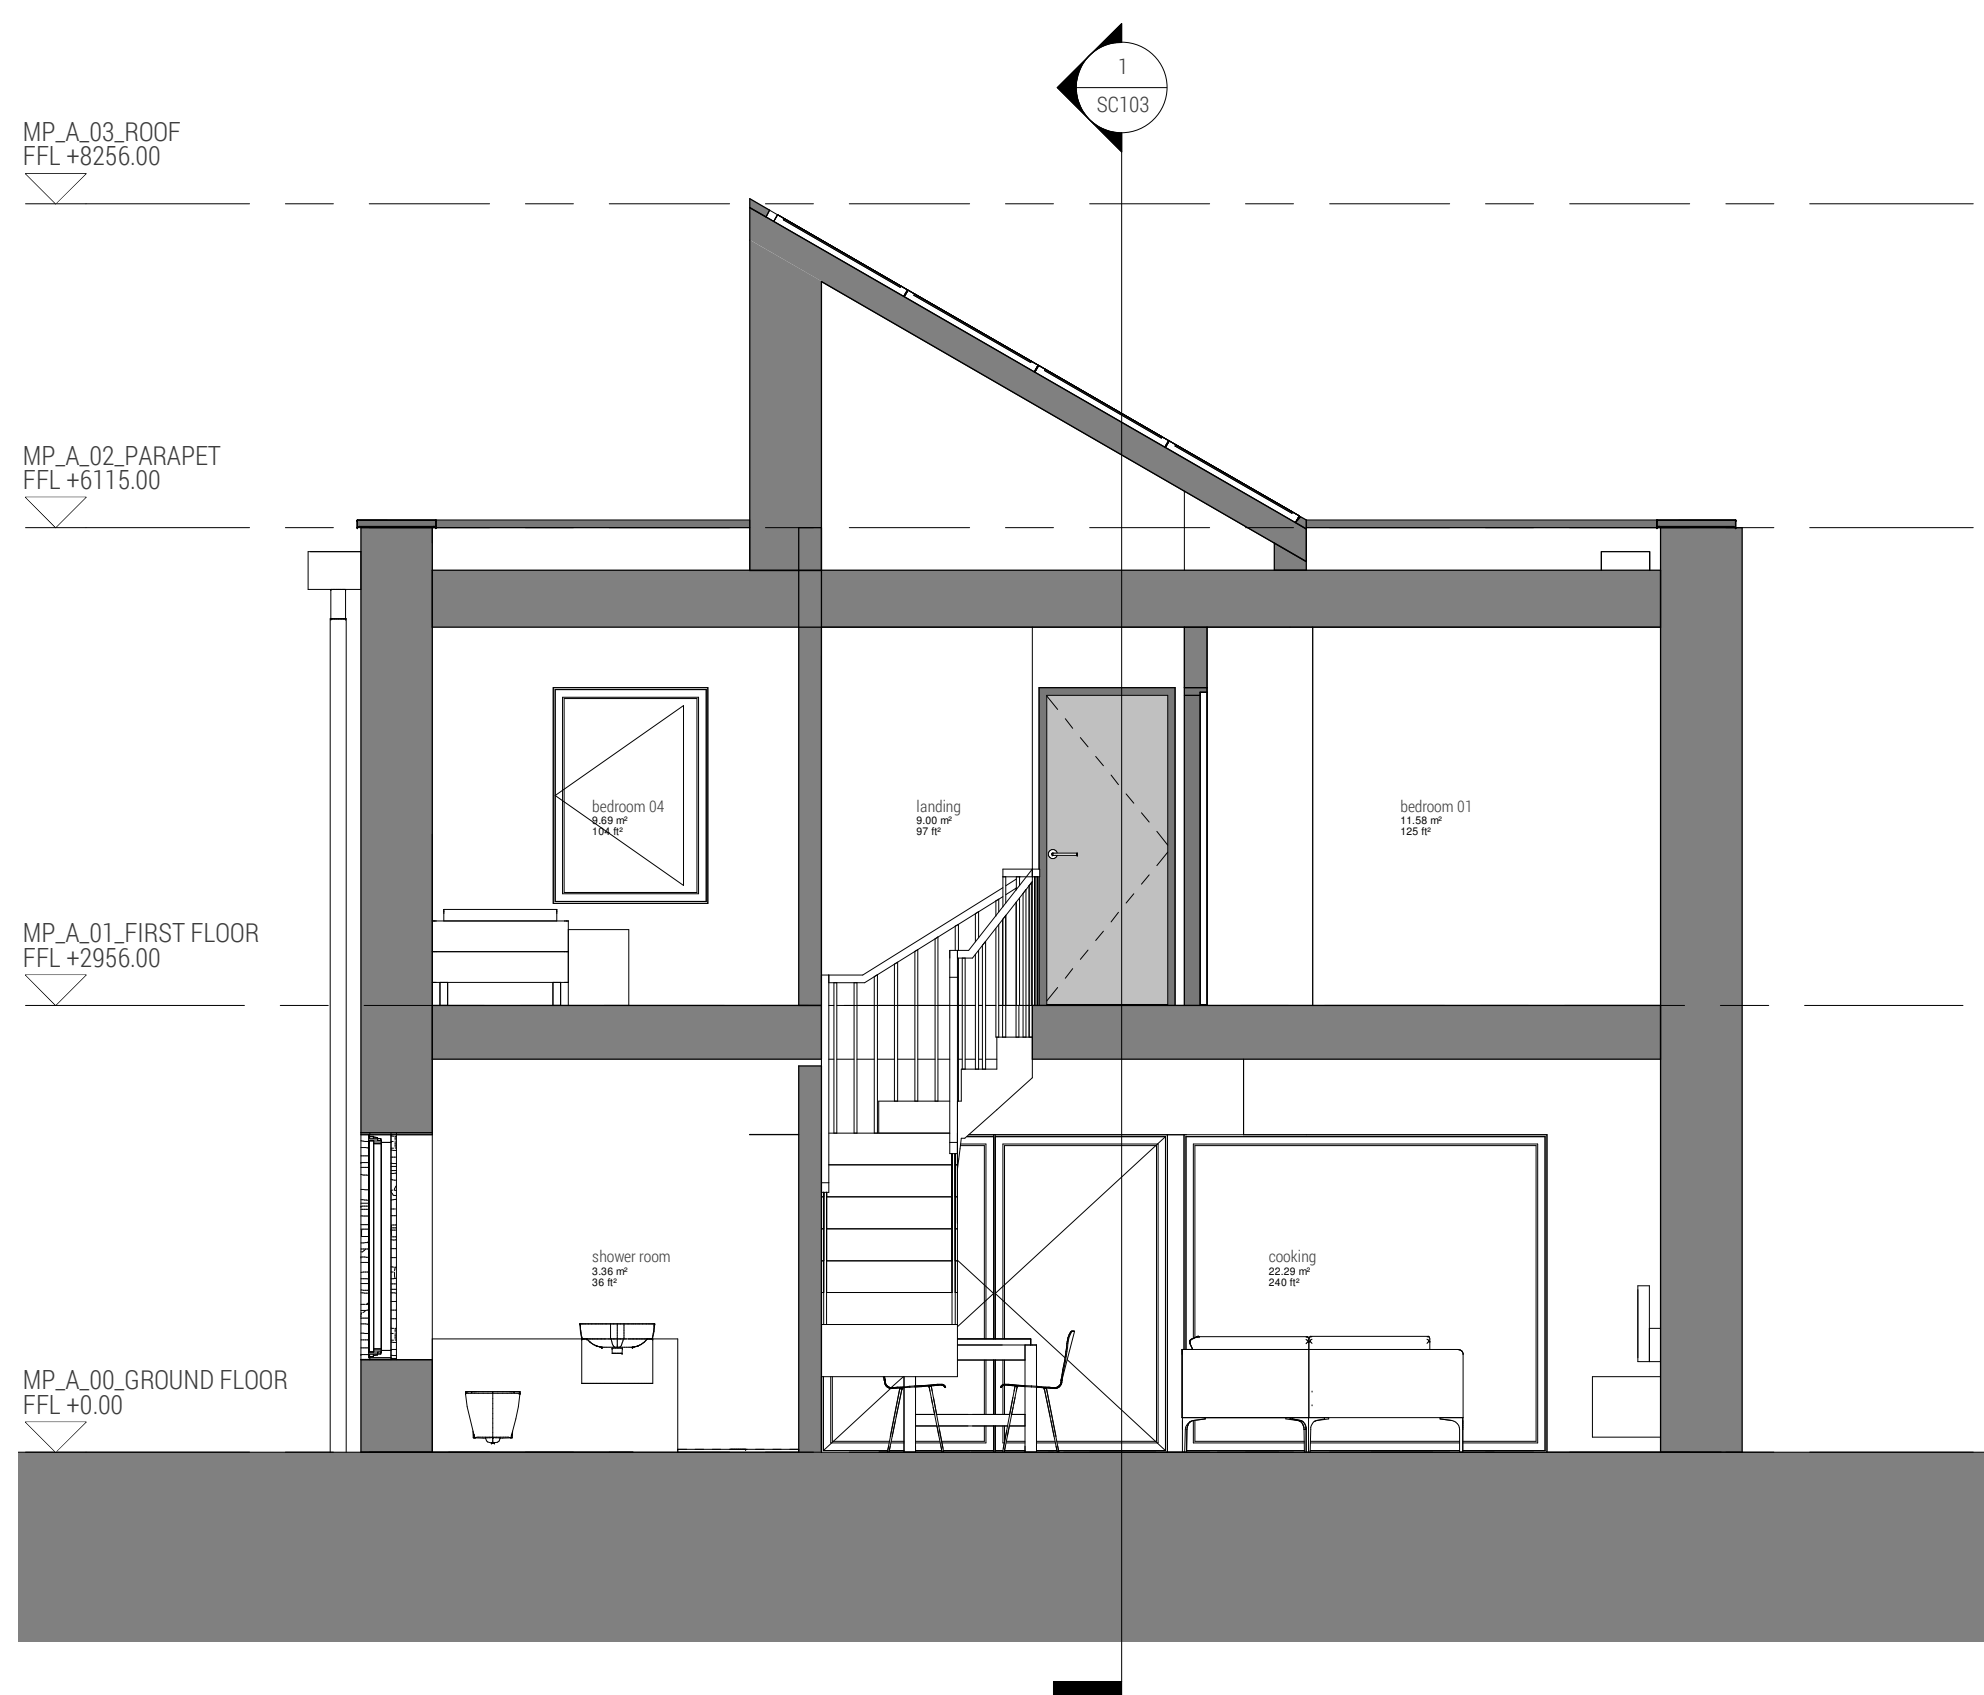

2 | Section 02

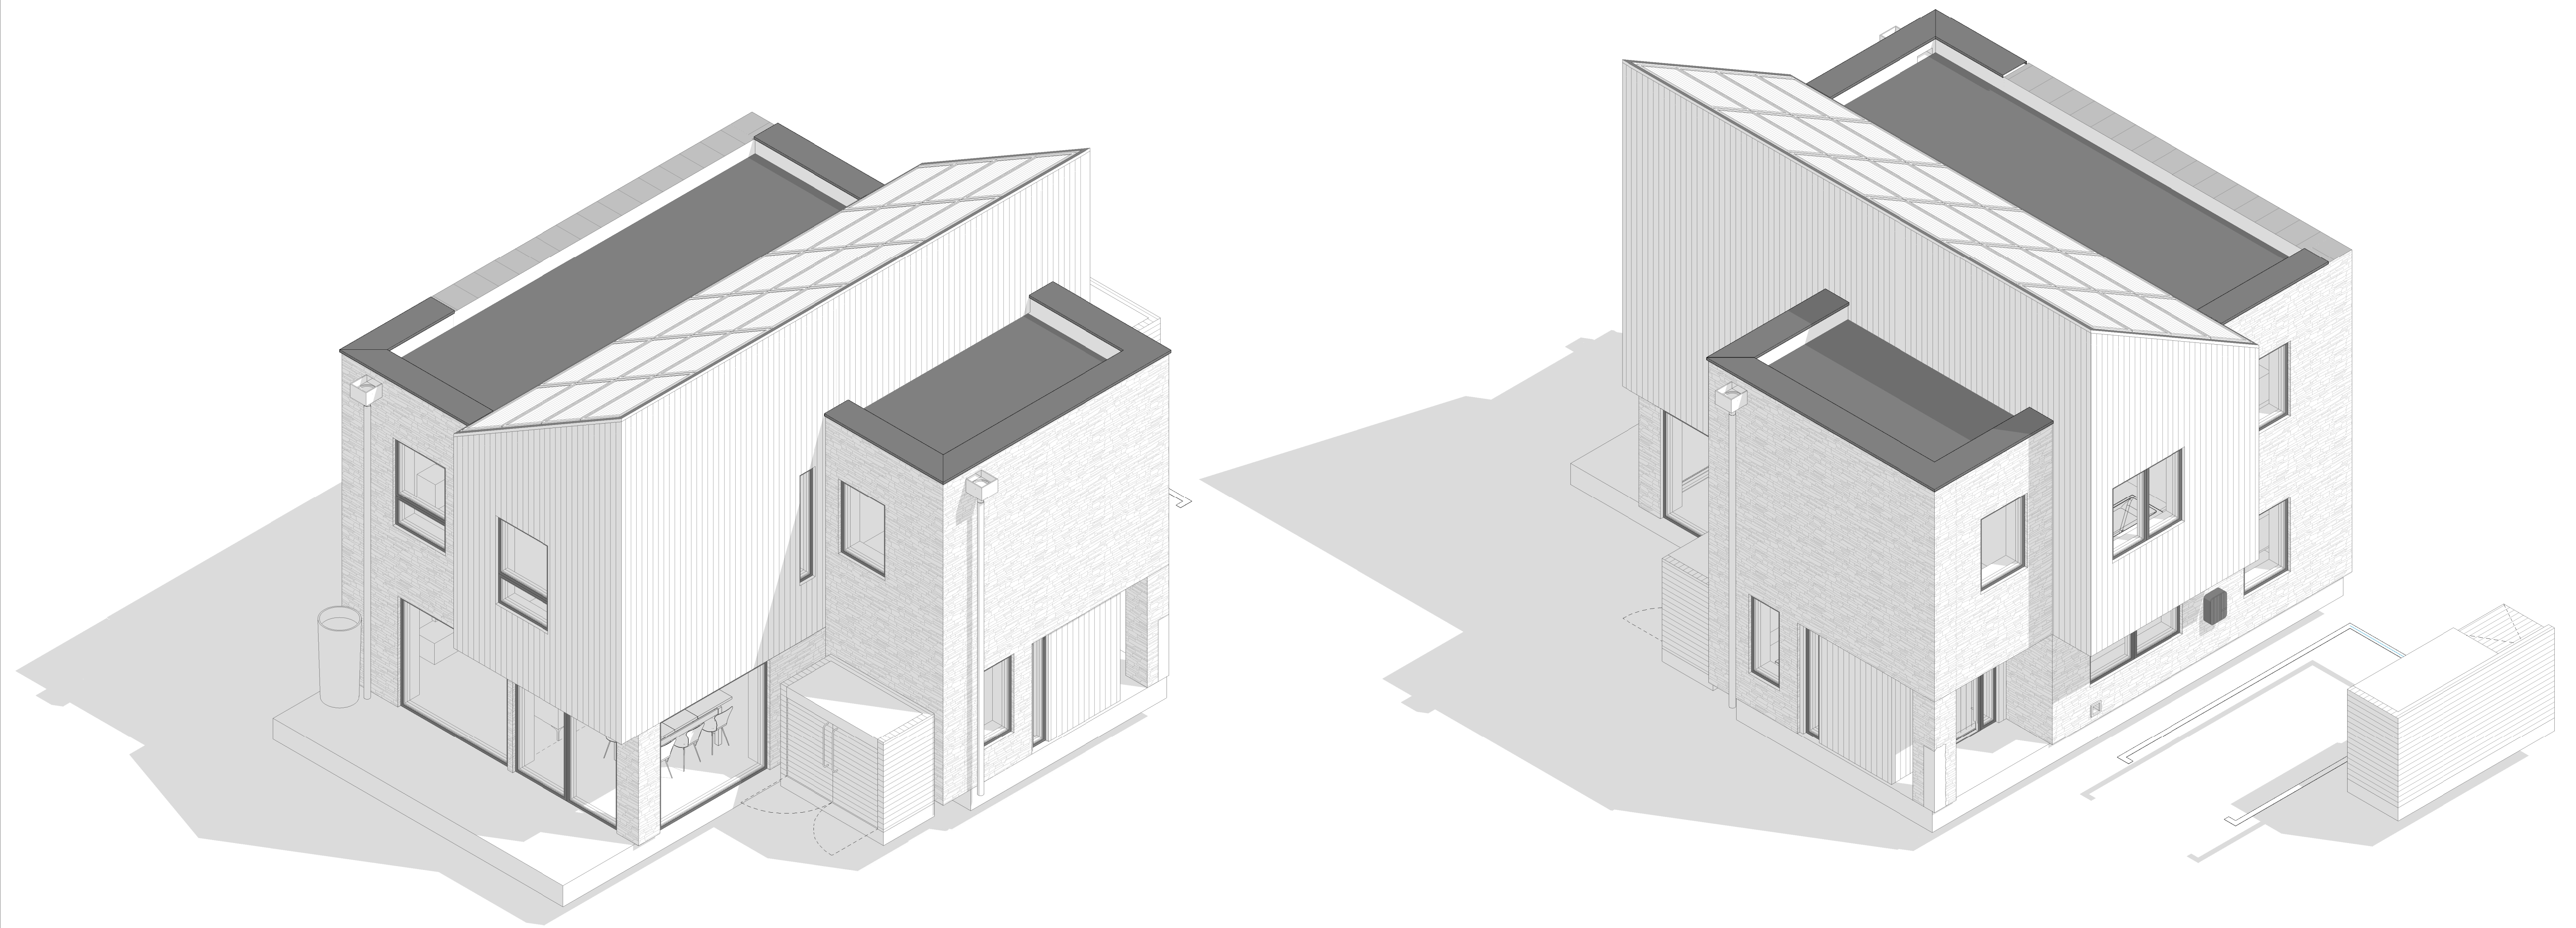

A 18.10.19 Post PAC amendments
Revision Schedule

DRAWING STATUS - Project Status

1912 / SC104 A

PARC HADAU
HOUSETYPE C1

3D

@A1

sept 19

LOYN+CO
ARCHITECTS

02920 711432 | architecture@loyn.co.uk
88 Gable Street Penarth CF54 1EP | loyn.co.uk
Copyright LOYN+CO architects | do not scale

