




Gross internal area	
Level	GIA m2
MP_A_00_GROUND FLOOR	45 m²
MP_A_01_FIRST FLOOR	49 m²
94 m²	

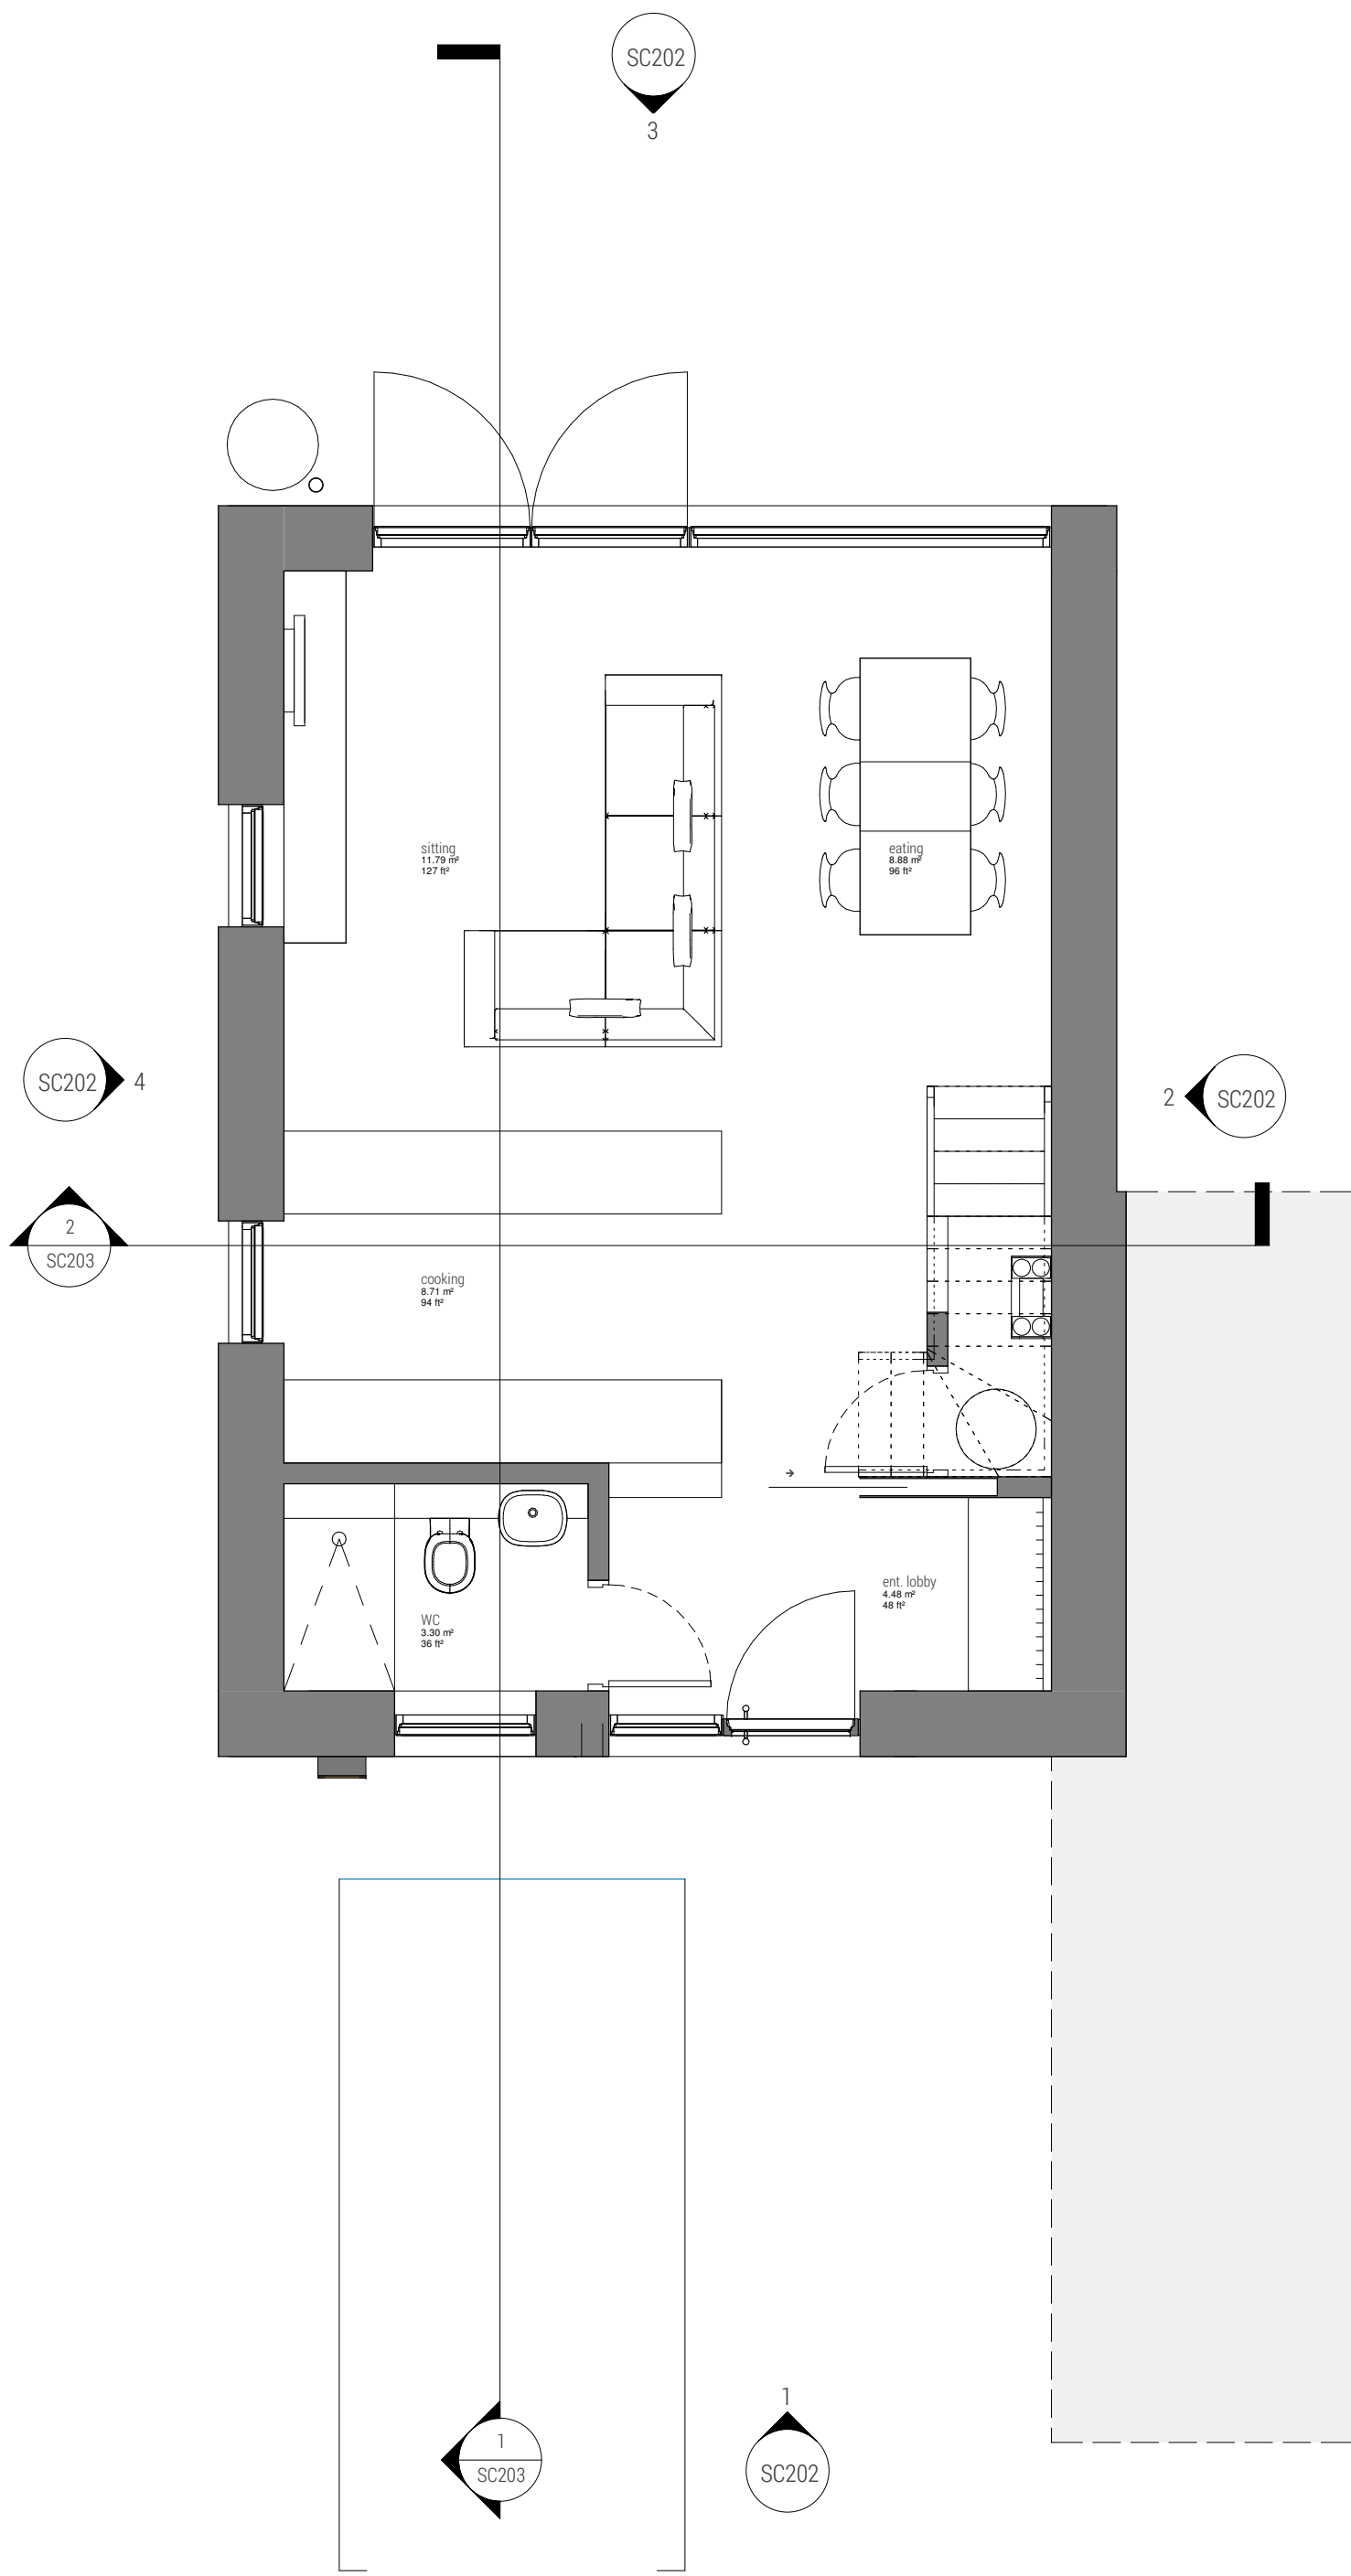


1 GROUND FLOOR PLAN

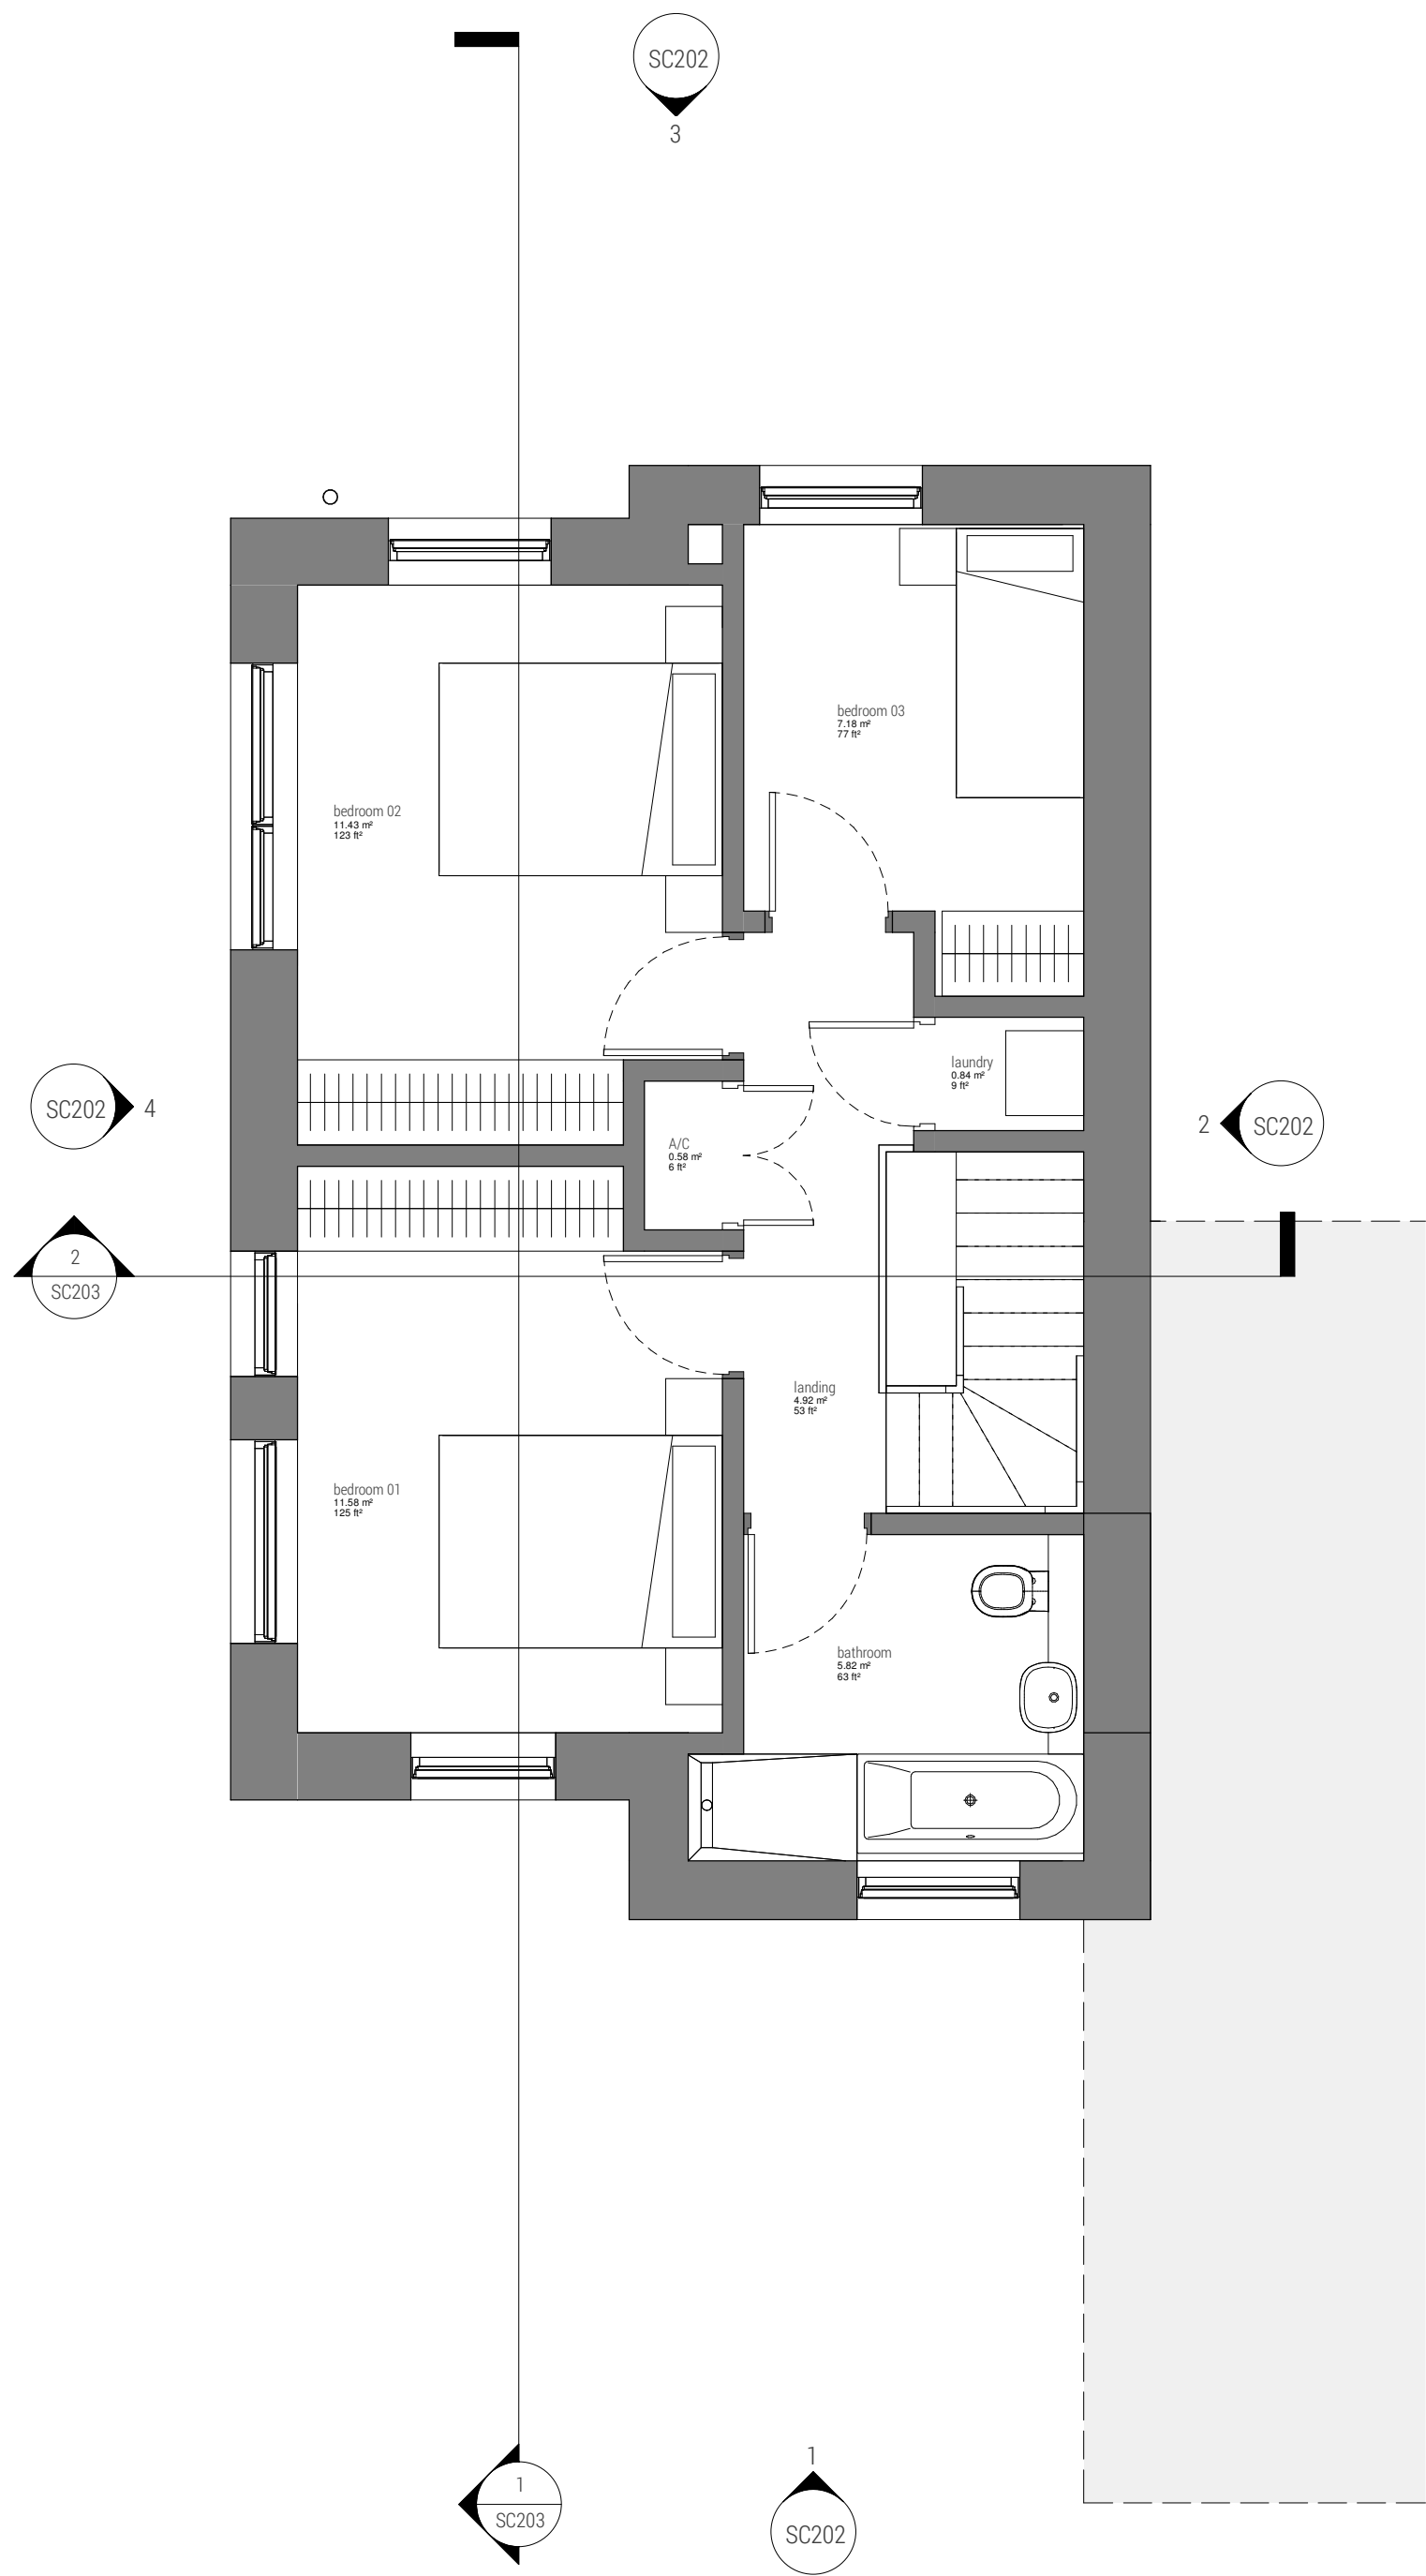


2 FIRST FLOOR PLAN

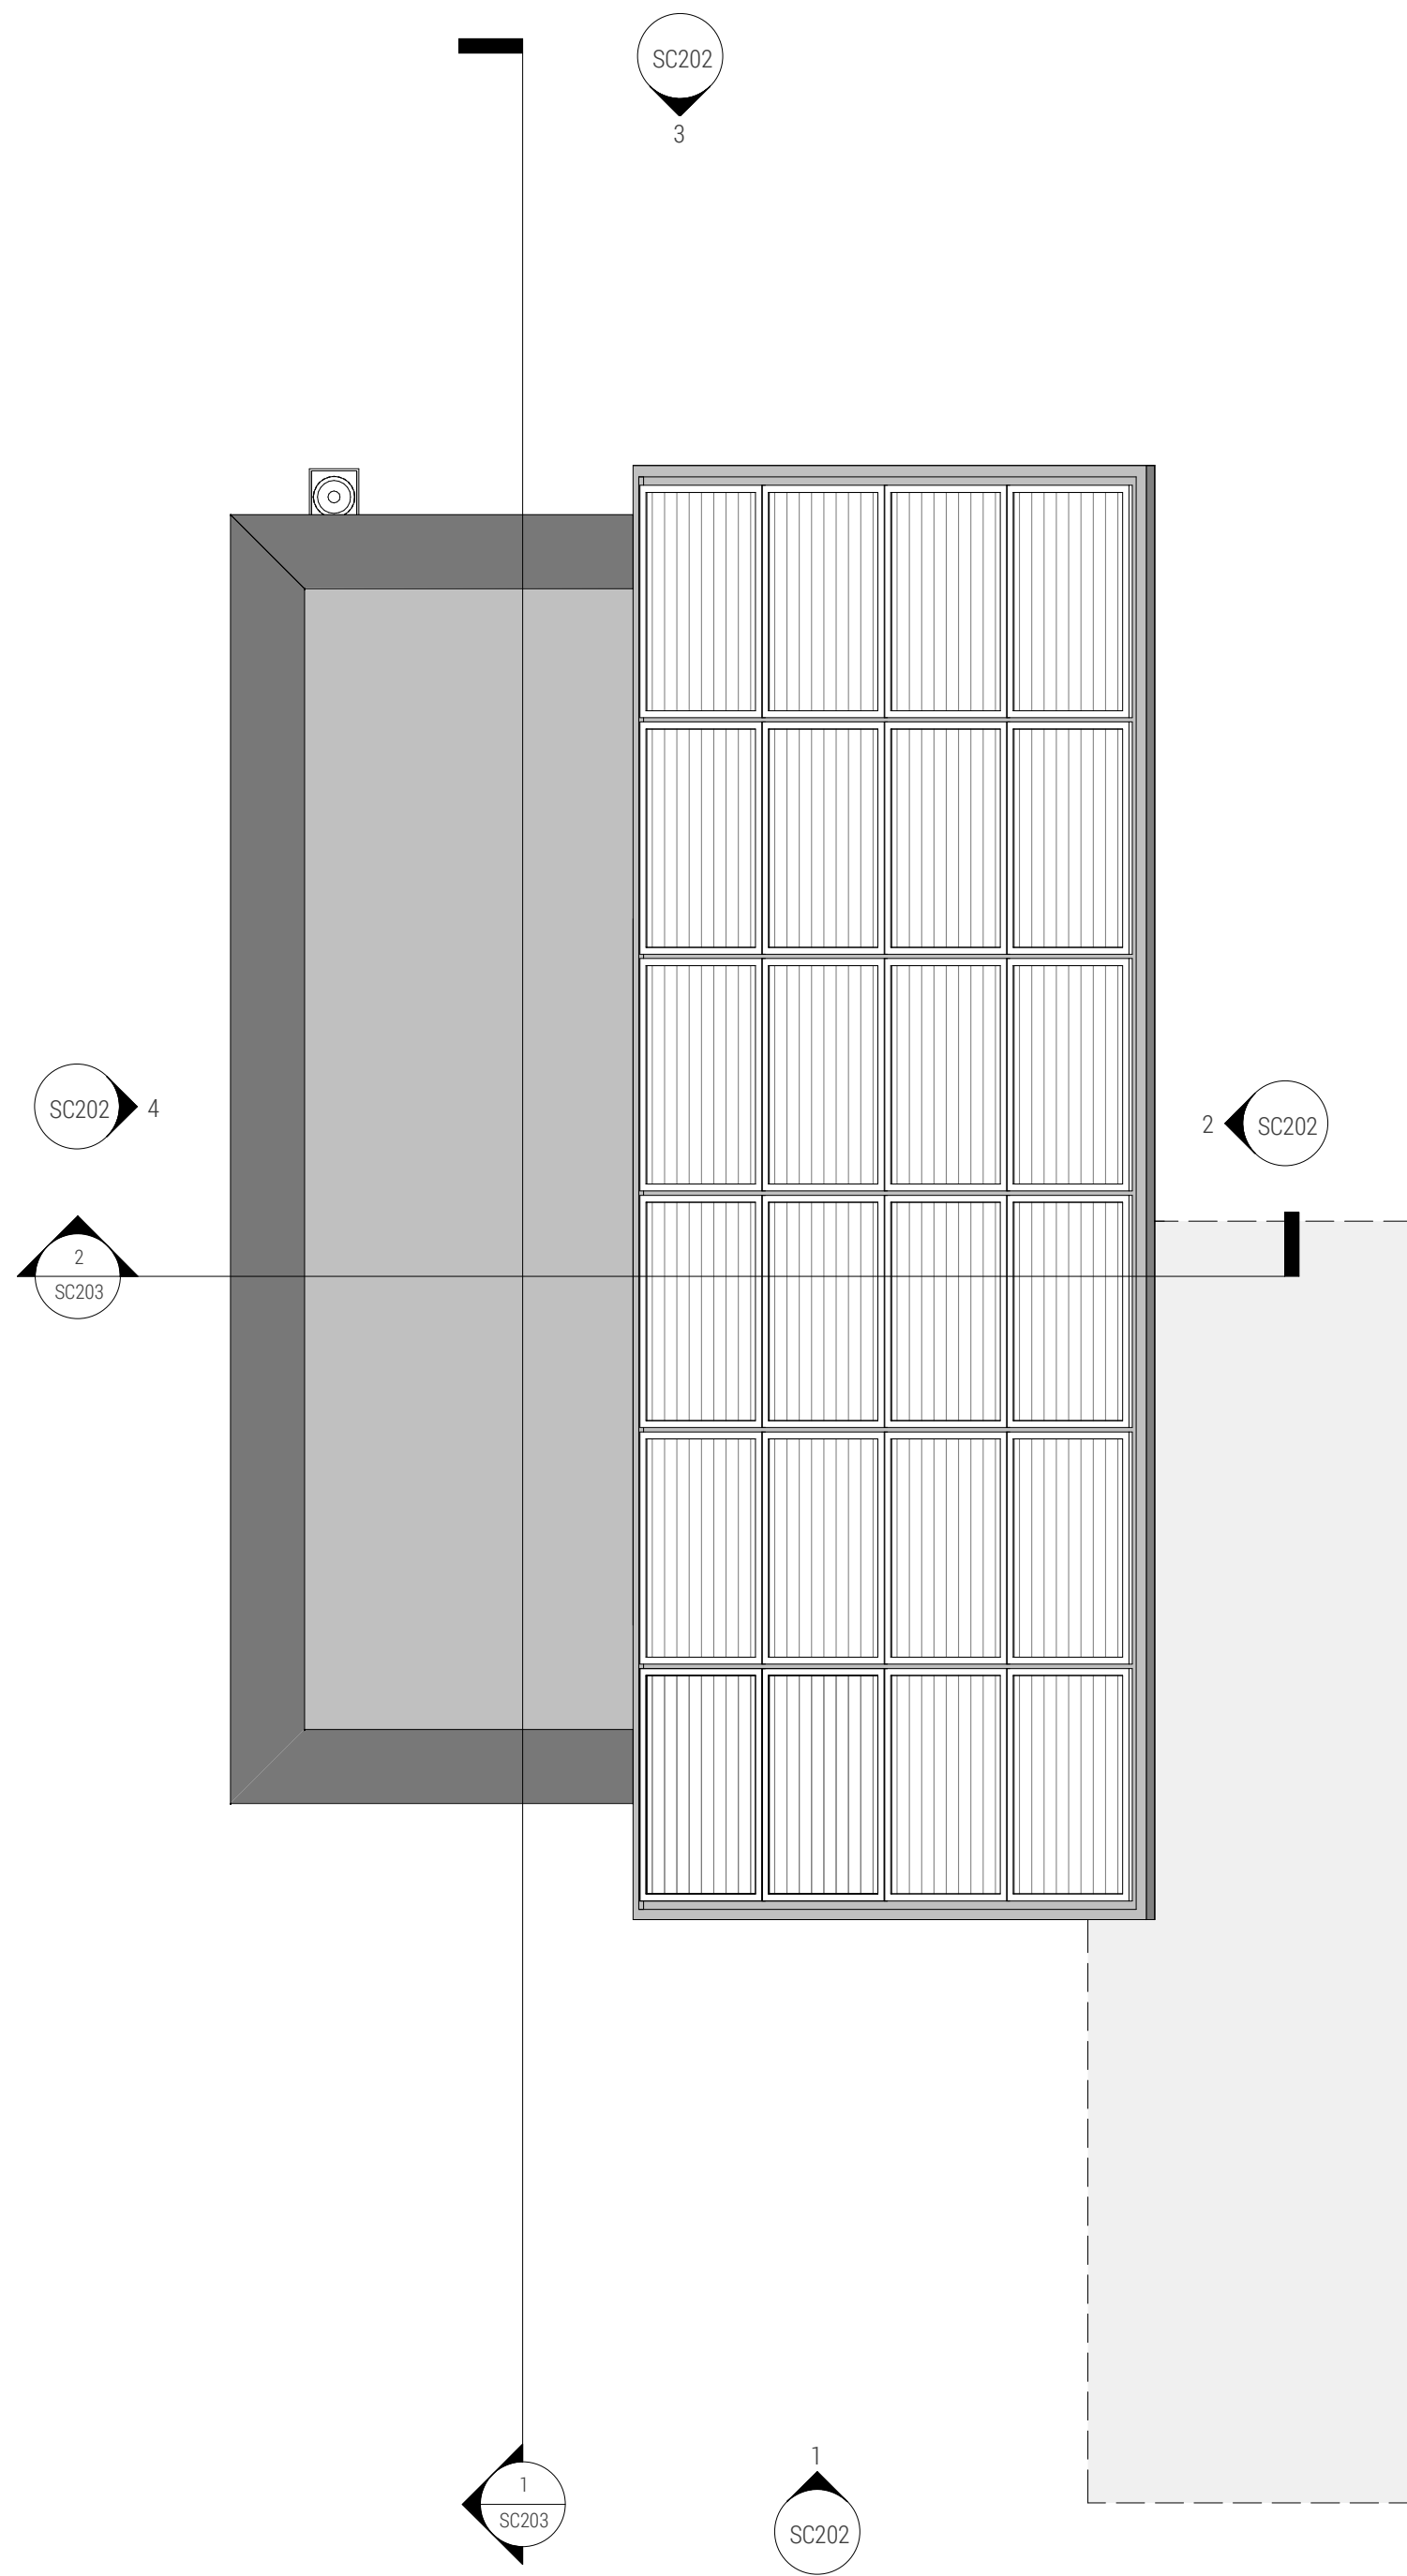

3 ROOF PLAN

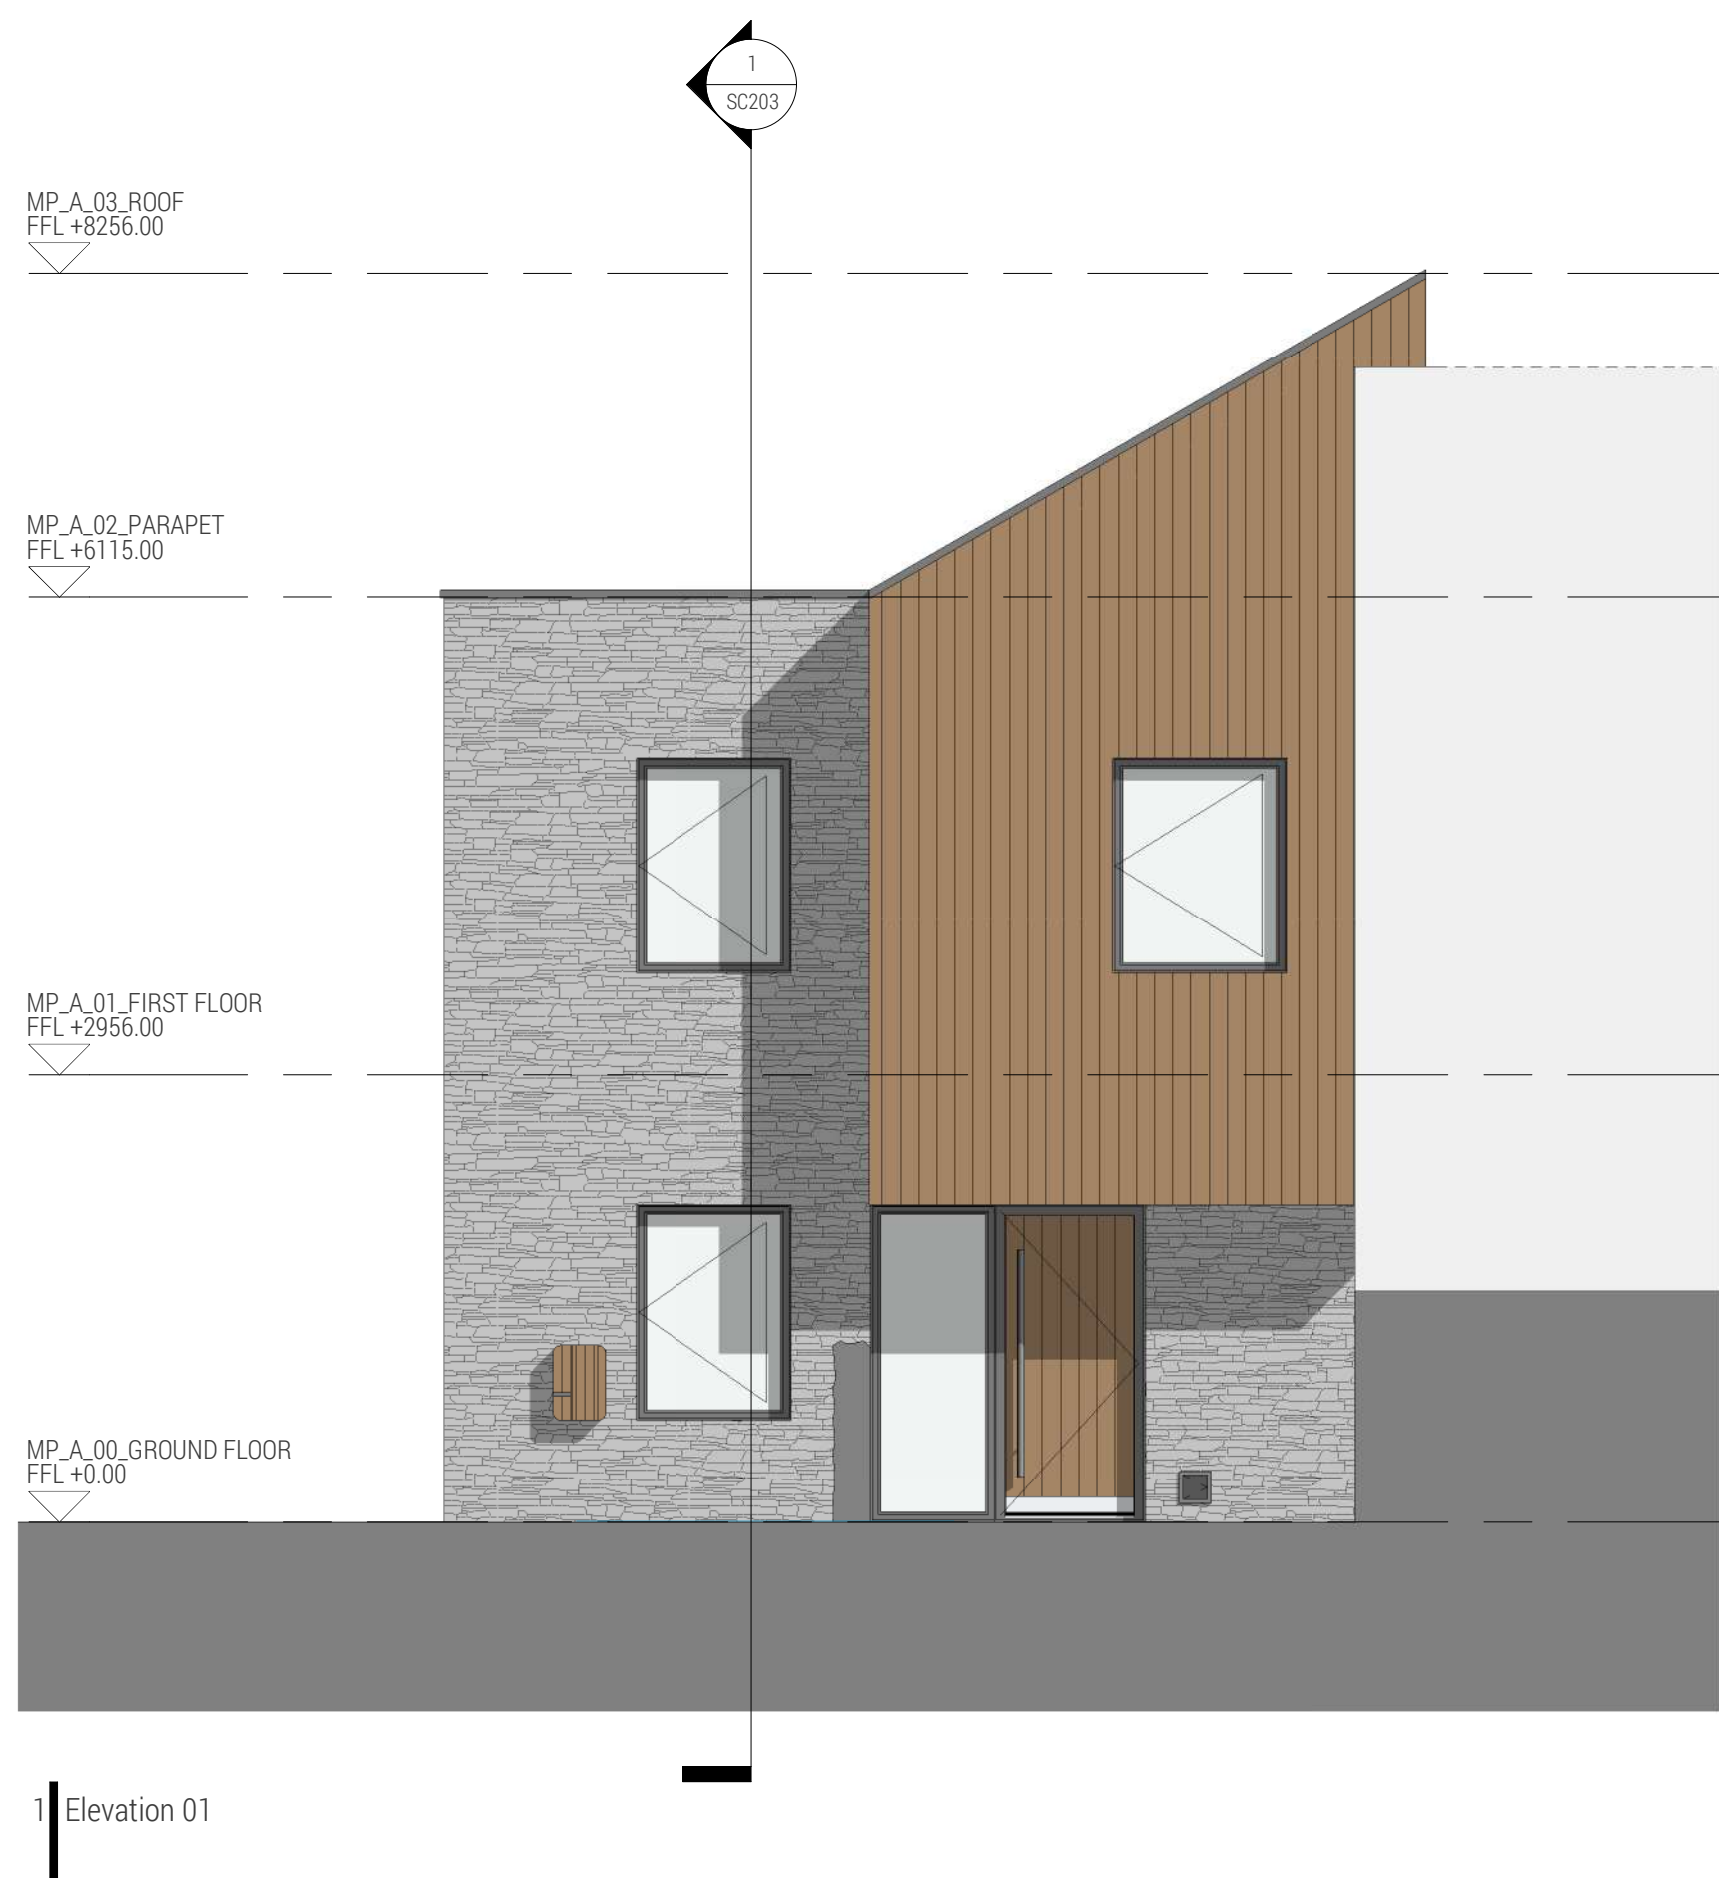

1 | Elevation 01

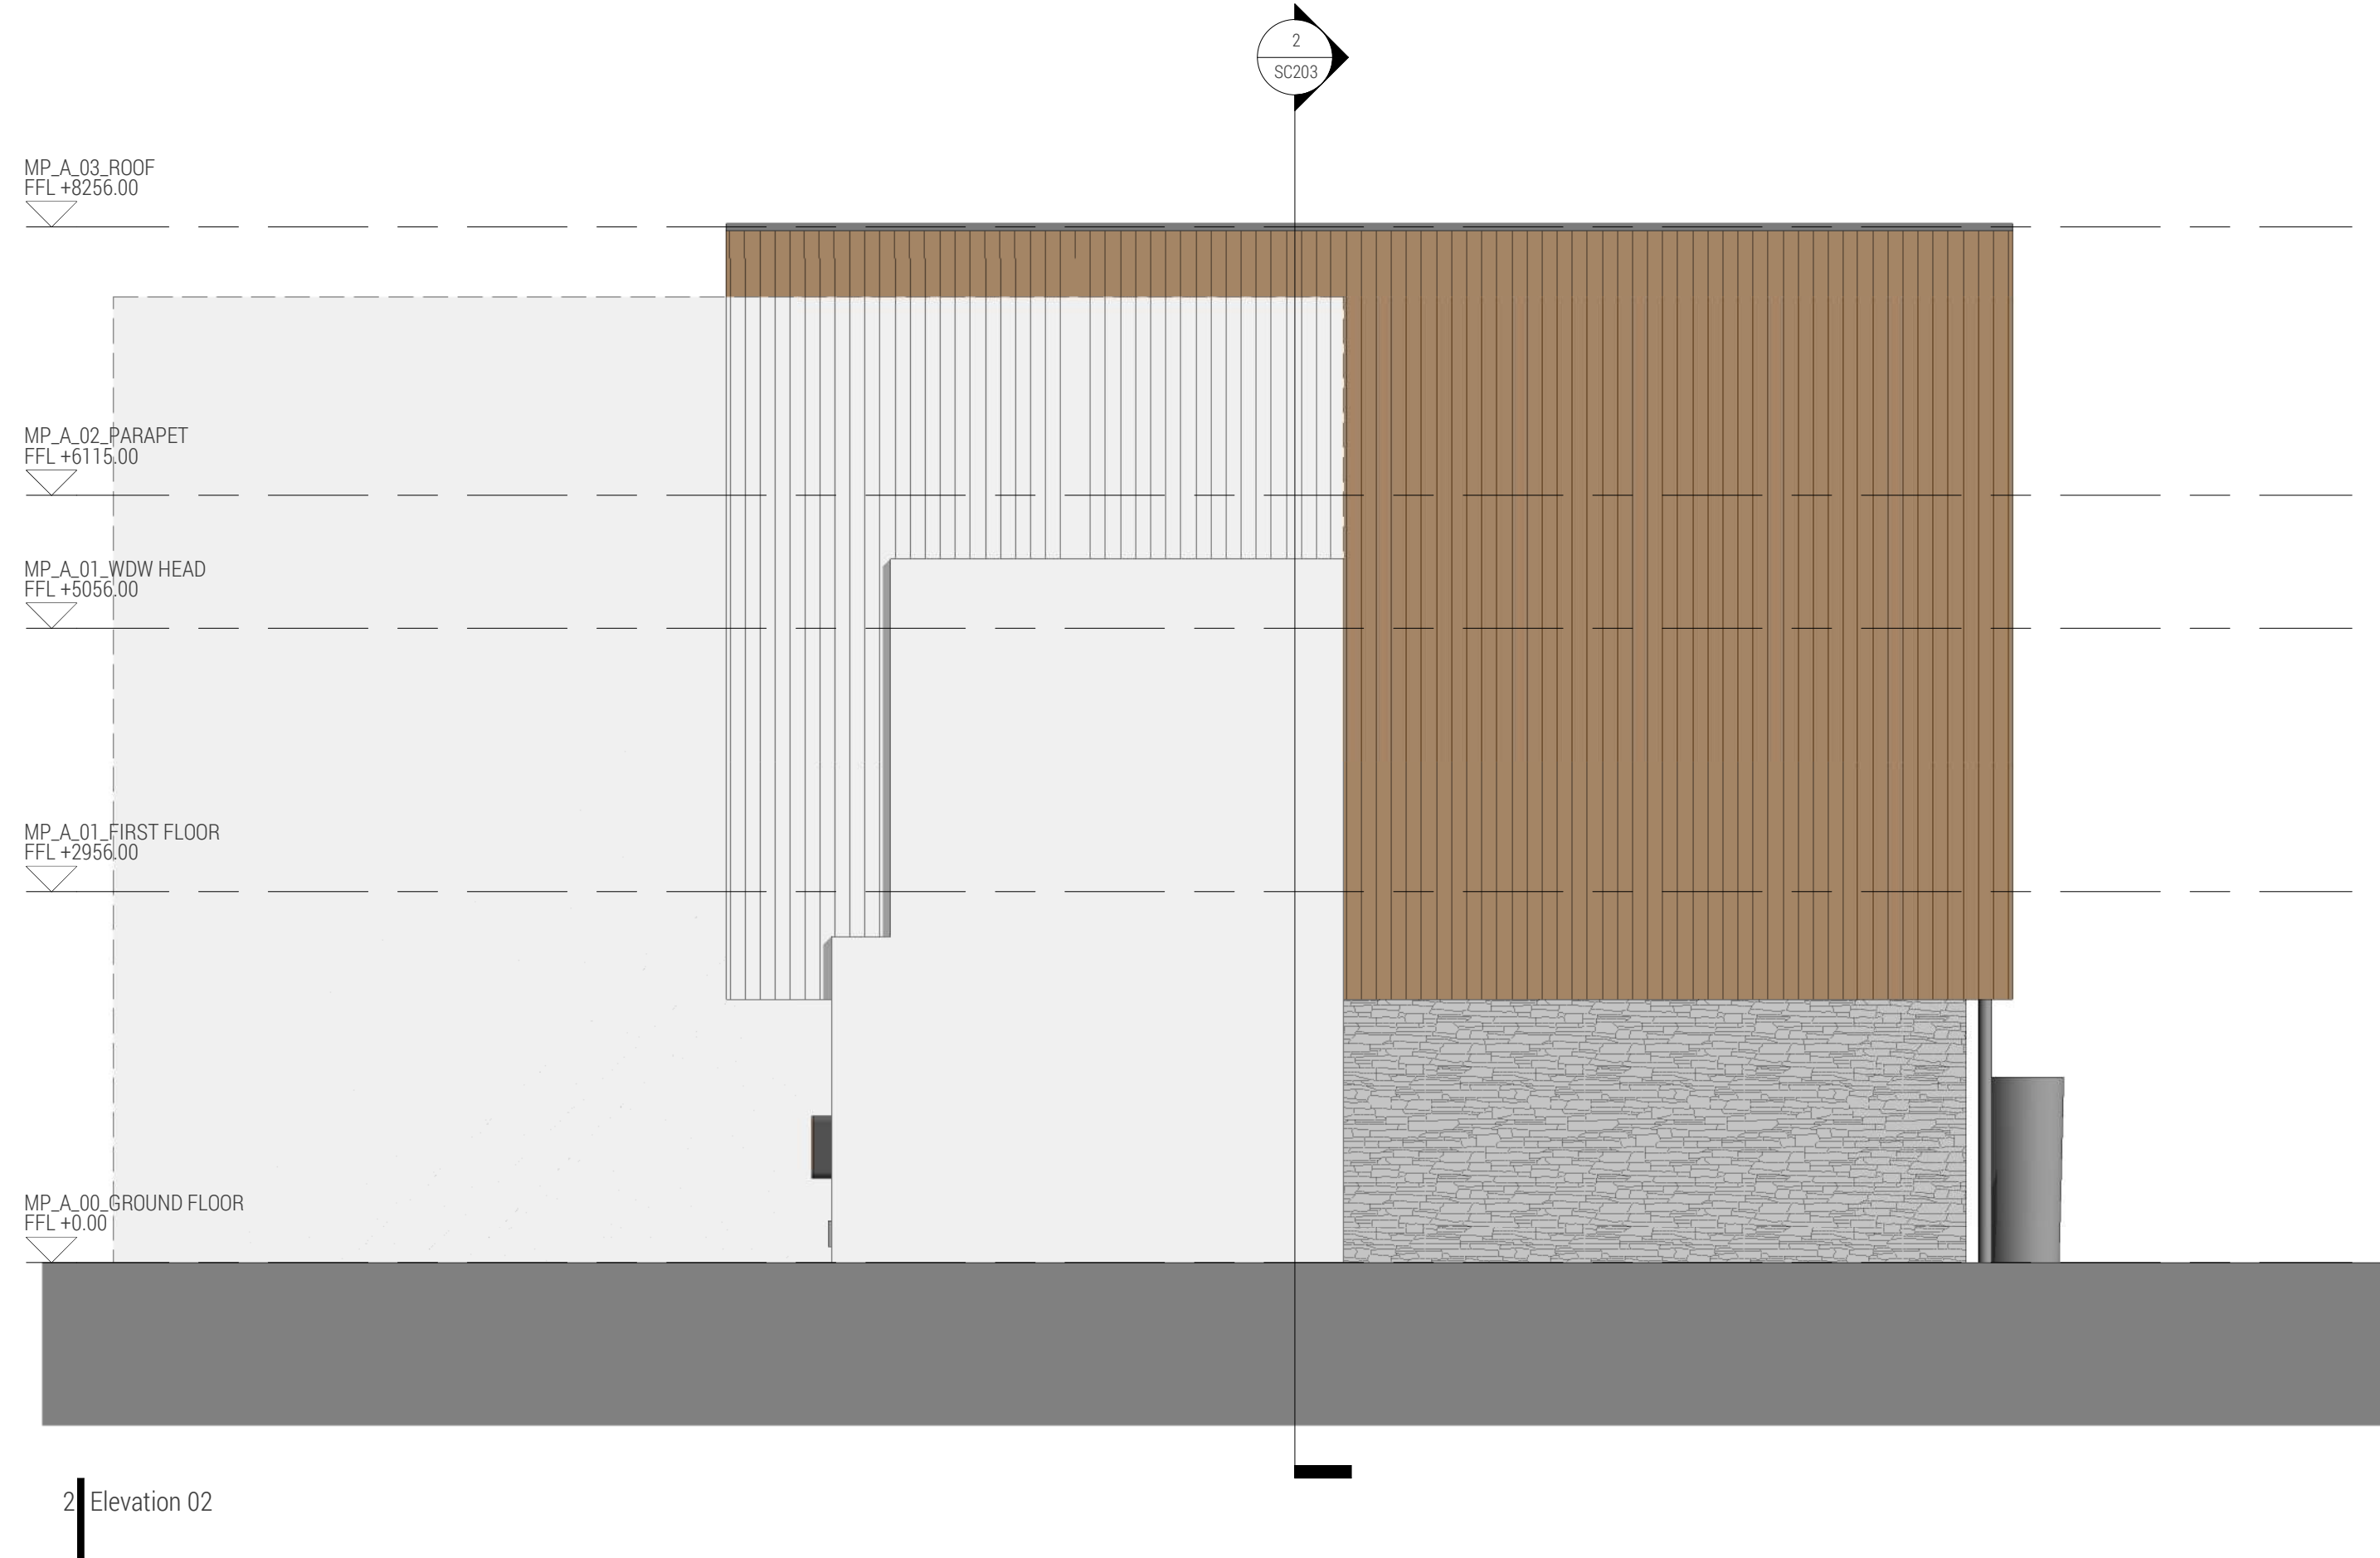

2 | Elevation 02



3 | Elevation 03



4 | Elevation 04

A 18.10.19 Post PAC amendments

Revision Schedule

DRAWING STATUS - Project Status

1912 / SC202 A

PARC HADAU

HOUSE TYPE C.2

ELEVATIONS


1:50@A1

jul 19


LOYN+CO
ARCHITECTS

02020 711432
88 Gable Street Penarth CF64 1EP
Copyright LOYN+CO architects
architecture@loyn.co.uk
loyn.co.uk
do not scale



0 1 2 3 4 5 6 7 8 9 10 11 12

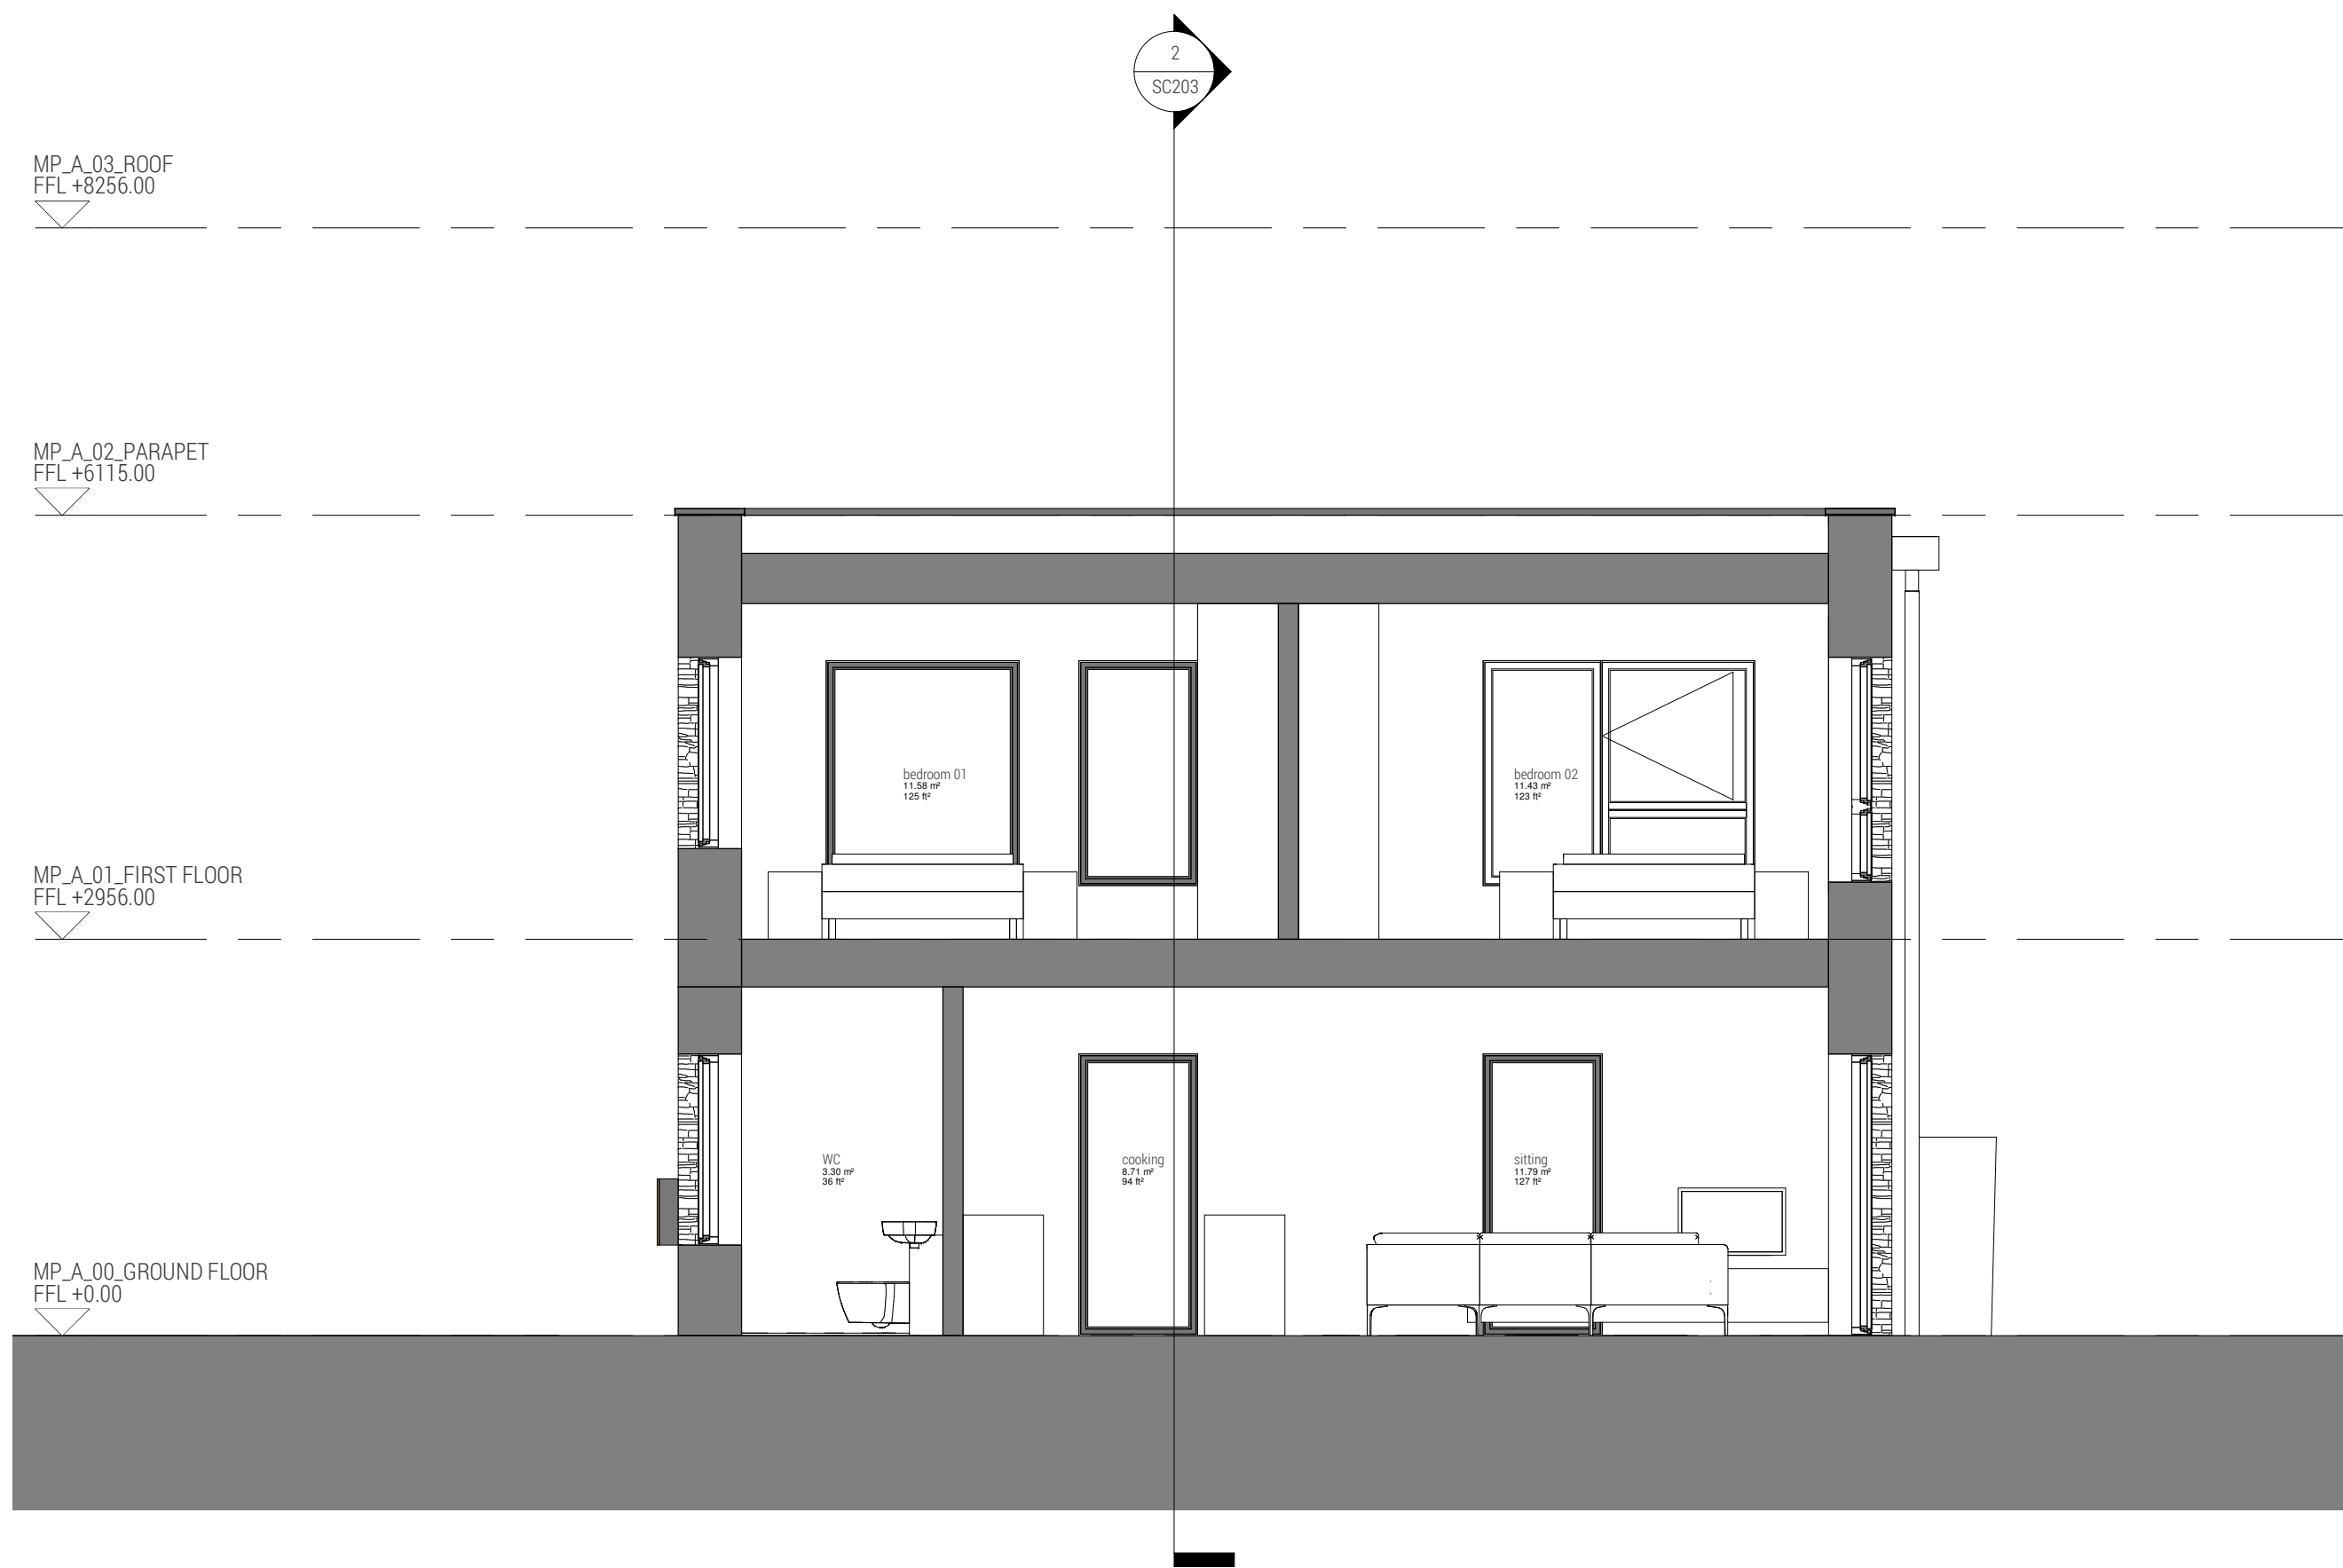

1 Section 01

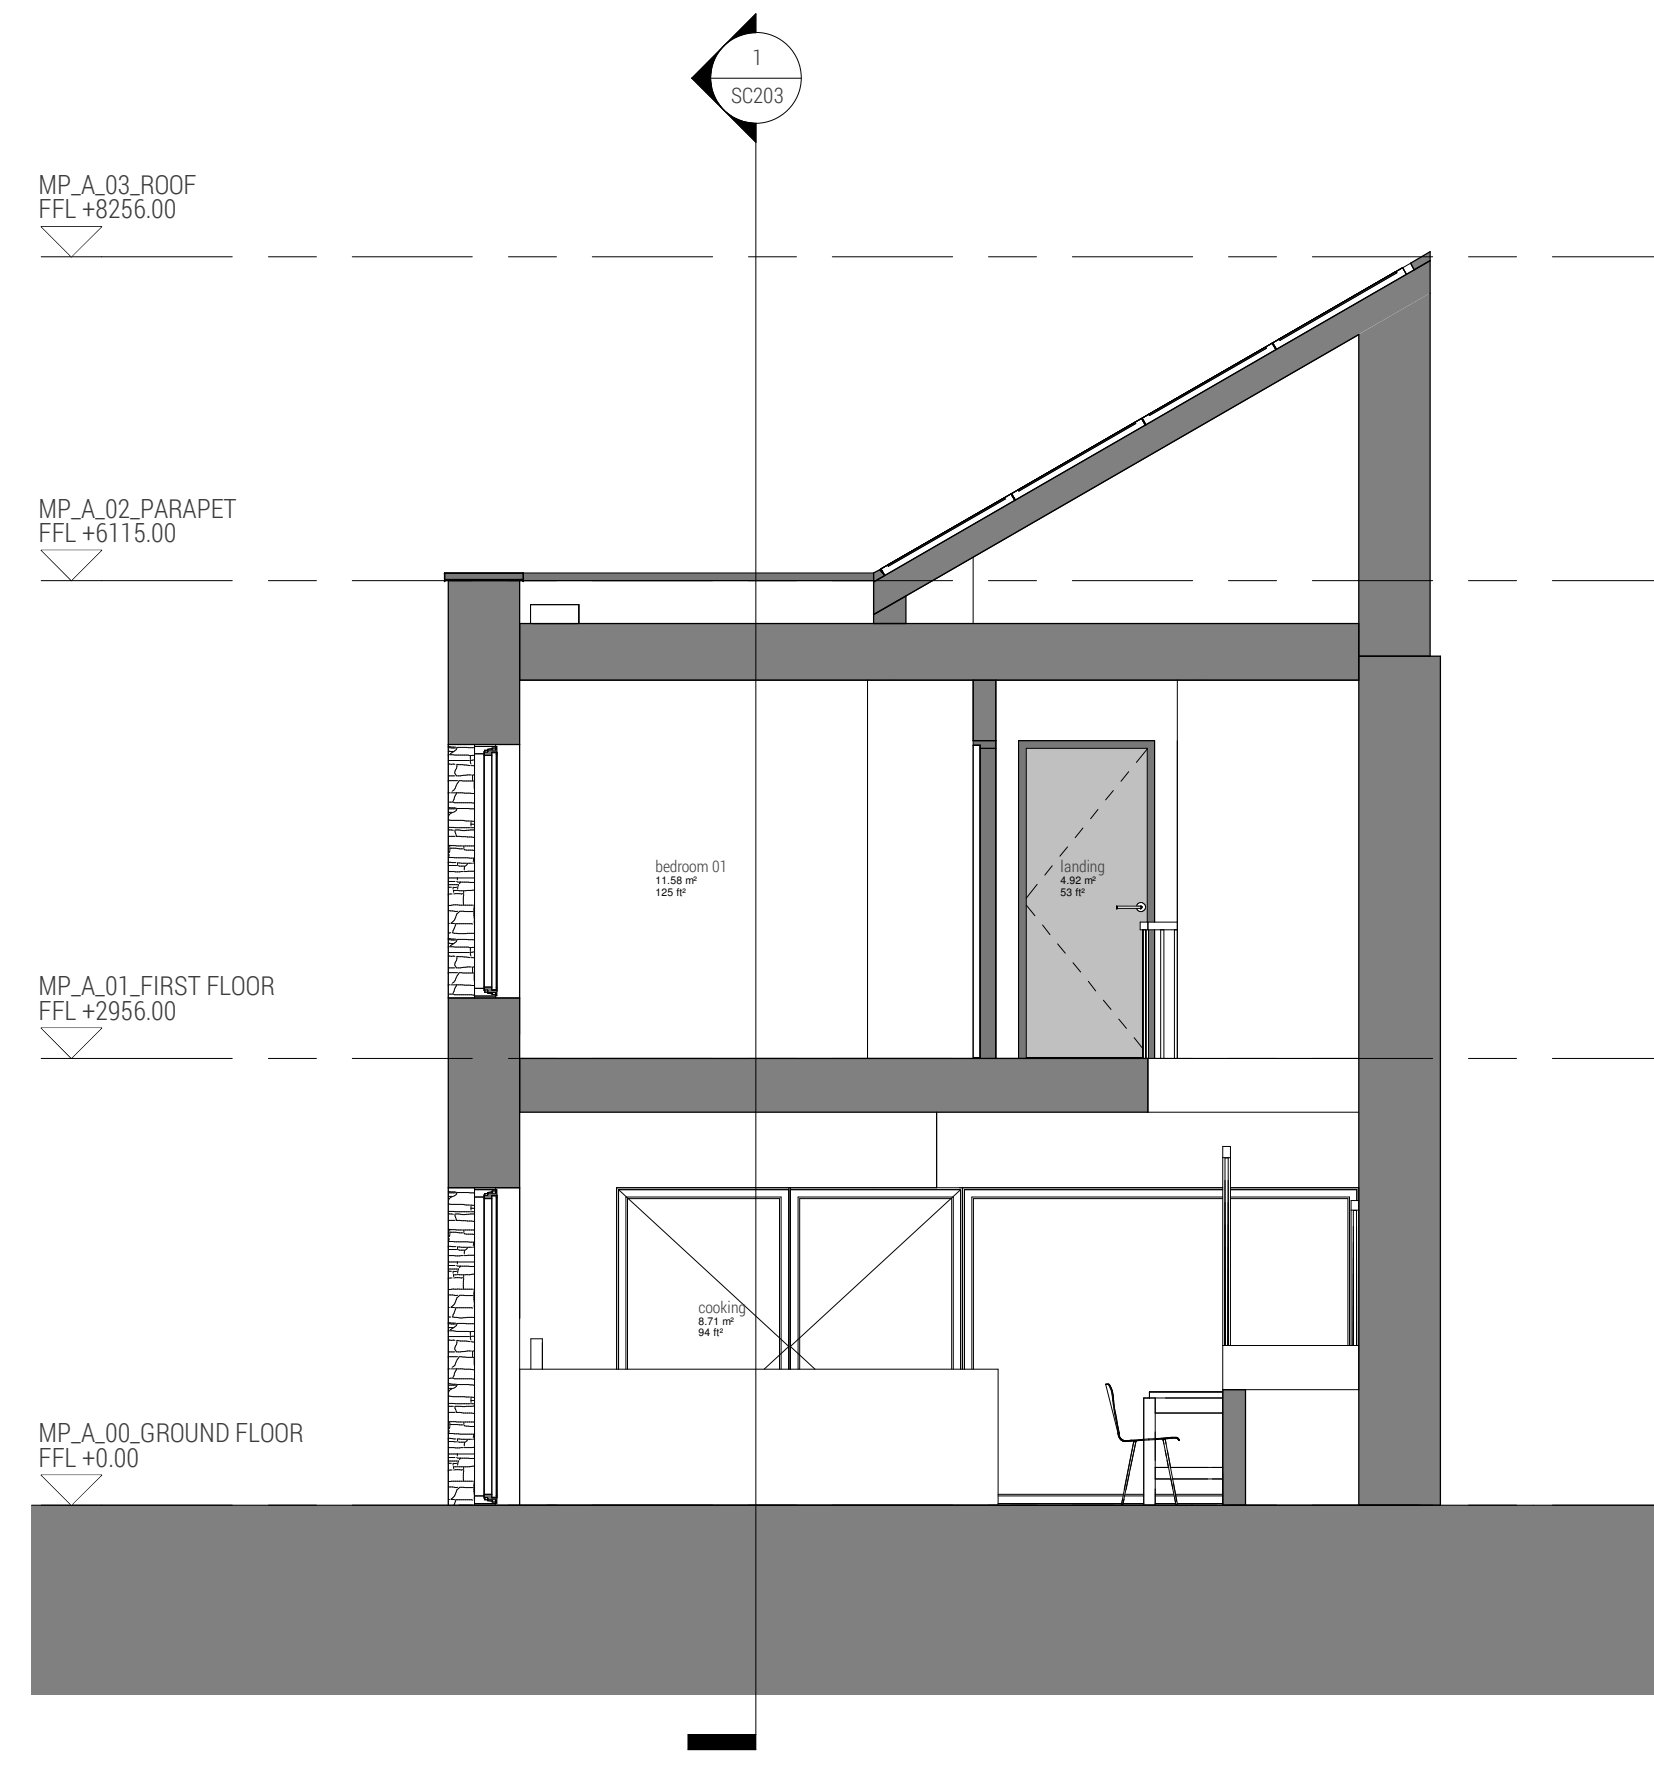

2 Section 02

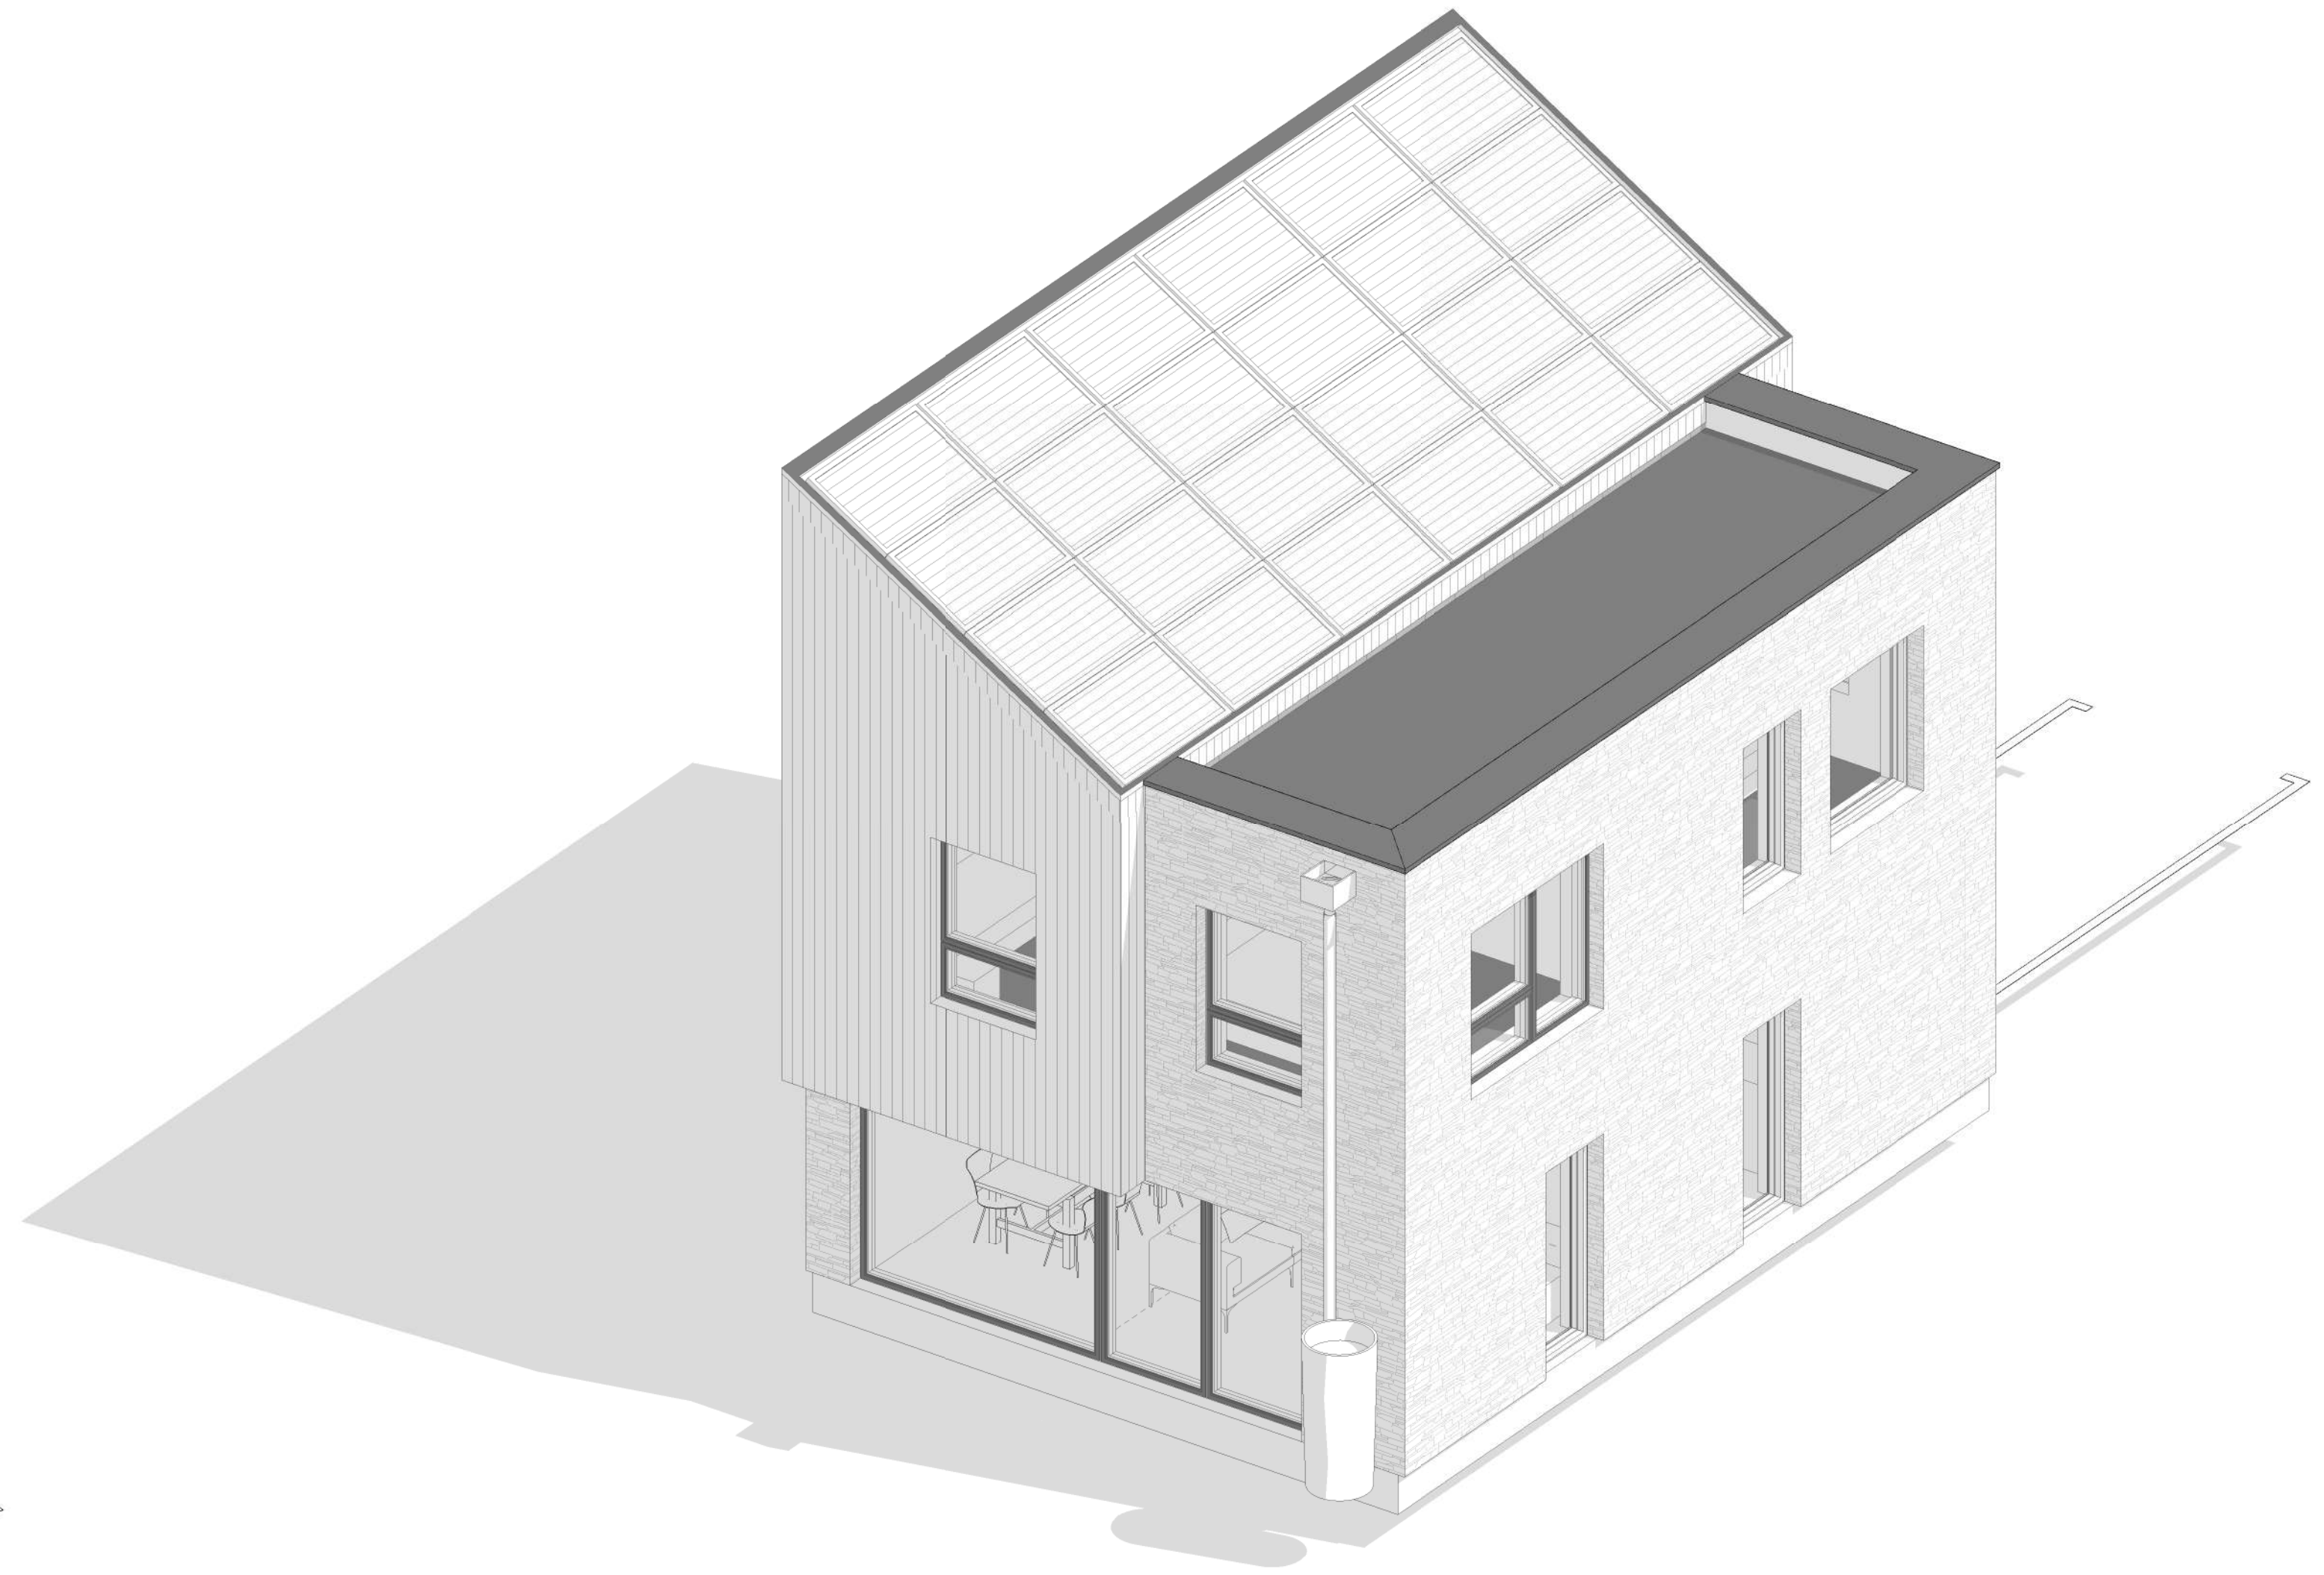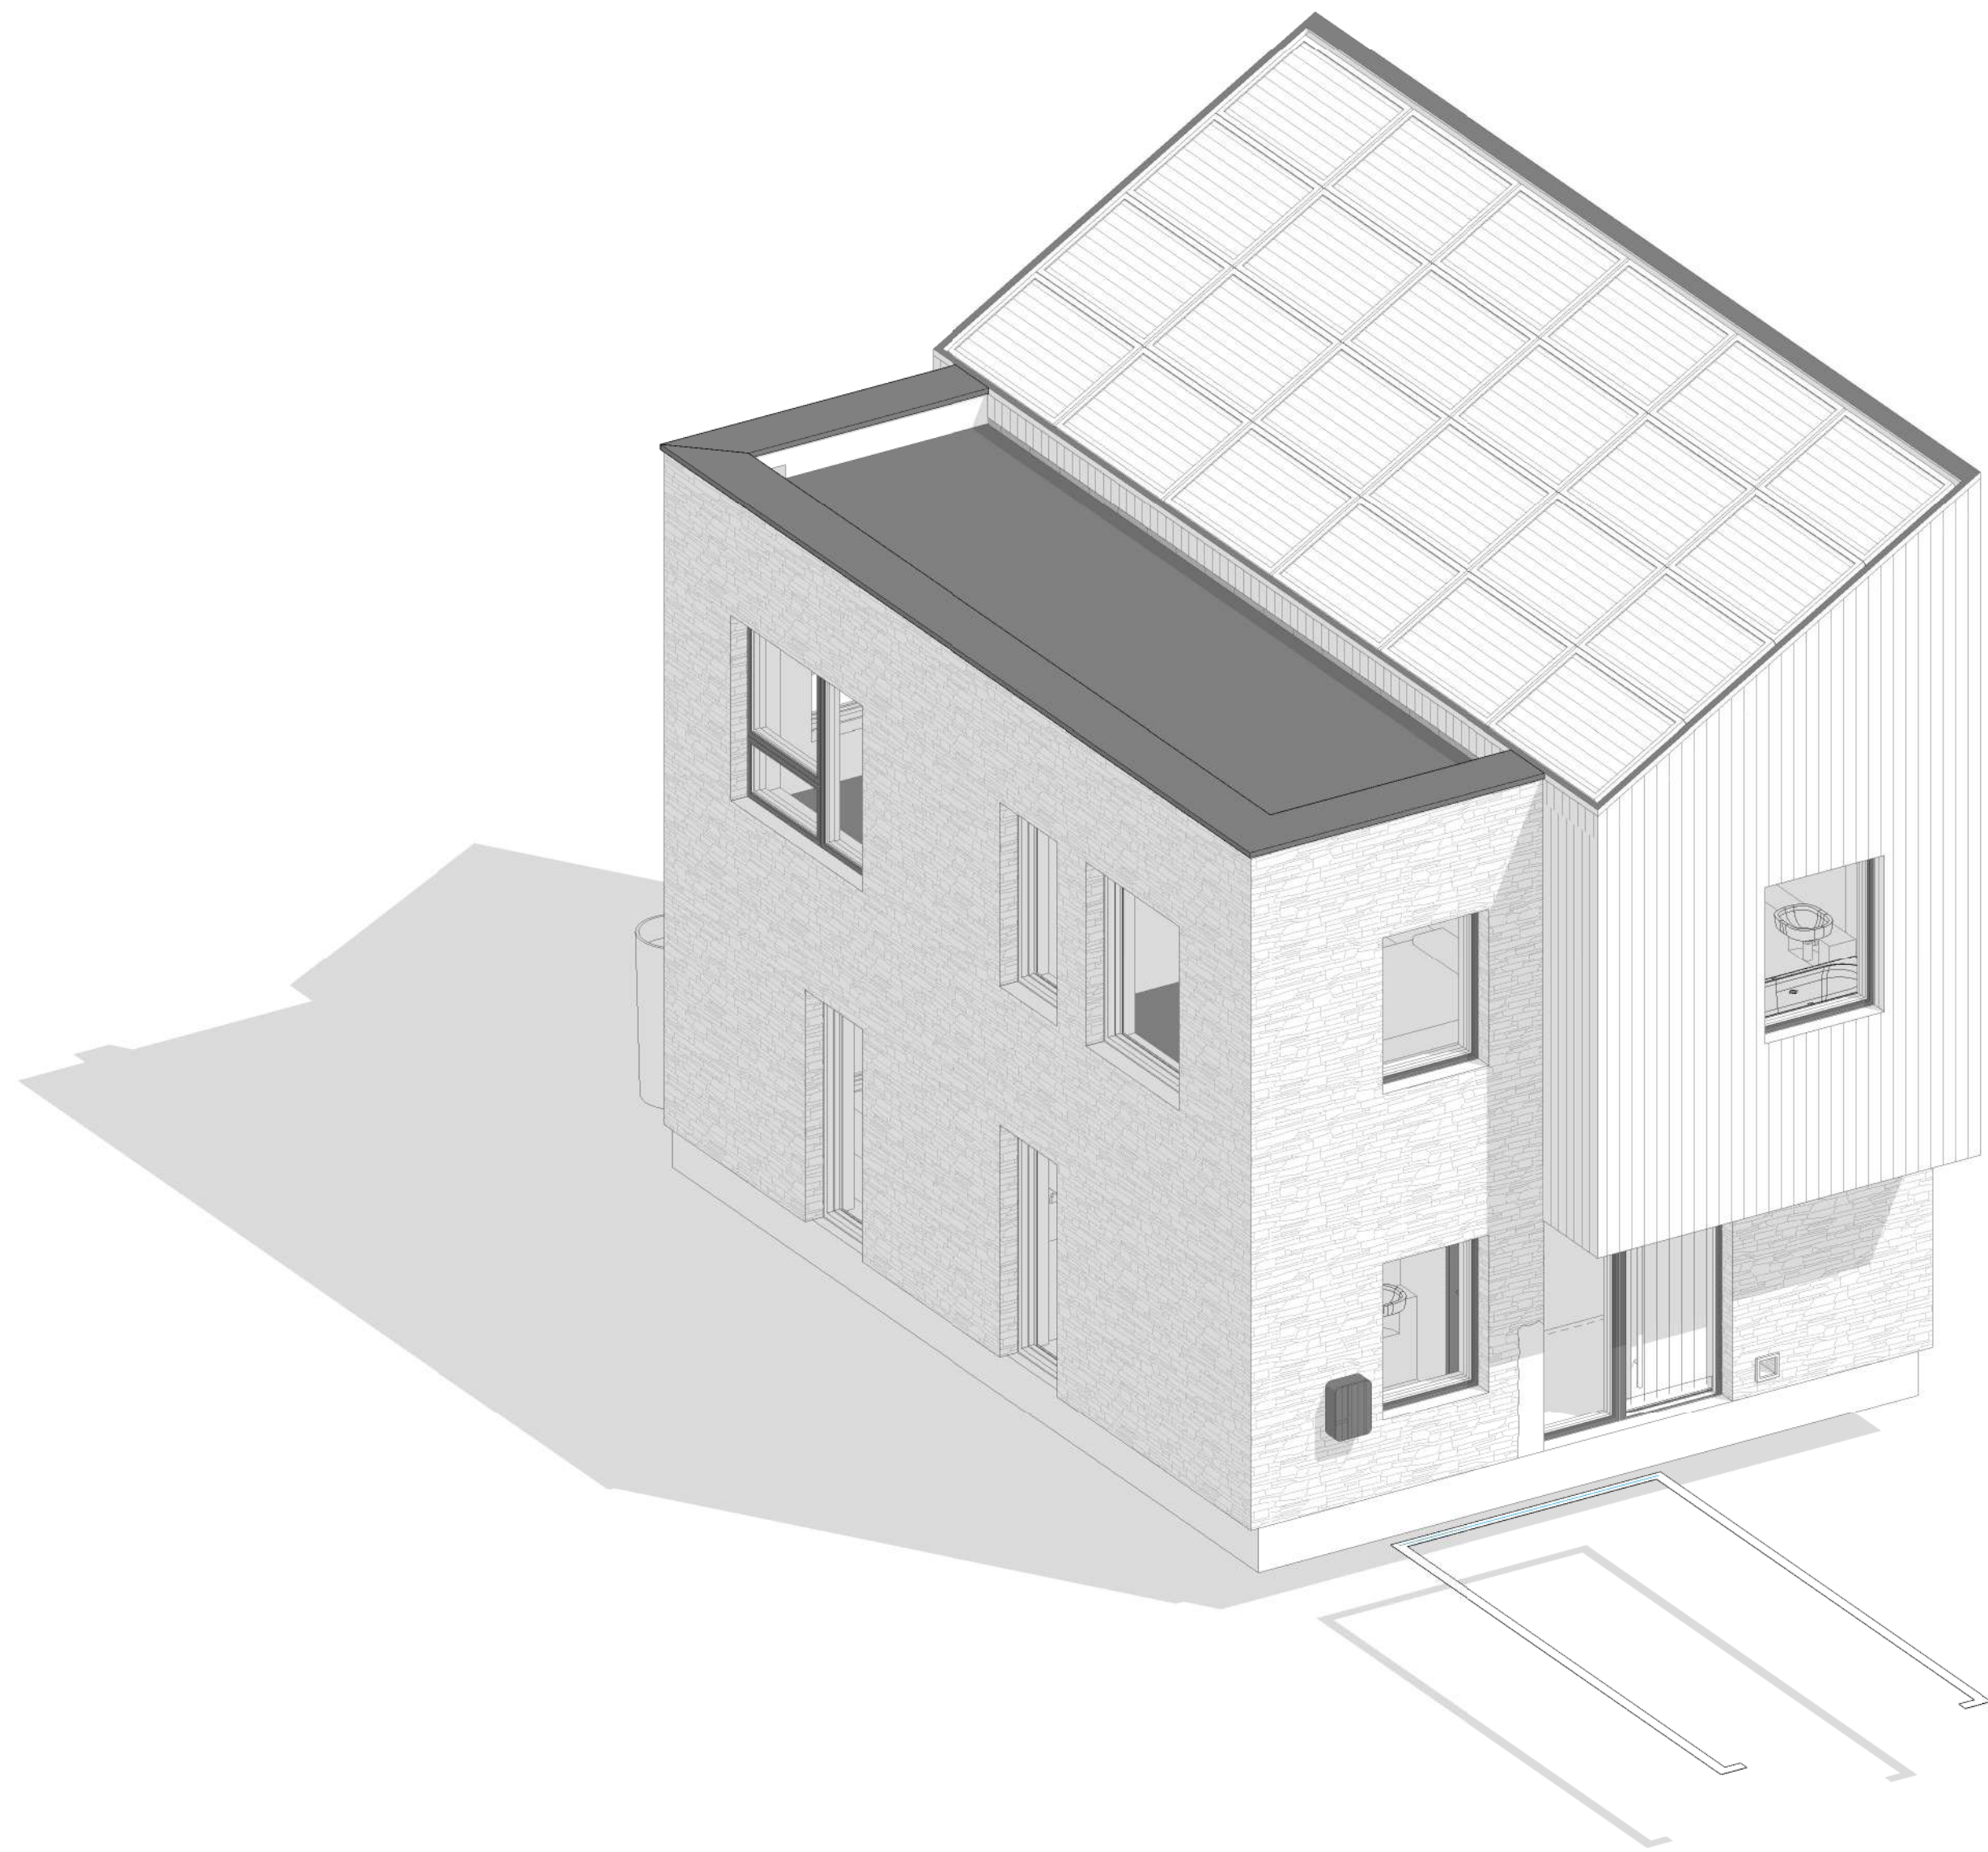

A 18.10.19 Post PAC amendments
Revision Schedule

DRAWING STATUS - Project Status

1912 / SC204 A

PARC HADAU
HOUSE TYPE C.2

3D

@A1

jul 19

LOYN+CO
ARCHITECTS

02020 711432 | architecture@loyn.co.uk
88 Gable Street Penarth CF64 1EP | loyn.co.uk
Copyright LOYN+CO architects | do not scale

