



| Gross internal area |        |
|---------------------|--------|
| Level               | GIA m2 |


|                      |       |
|----------------------|-------|
| MP_A_00_GROUND FLOOR | 45 m² |
| MP_A_01_FIRST FLOOR  | 49 m² |
| 93 m²                |       |

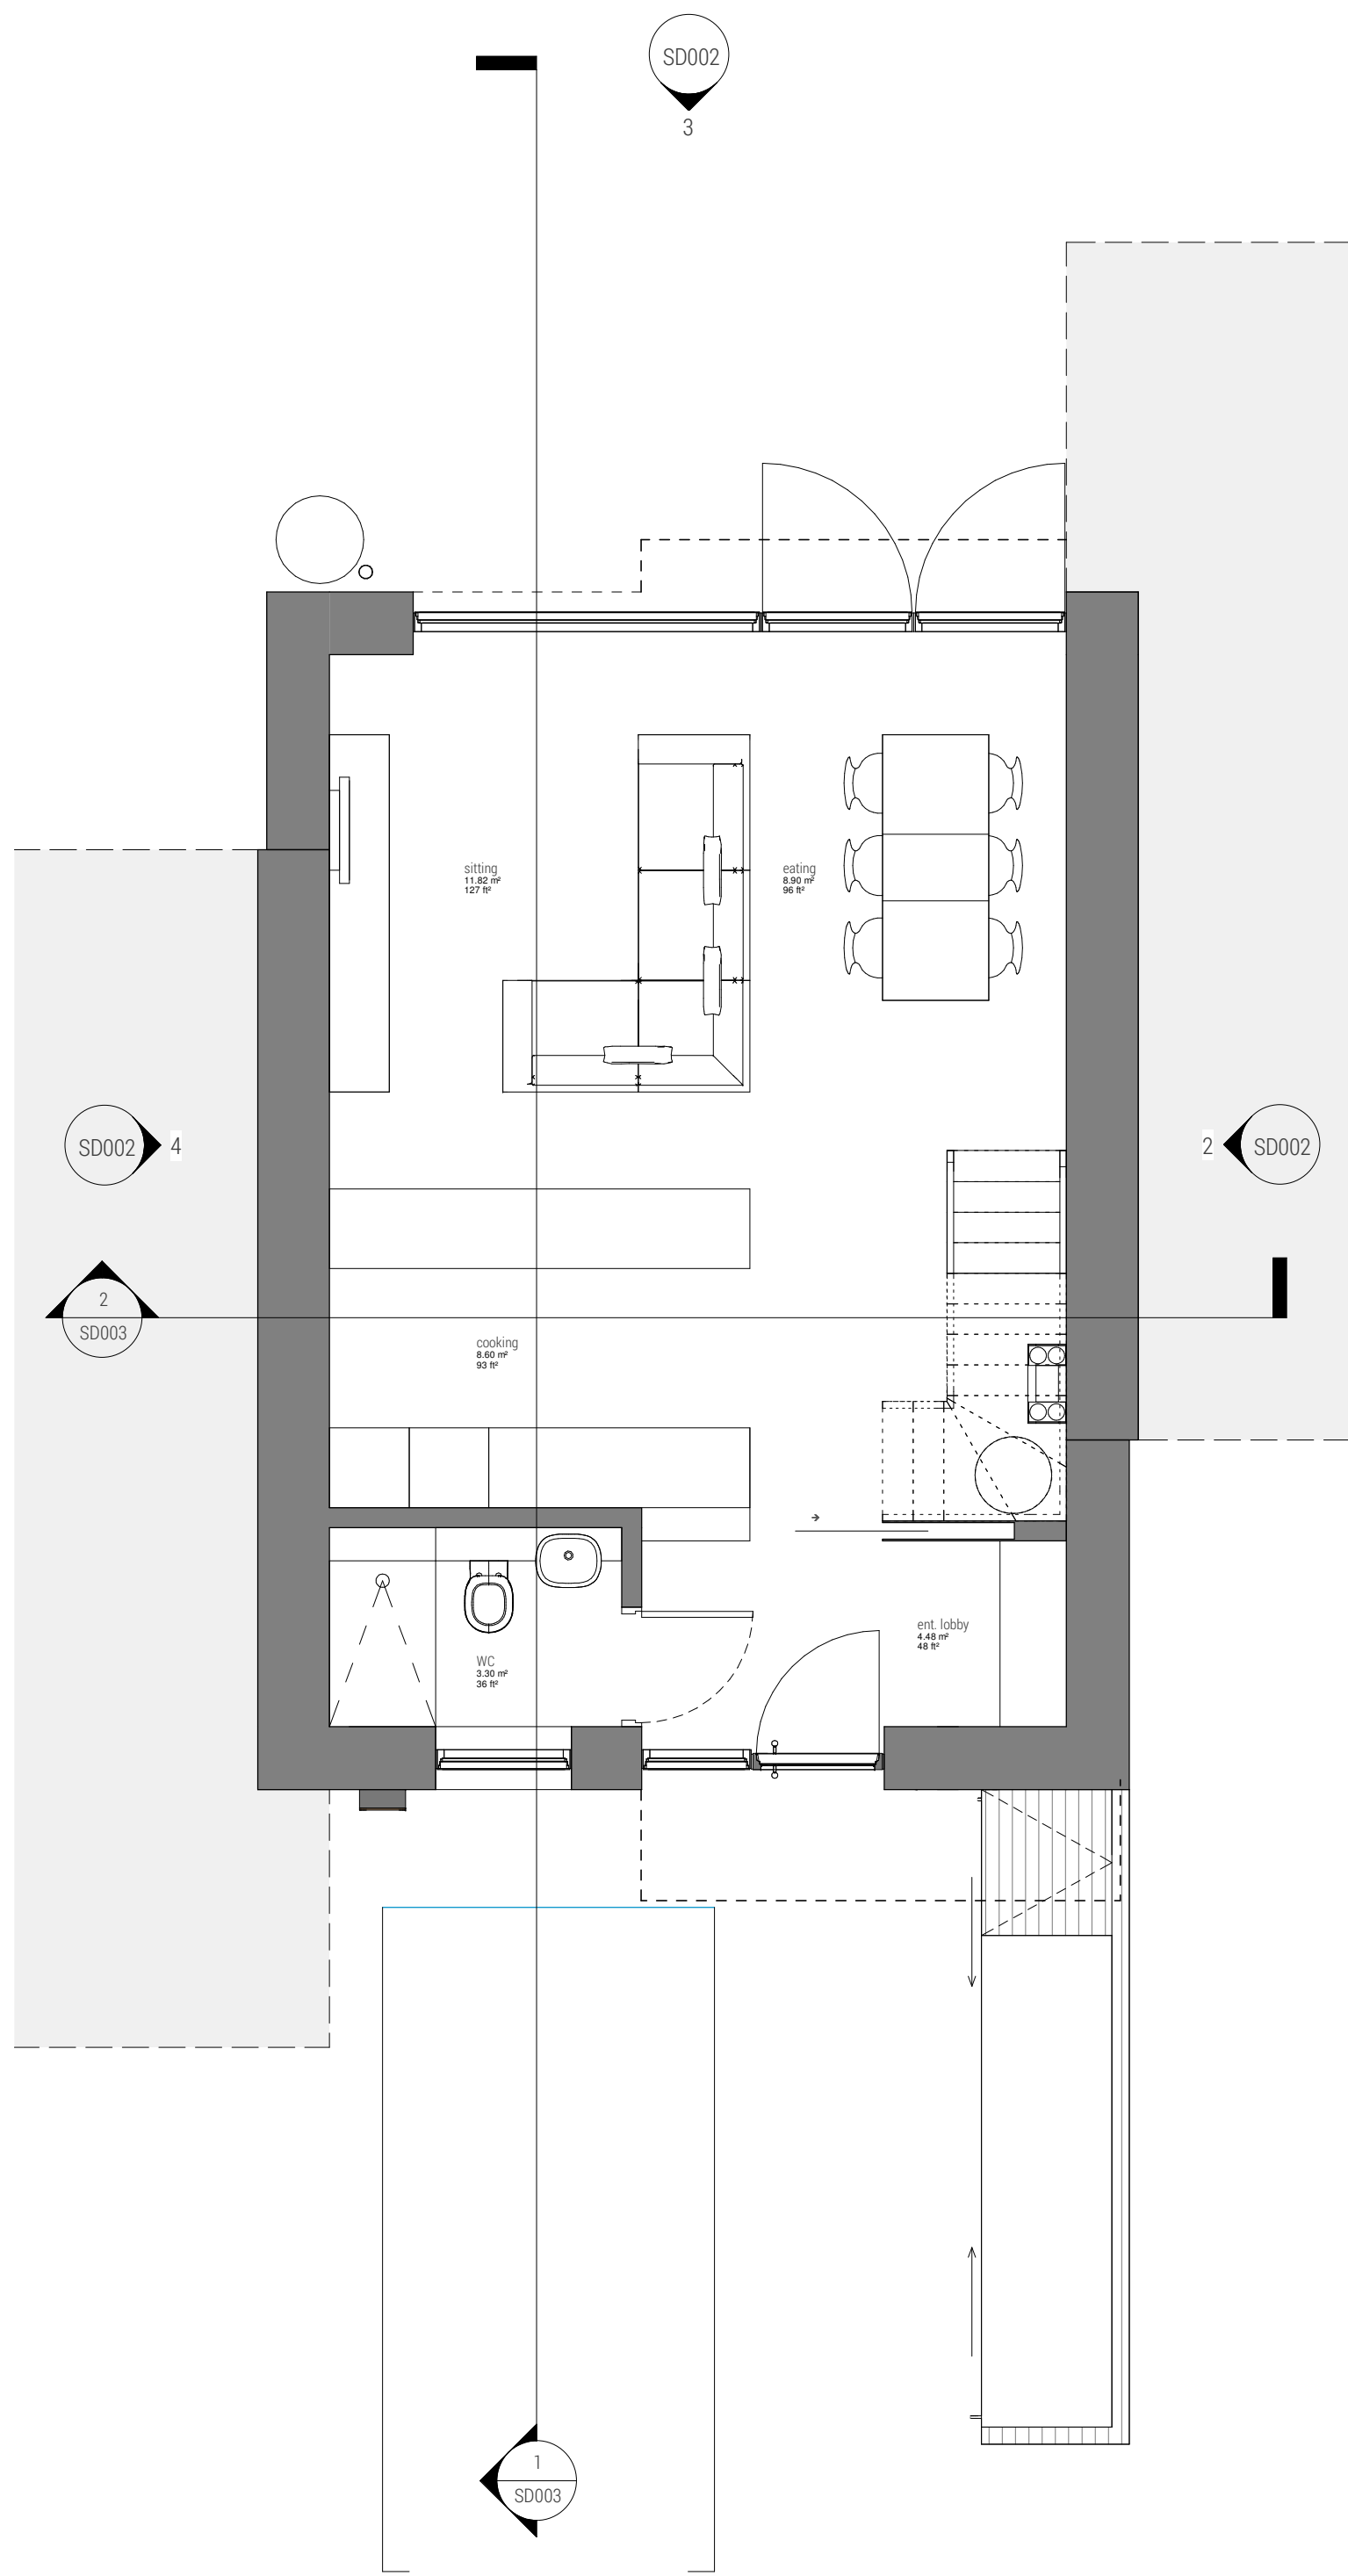

1 | GROUND FLOOR PLAN

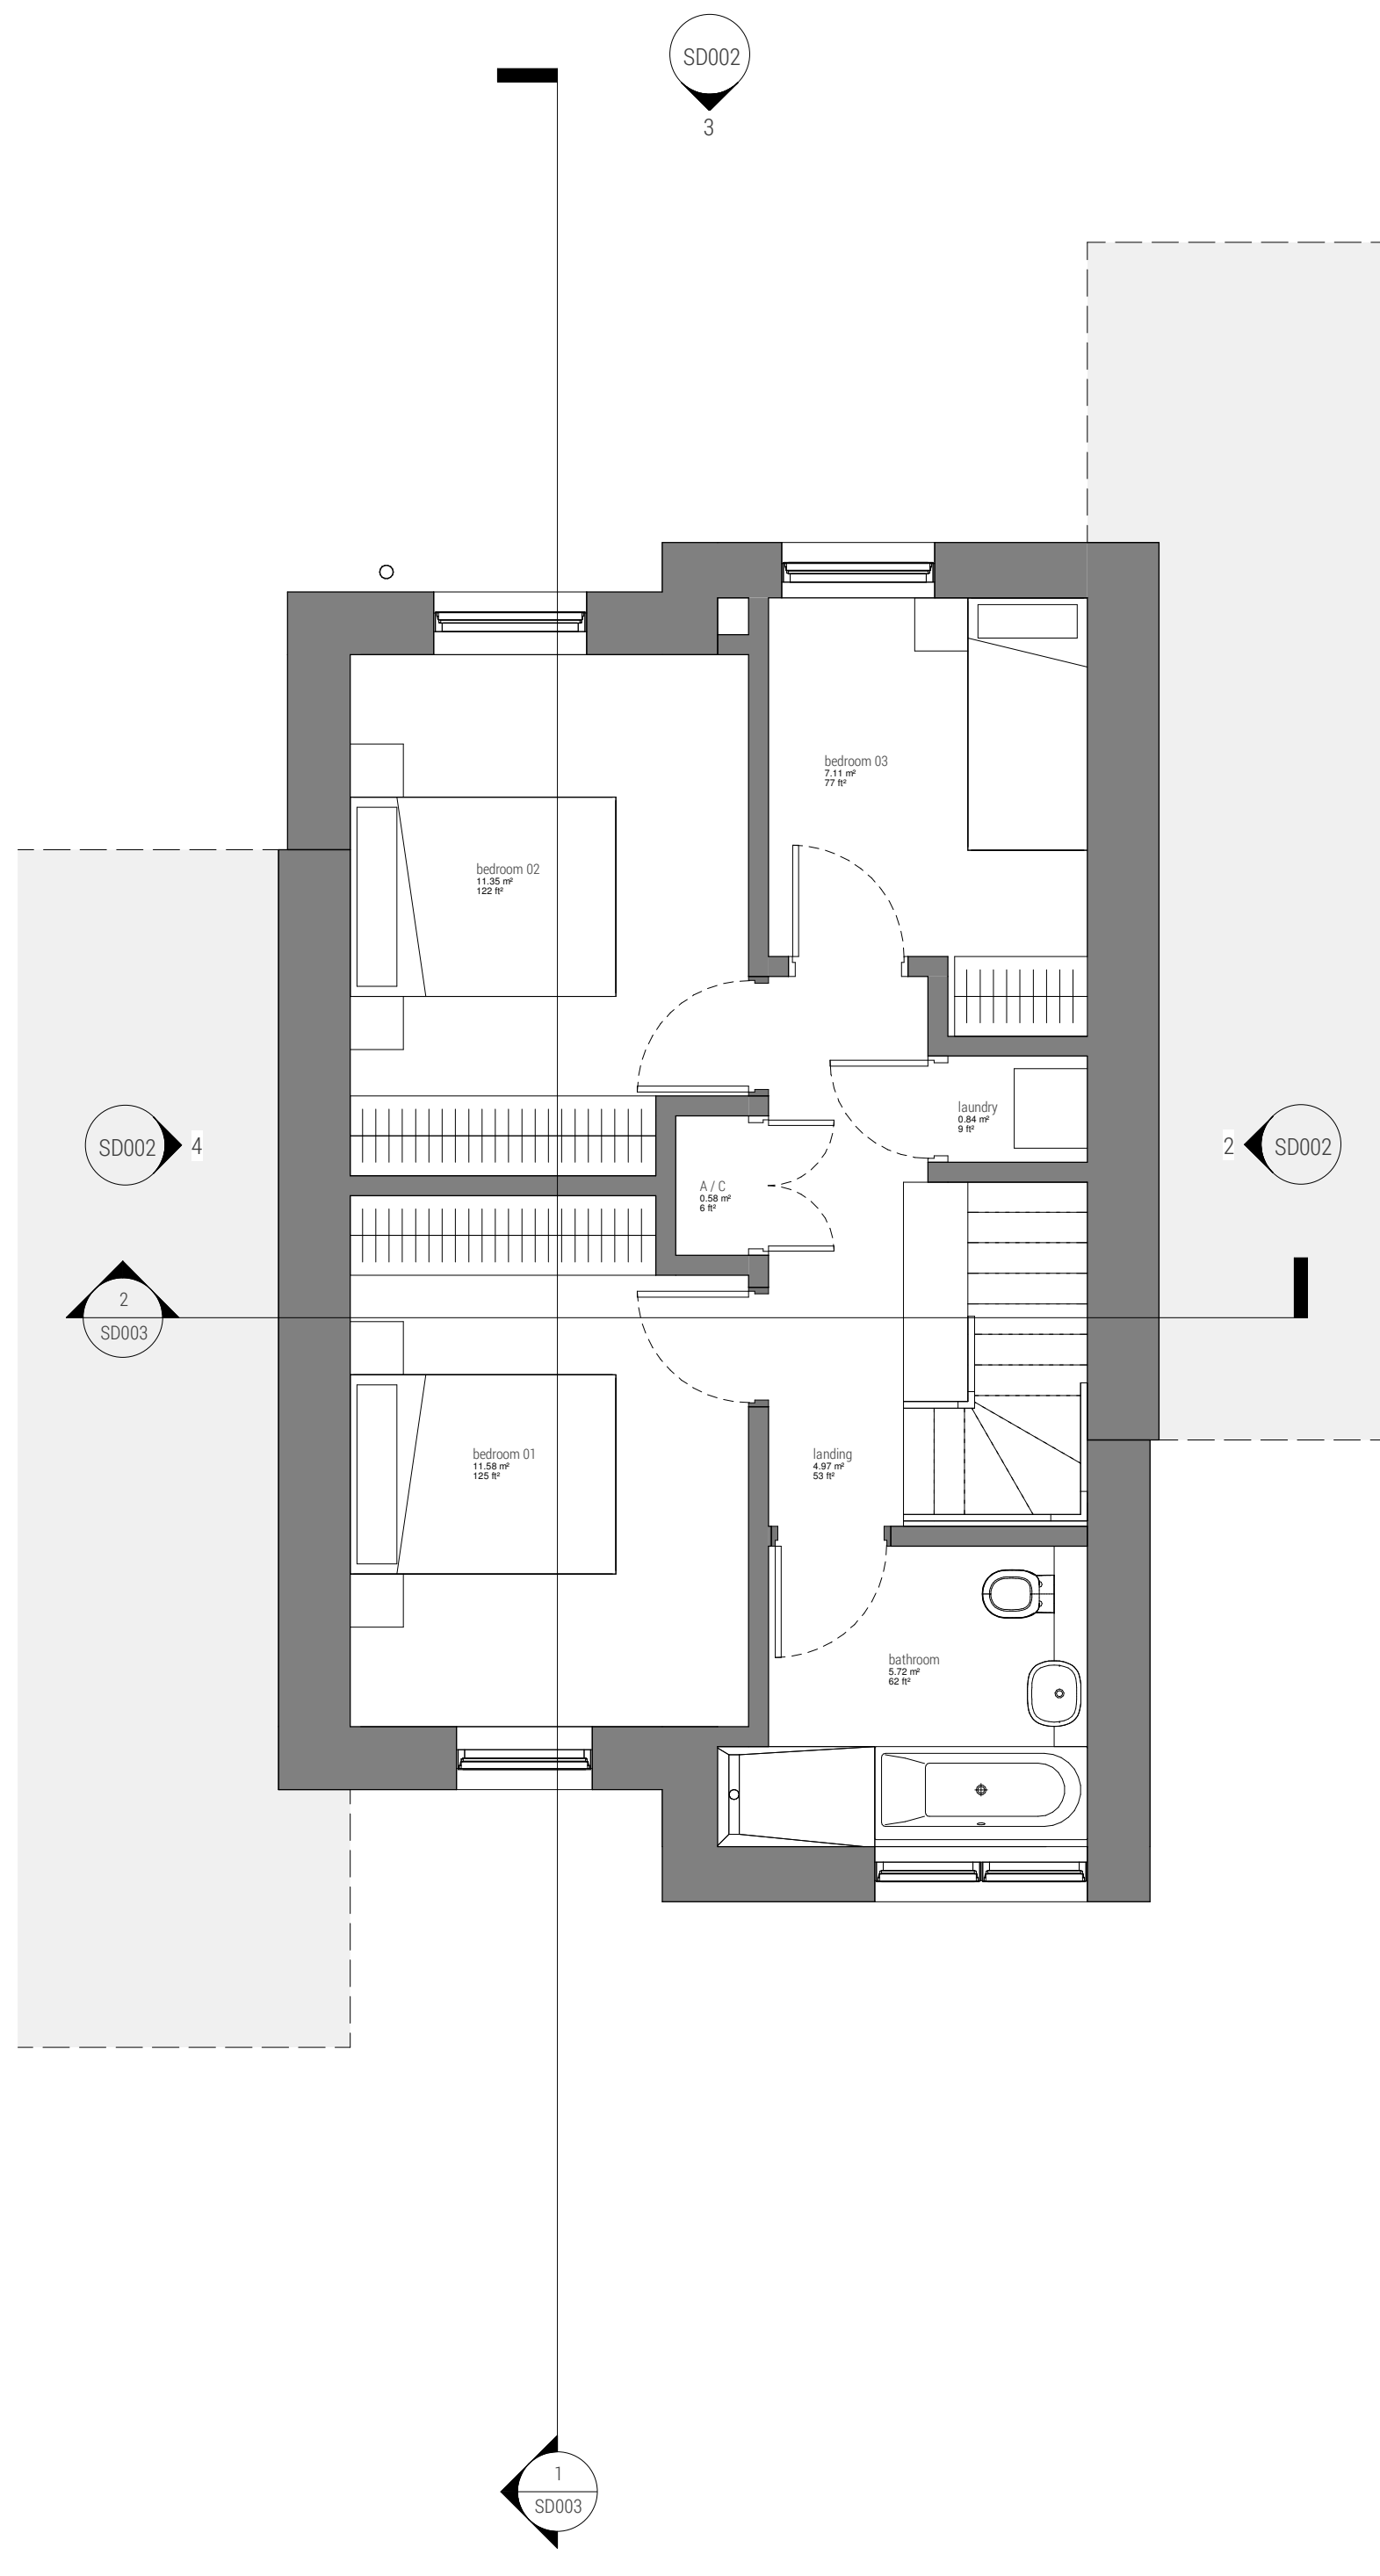

2 | FIRST FLOOR PLAN

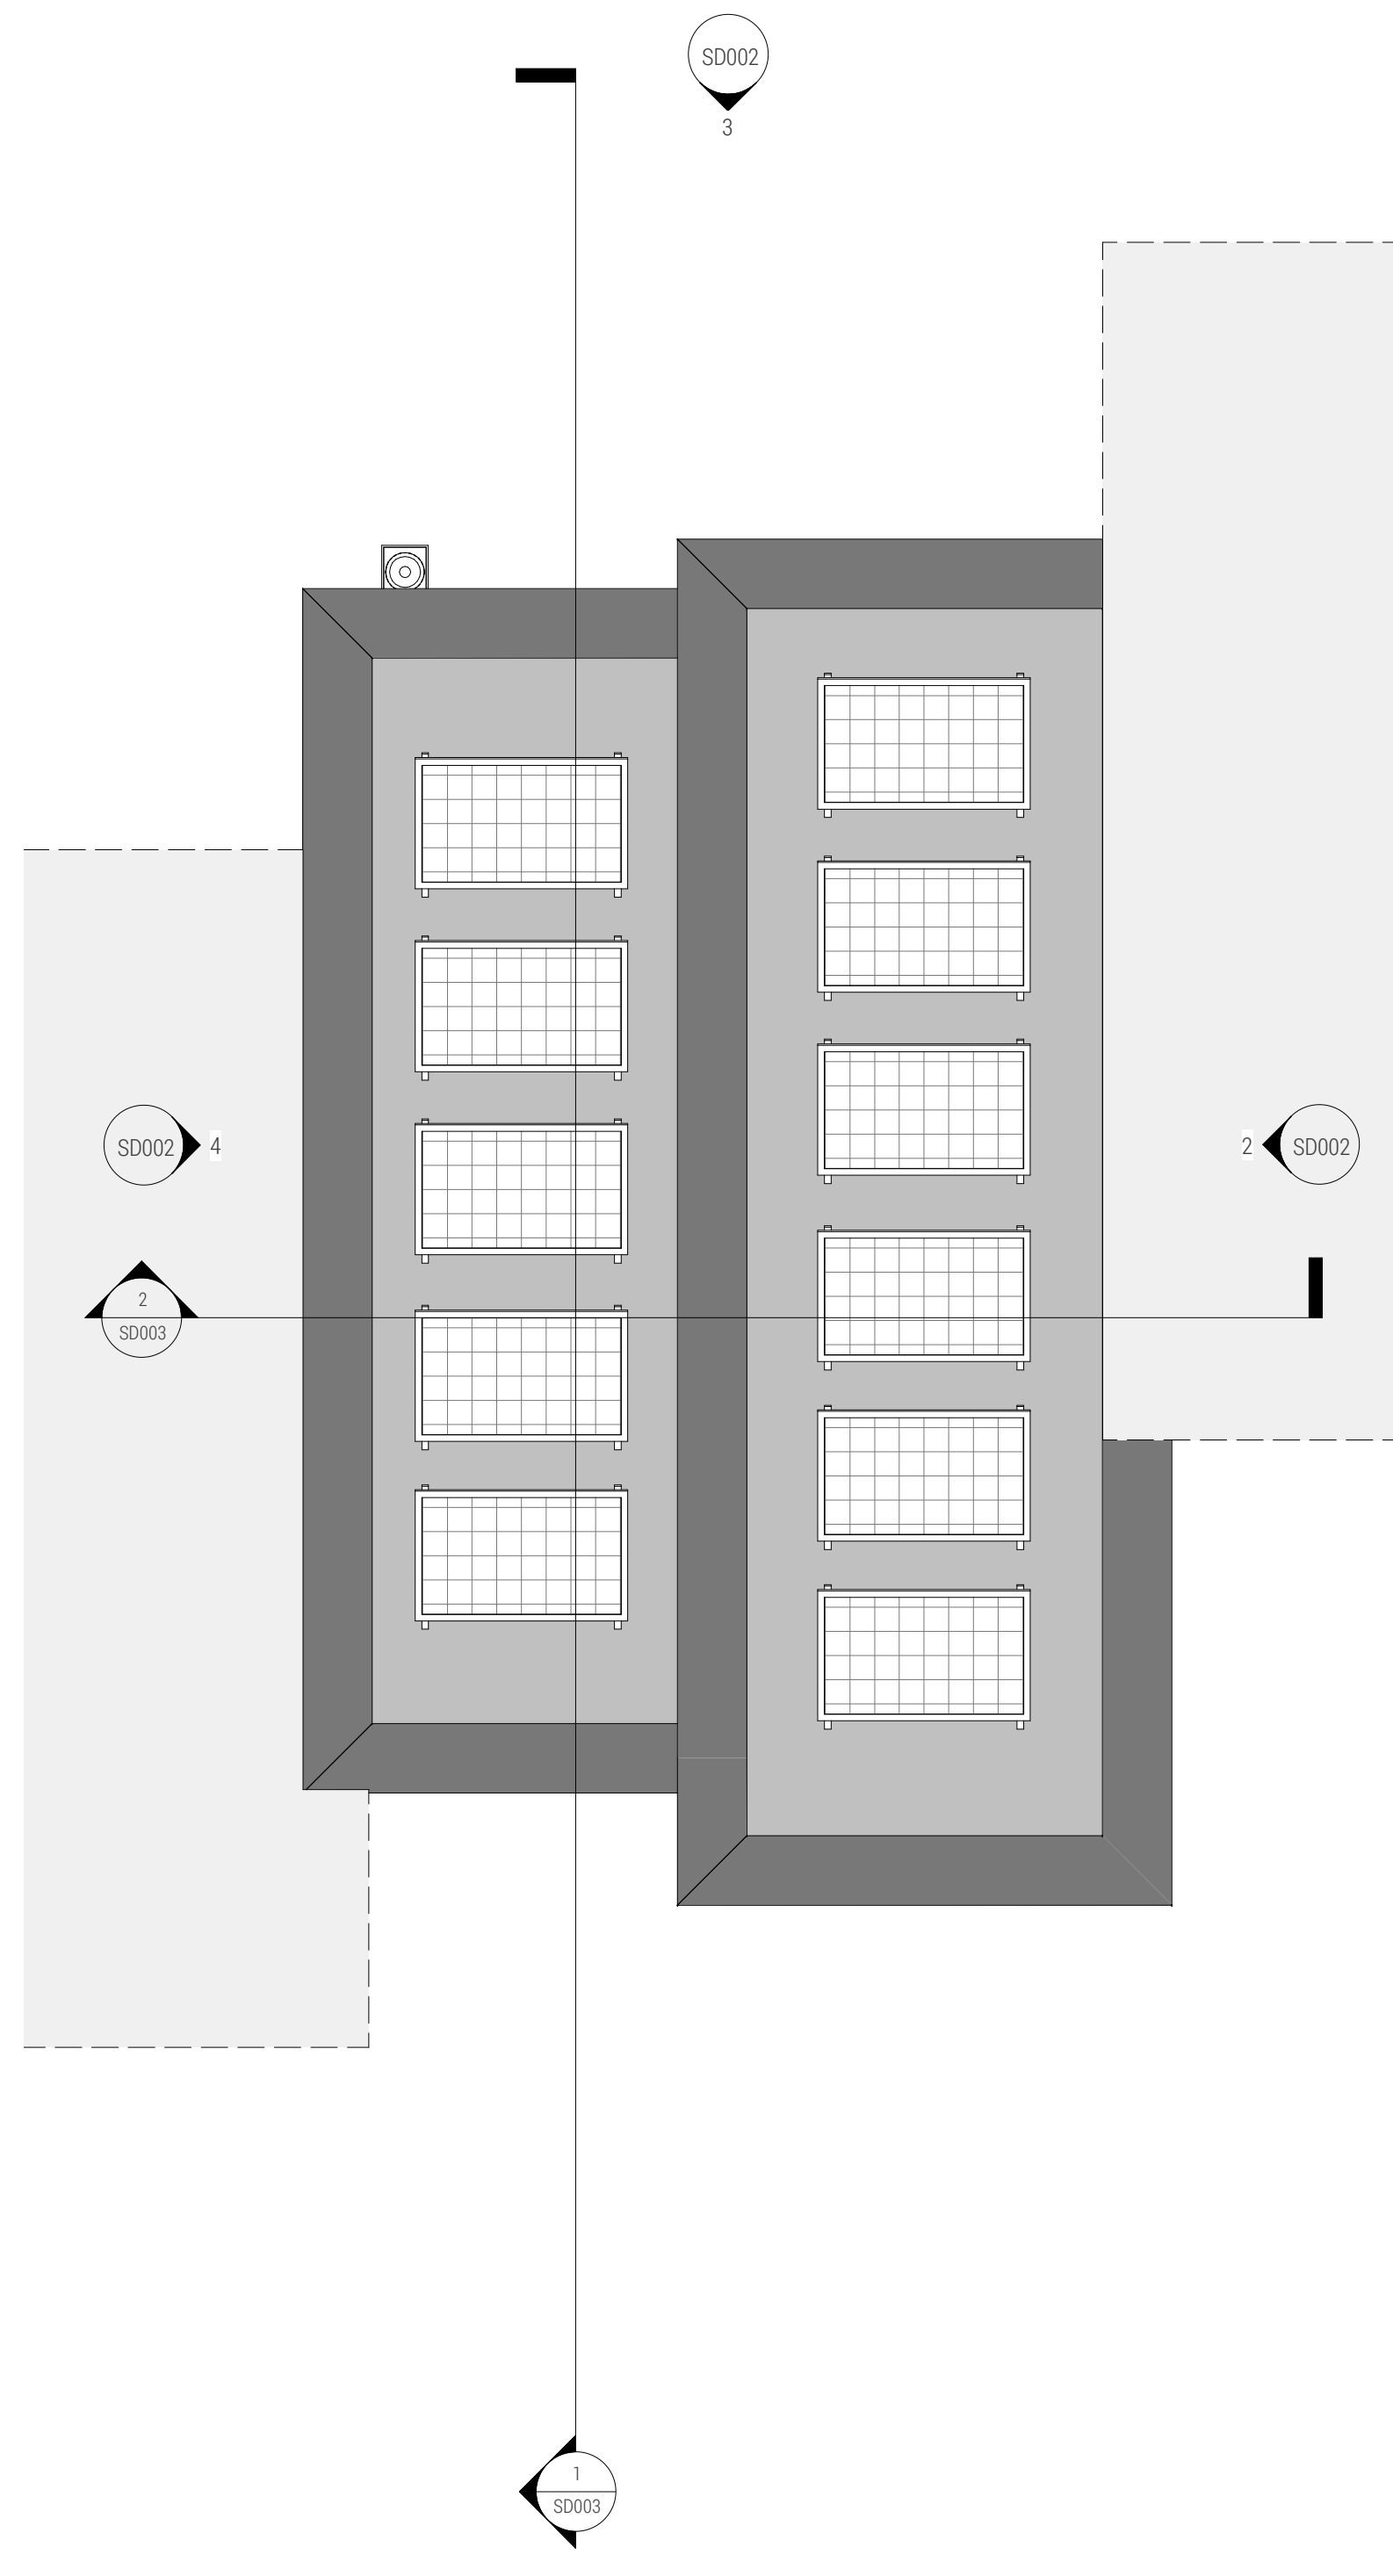

3 | ROOF PLAN

A 18.10.19 Post PAC amendments

Revision Schedule

DRAWING STATUS - Project Status

1912 / SD001 A

PARC HADAU

HOUSE TYPE D

FLOORPLANS

1 : 50@A1



jul 19


LOYN+CO  
ARCHITECTS

02920 711432  
88 Gable Street Penarth CF54 1EP  
Copyright LOYN+CO architects


architecture@loyn.co.uk  
loyn.co.uk  
do not scale

0 1 2 243

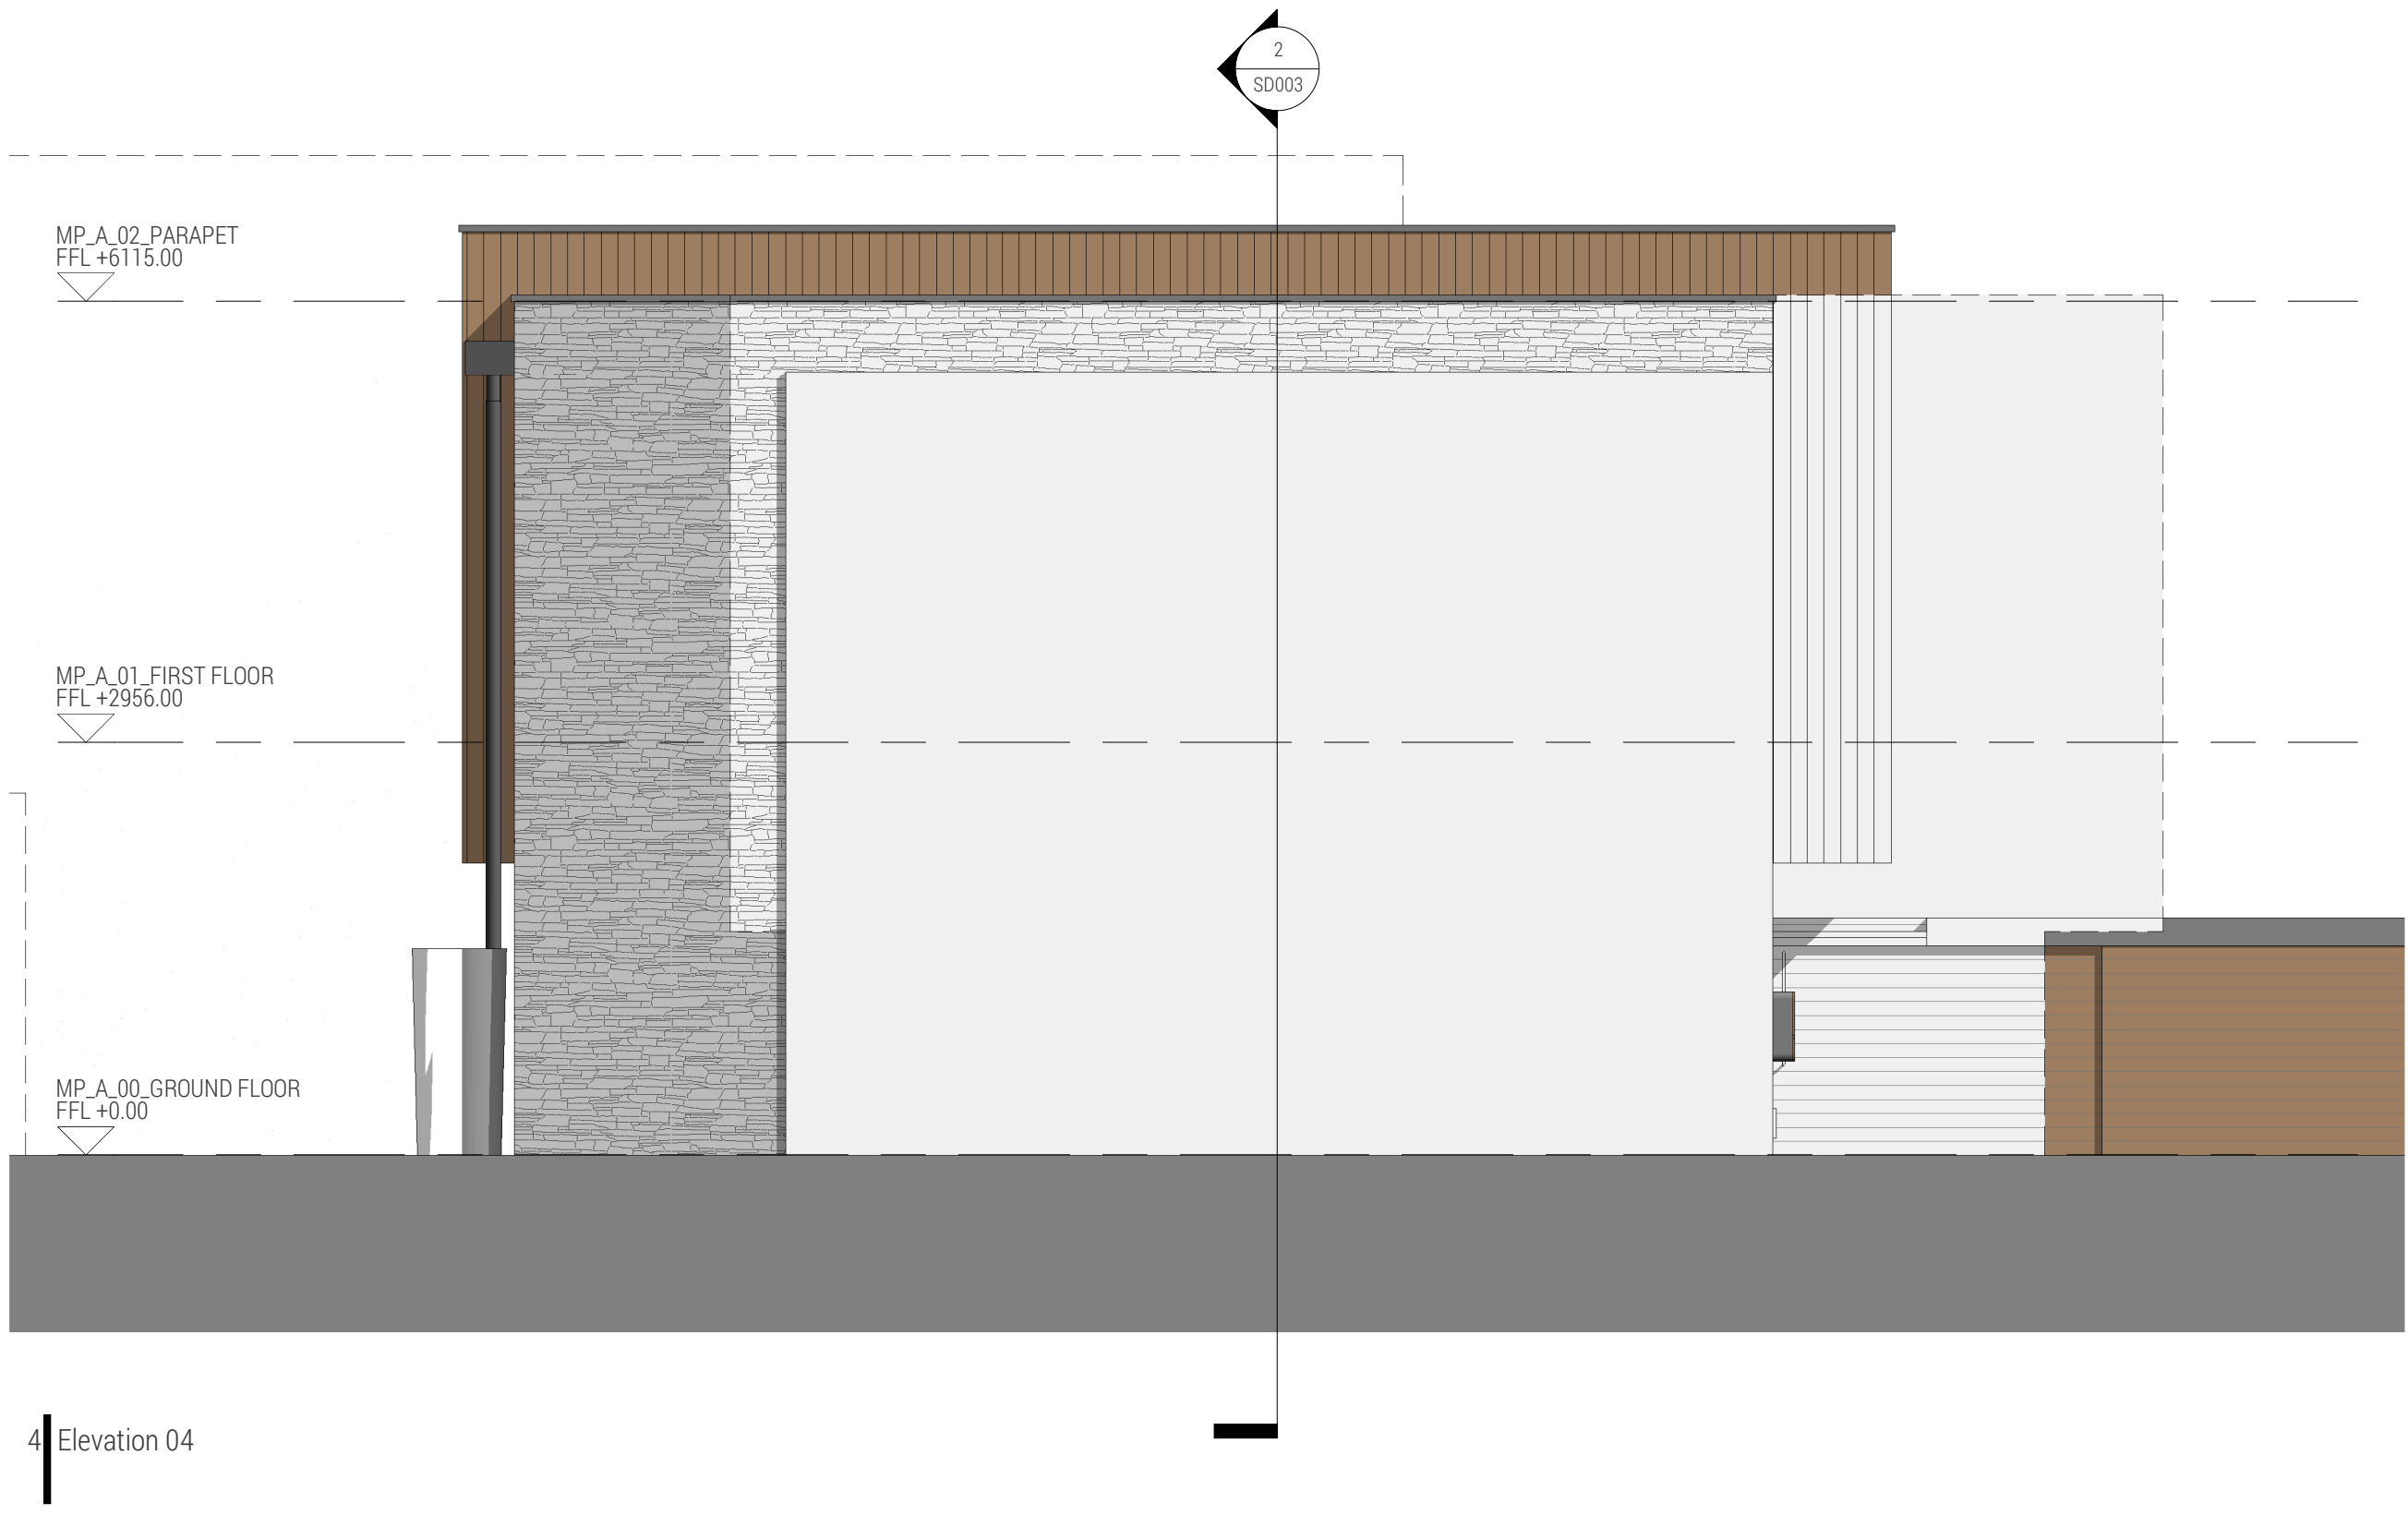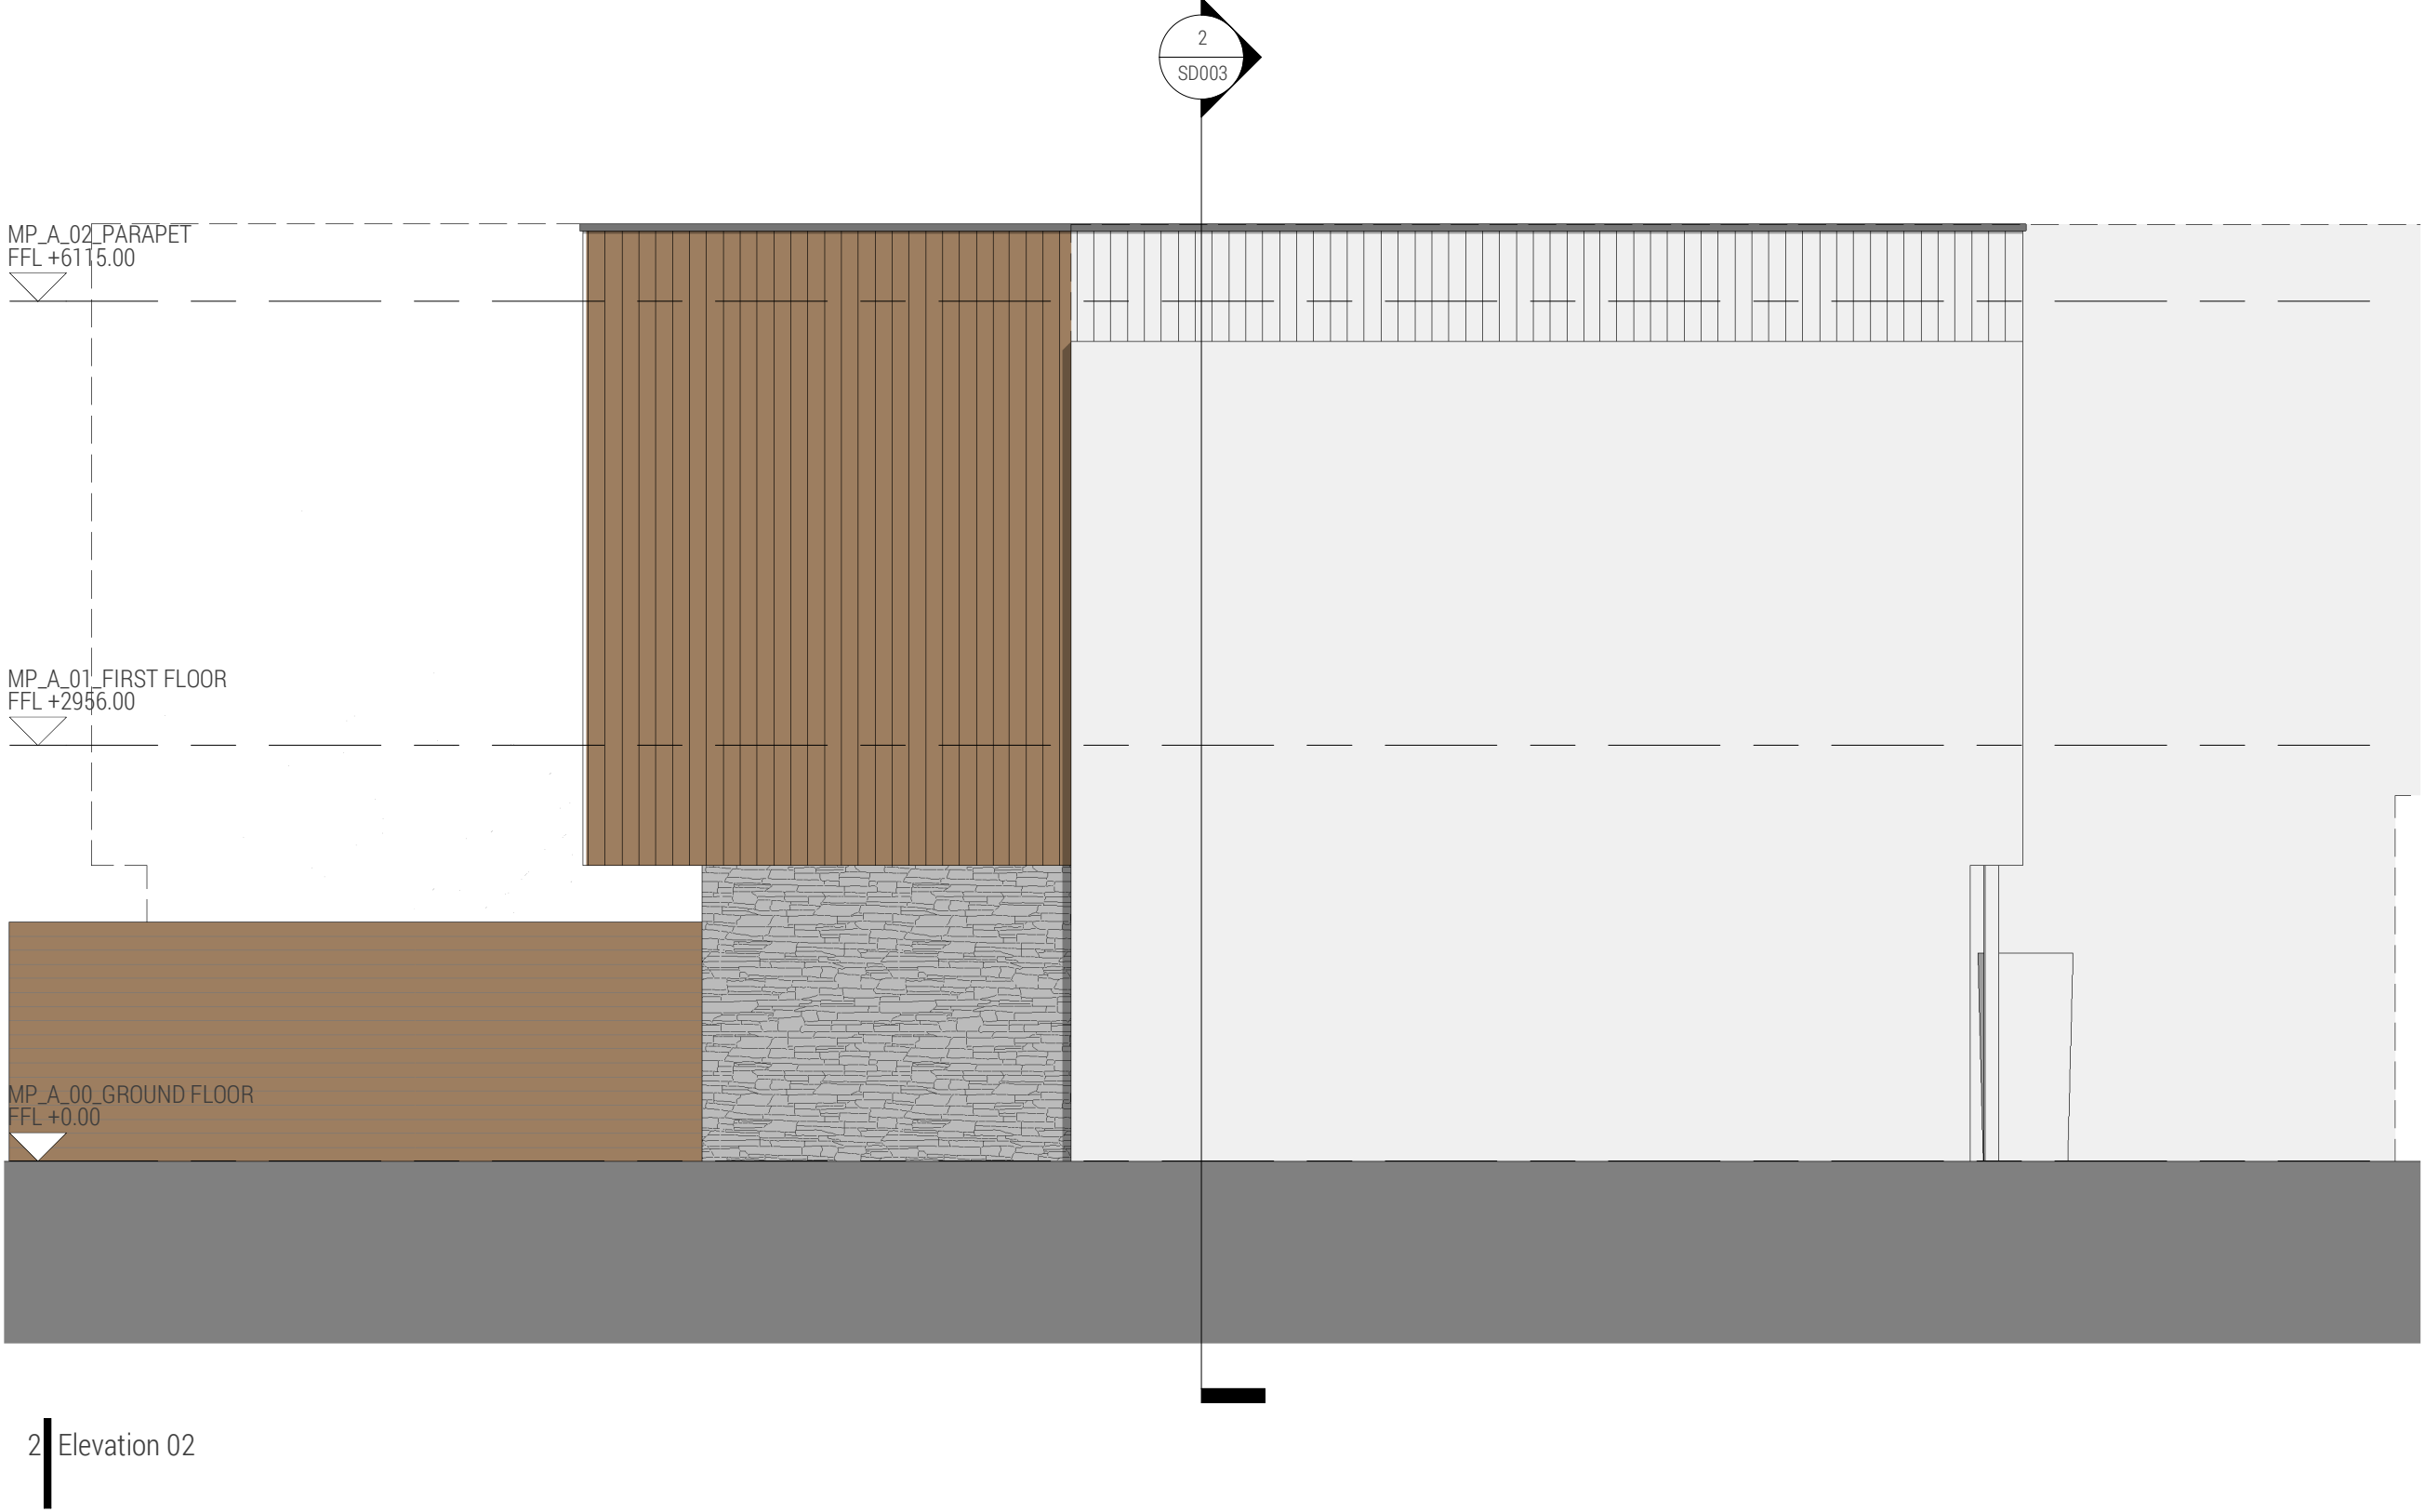

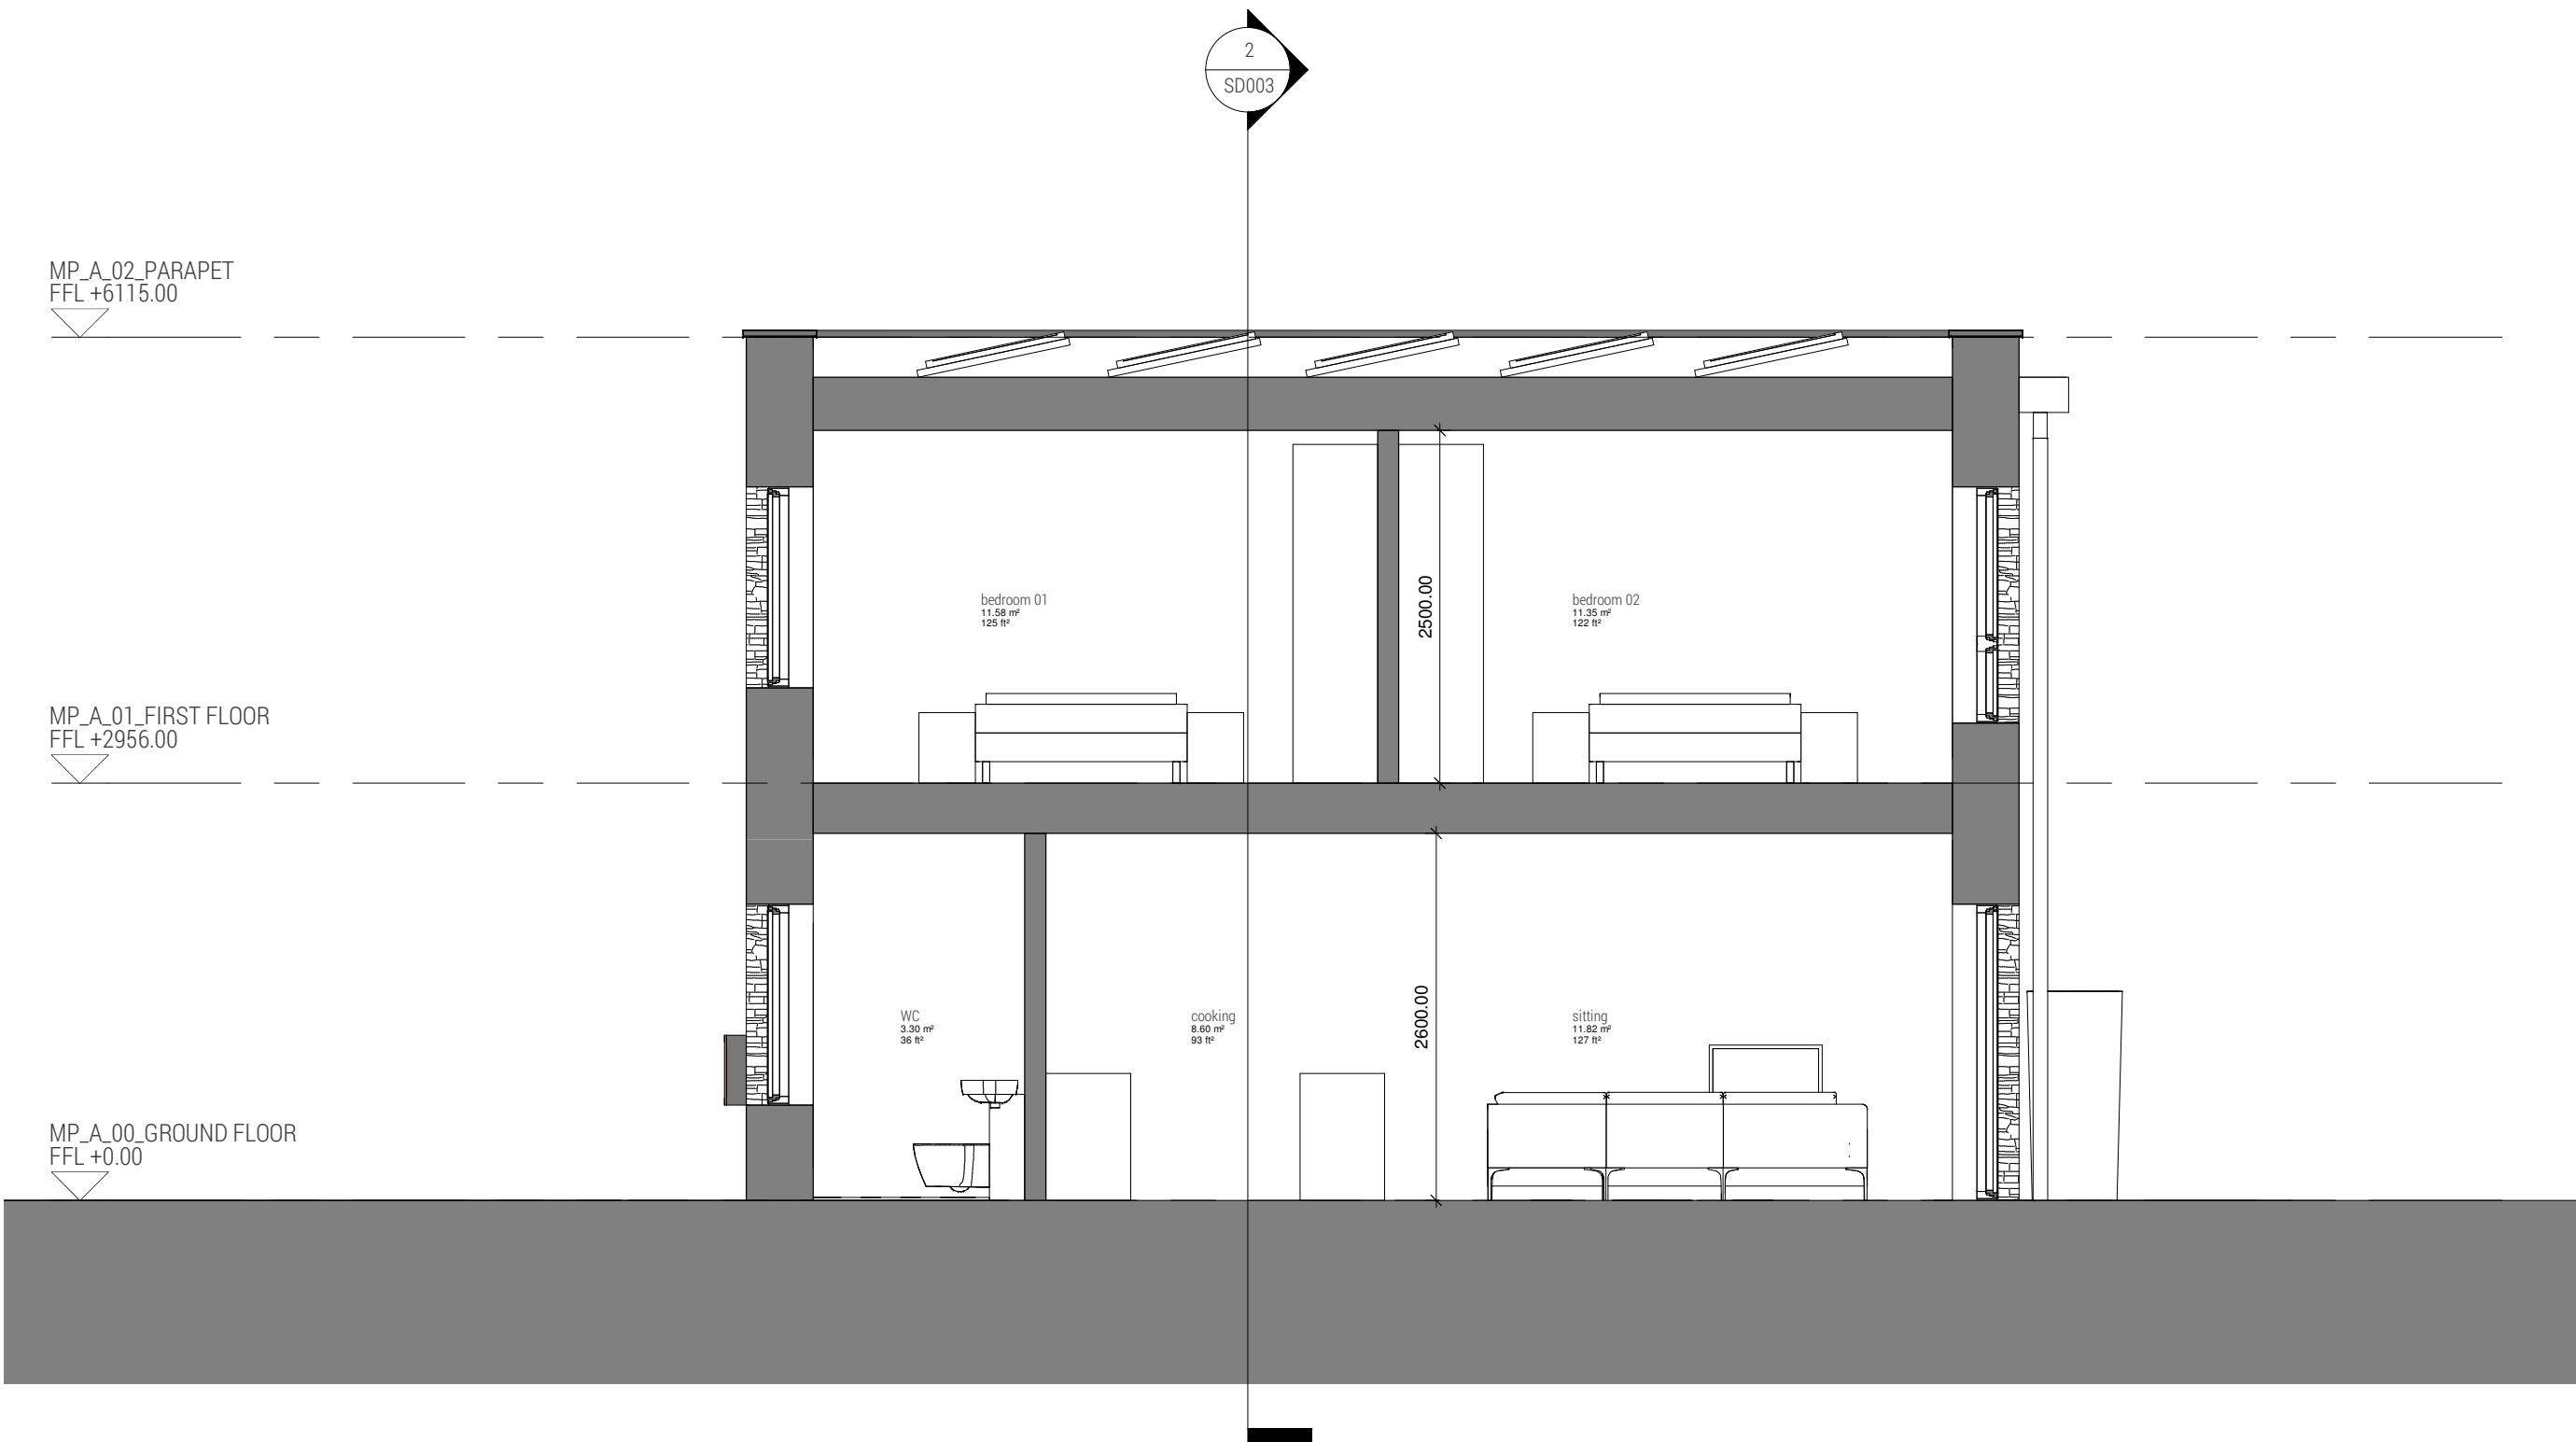

1 Section 01

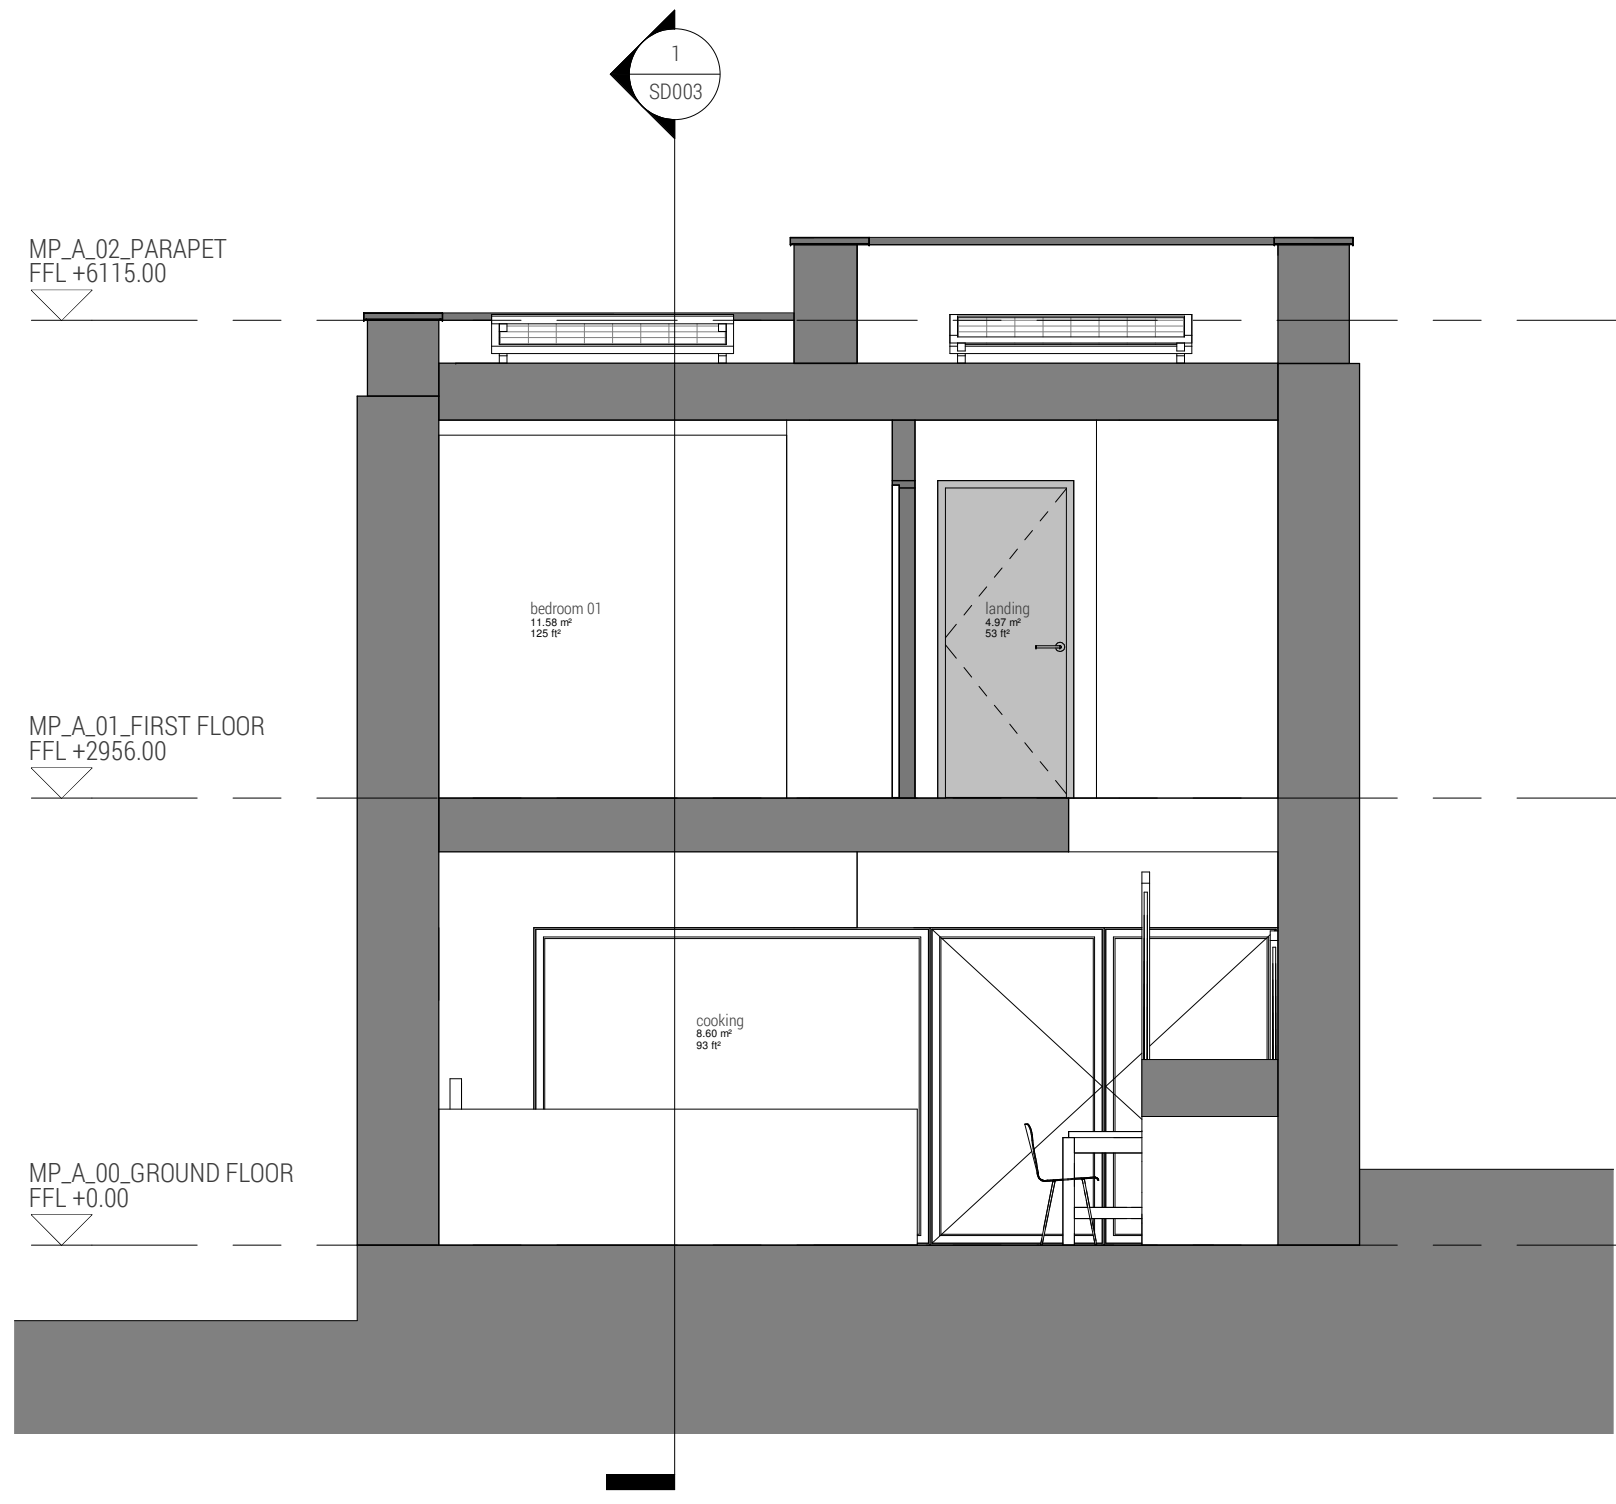

2 Section 02

A 18.10.19 Post PAC amendments

Revision Schedule

DRAWING STATUS - Project Status

1912 / SD003 A

PARC HADAU  
HOUSE TYPE D

SECTIONS



1 : 50@A1

jul 19

LOYN+CO  
ARCHITECTS

02020 711432 | architecture@loyn.co.uk  
88 Gable Street Penarth CF54 1EP | loyn.co.uk  
Copyright LOYN+CO architects | do not scale



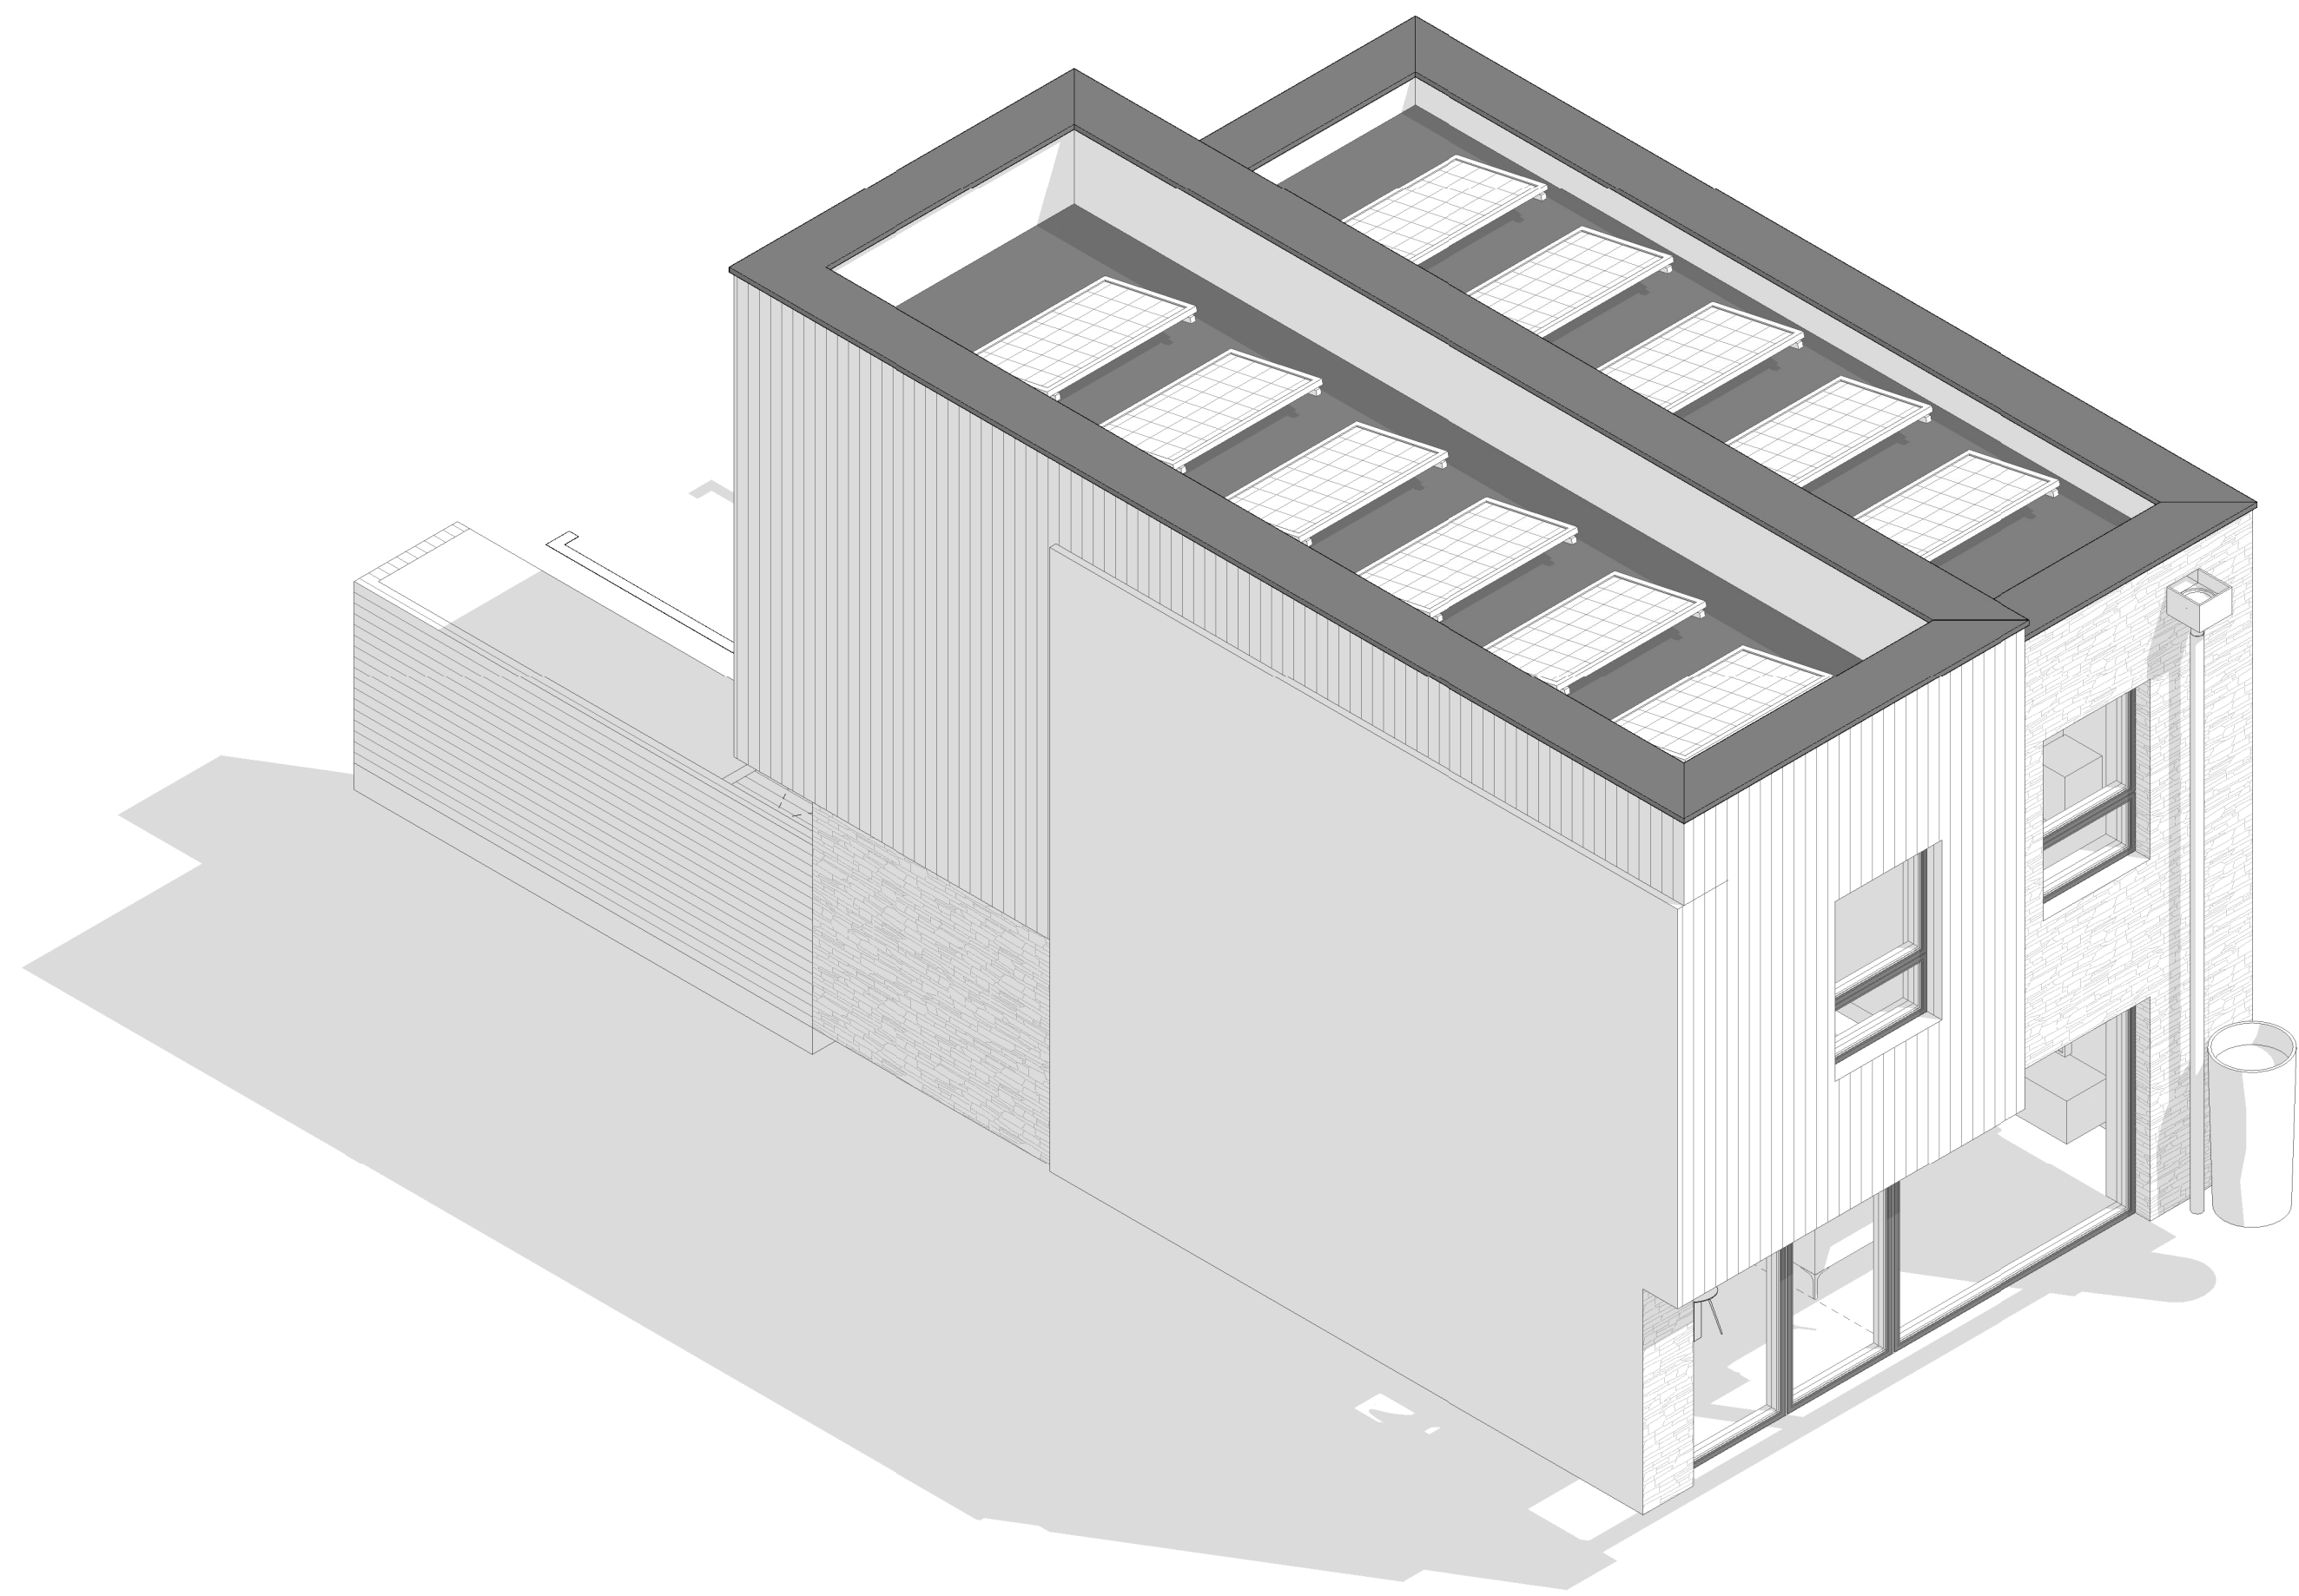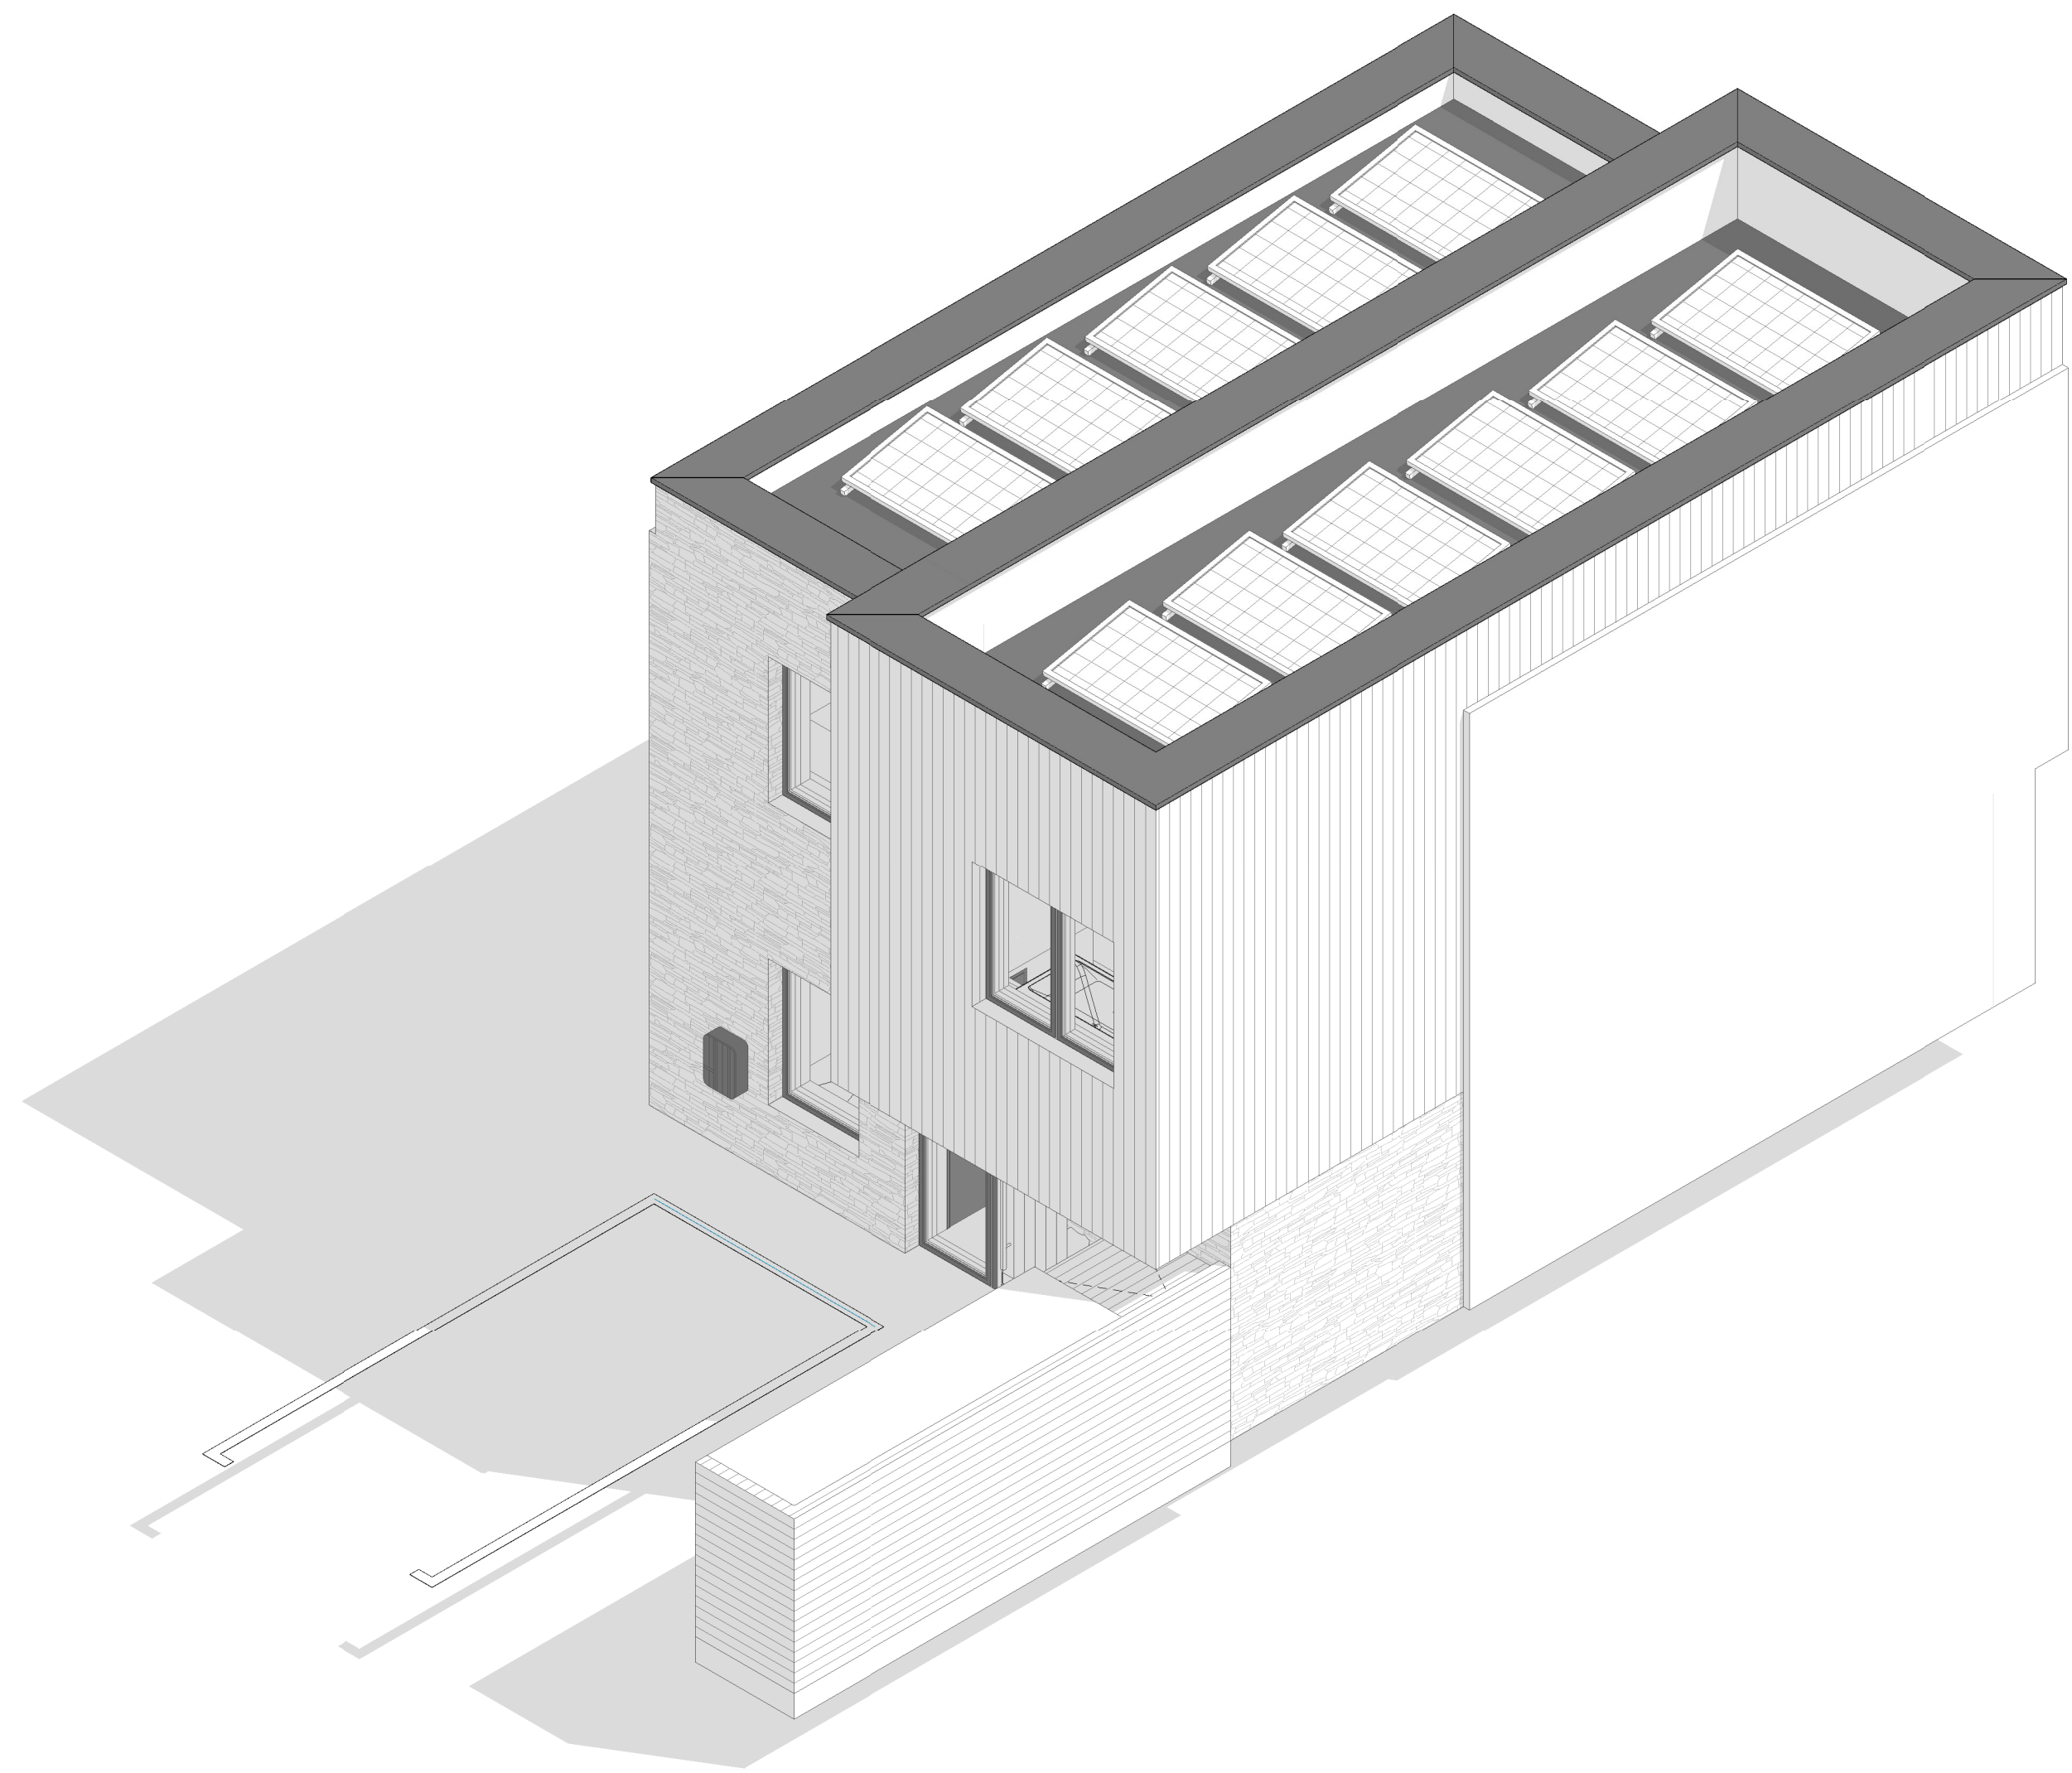

A 18.10.19 Post PAC amendments  
Revision Schedule

DRAWING STATUS - Project Status

1912 / SD004 A

PARC HADAU  
HOUSE TYPE D

3D

@A1

05/07/19

LOYN+CO  
ARCHITECTS

02020 711432 | architecture@loyn.co.uk  
88 Gable Street Penarth CF64 1EP | loyn.co.uk  
Copyright LOYN+CO architects | do not scale