




Gross internal area	
Level	GIA m2
MP_A_00_GROUND FLOOR	45 m²
MP_A_01_FIRST FLOOR	49 m²
93 m²	

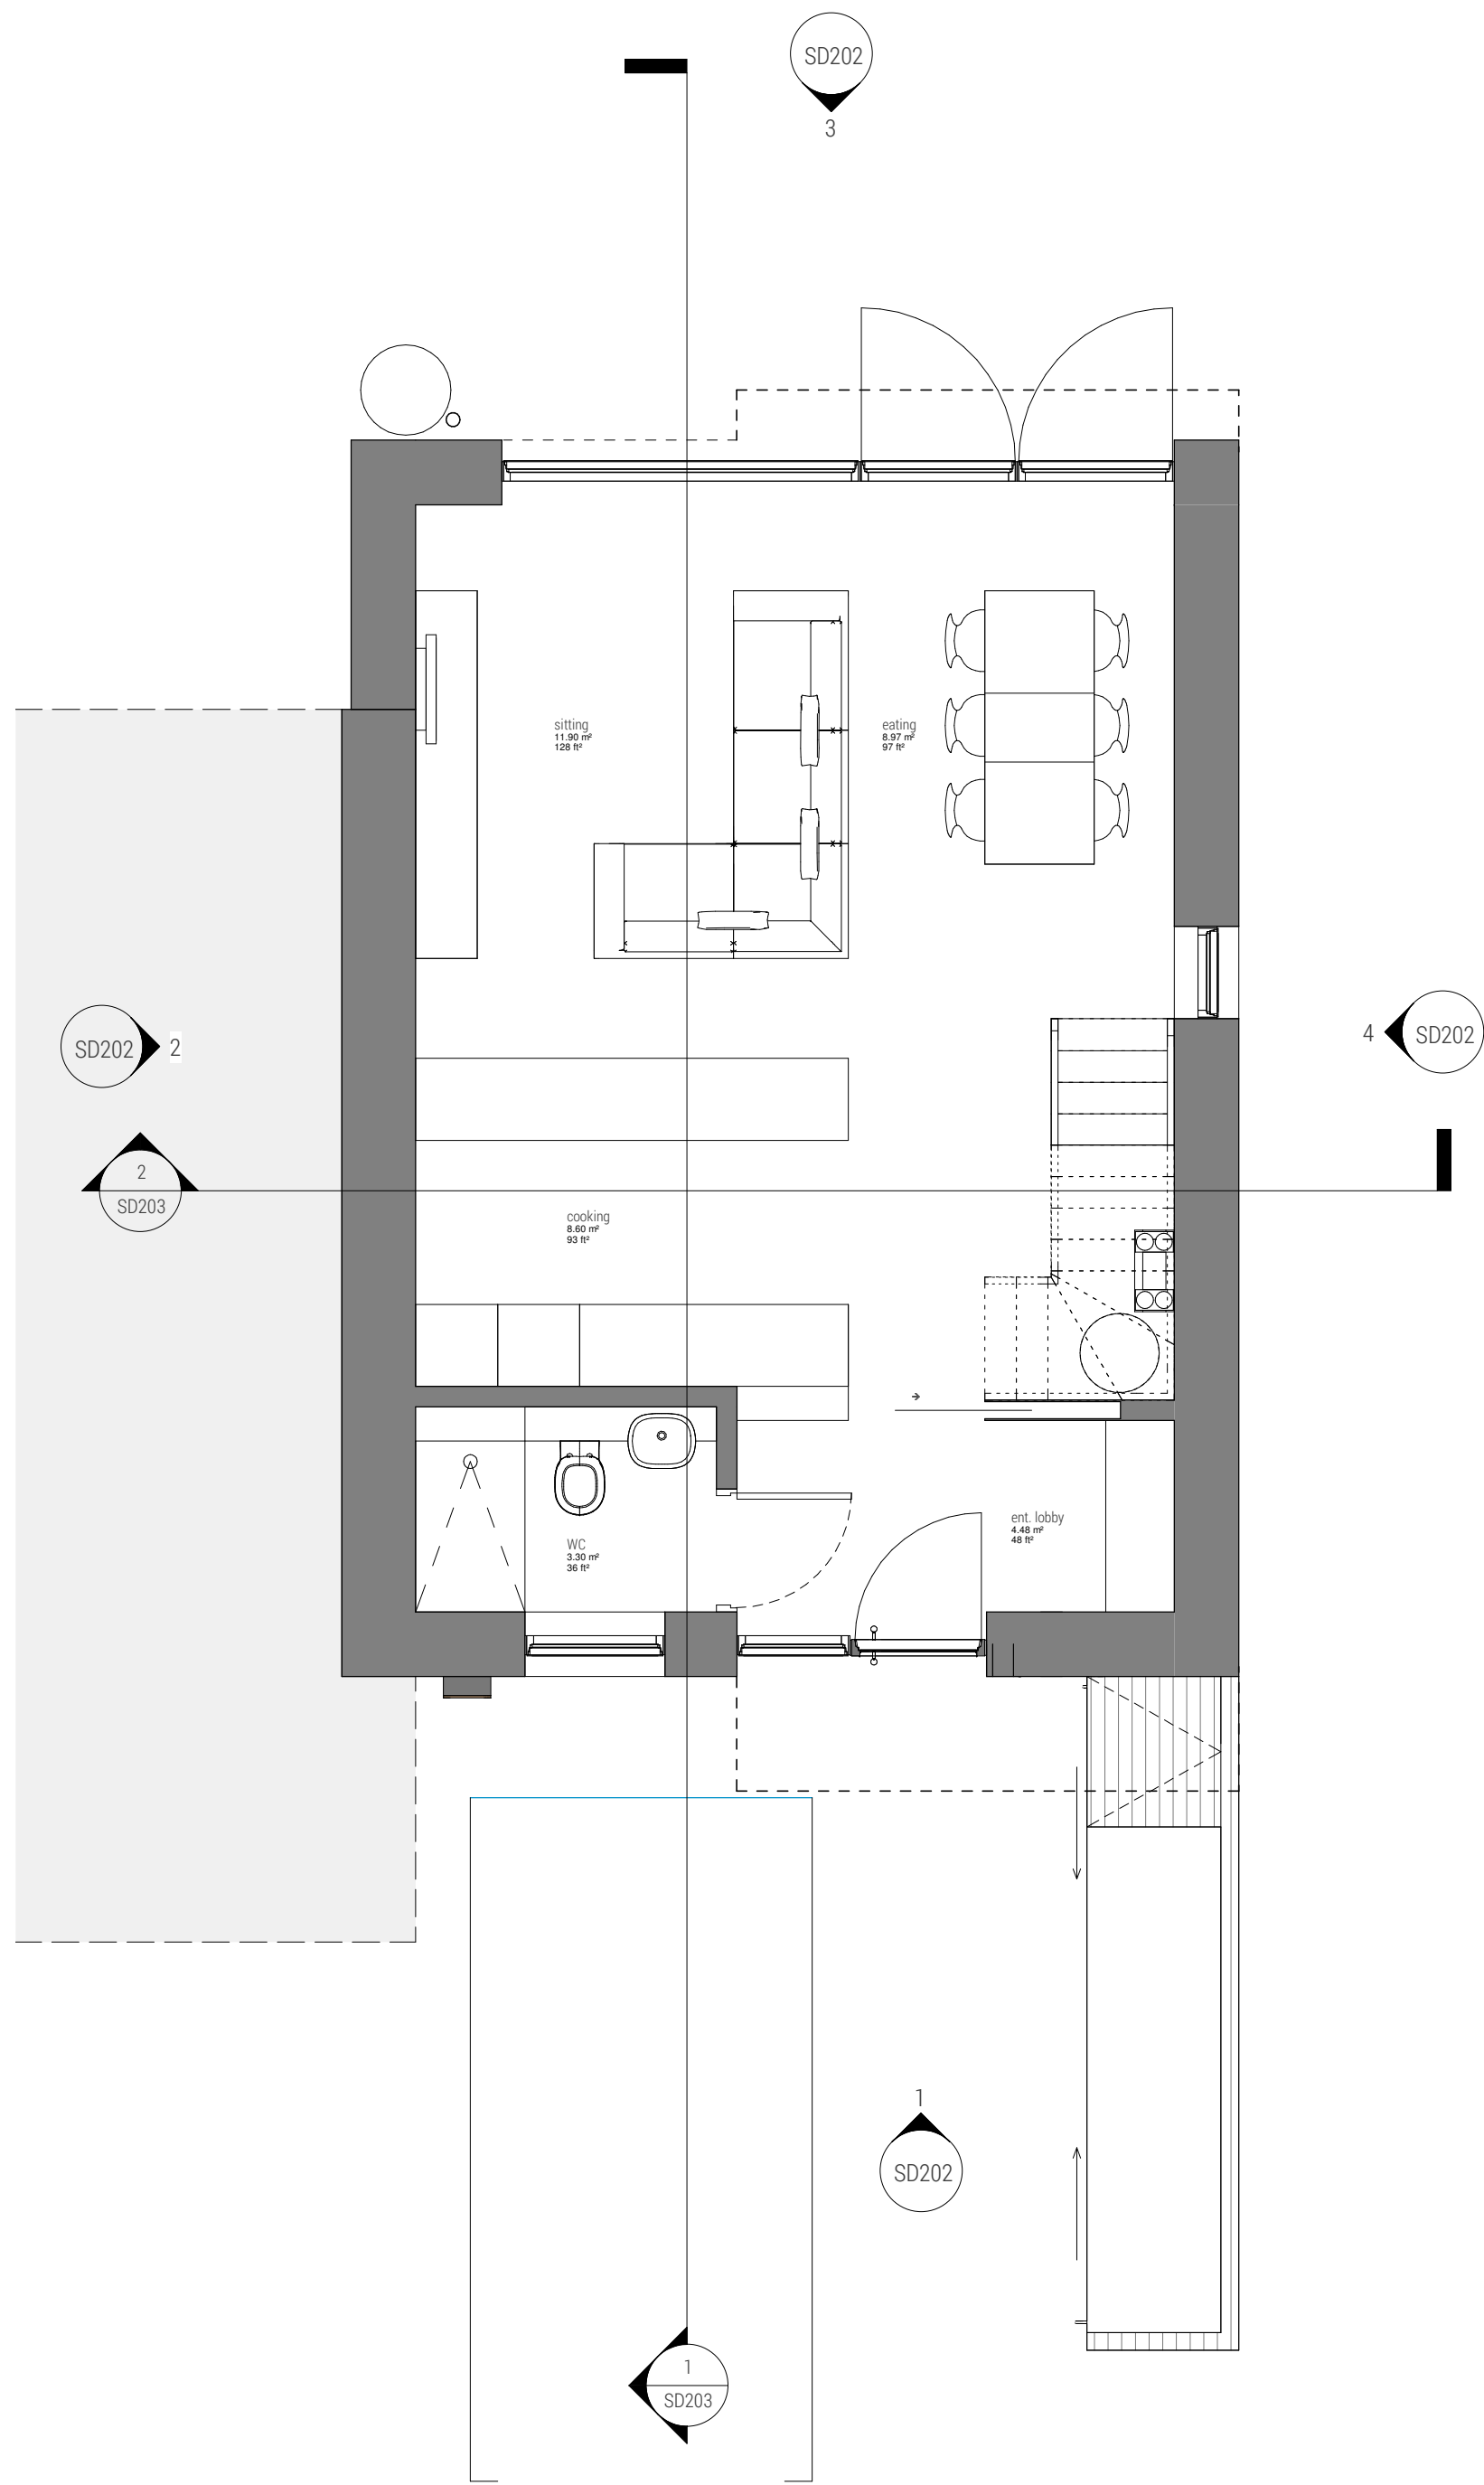

1 GROUND FLOOR PLAN

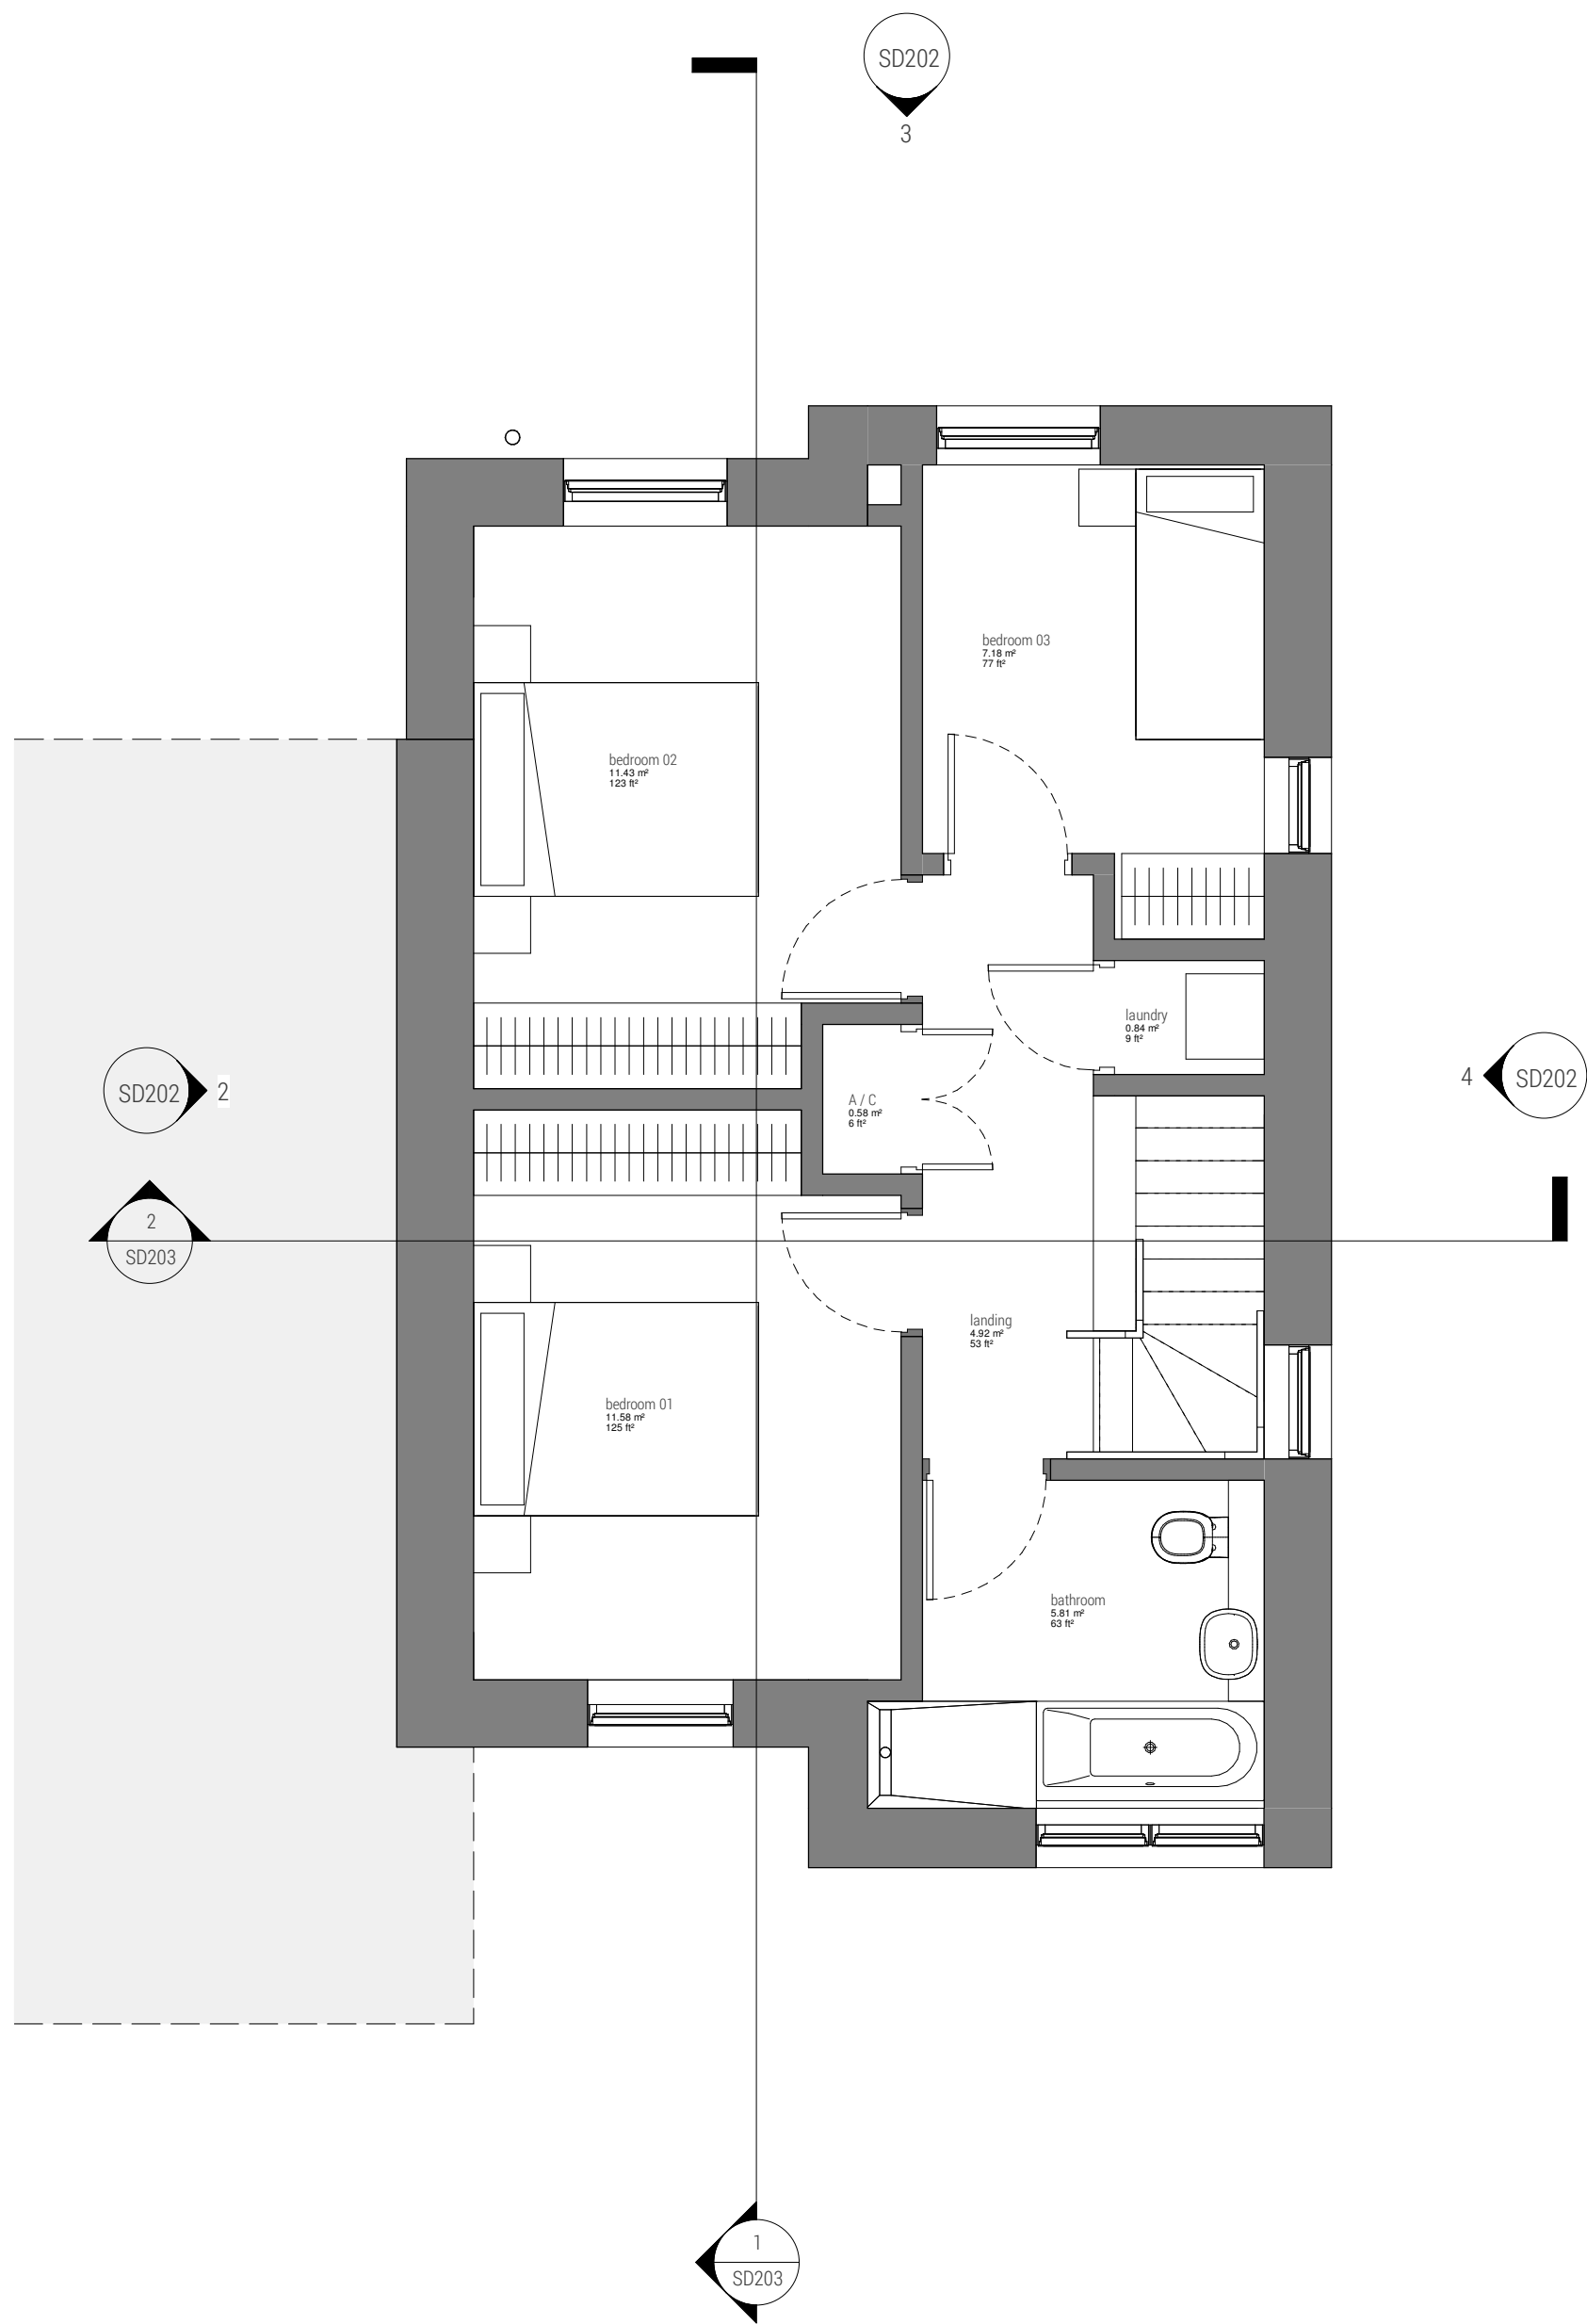

2 FIRST FLOOR PLAN

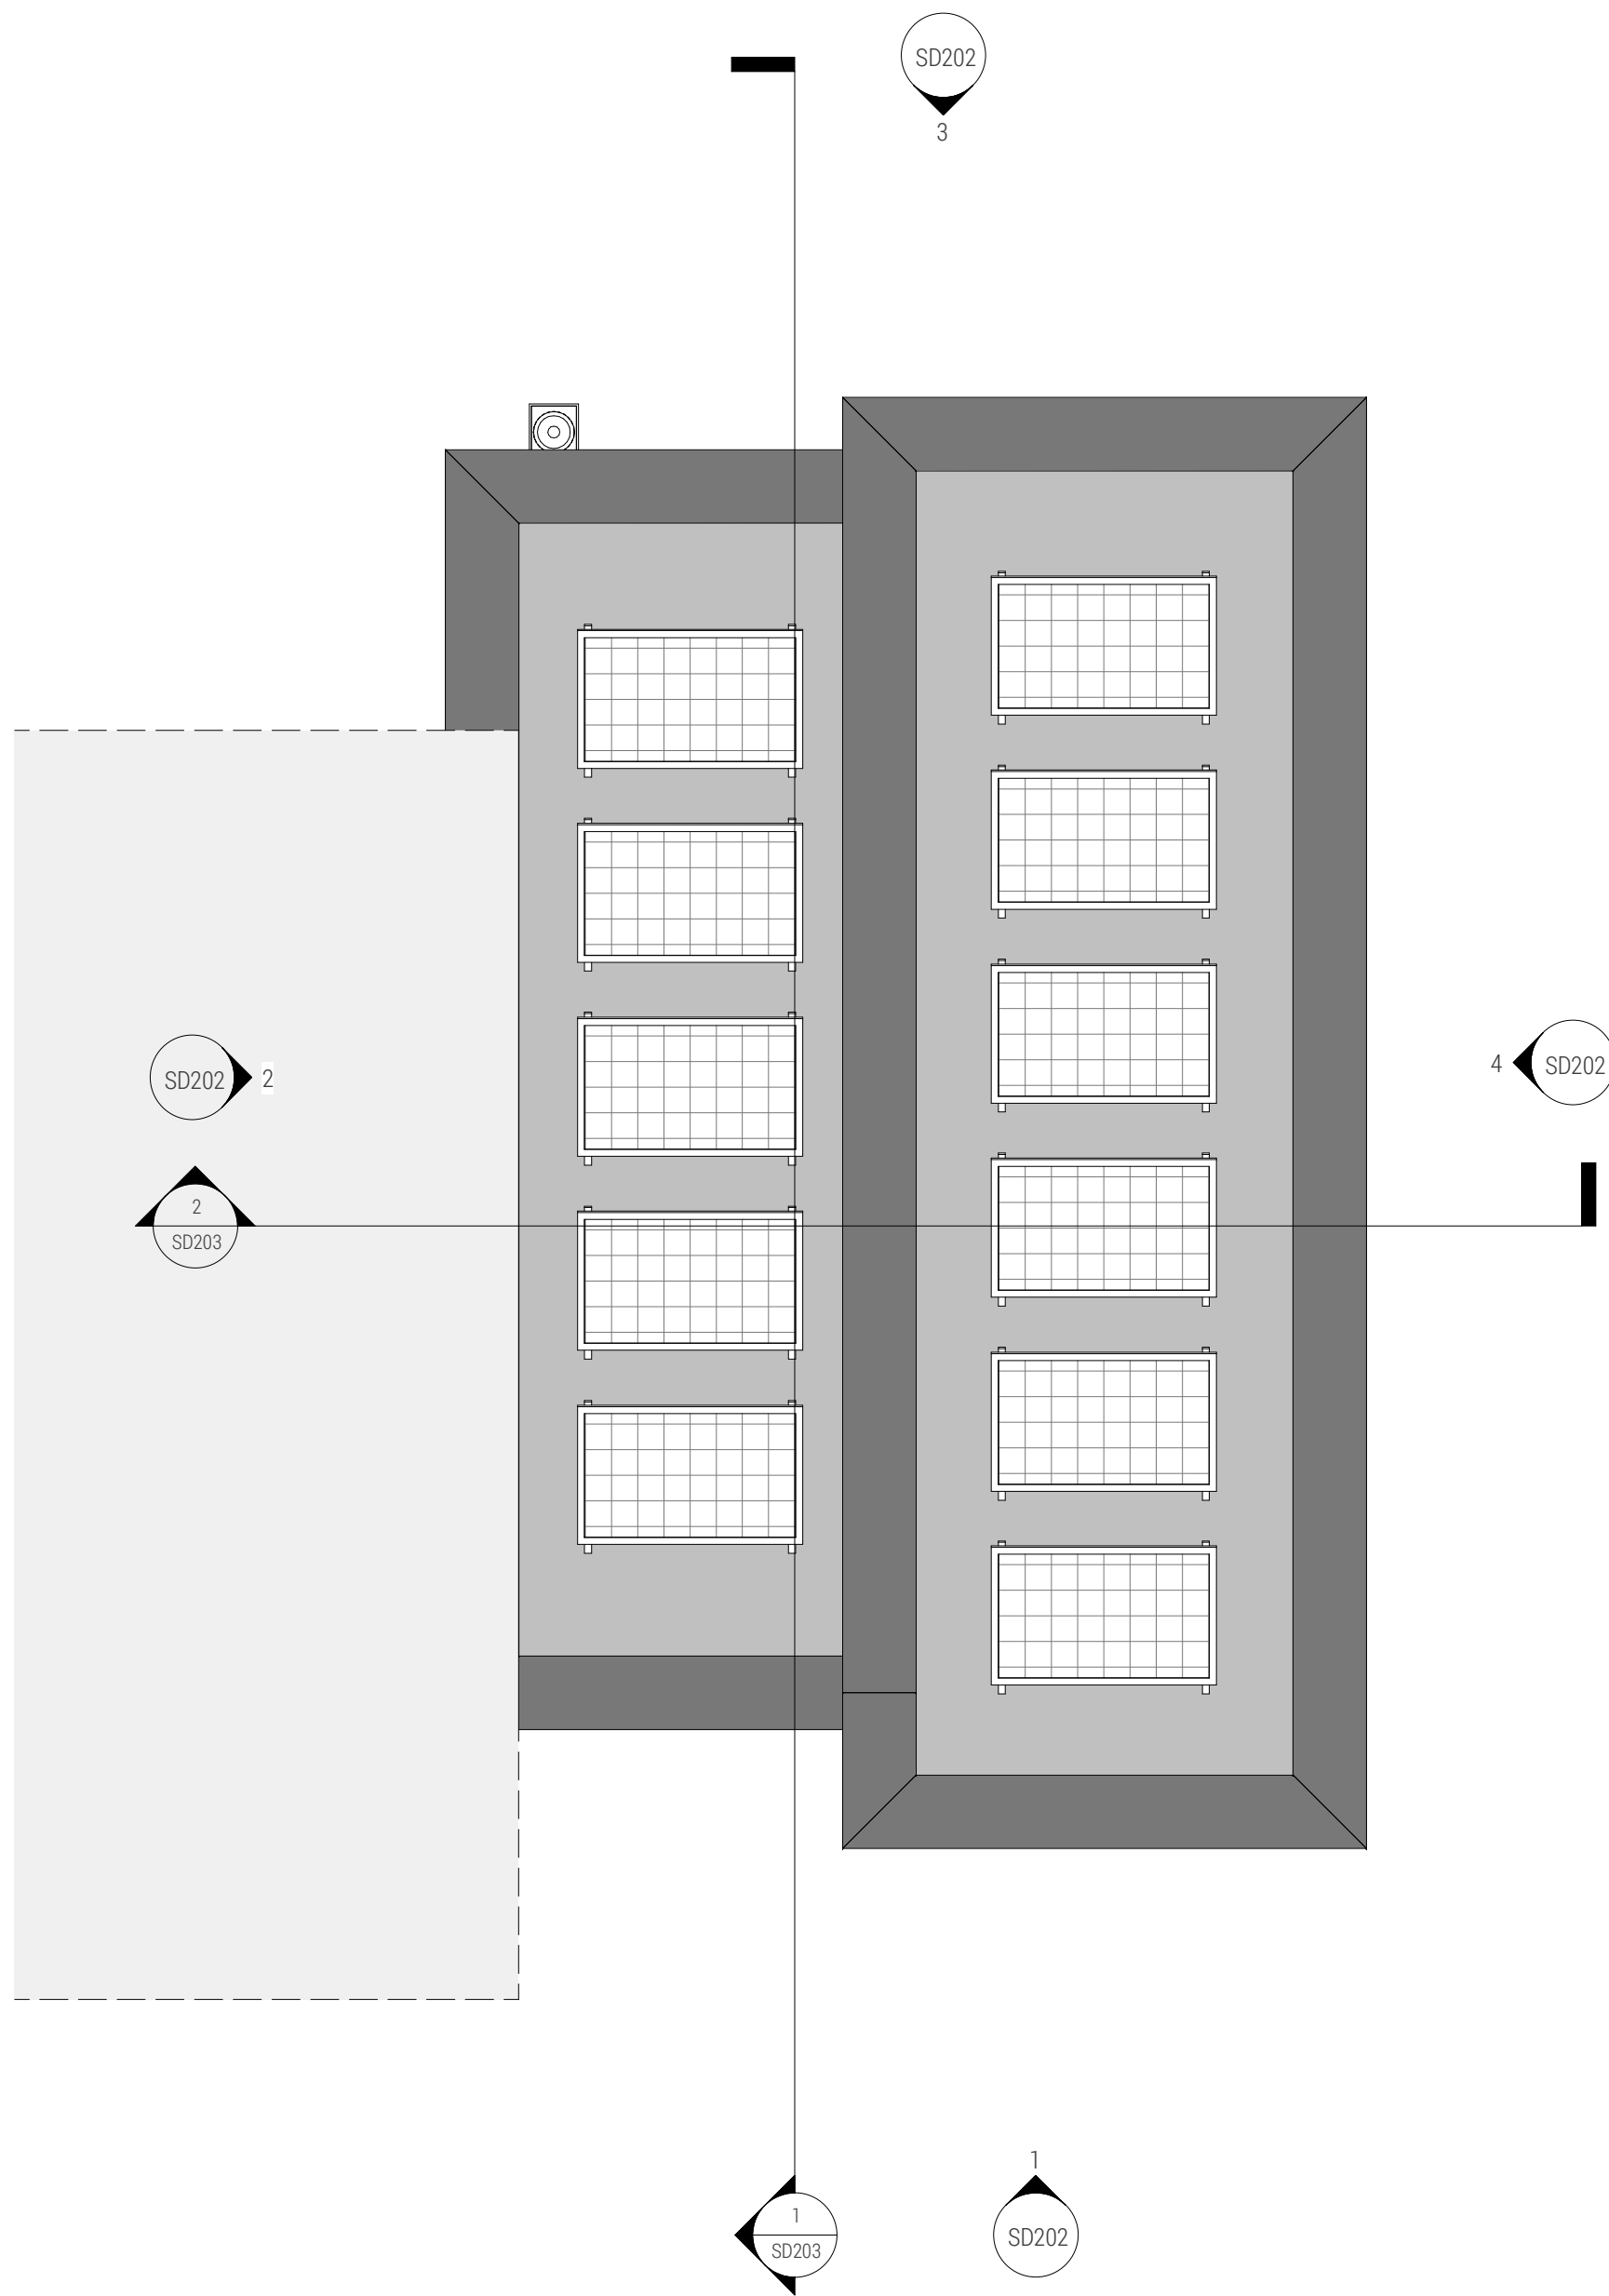

3 ROOF PLAN

A 18.10.19 Revision 1

Revision Schedule

DRAWING STATUS - Project Status

1912 / SD201 A

PARC HADAU

HOUSE TYPE D2

FLOORPLANS

1 : 50@A1



jul 19


LOYN+CO
ARCHITECTS

02020 711432
88 Gable Street Penarth CF64 1EP
Copyright LOYN+CO architects


architecture@loyn.co.uk
loyn.co.uk
do not scale

0 2 4 6 8 10 12 14 16 18 20 22 24 26 28 30 32 34 36 38 40 42 44 46 48 50

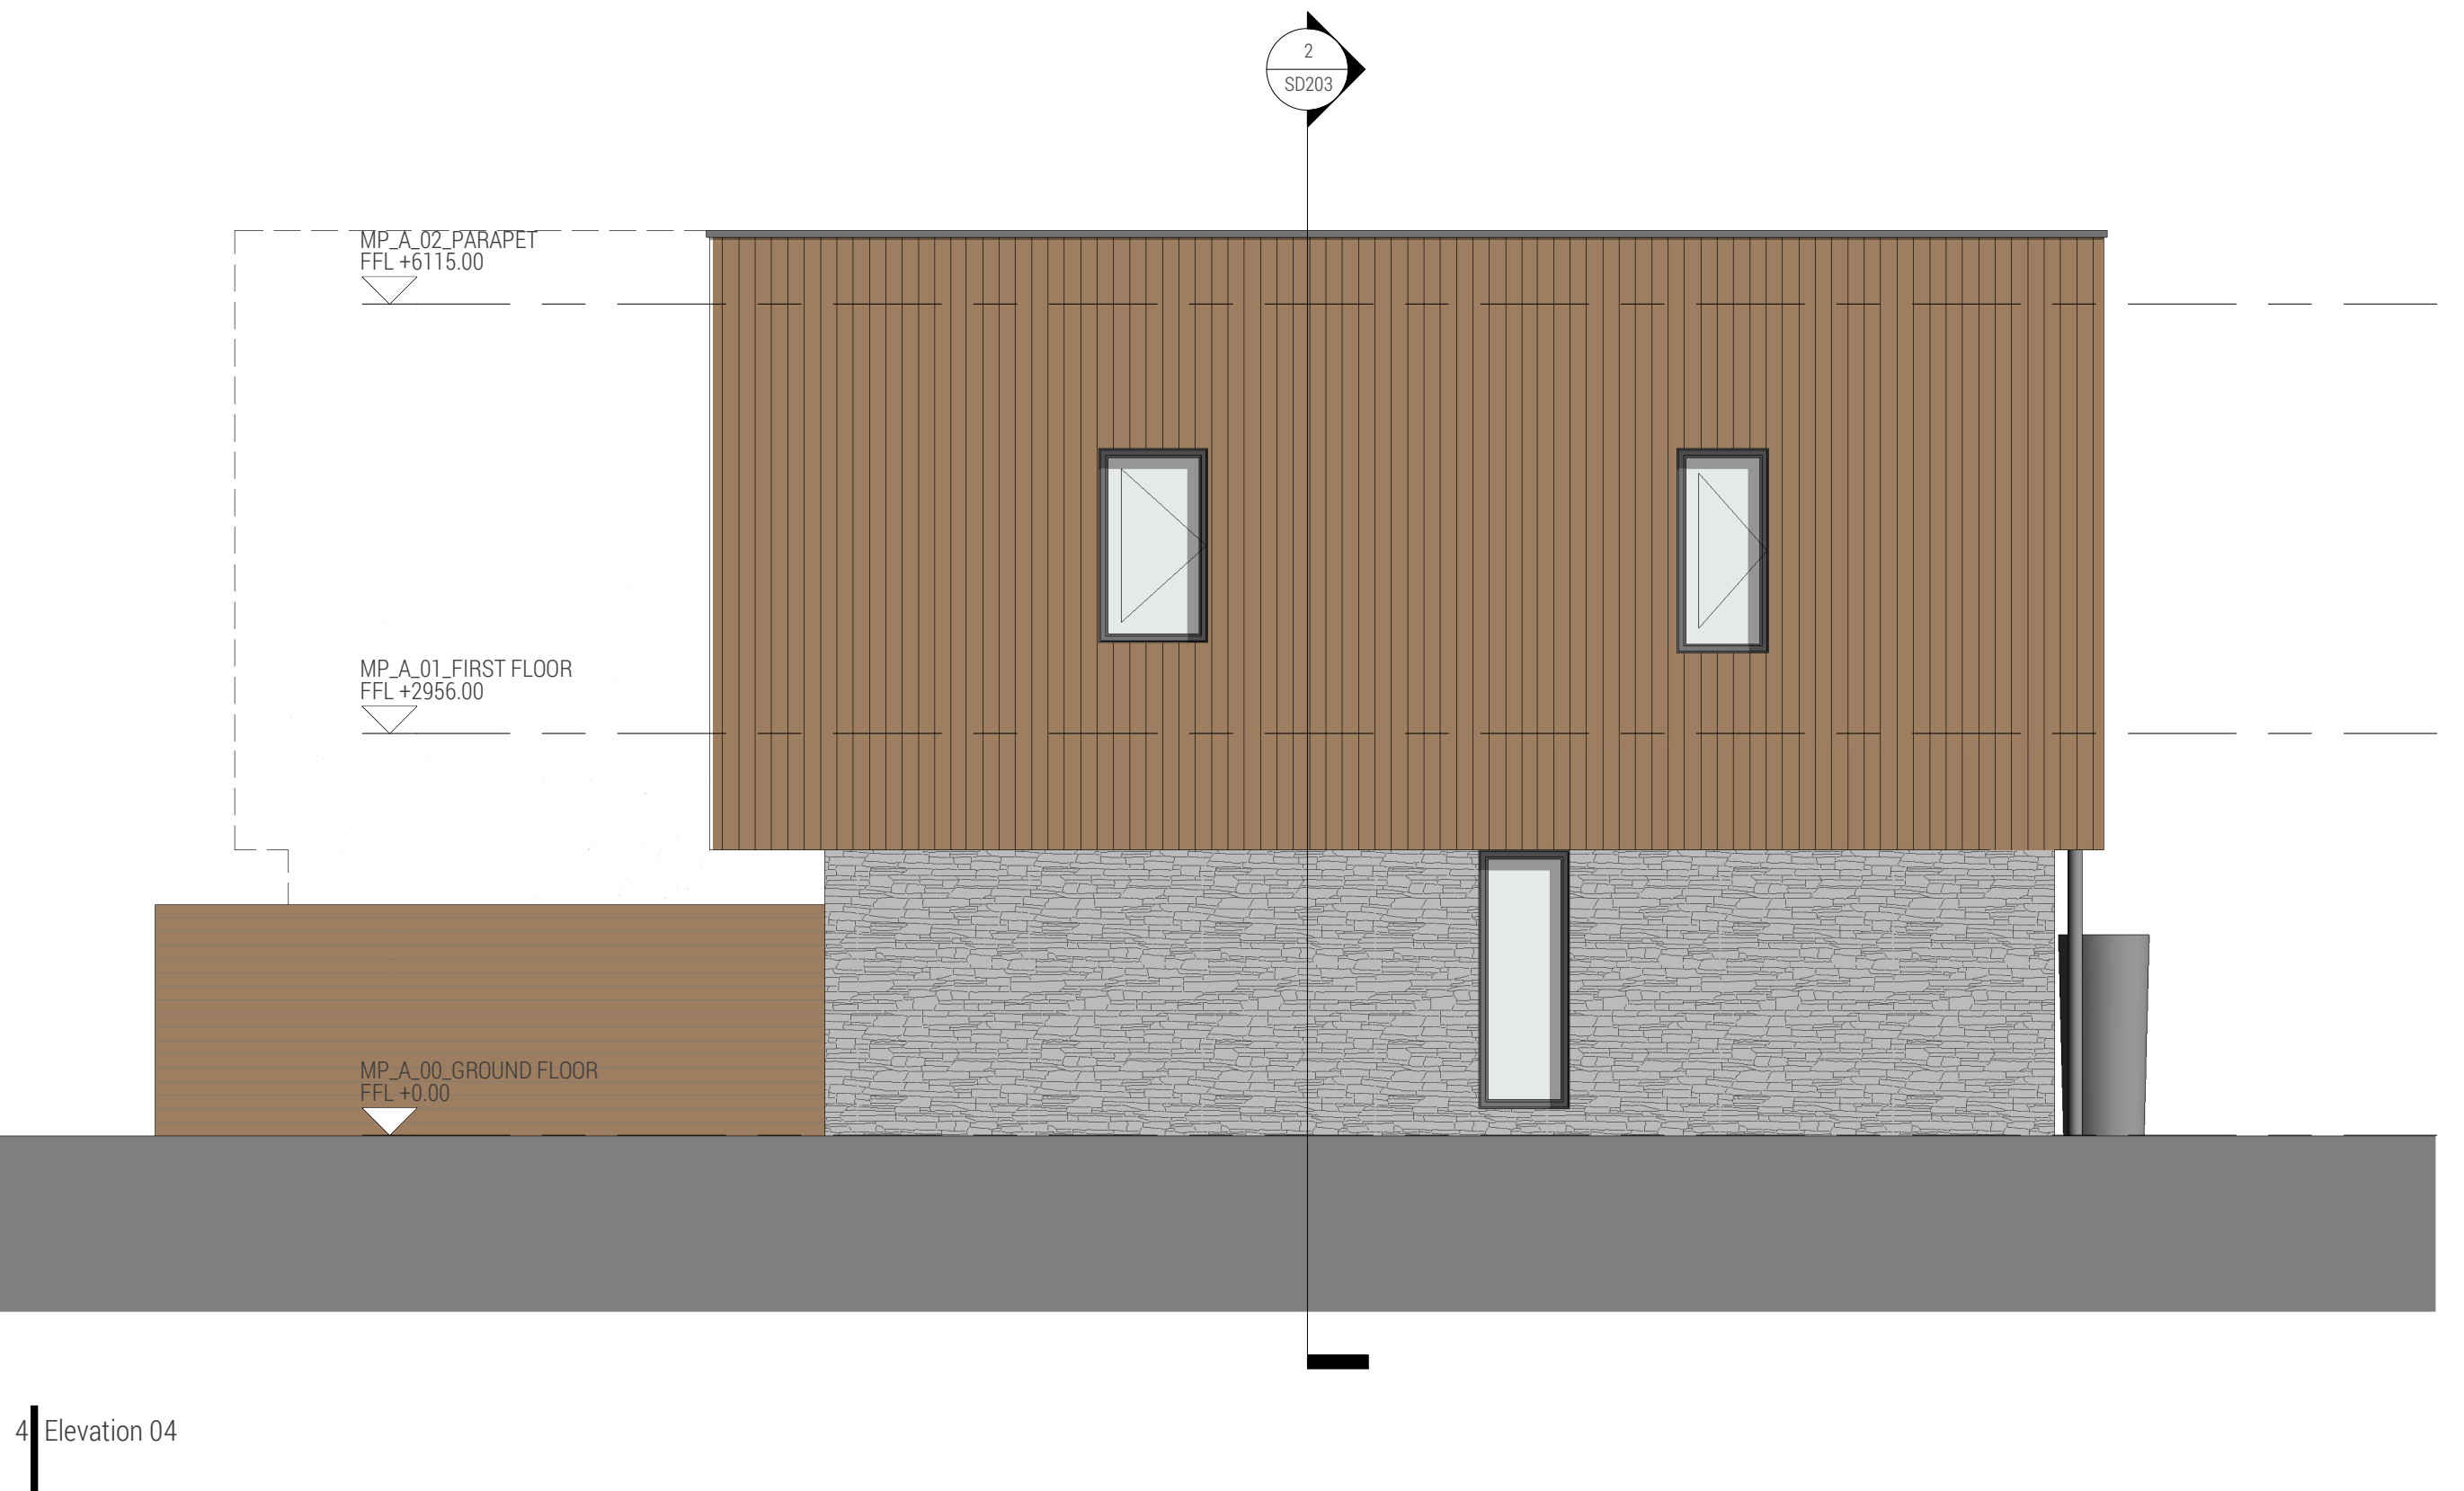
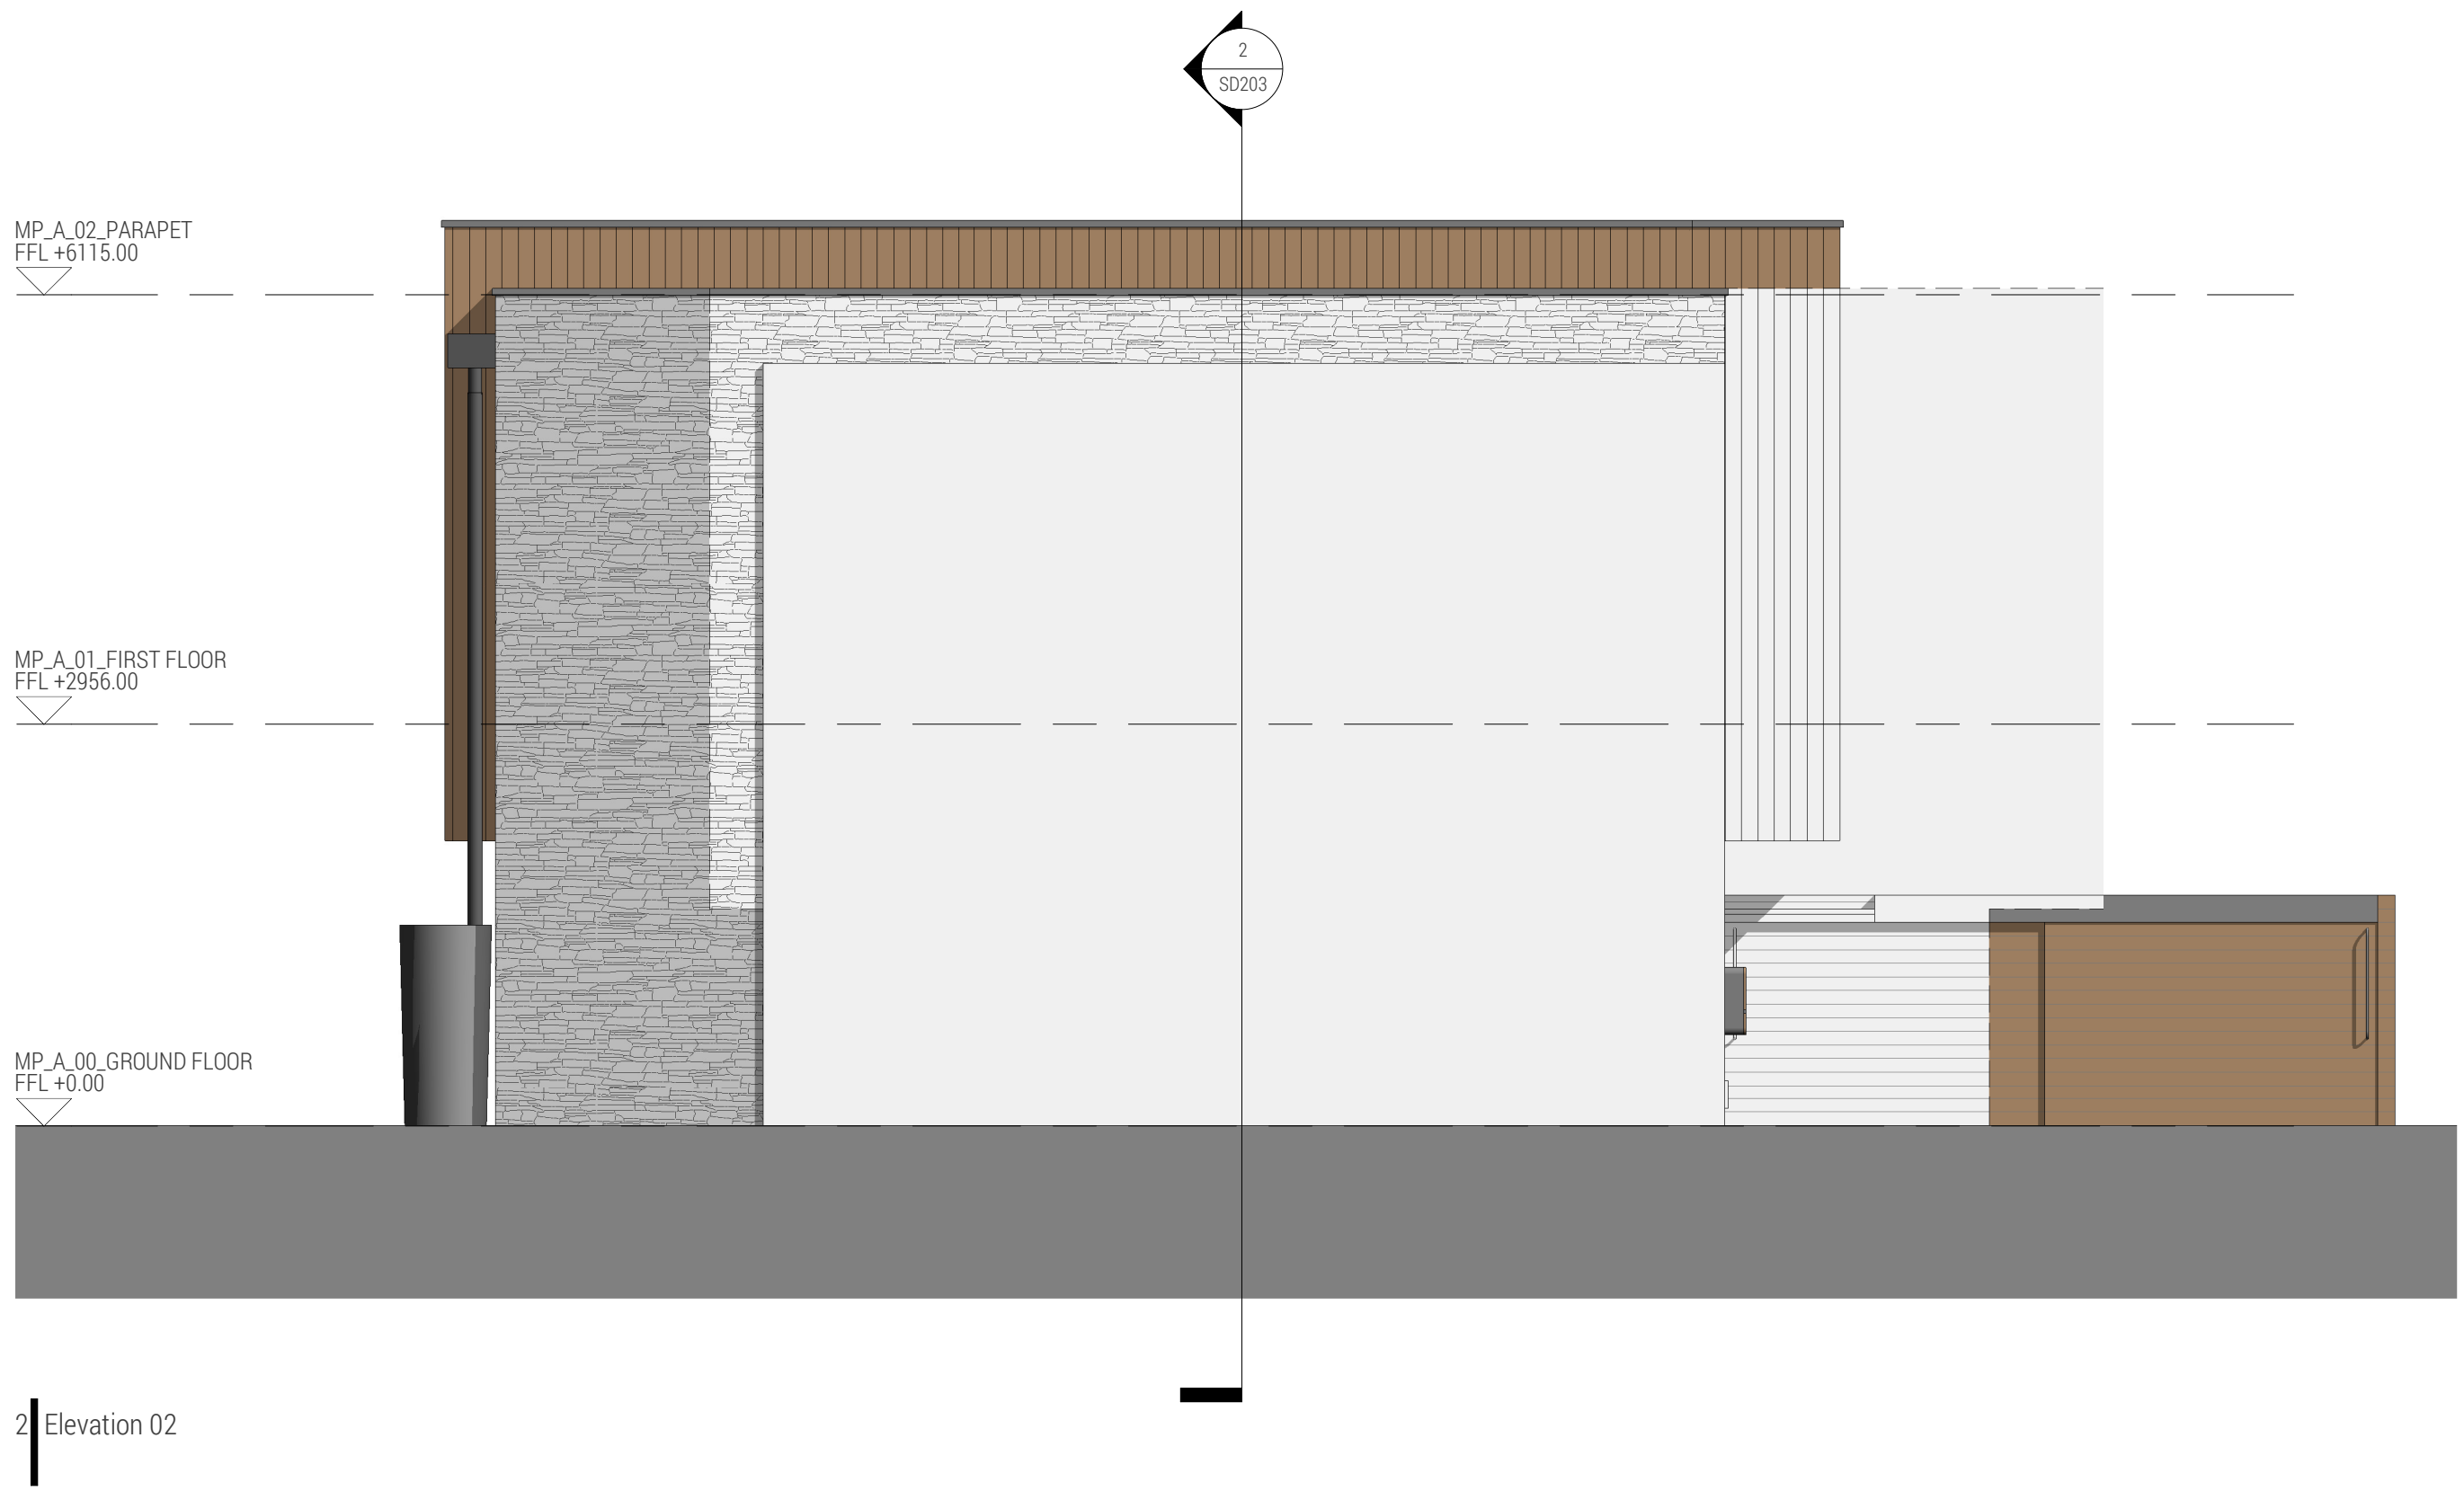


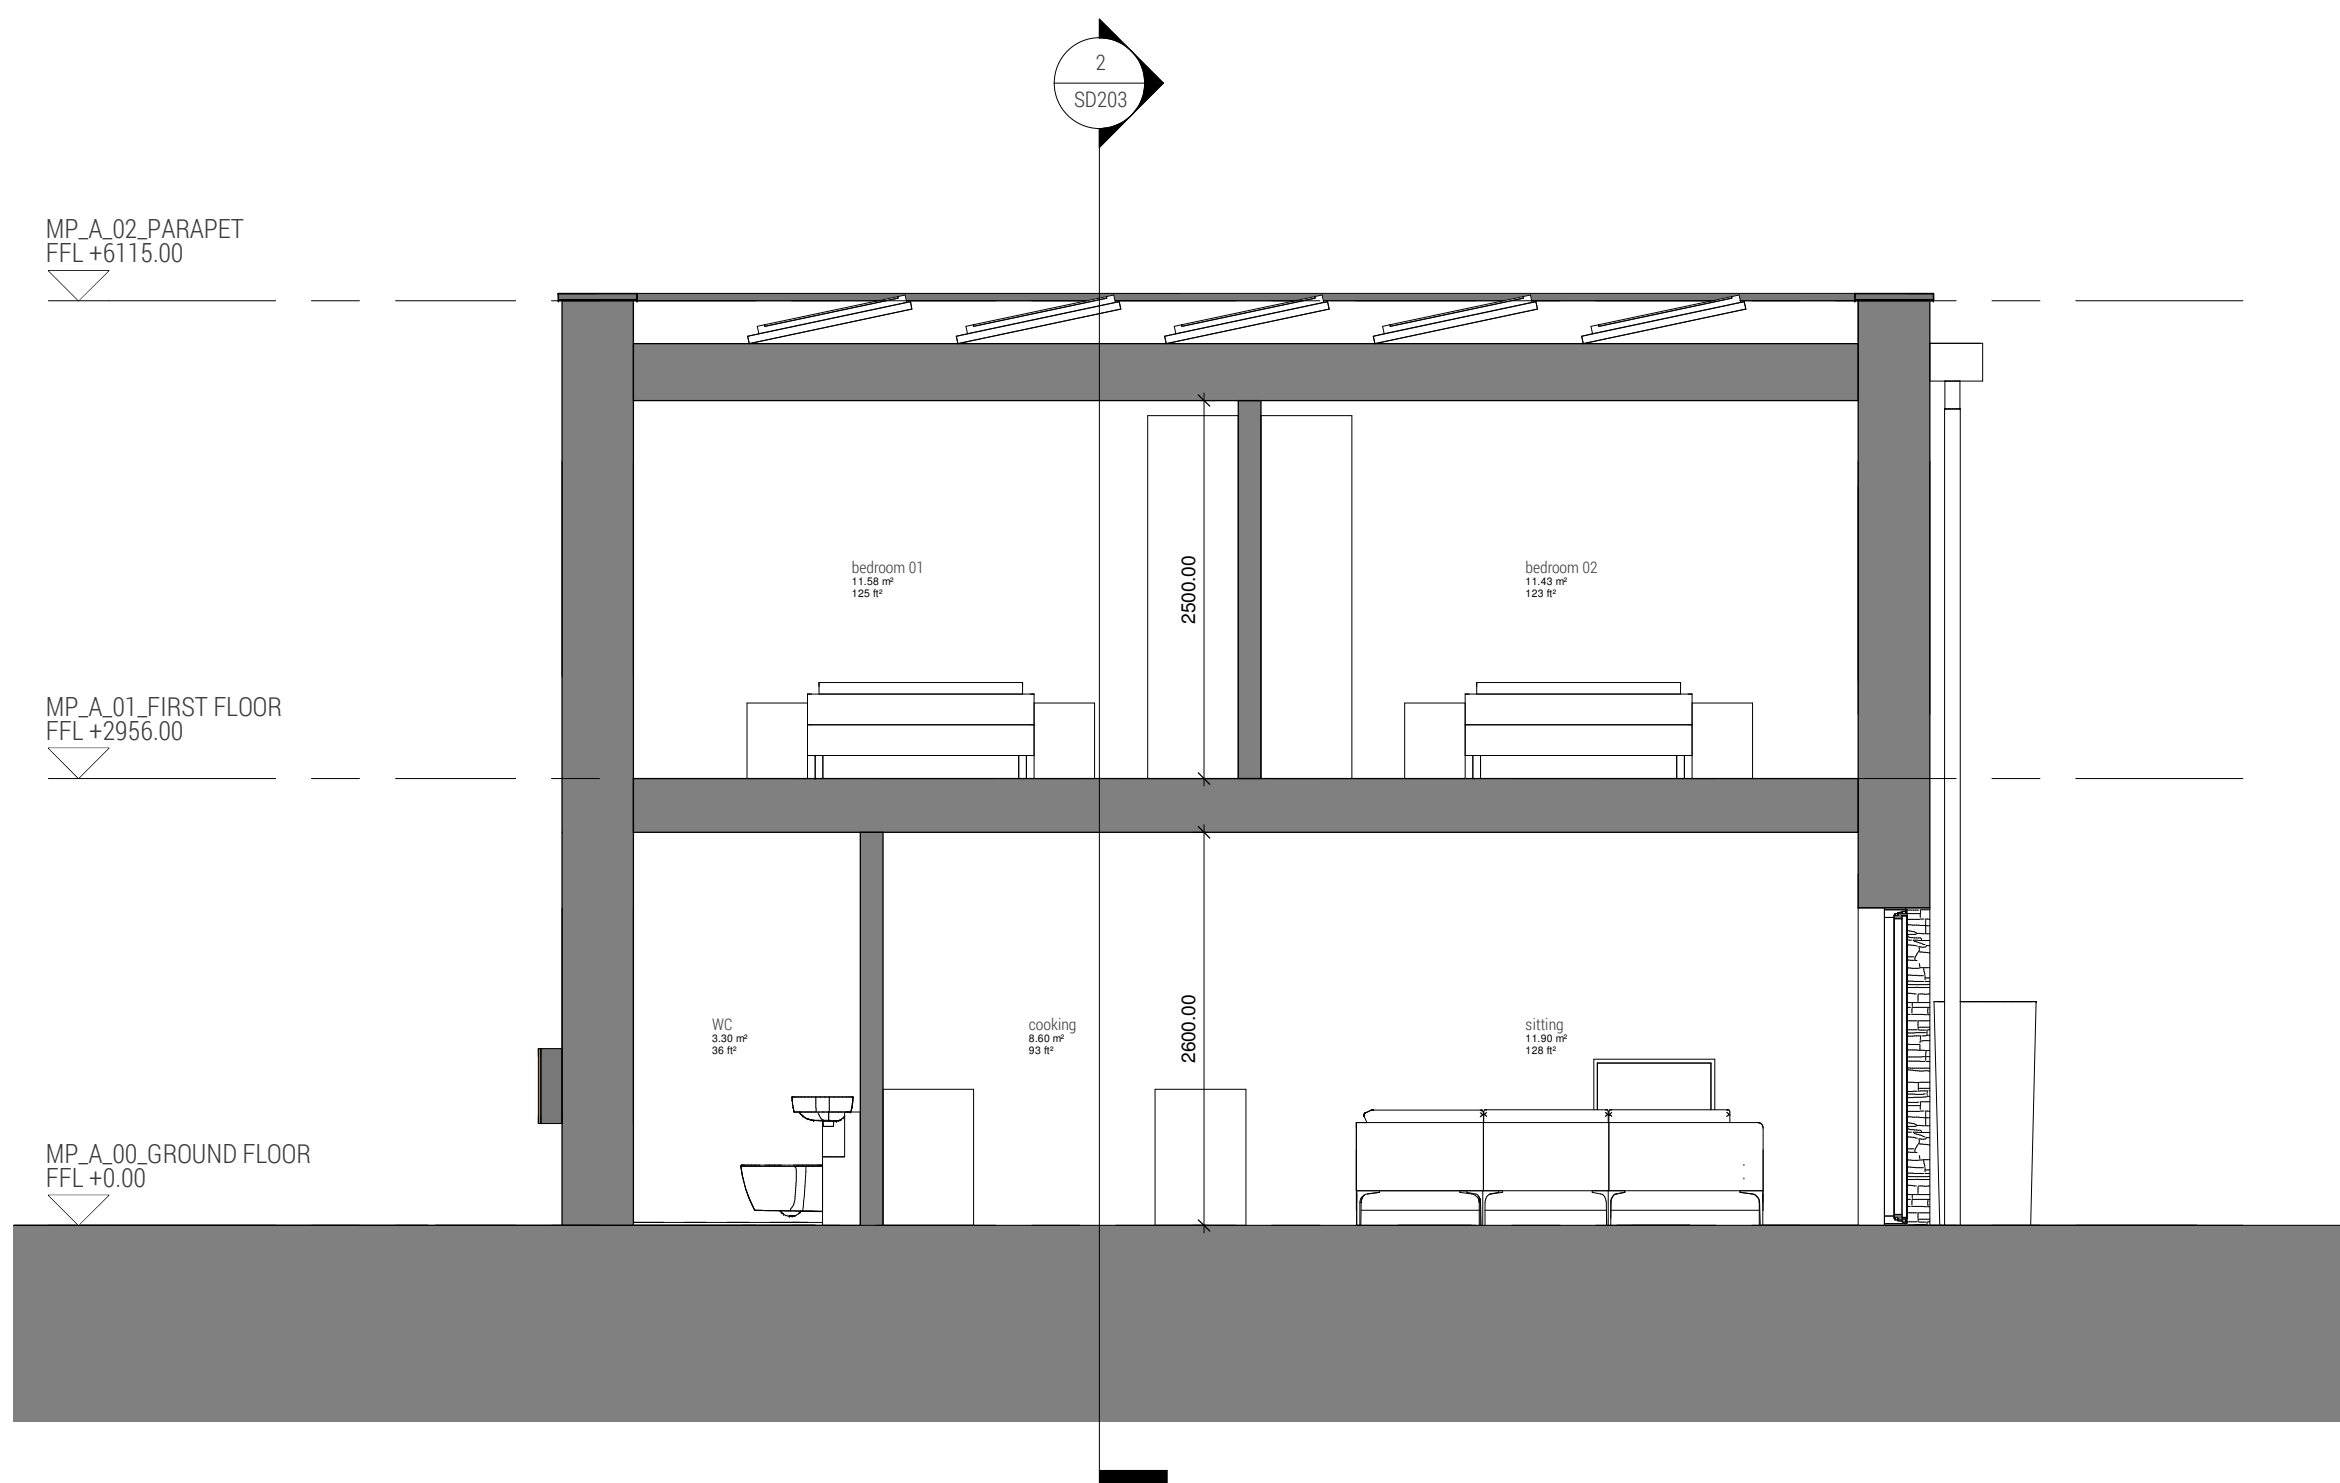

1 Section 01

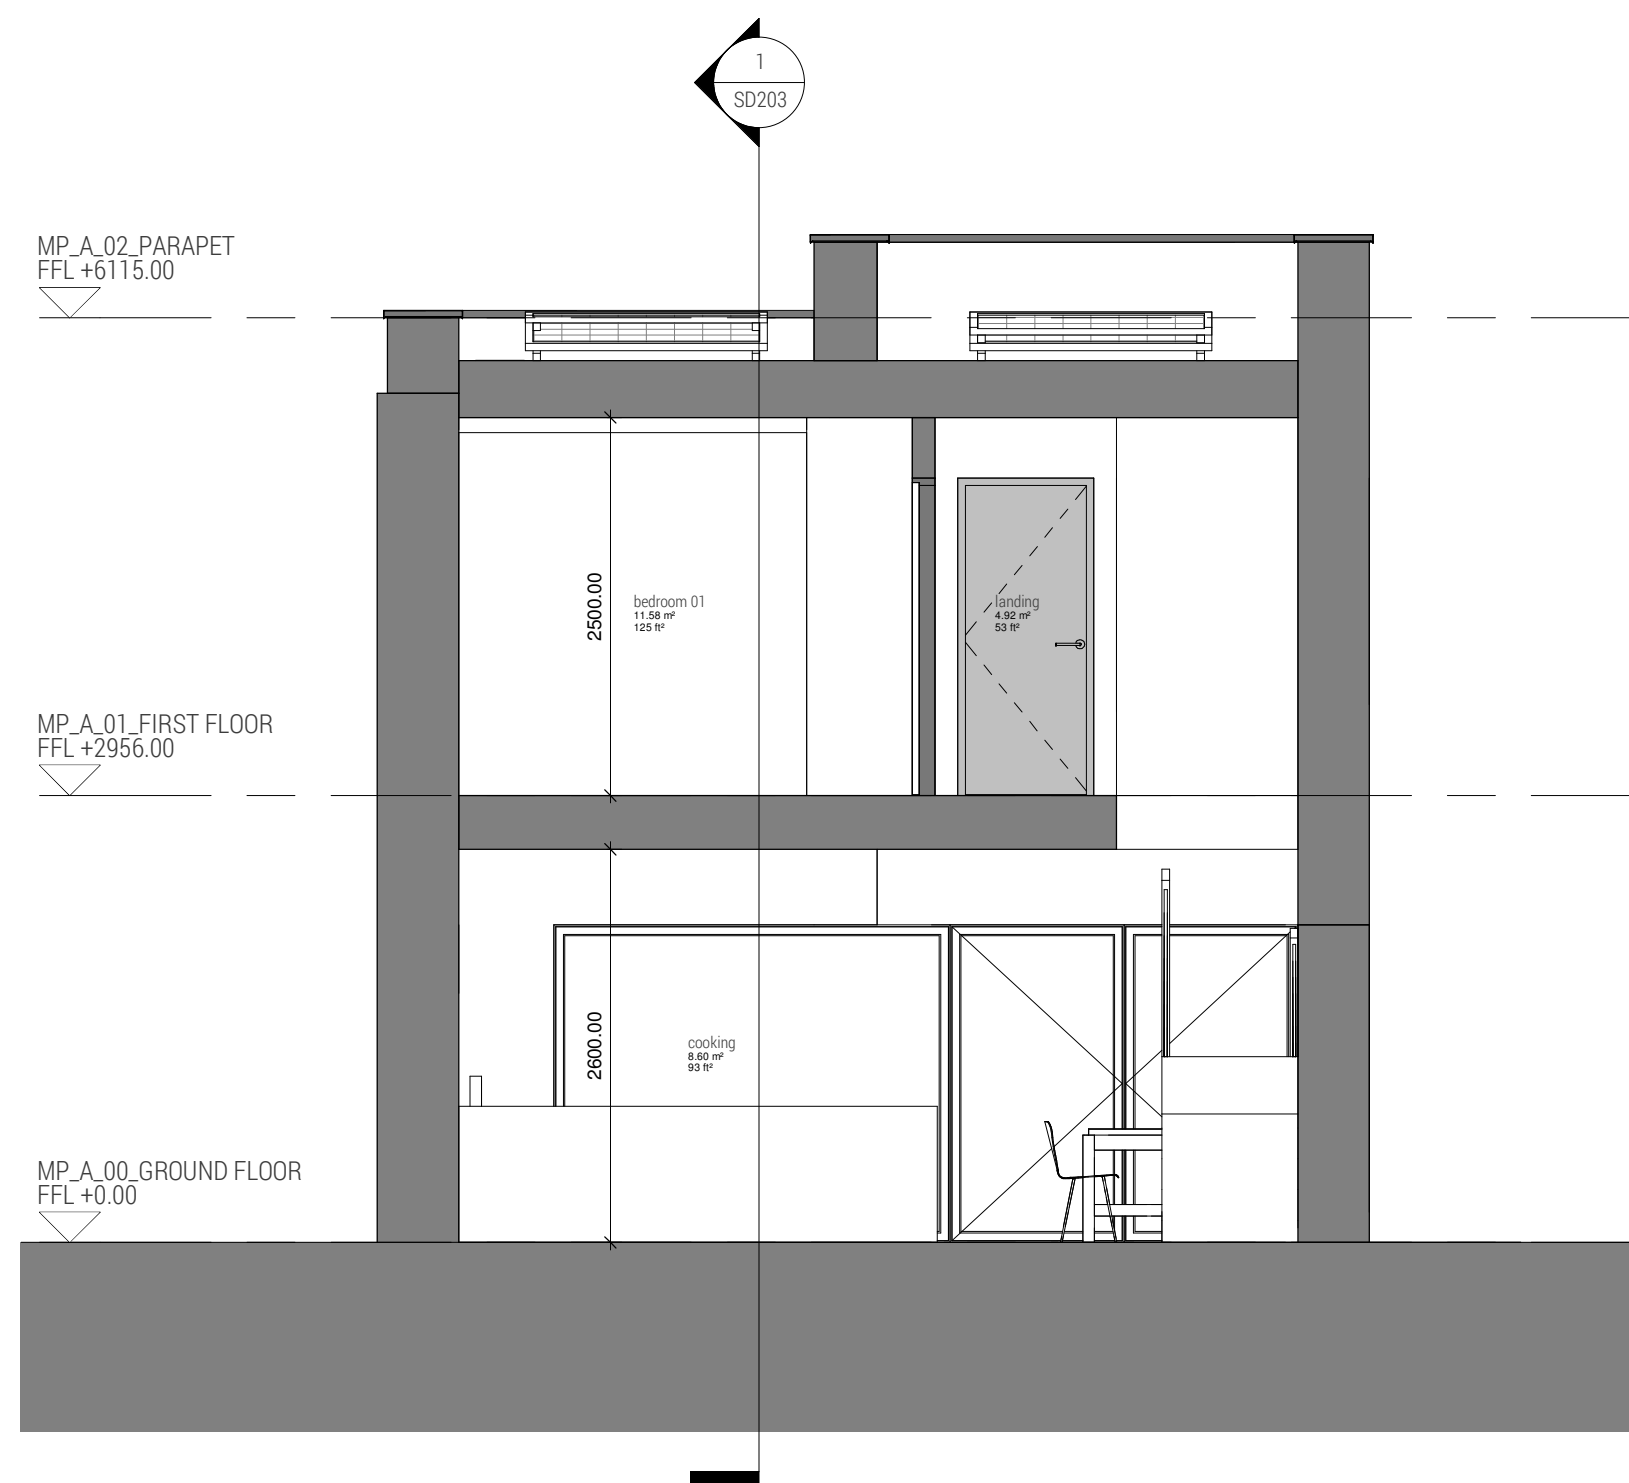

2 Section 02

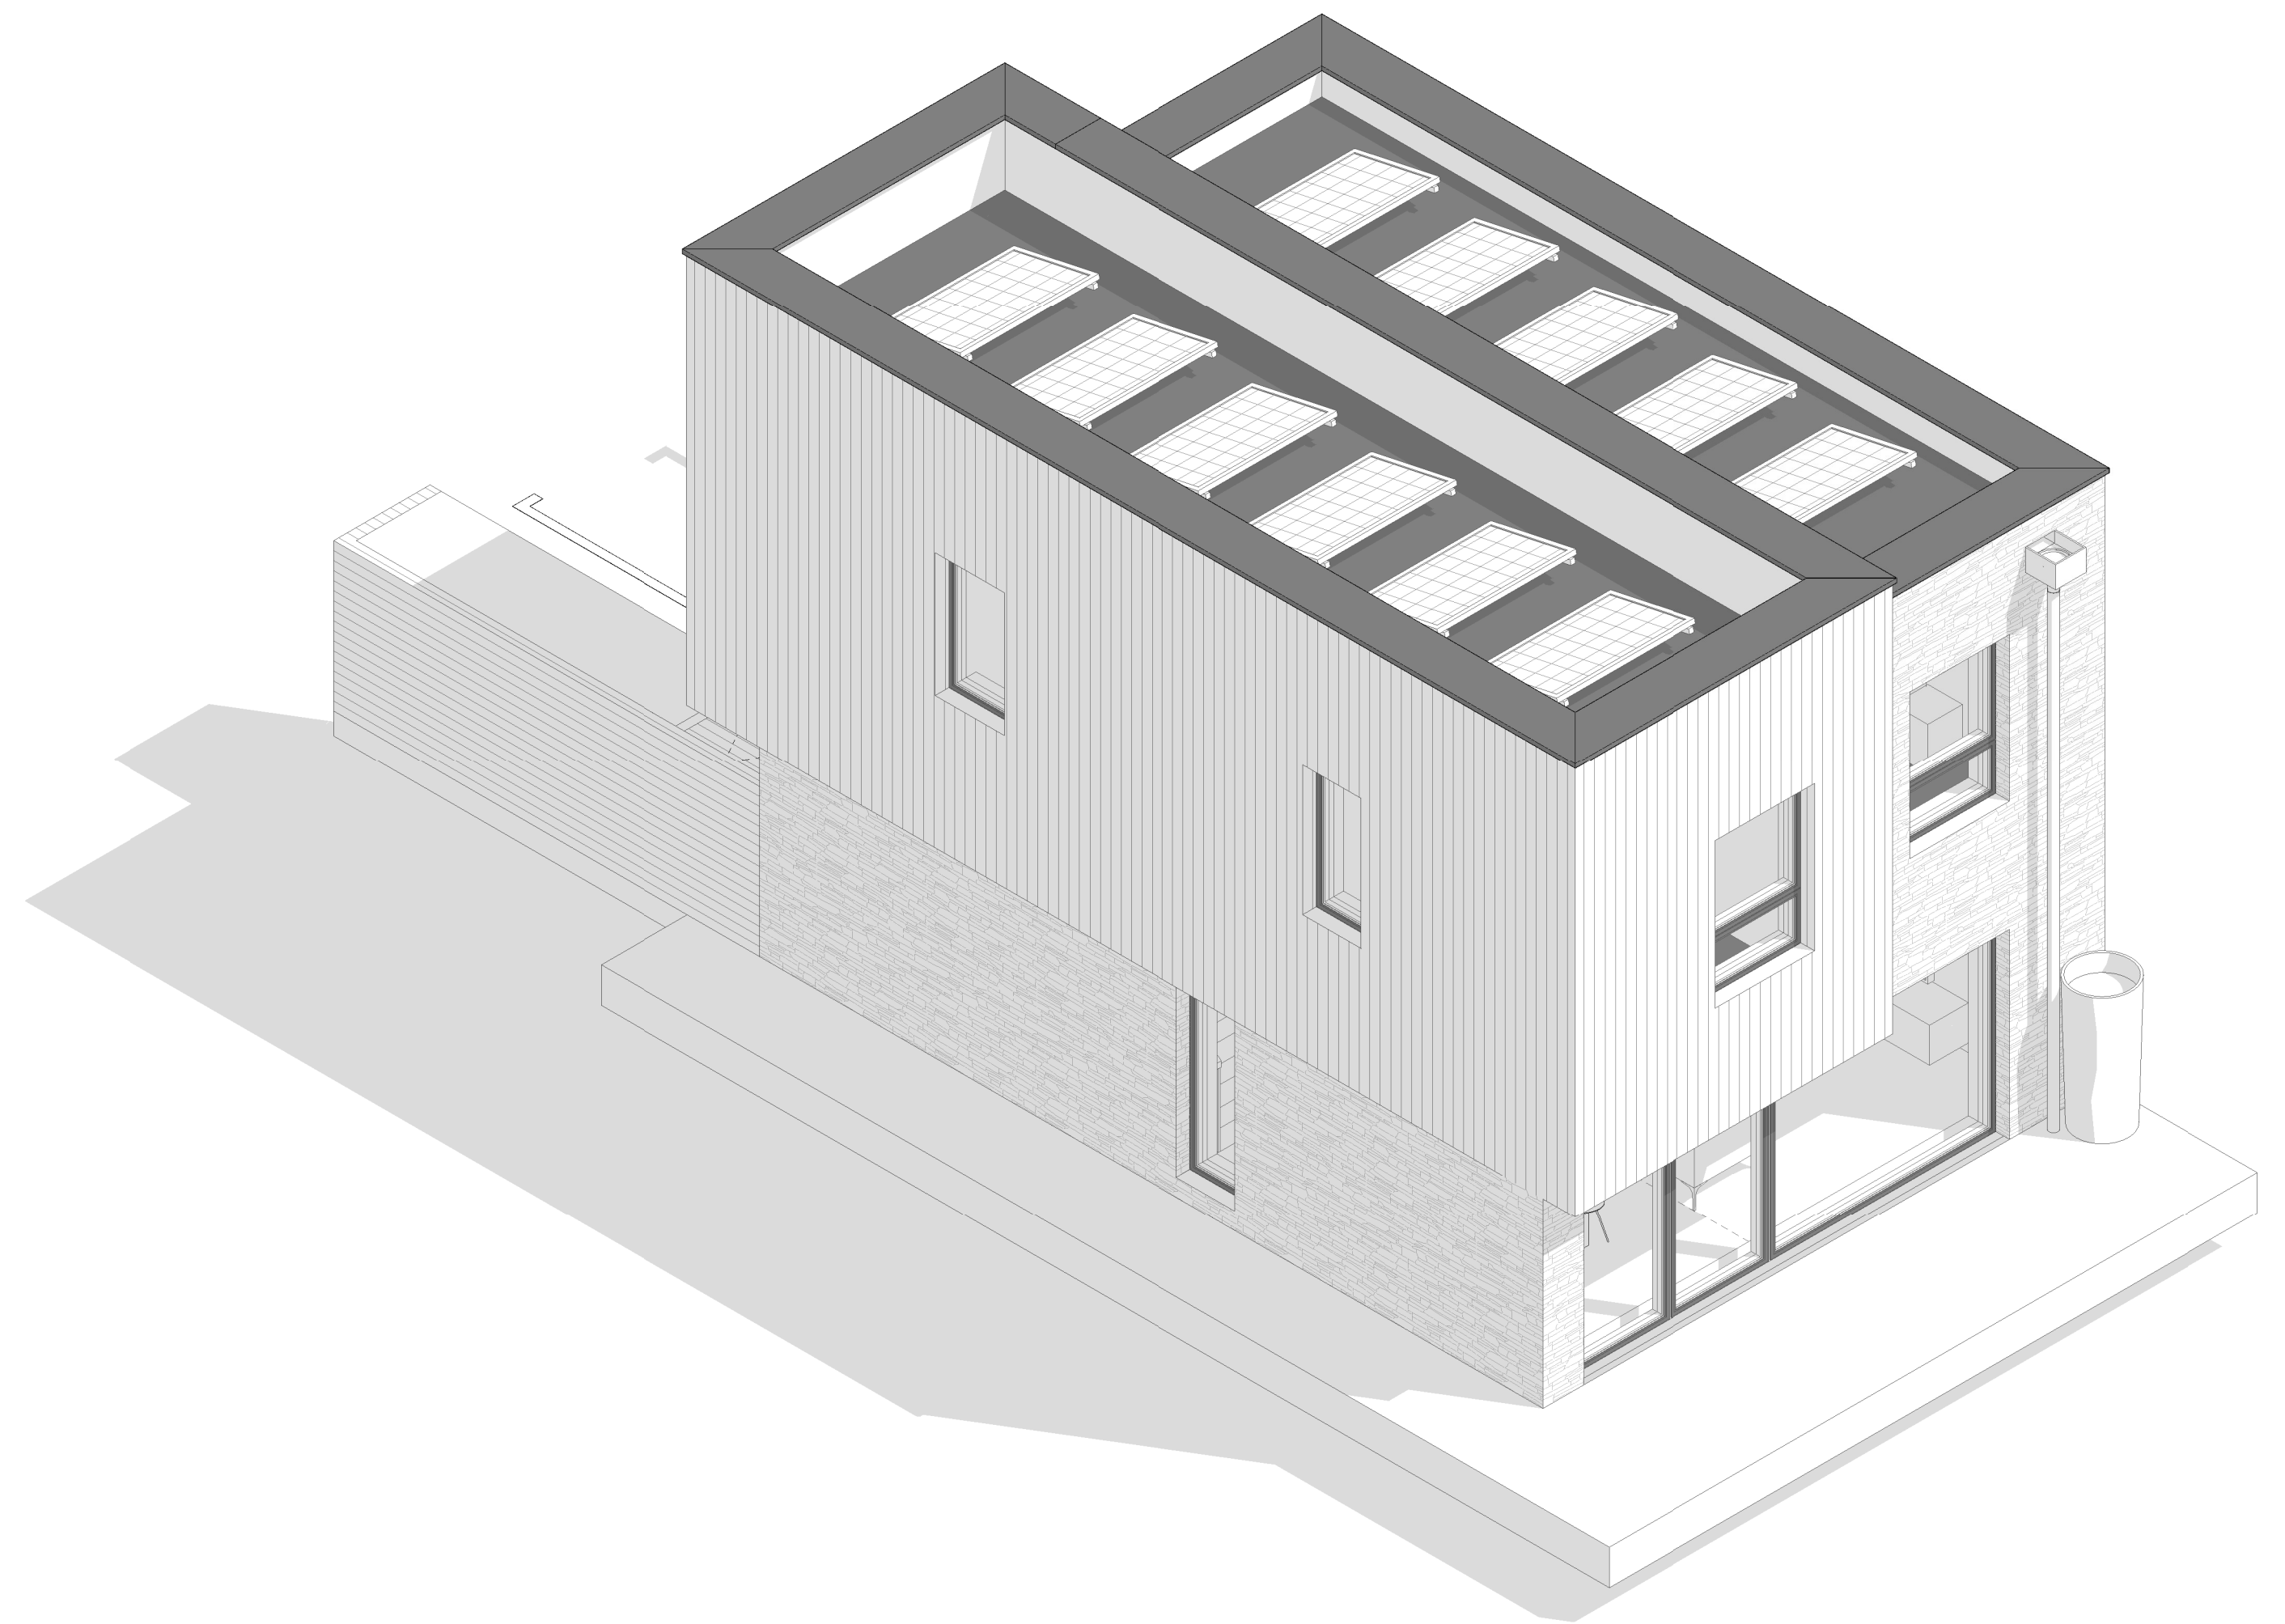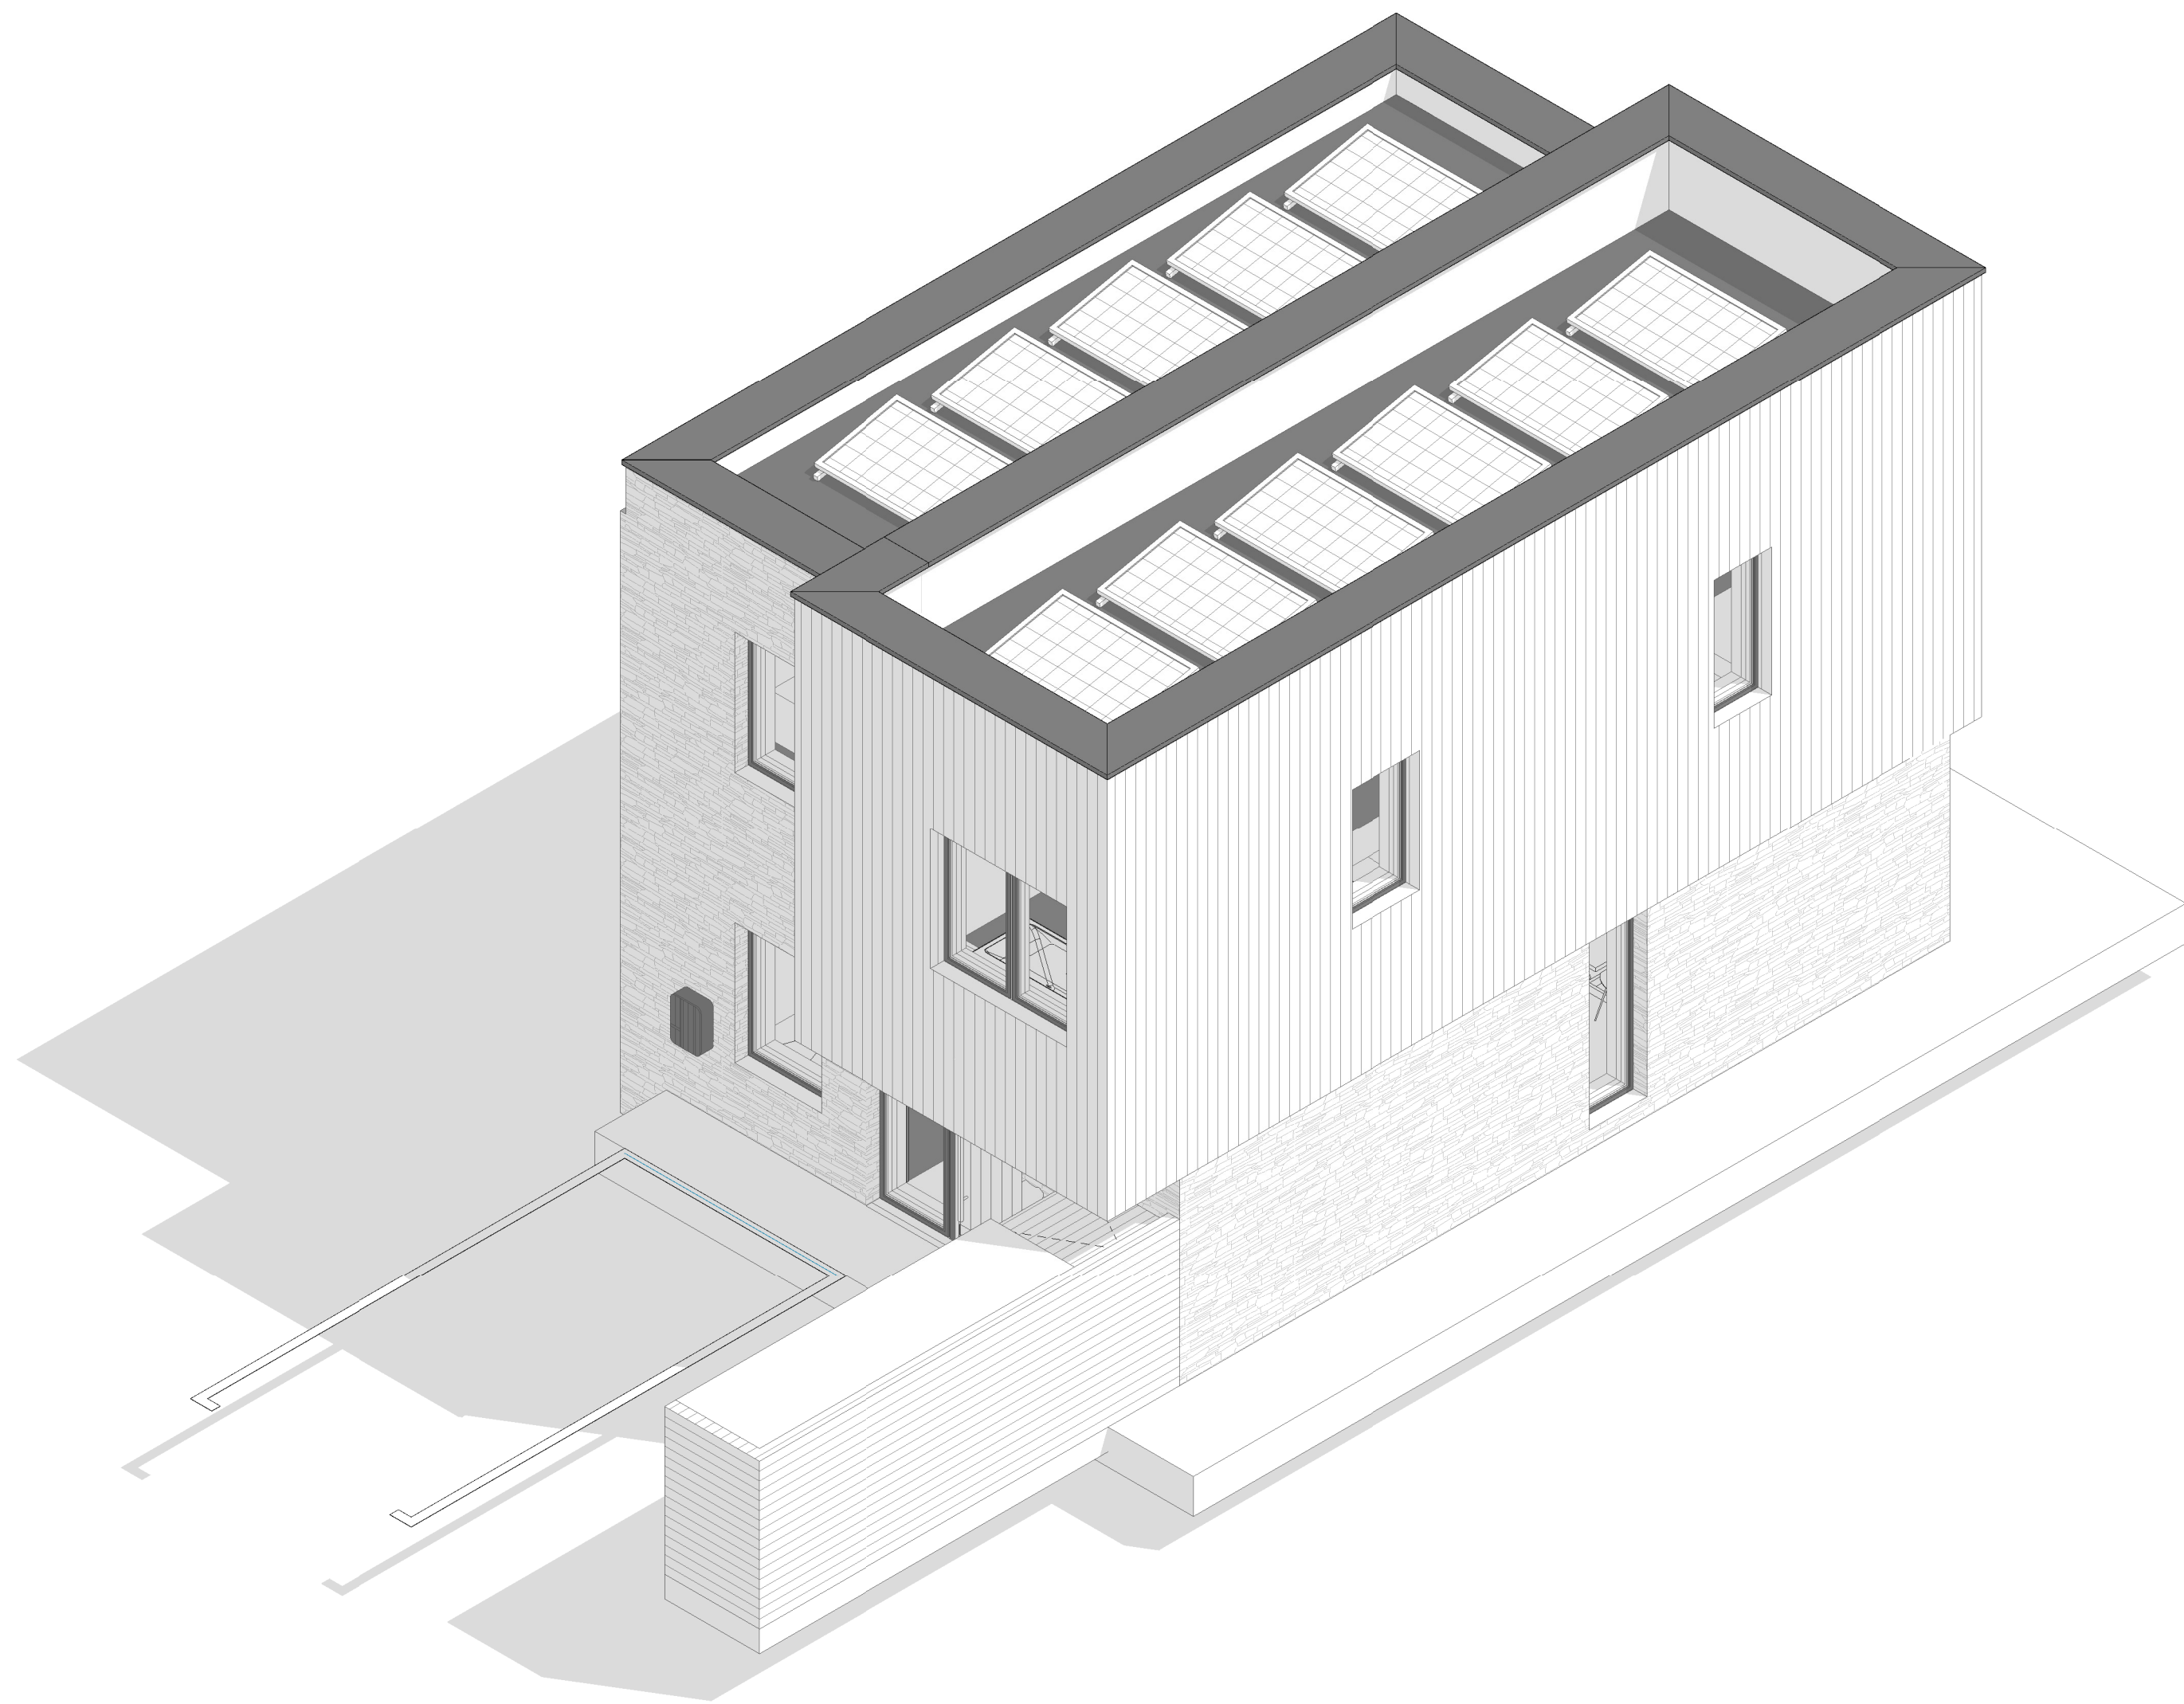

A 18.10.19 Revision 1
Revision Schedule

DRAWING STATUS - Project Status

1912 / SD204 A

PARC HADAU
HOUSE TYPE D2

3D

@A1

05/07/19

LOYN+CO
ARCHITECTS

02020 711432 | architecture@loyn.co.uk
88 Gable Street Penarth CF64 1EP | loyn.co.uk
Copyright LOYN+CO architects | do not scale

