




SC_A_Area...	
Level	GIA m2
MP_A.00_GROUND FLOOR	52.9 m²
MP_A.01_FIRST FLOOR	59.7 m²
112.6 m²	

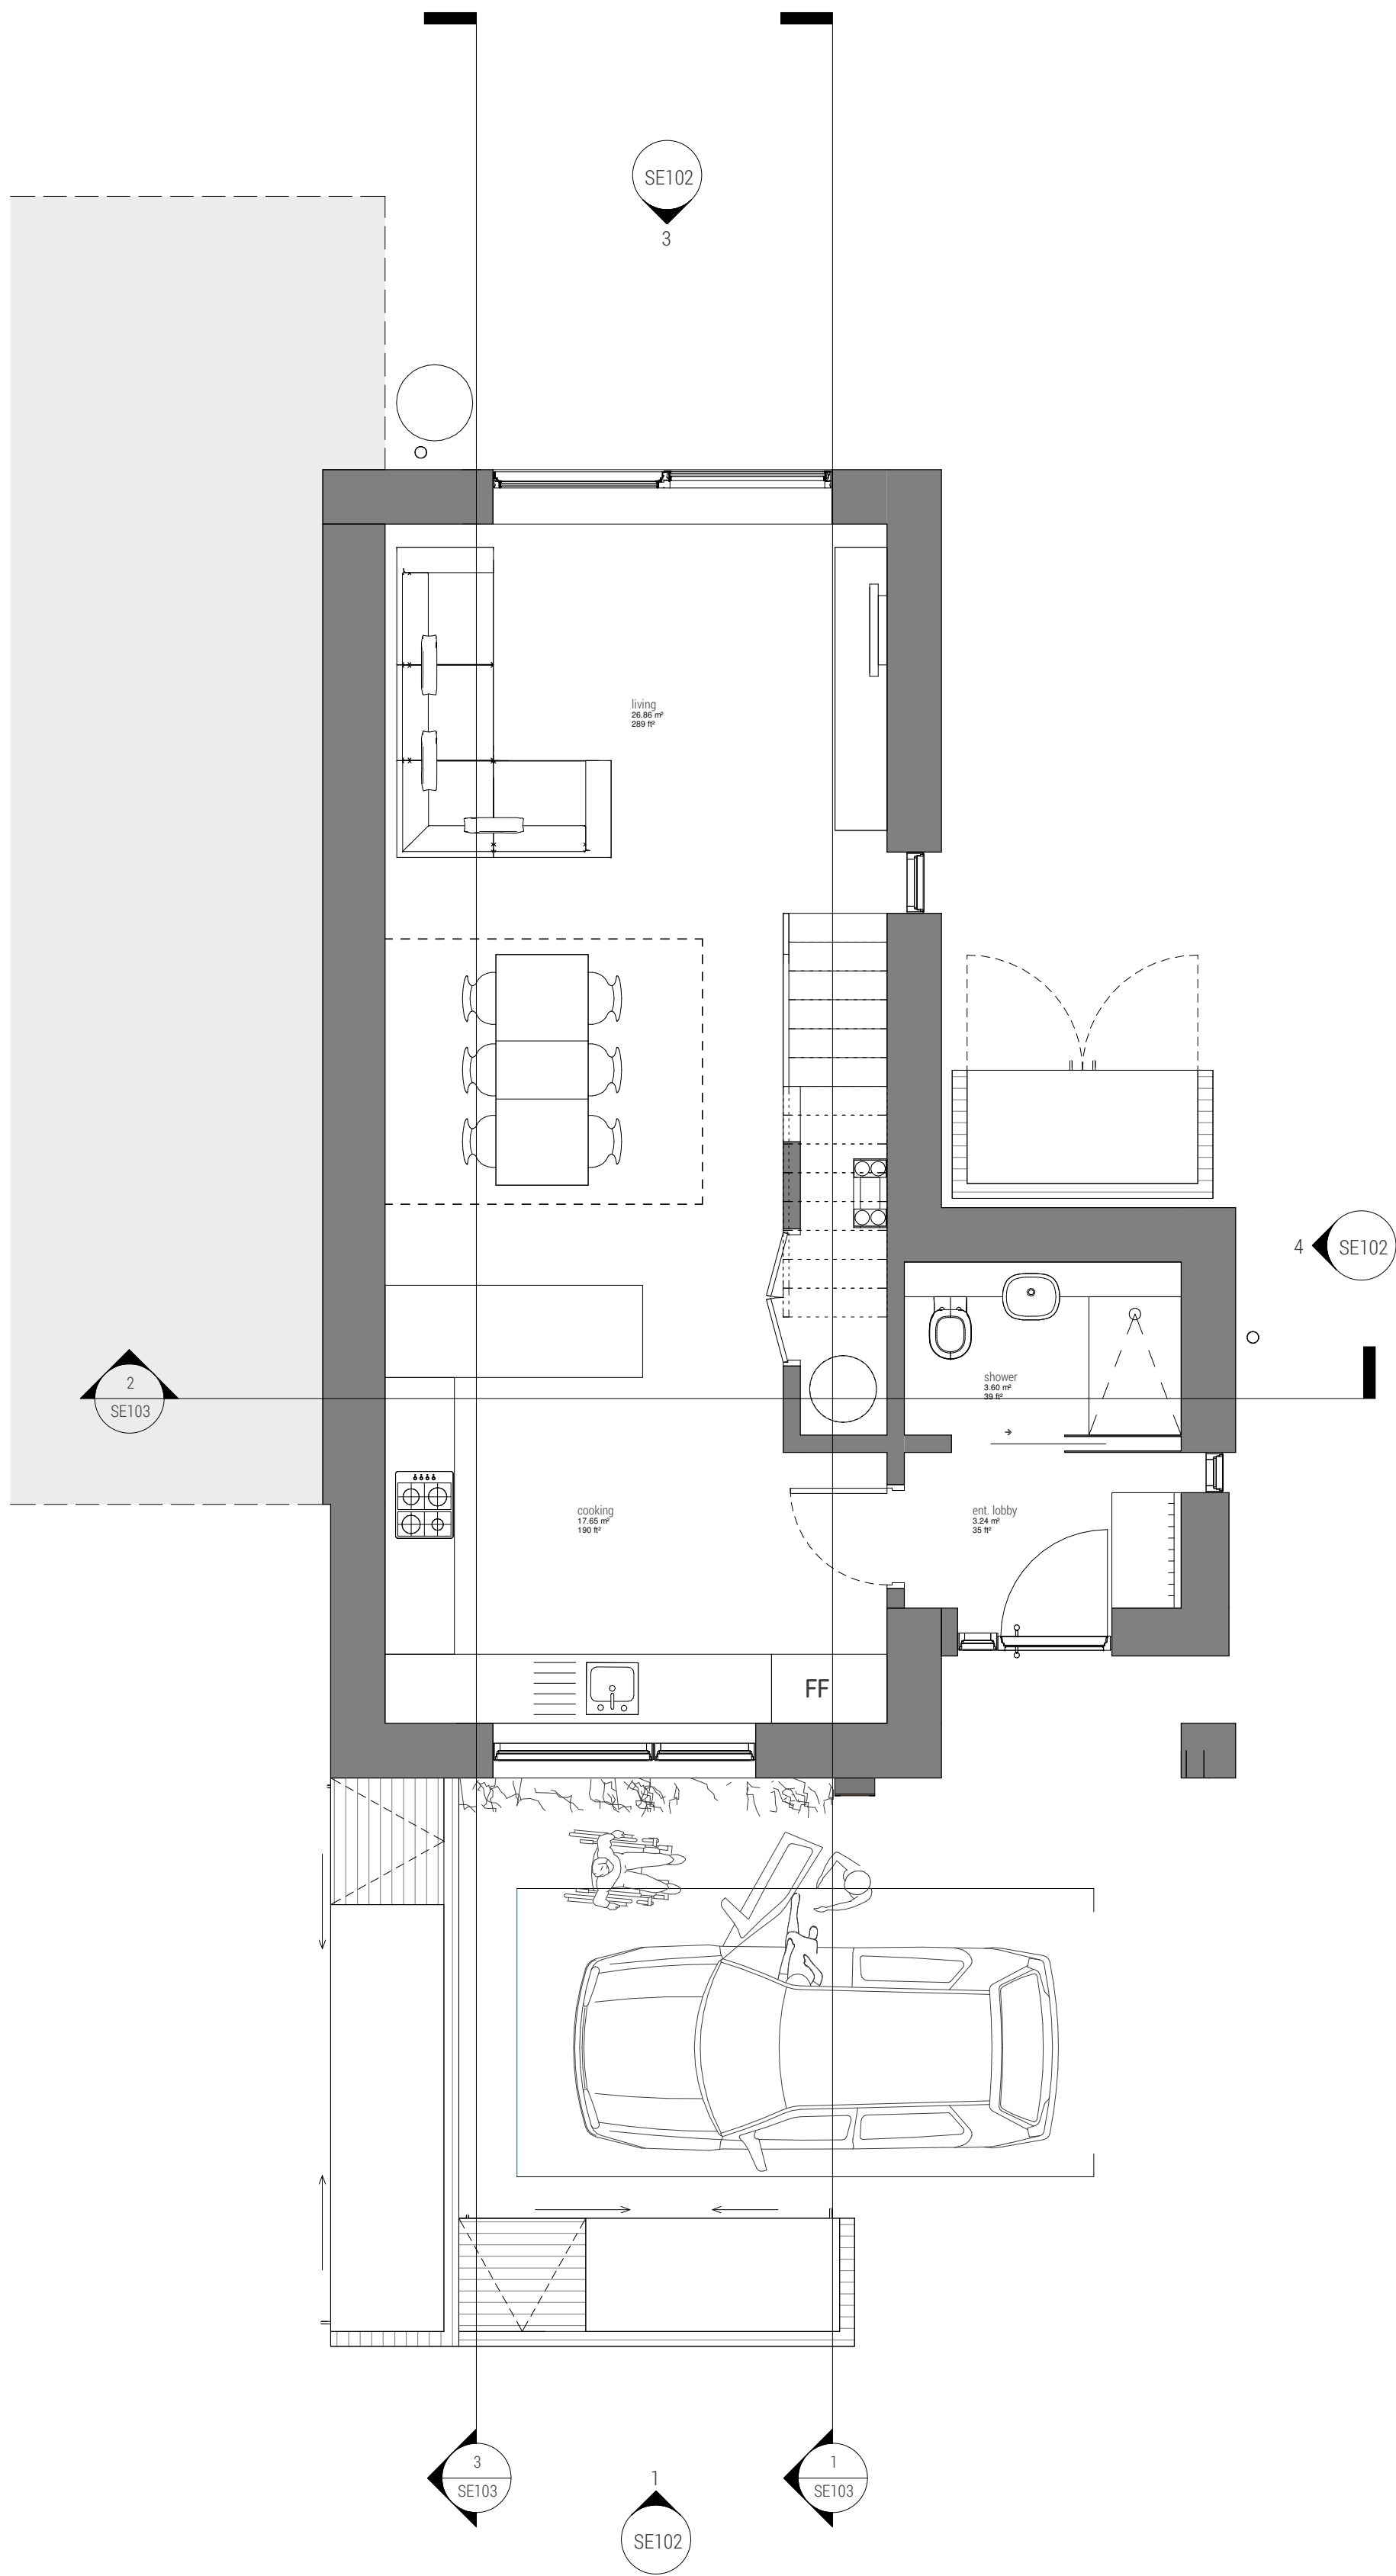

1 GROUND FLOOR PLAN

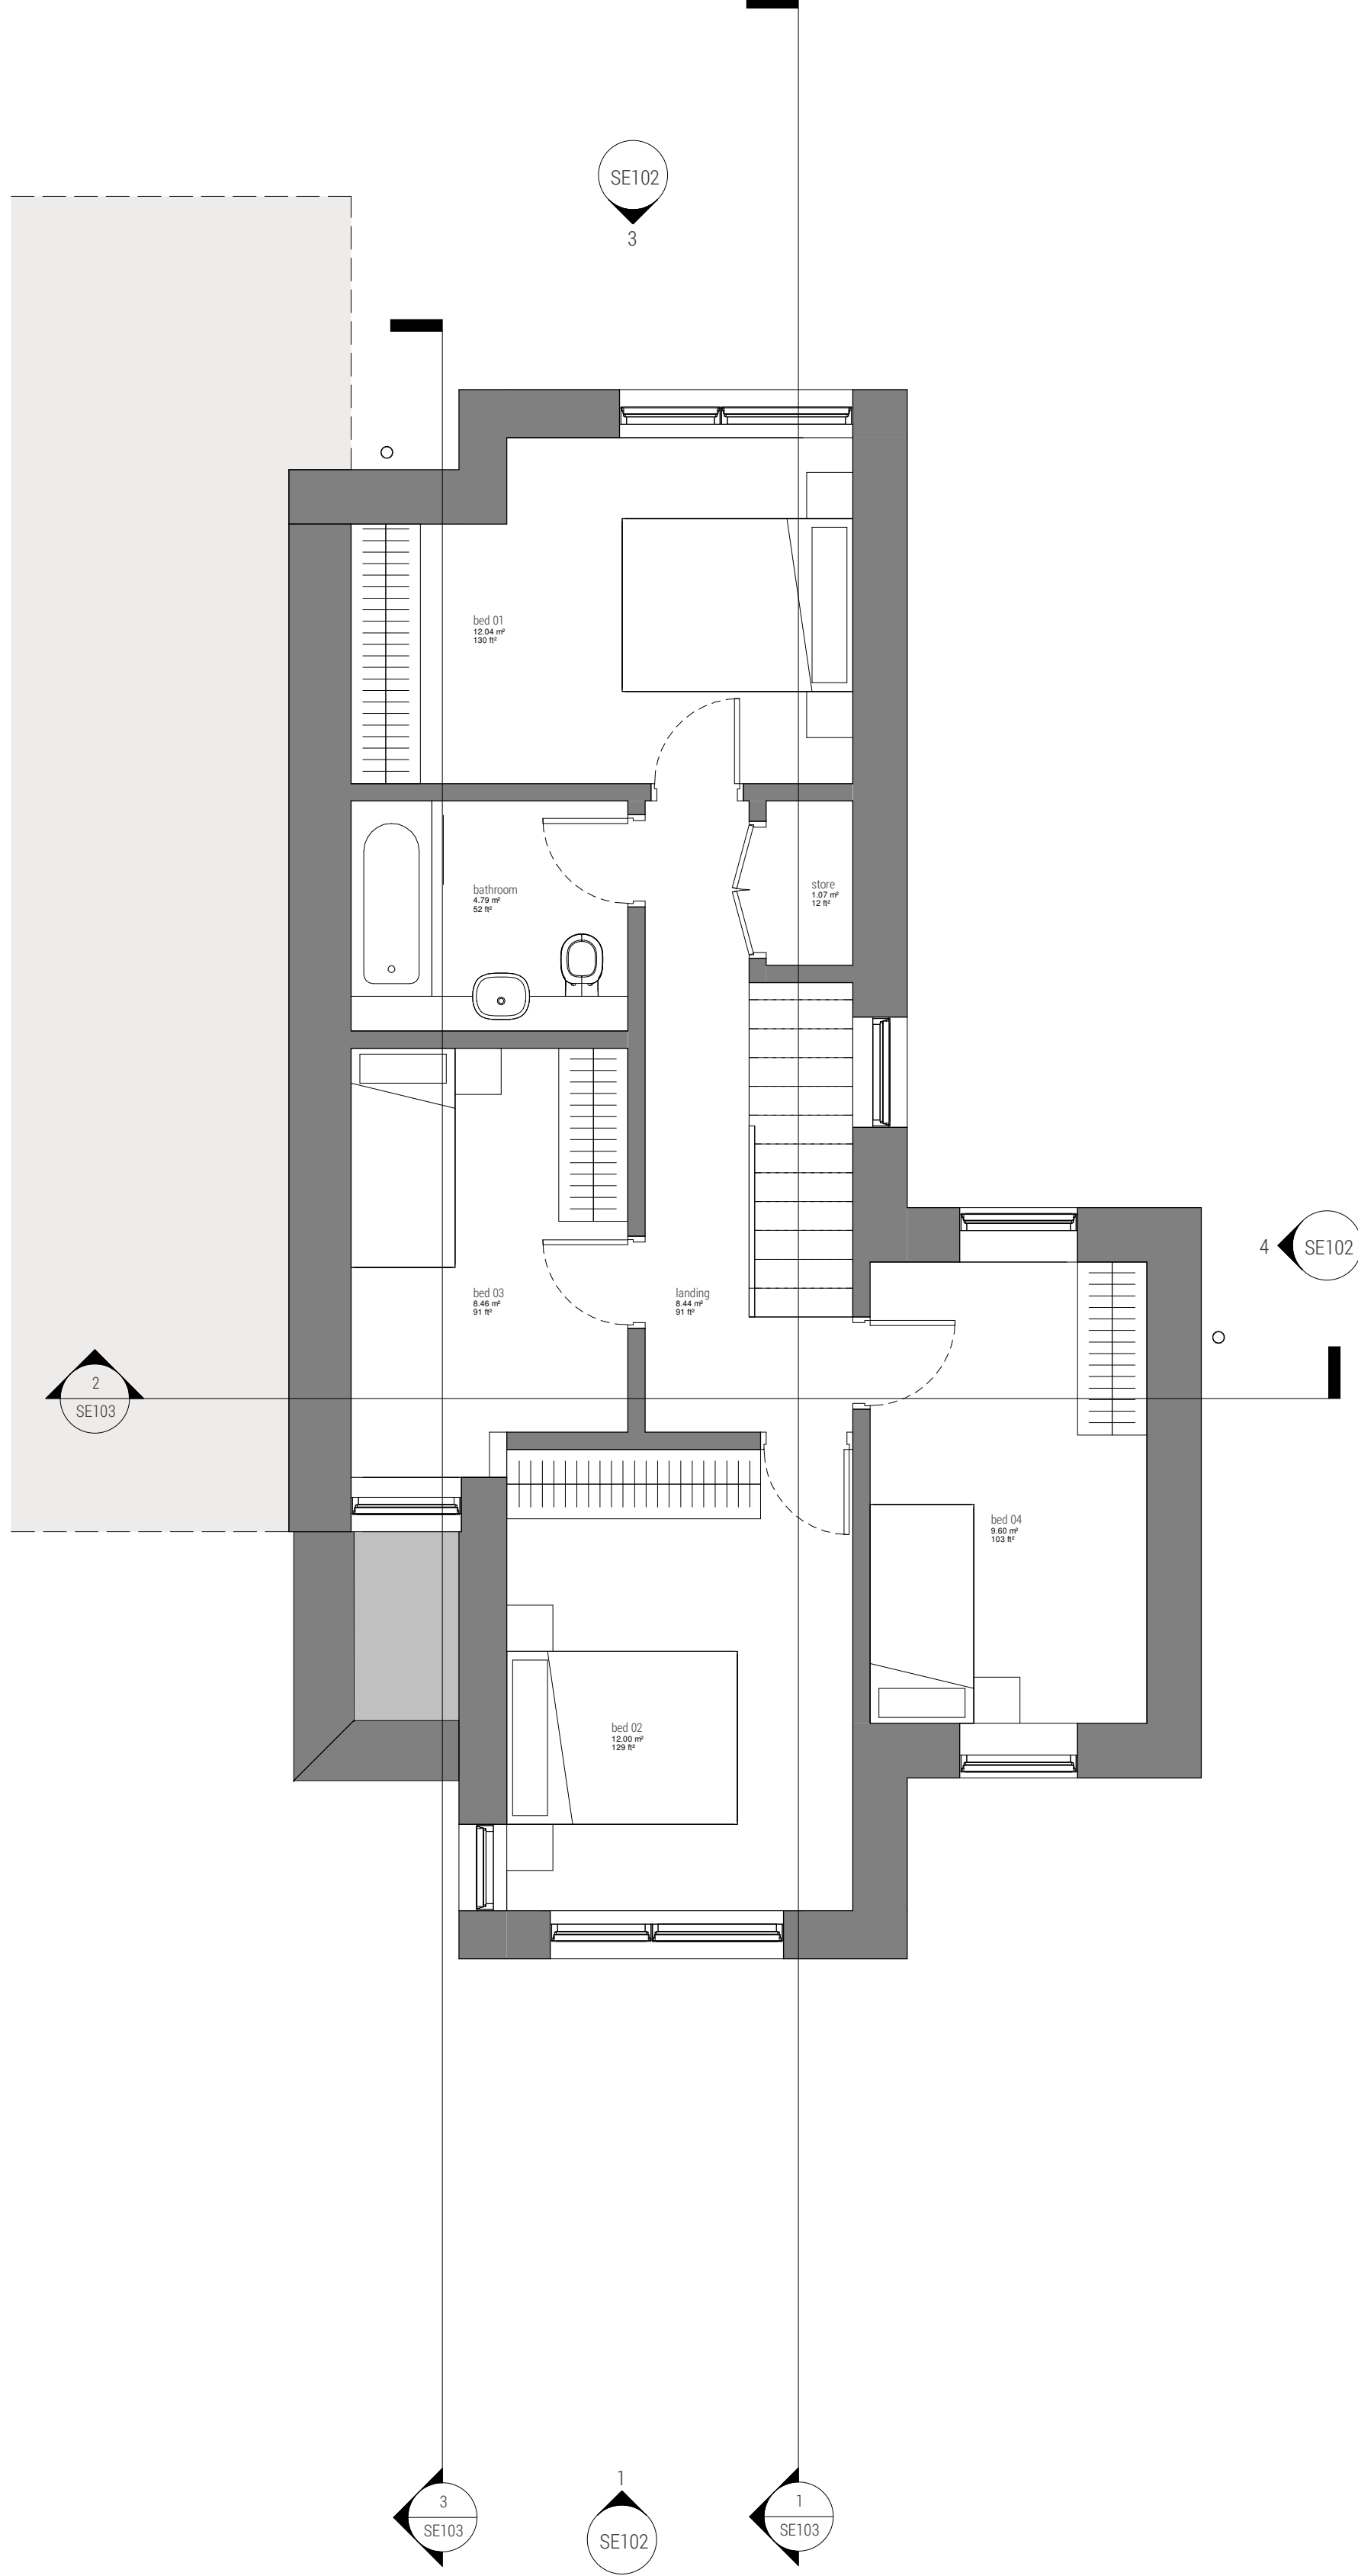

2 FIRST FLOOR PLAN

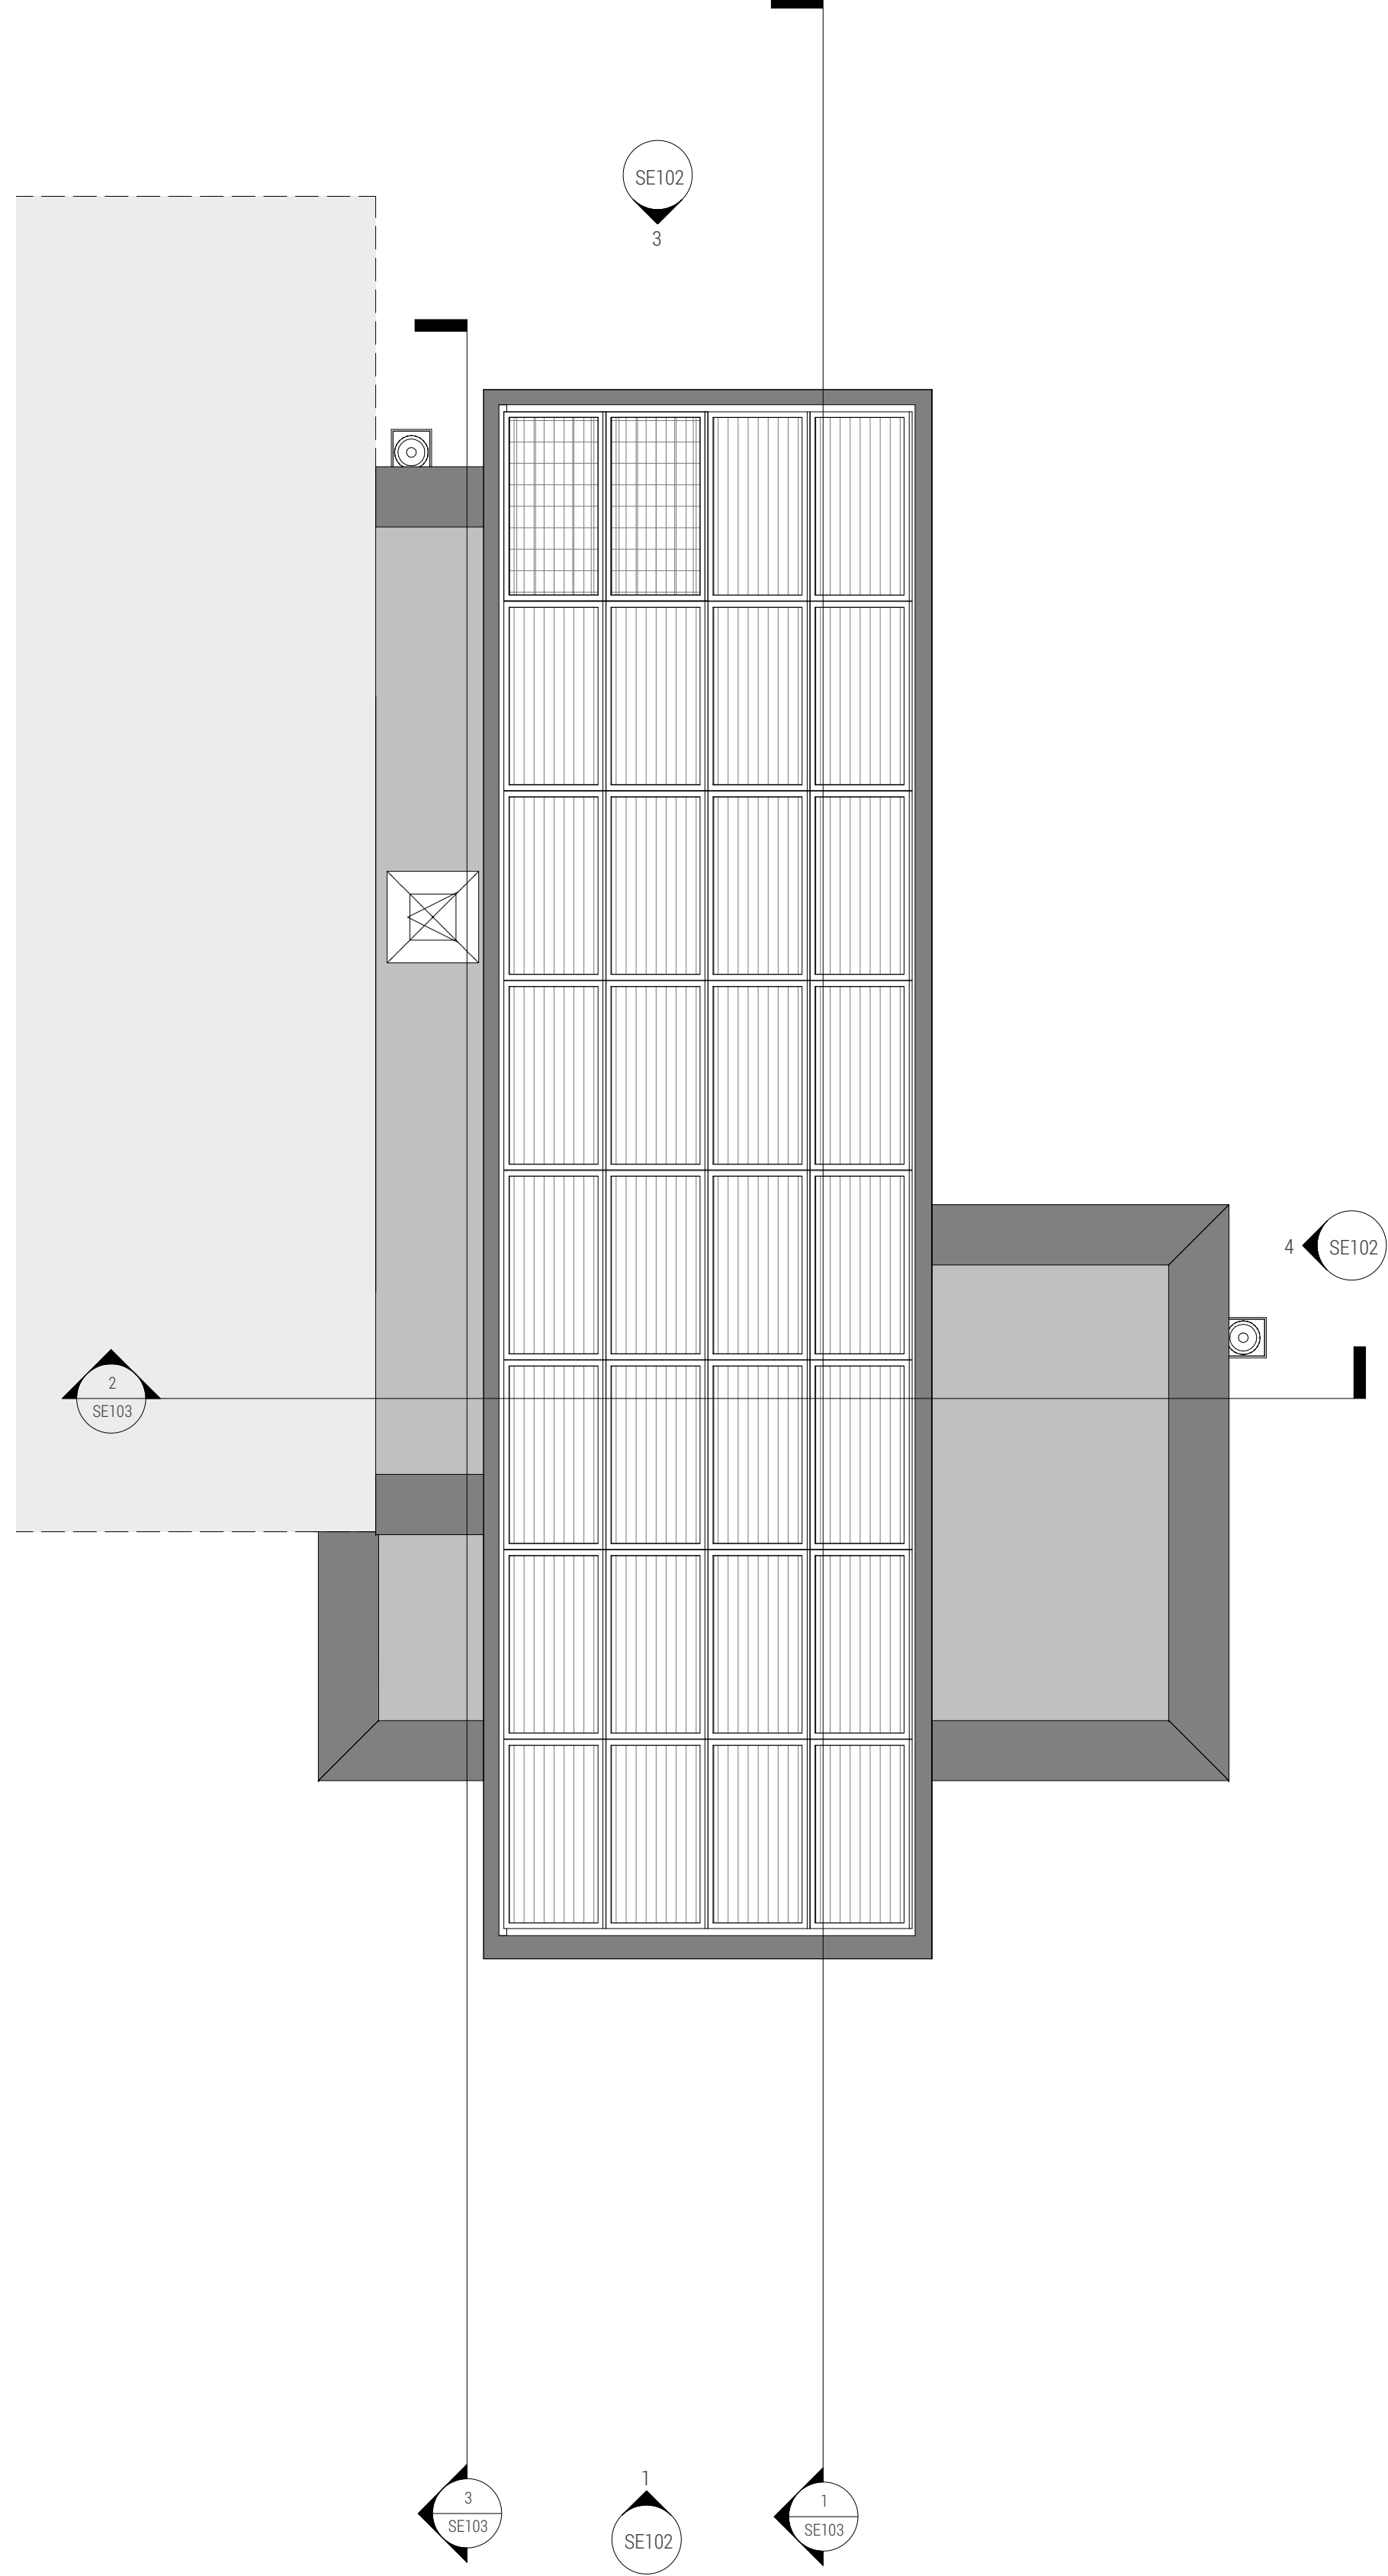

3 ROOF PLAN

A 18.10.19 Post PAC amendments
Revision Schedule
DRAWING STATUS - Project Status
1912 / SE101 A
PARC HADAU
HOUSETYPE E1
FLOOR PLANS


1 : 50@A1 sept 19

LOYN+CO
ARCHITECTS


02920 711432 | architecture@loyn.co.uk
88 Gable Street Penarth CF64 1EP | loyn.co.uk
Copyright LOYN+CO architects | do not scale




1 Elevation 01

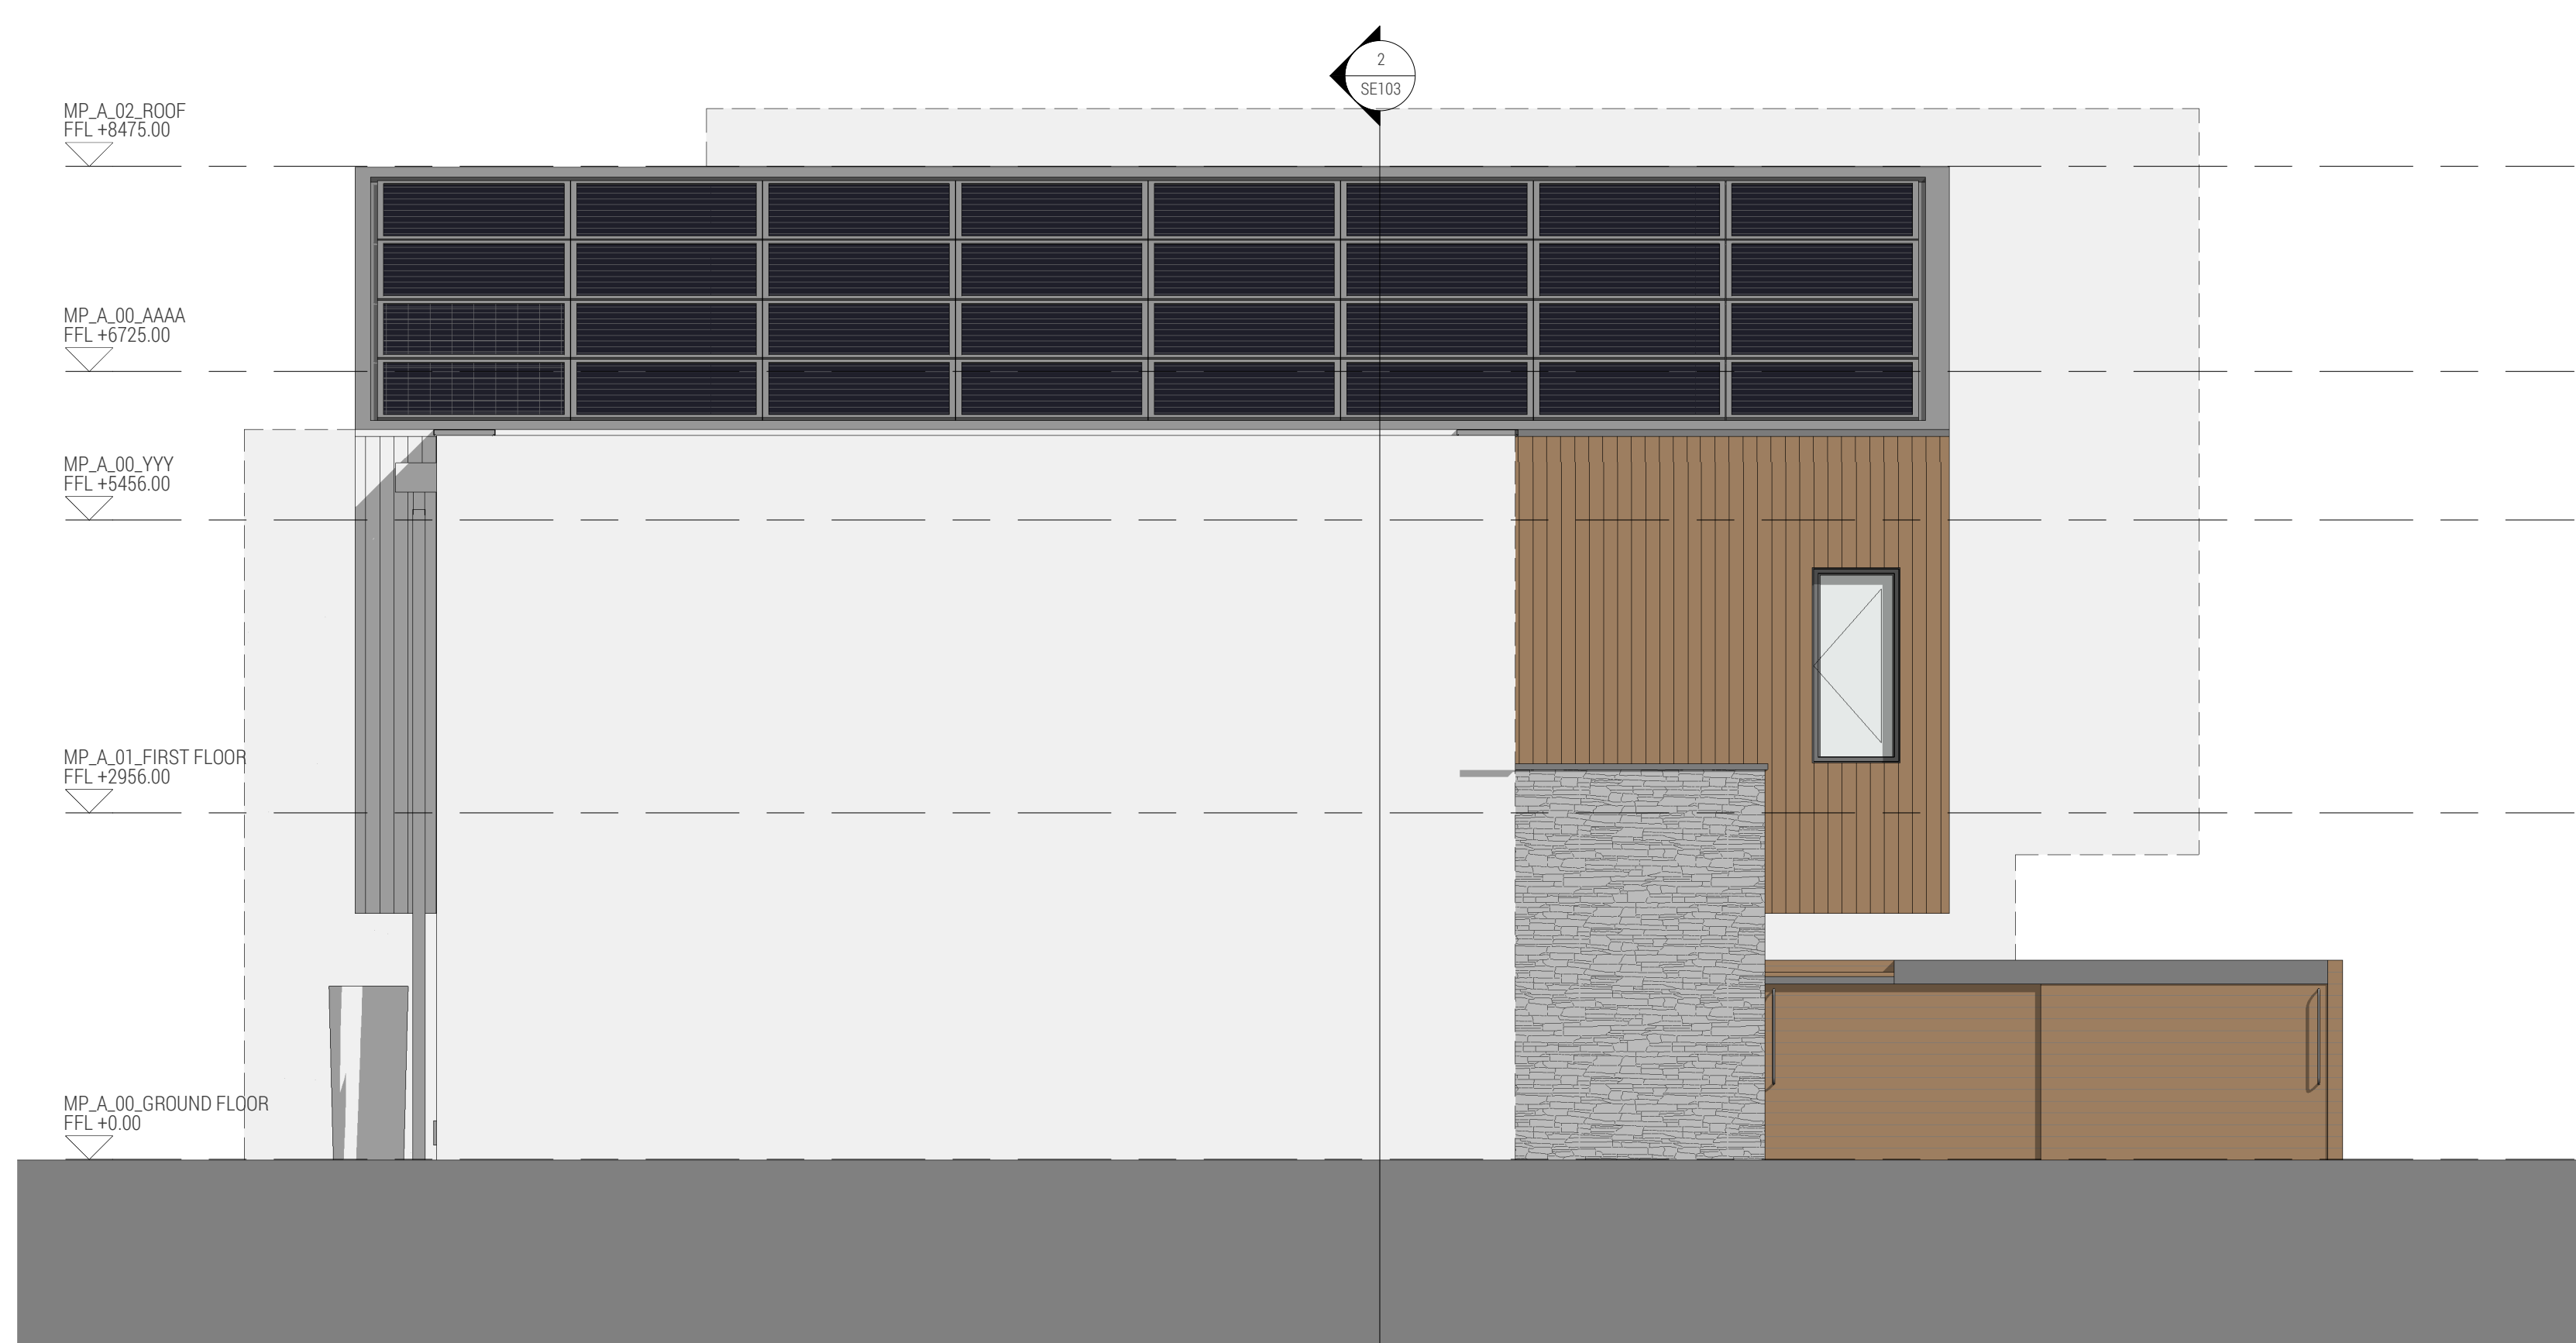


2 Elevation 02

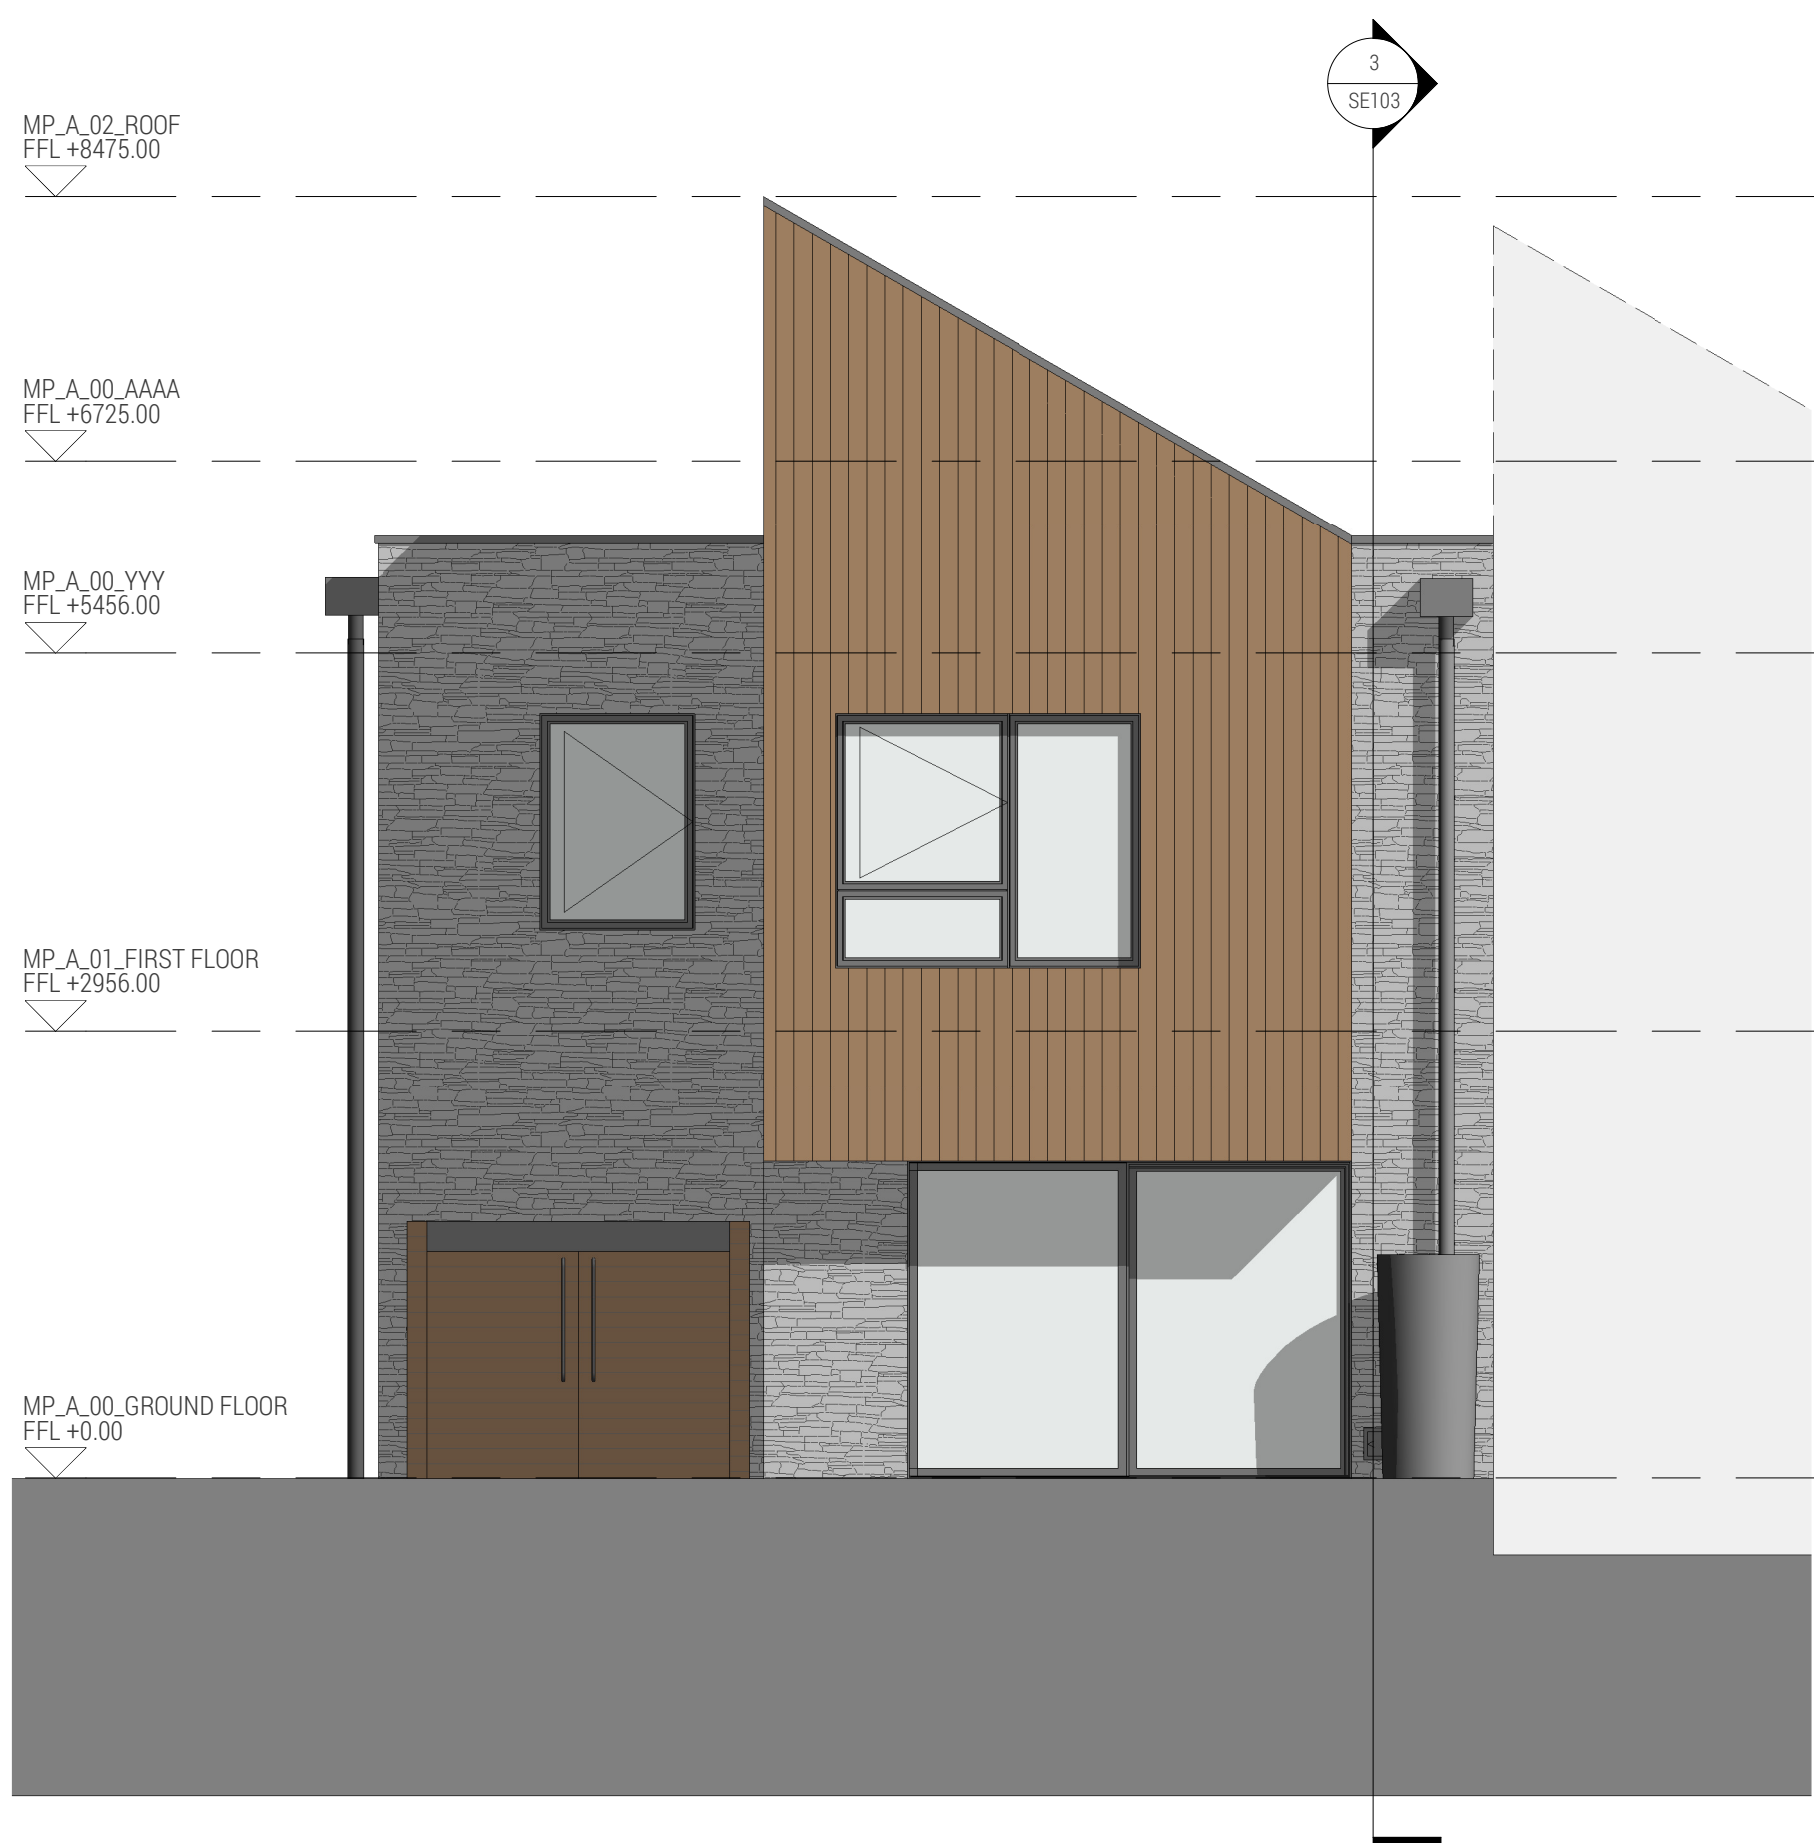


3 Elevation 03

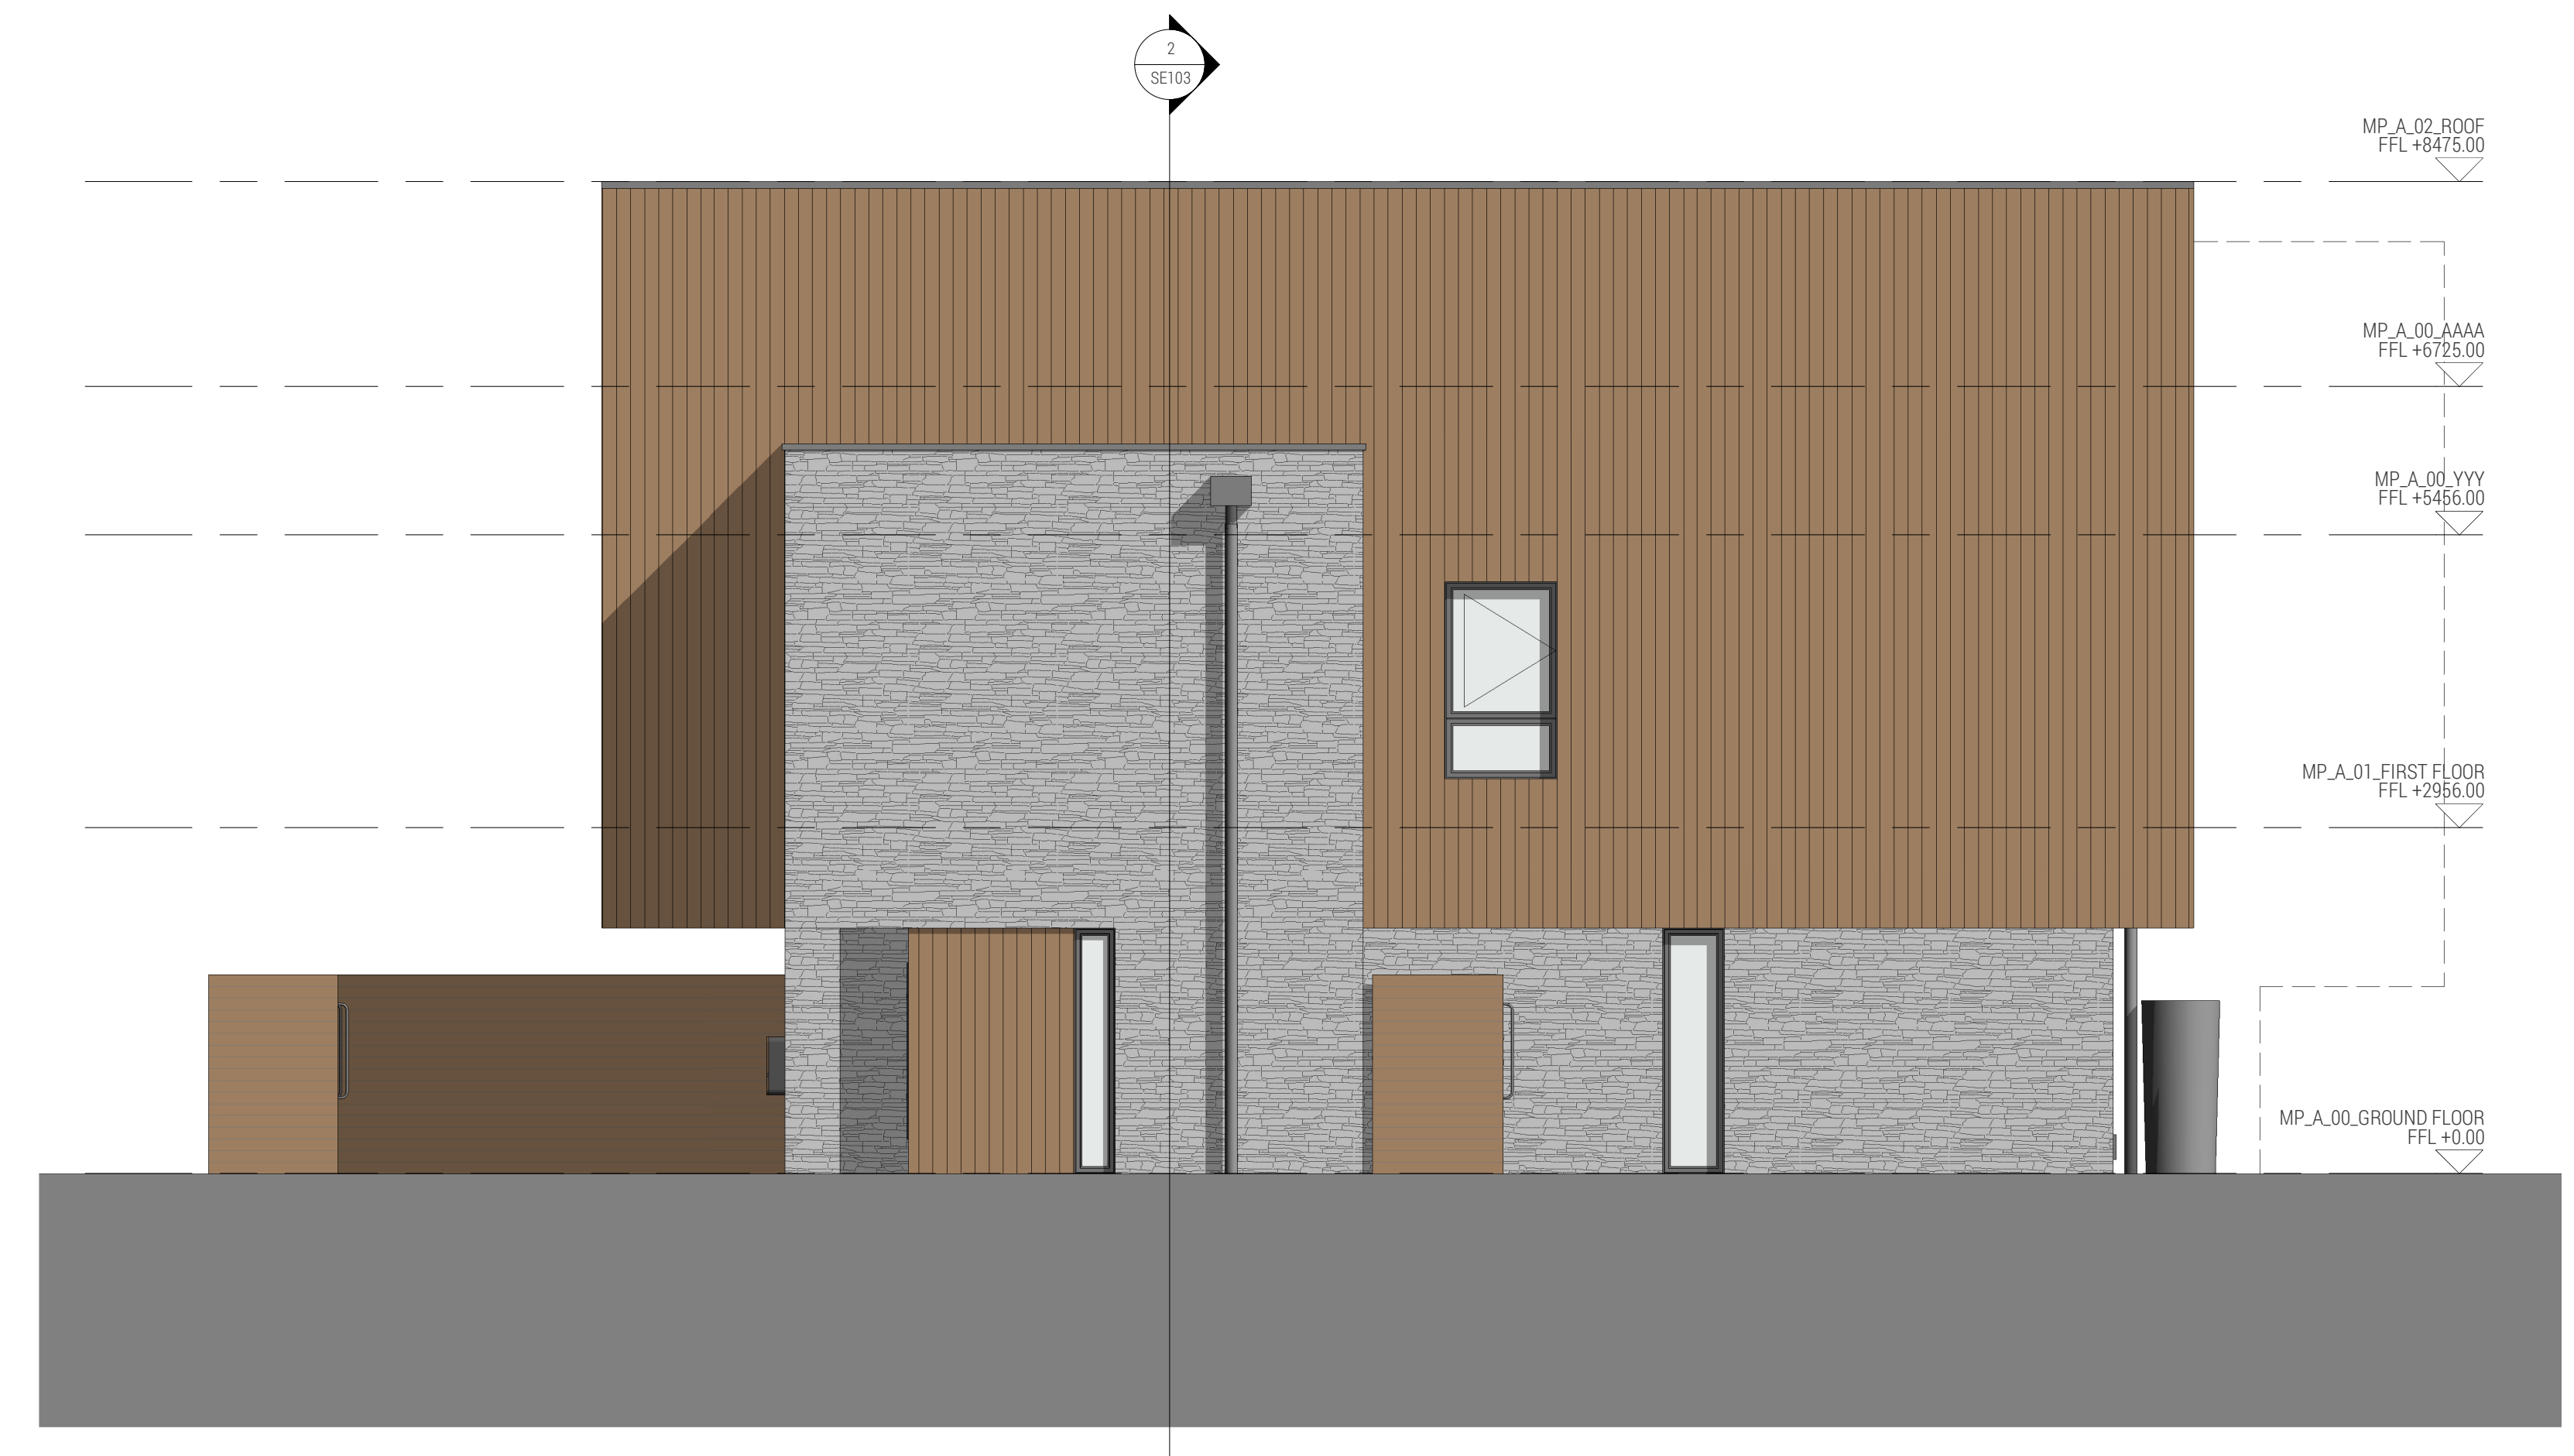


4 Elevation 04

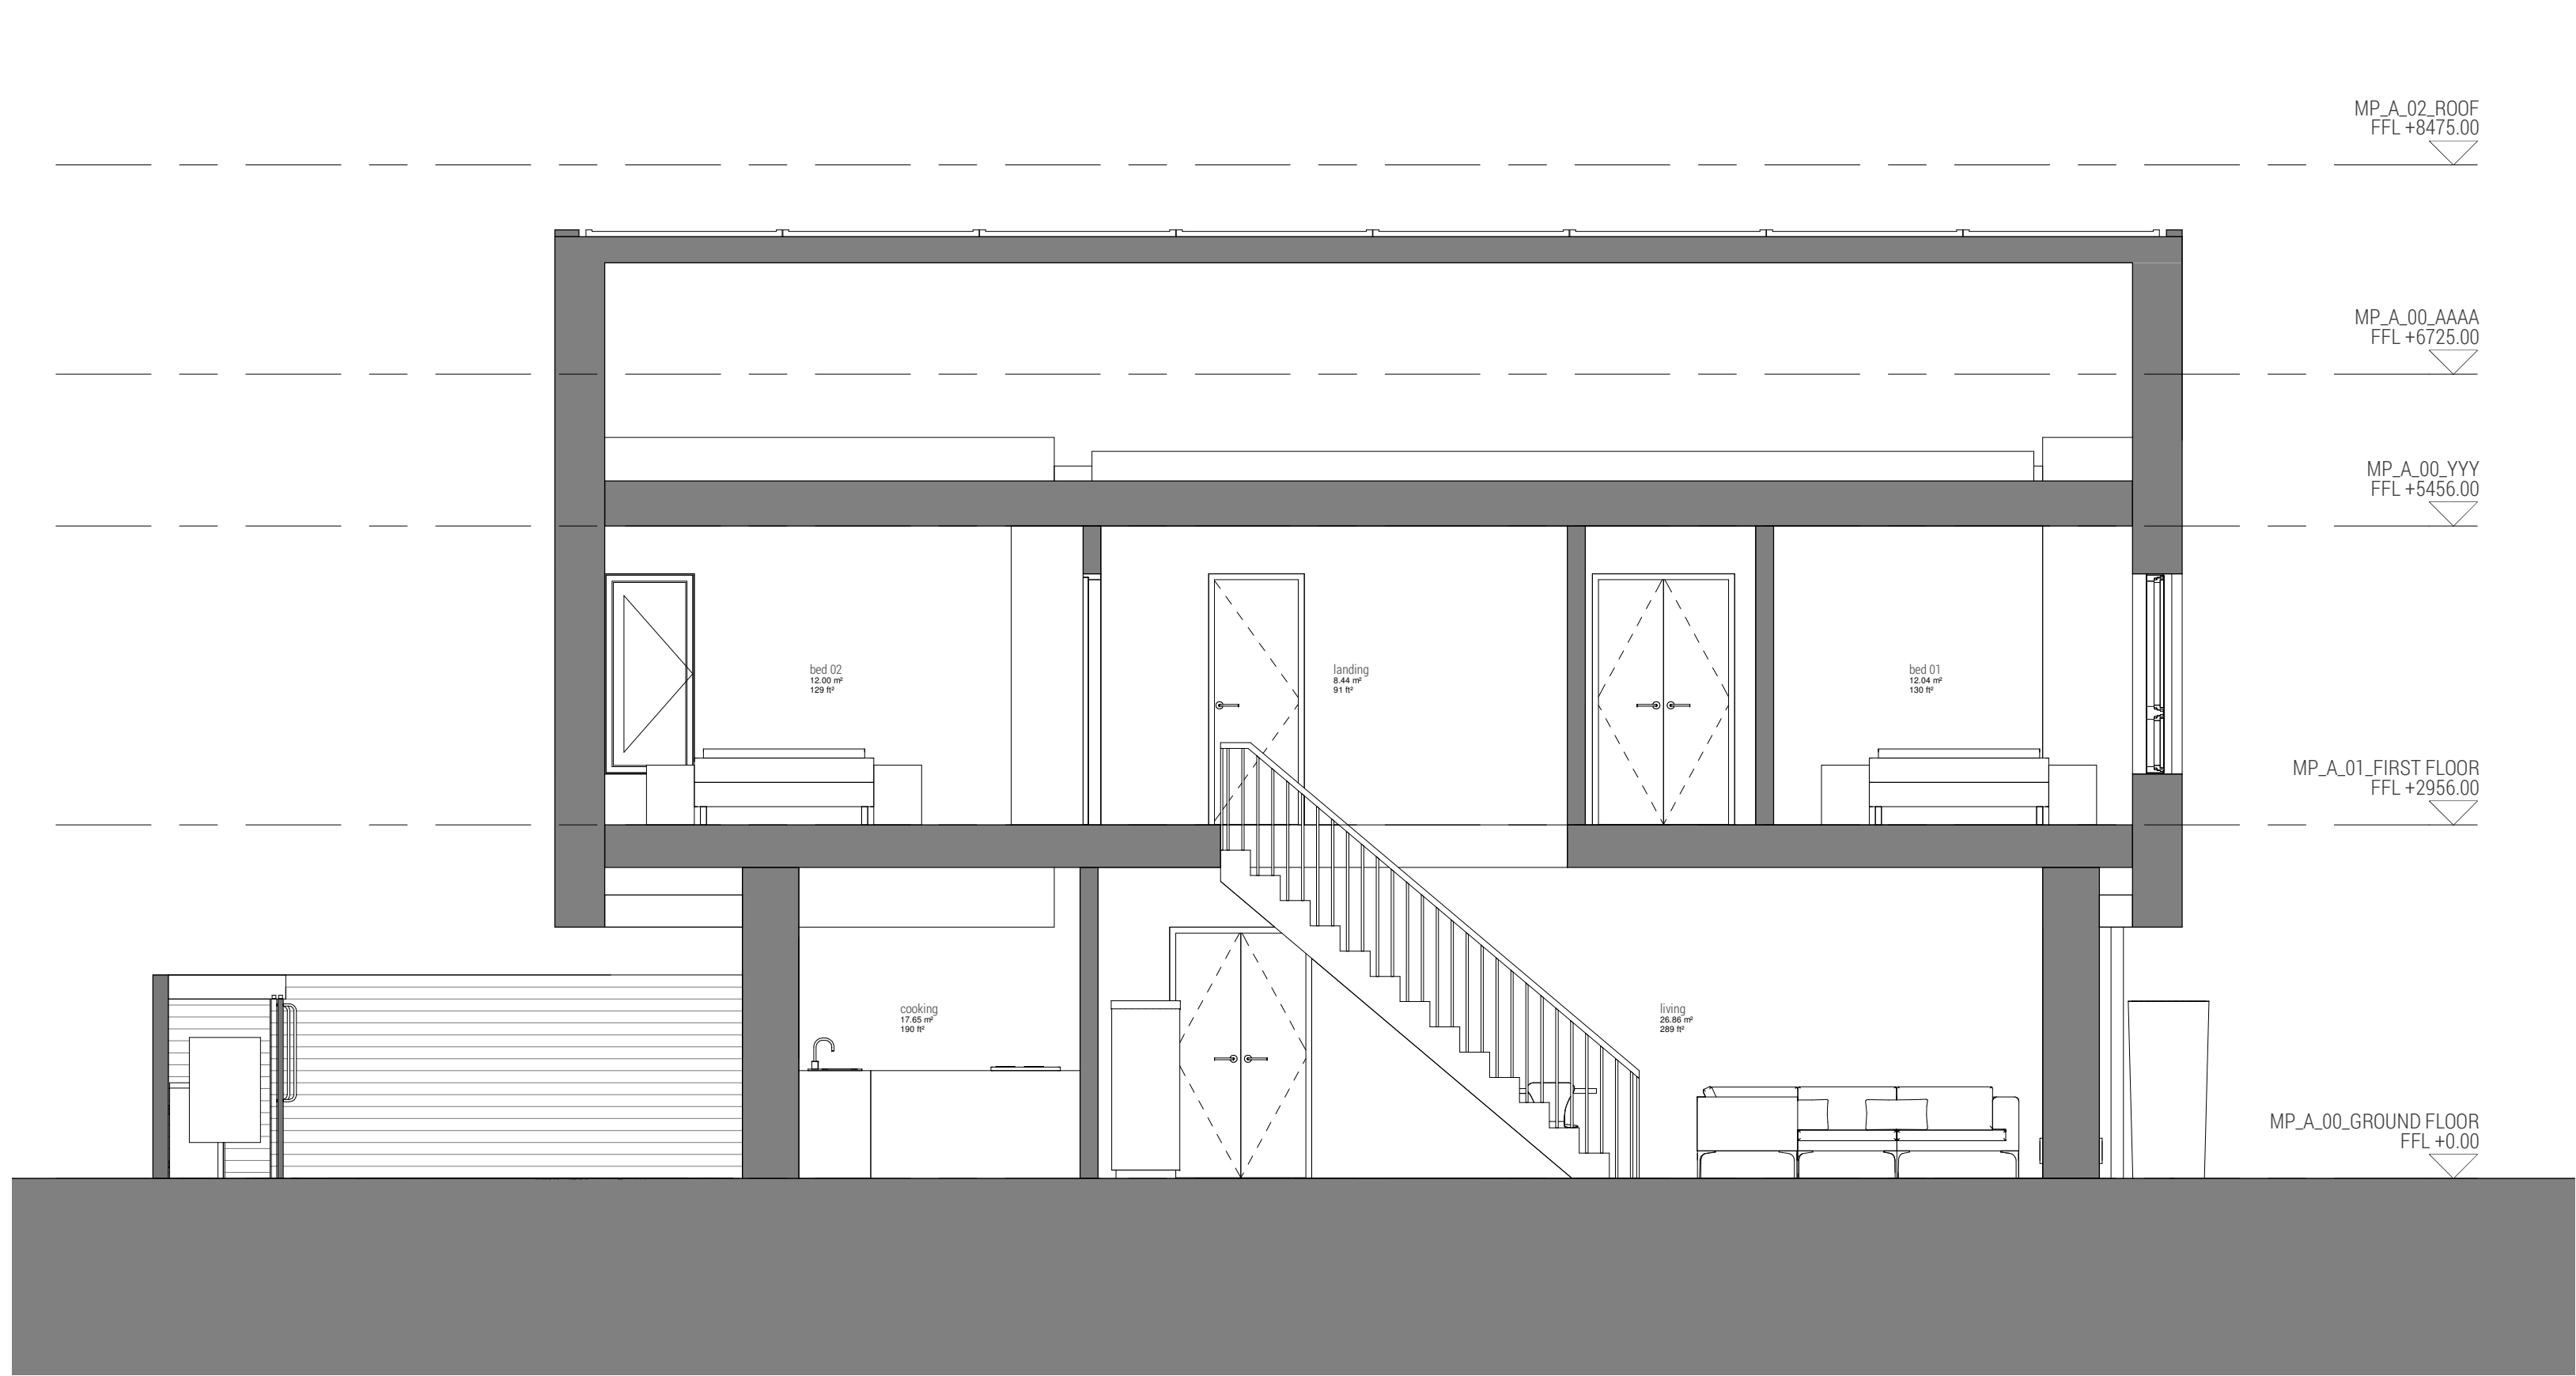

1 Section 01

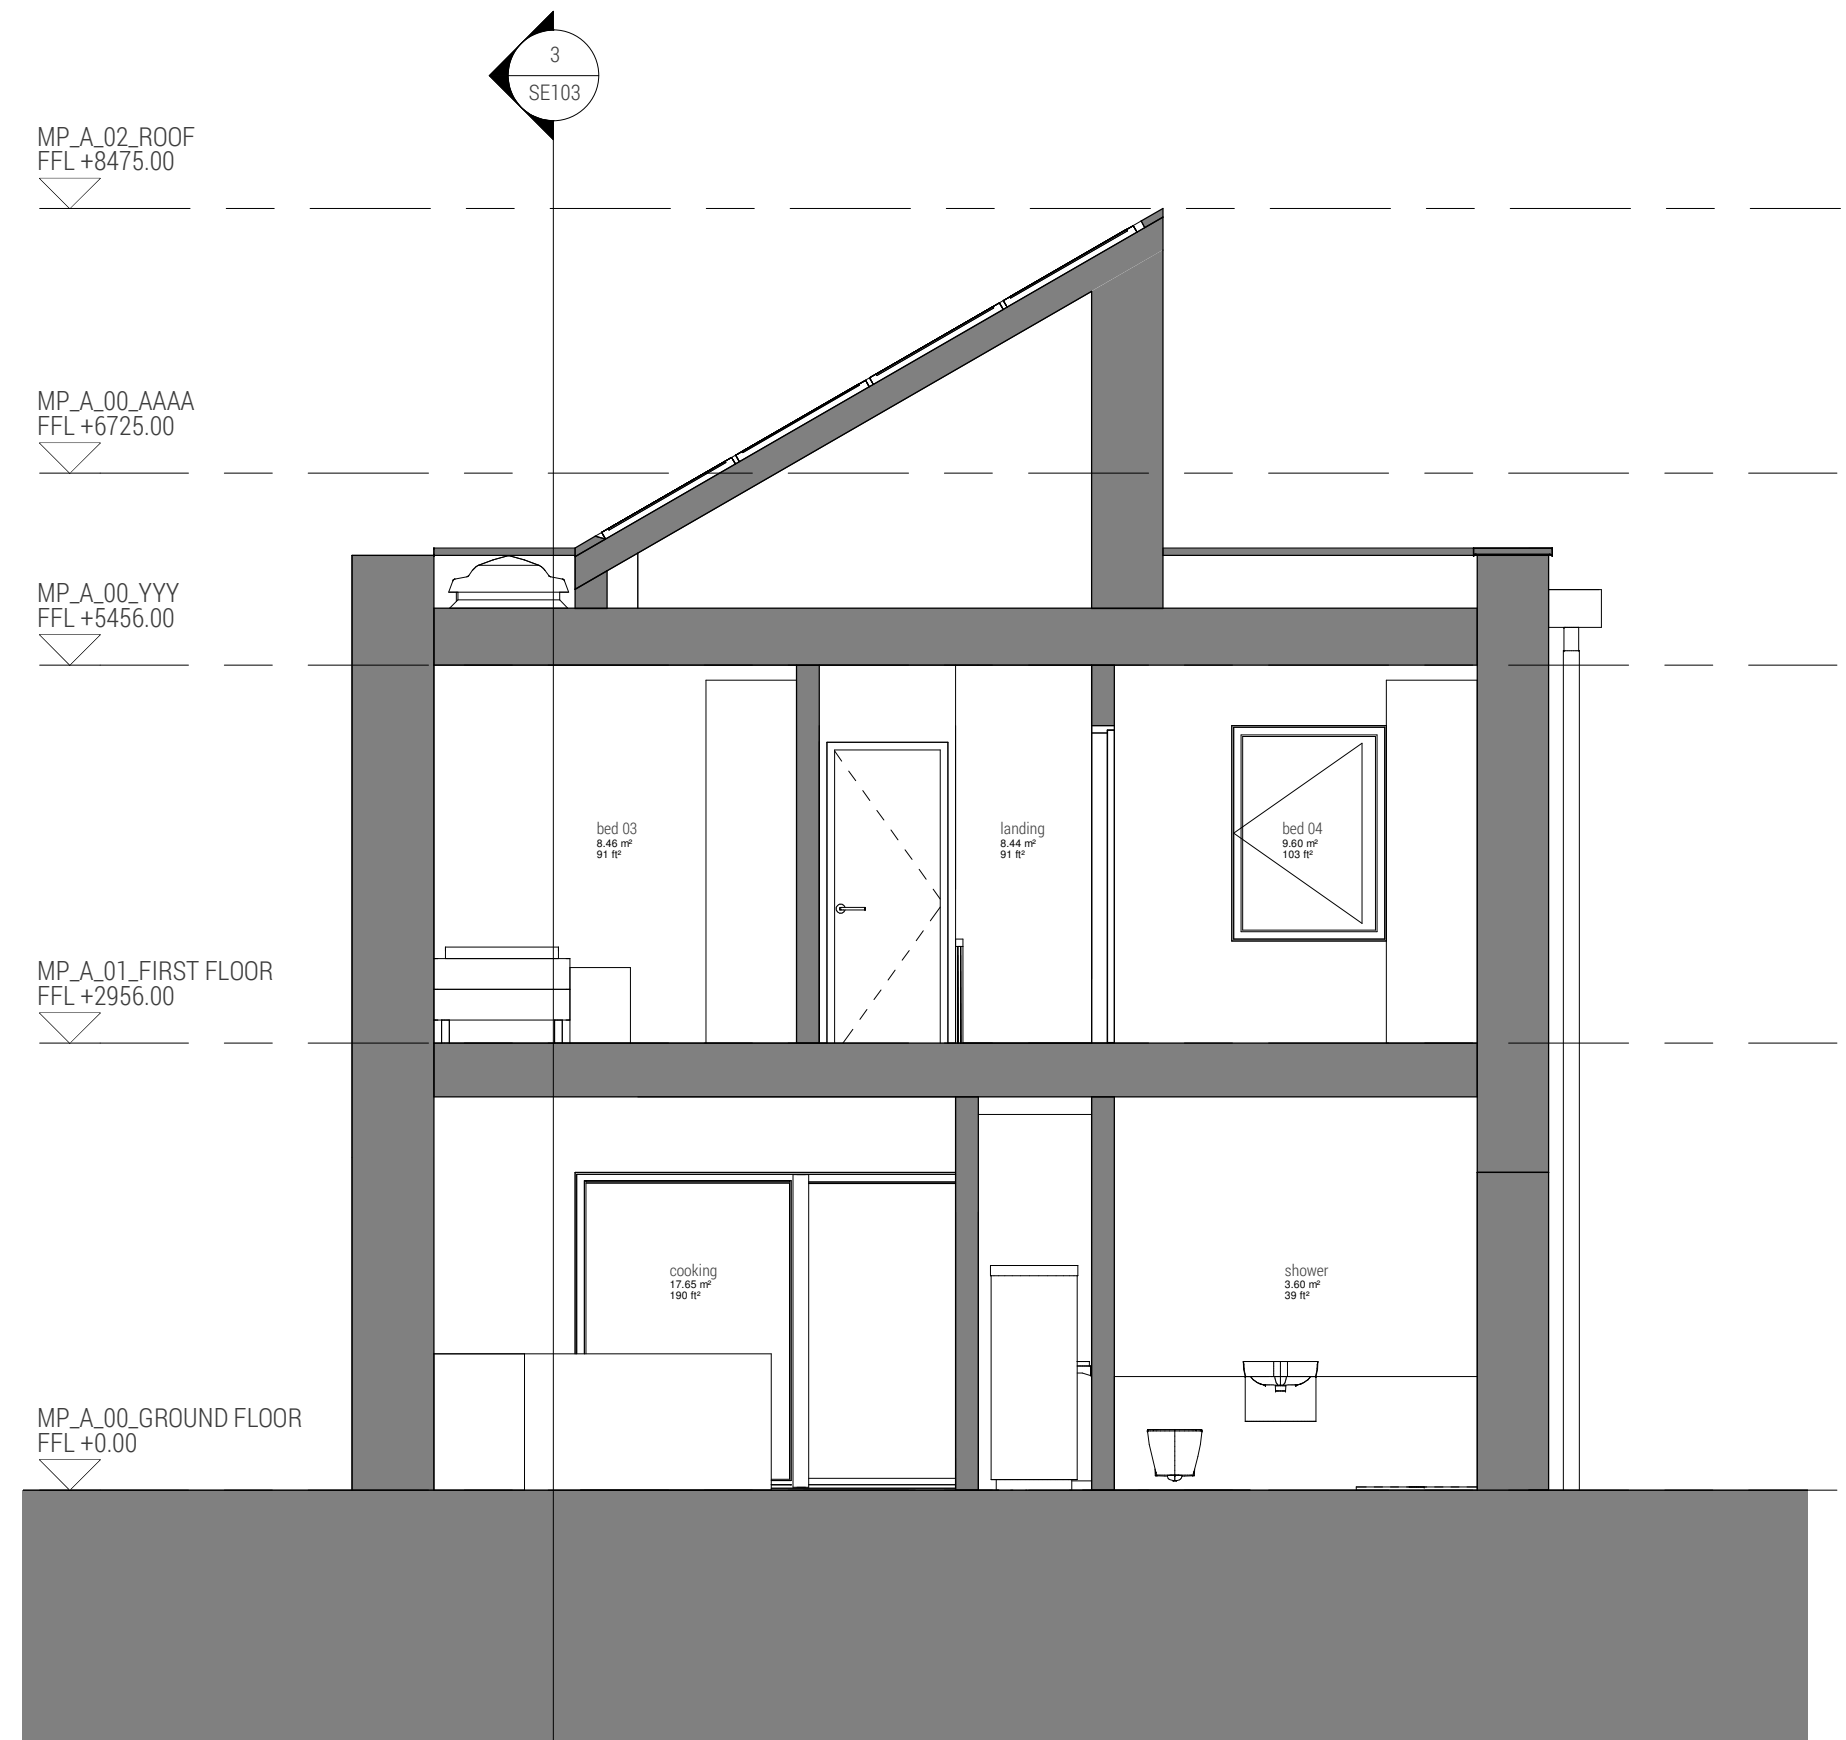

2 Section 02

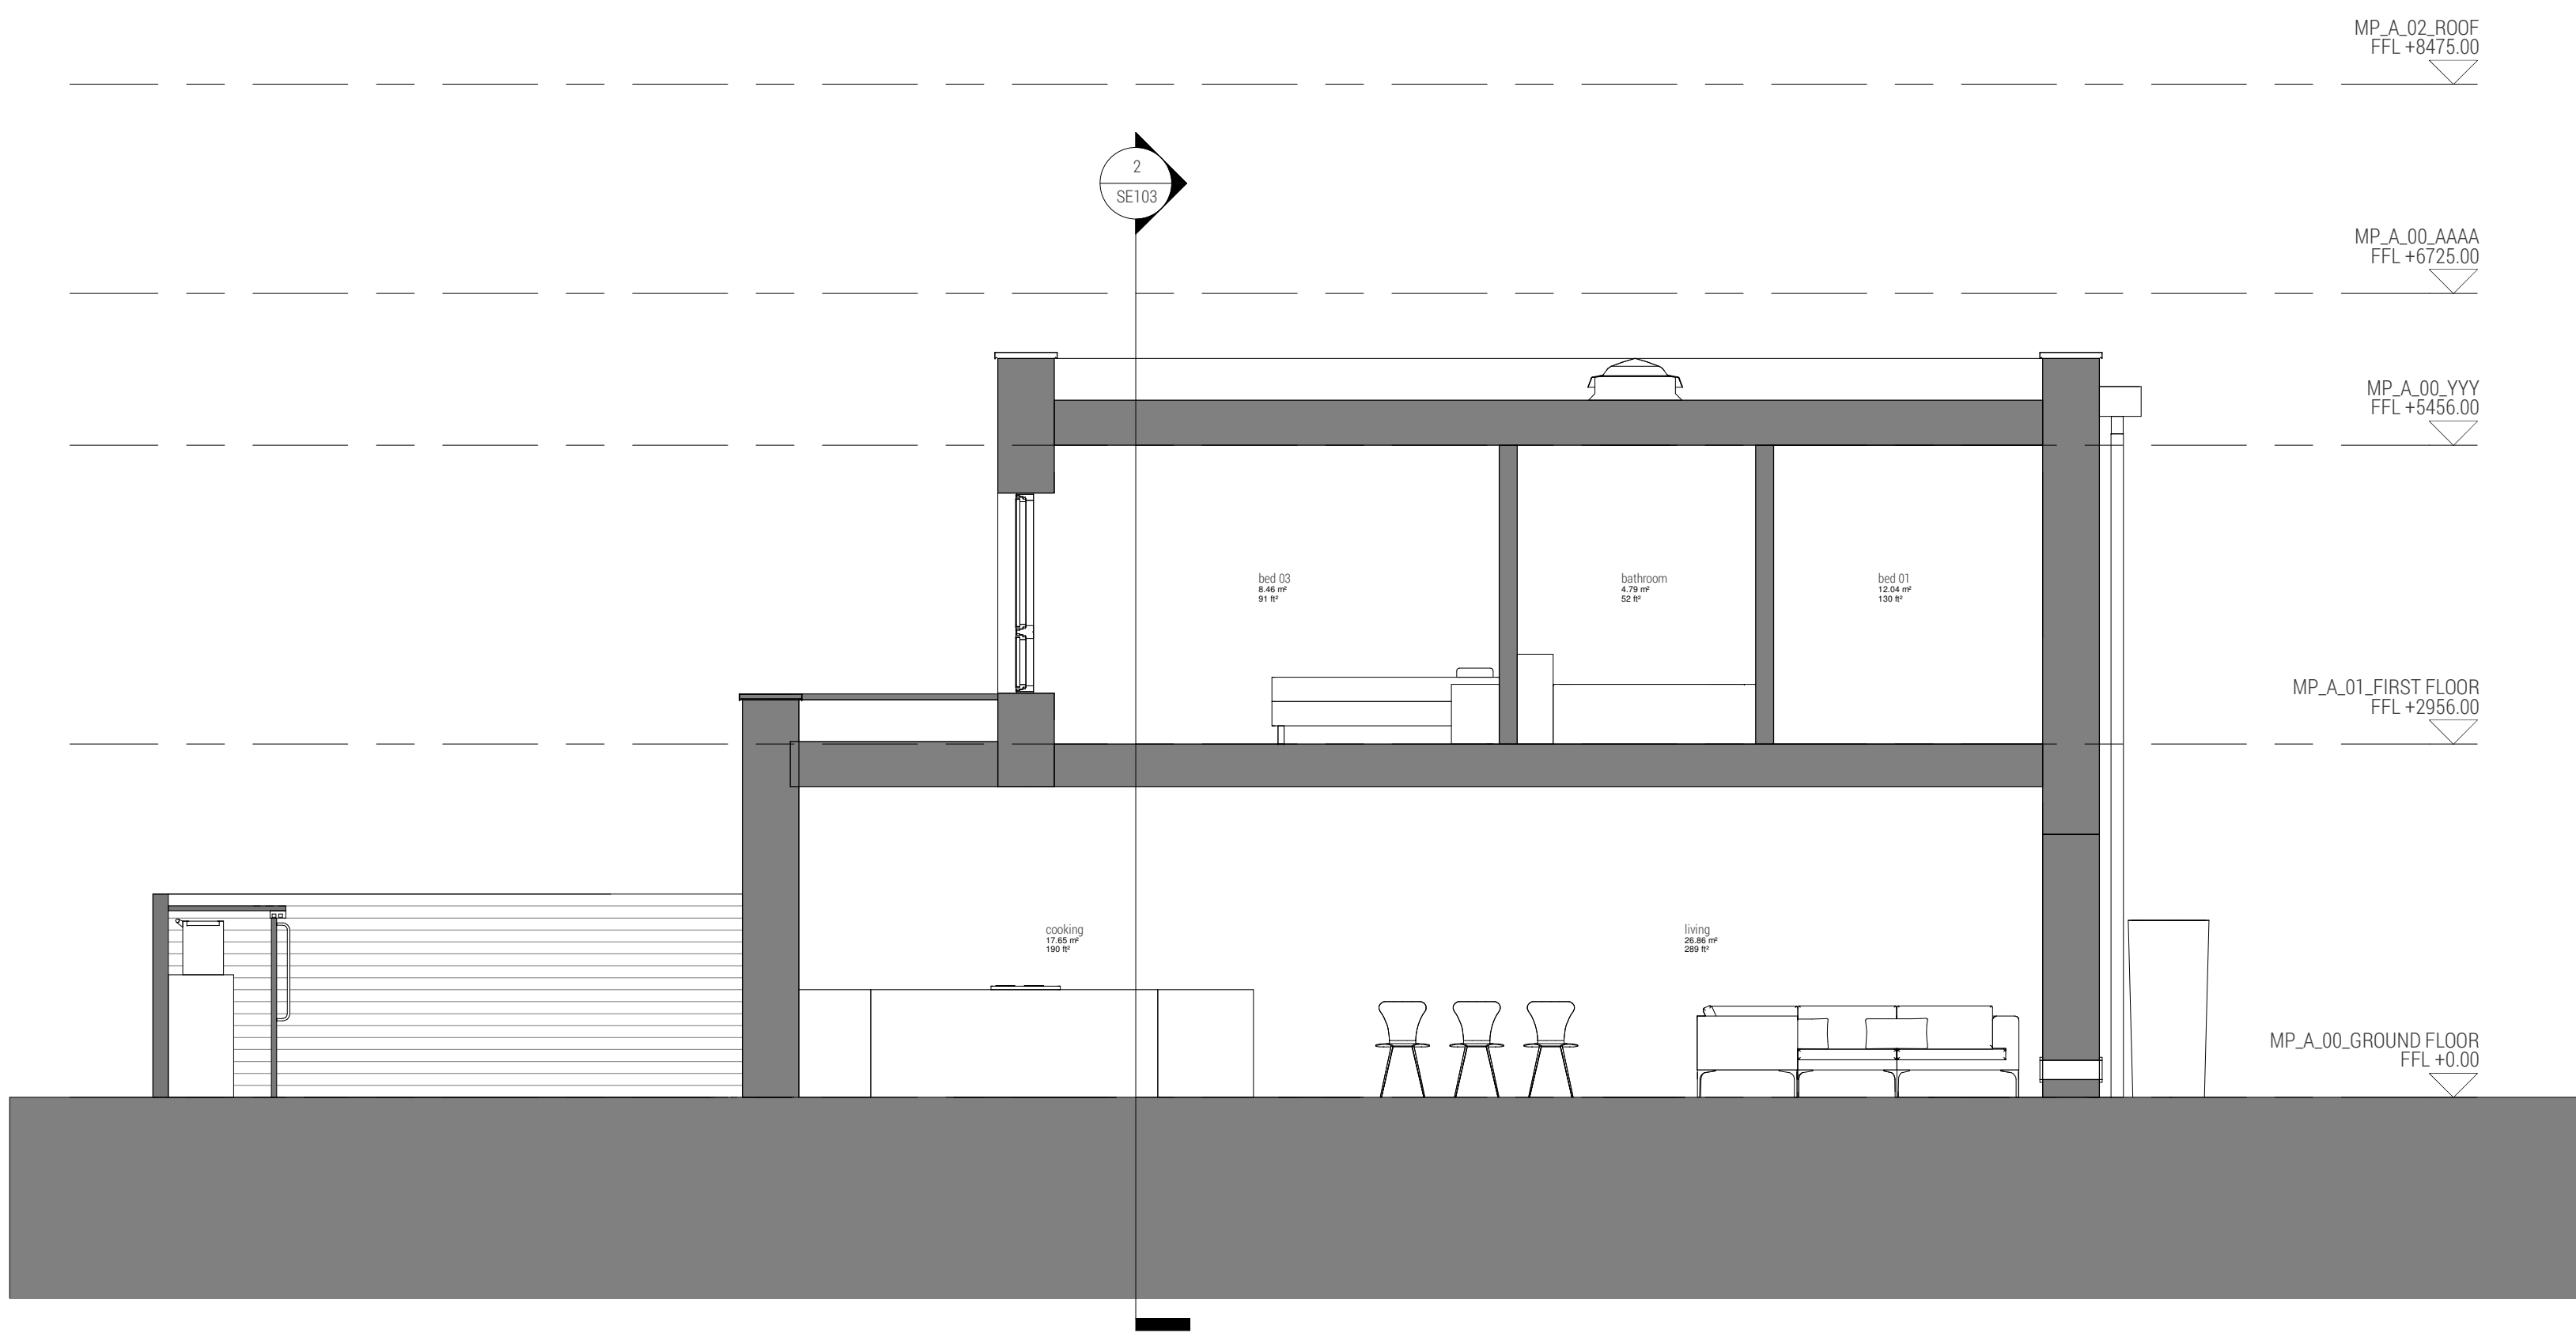

3 Section 03

A 18.10.19 Post PAC amendments
Revision Schedule

DRAWING STATUS - Project Status

1912 / SE103 A

PARC HADAU
HOUSETYPE E1



SECTIONS

1 : 50 @ A1

sept 19

LOYN+CO
ARCHITECTS

02920 711432 | architecture@loyn.co.uk
88 Gable Street Penarth CF64 1EP | loyn.co.uk
Copyright LOYN+CO architects | do not scale

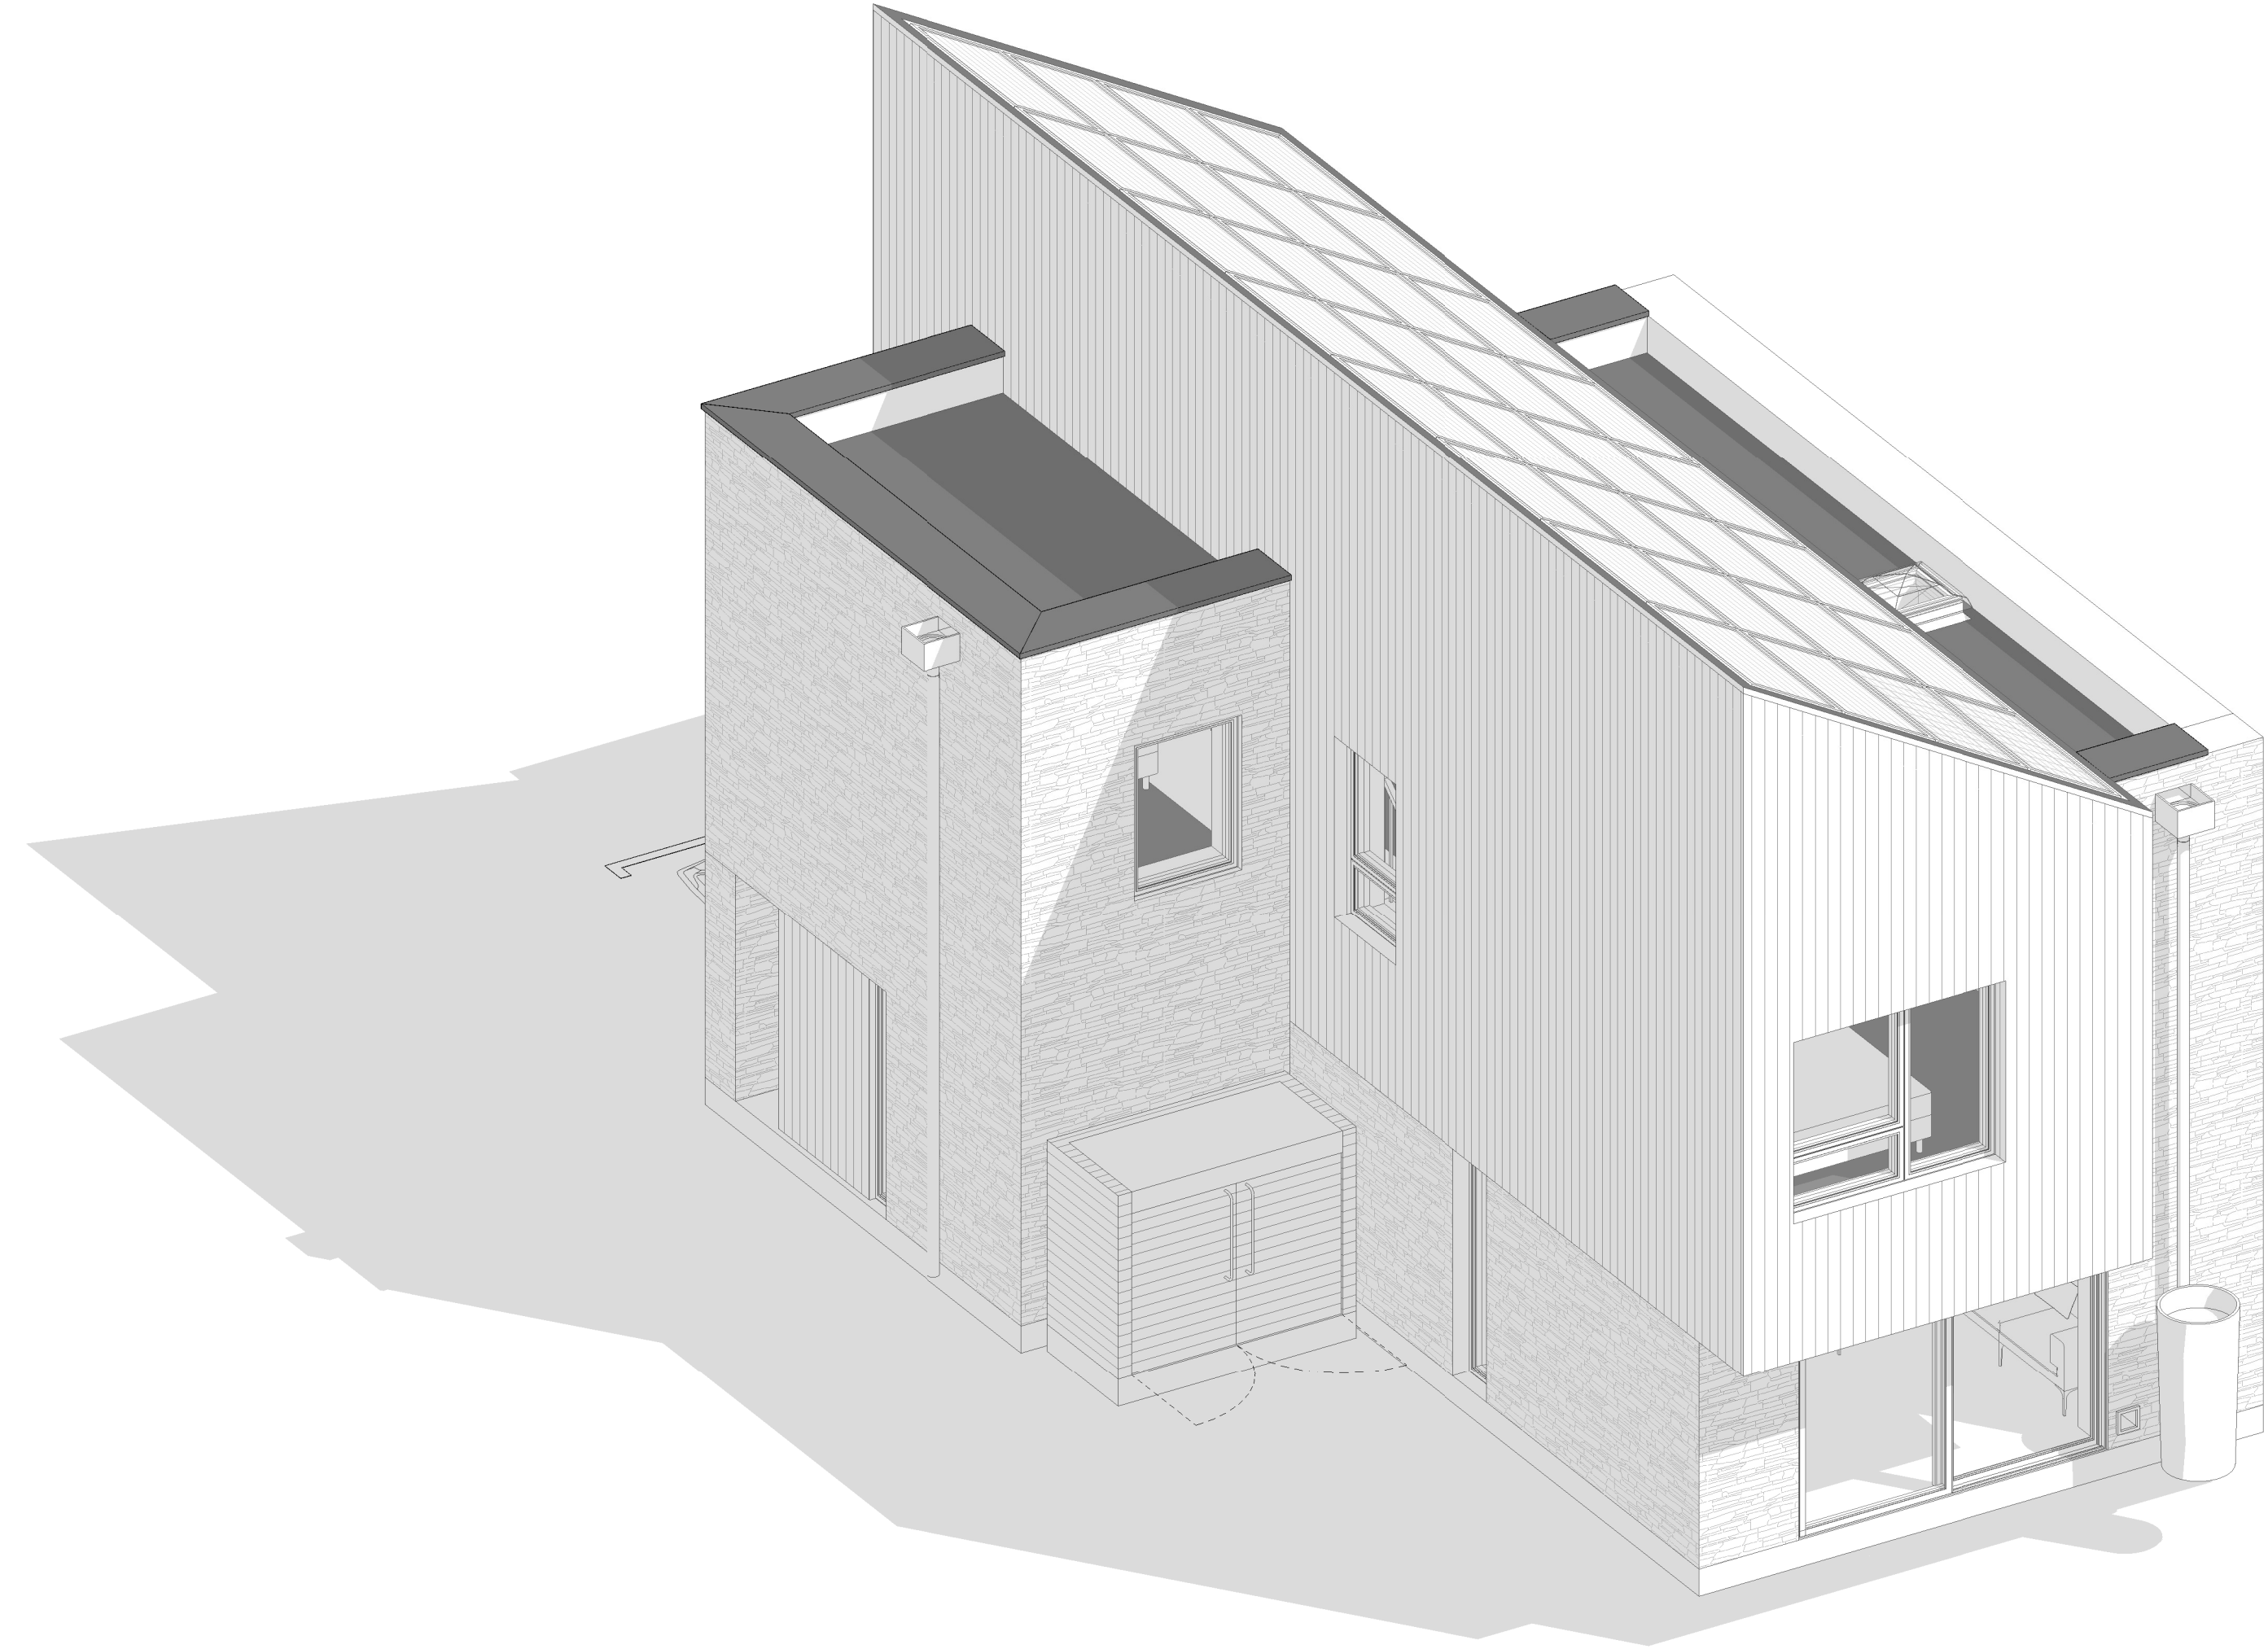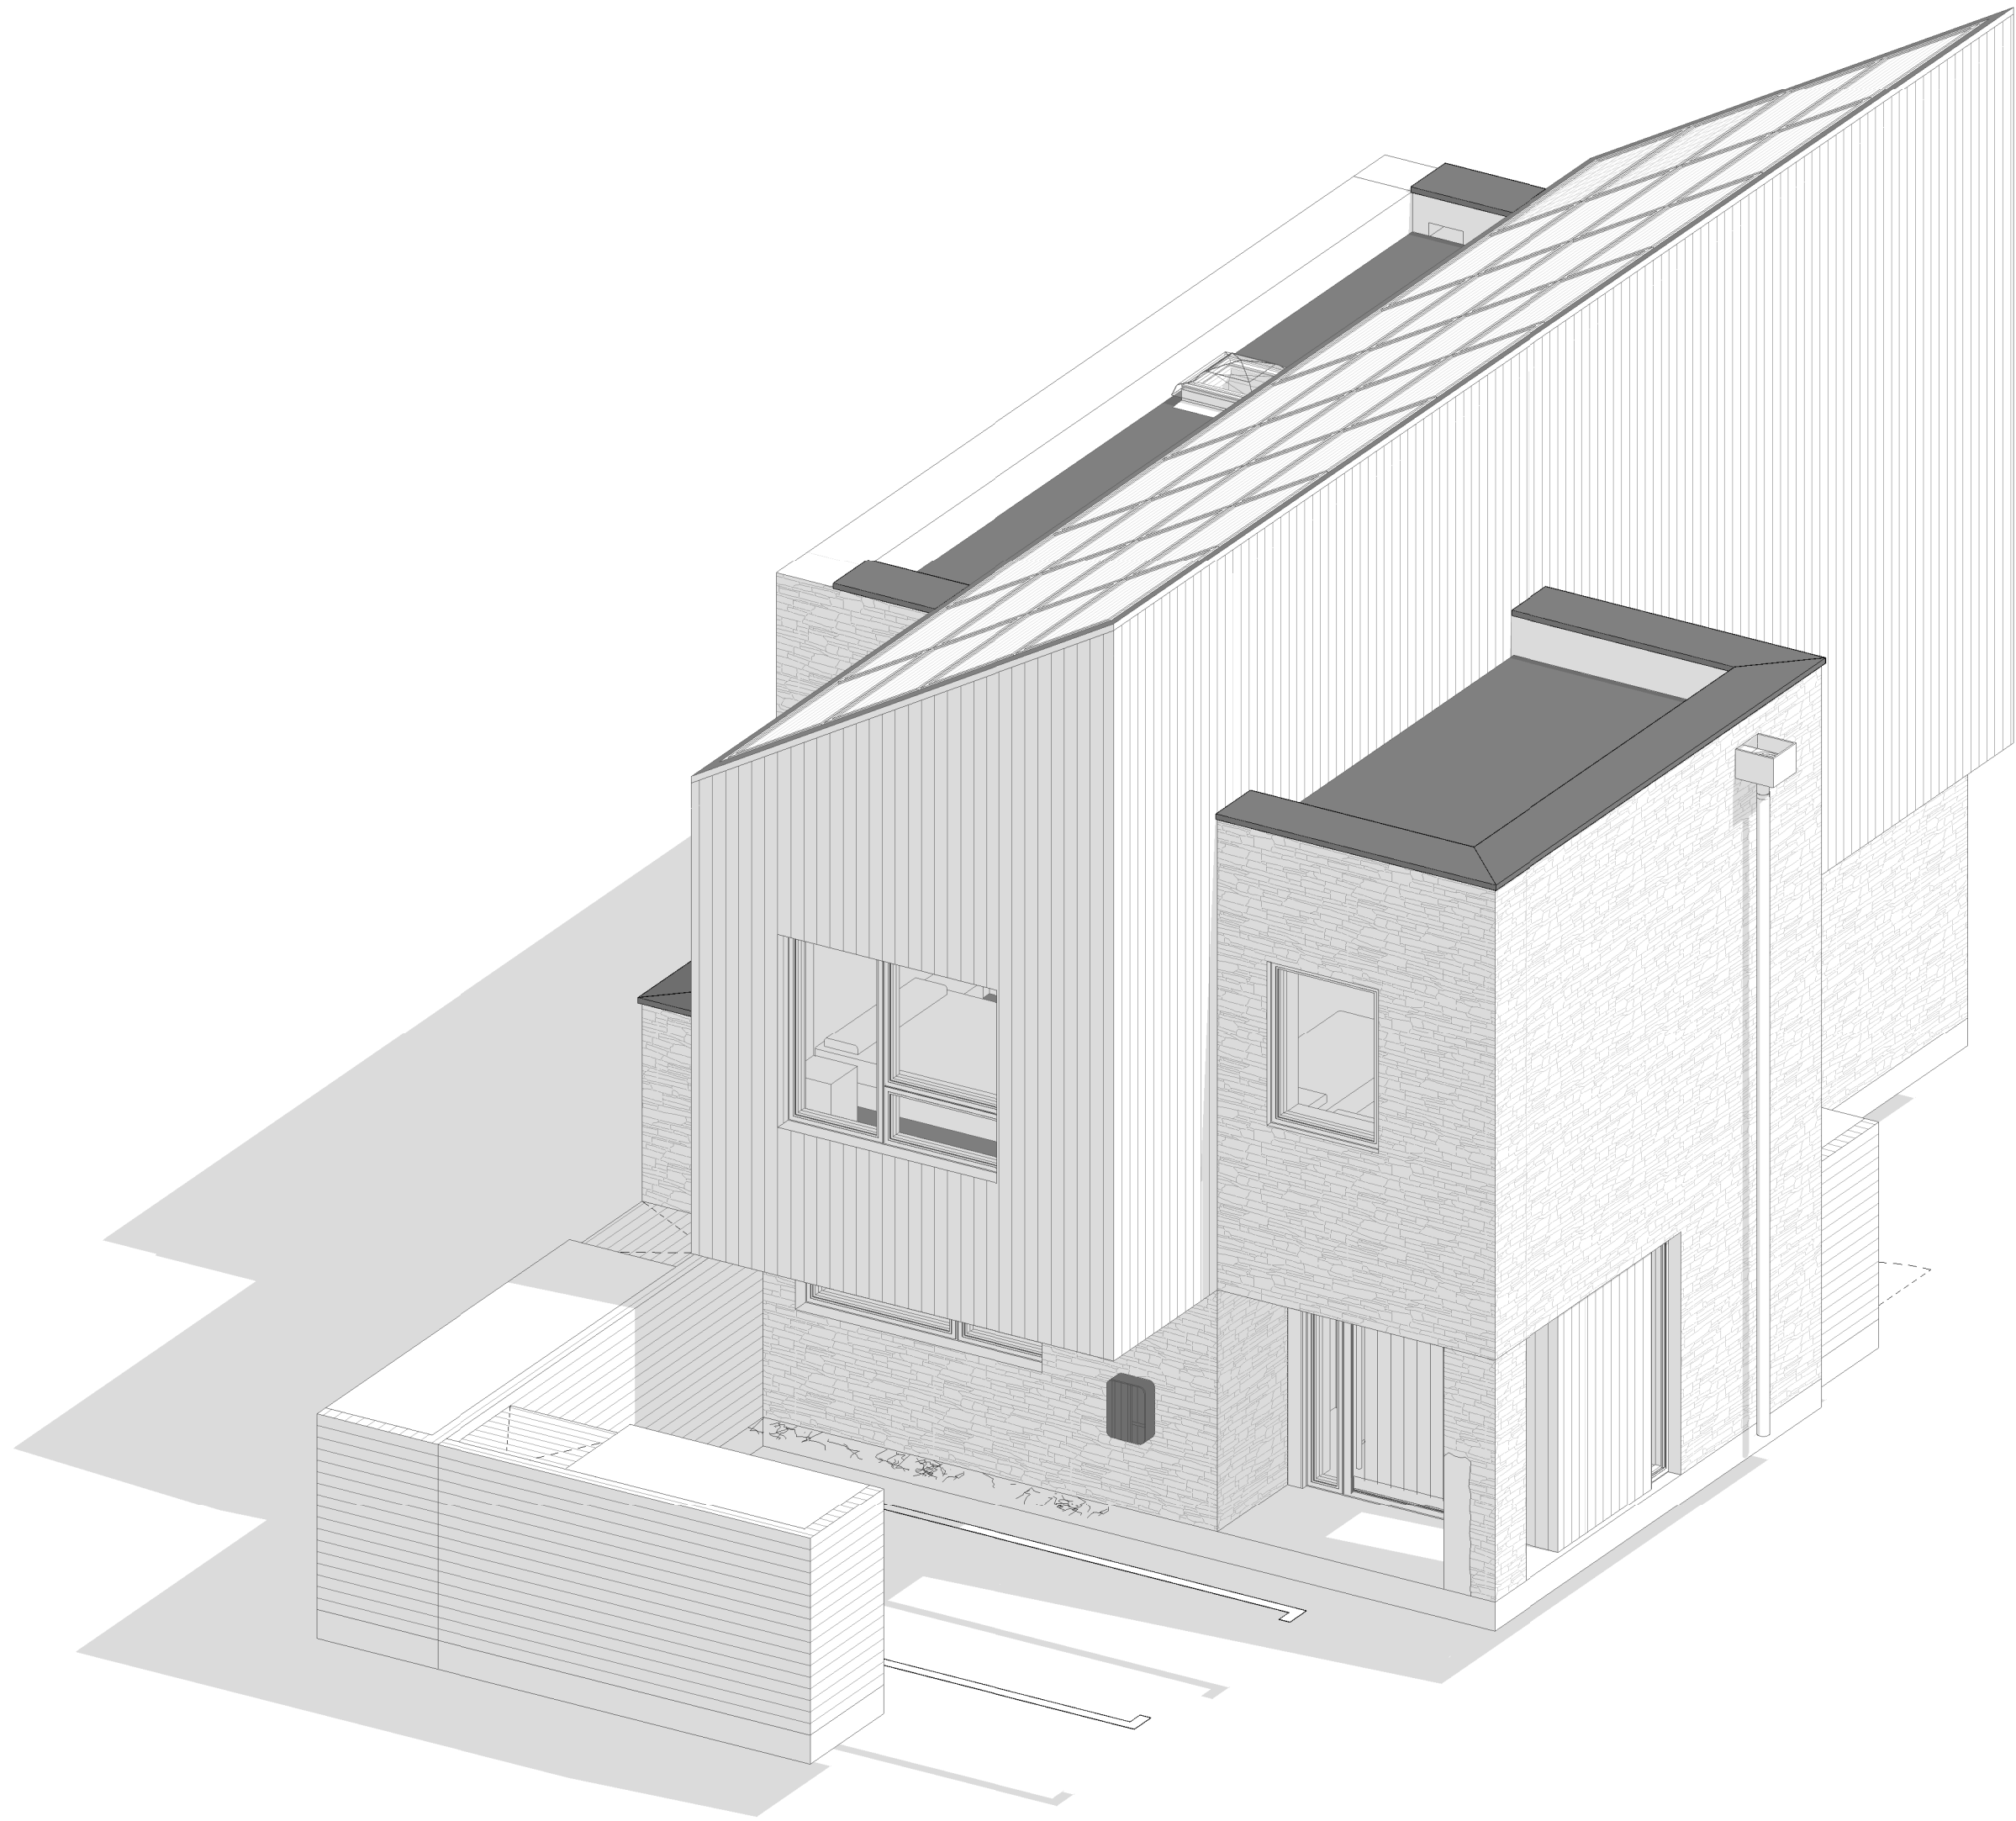

A 18.10.19 Post PAC amendments
Revision Schedule

DRAWING STATUS - Project Status

1912 / SE104 A

PARC HADAU
HOUSETYPE E1

3D

@A1

sept 19

LOYN+CO
ARCHITECTS

02920 711432 | architecture@loyn.co.uk
88 Gable Street Penarth CF64 1EP | loyn.co.uk
Copyright LOYN+CO architects | do not scale