




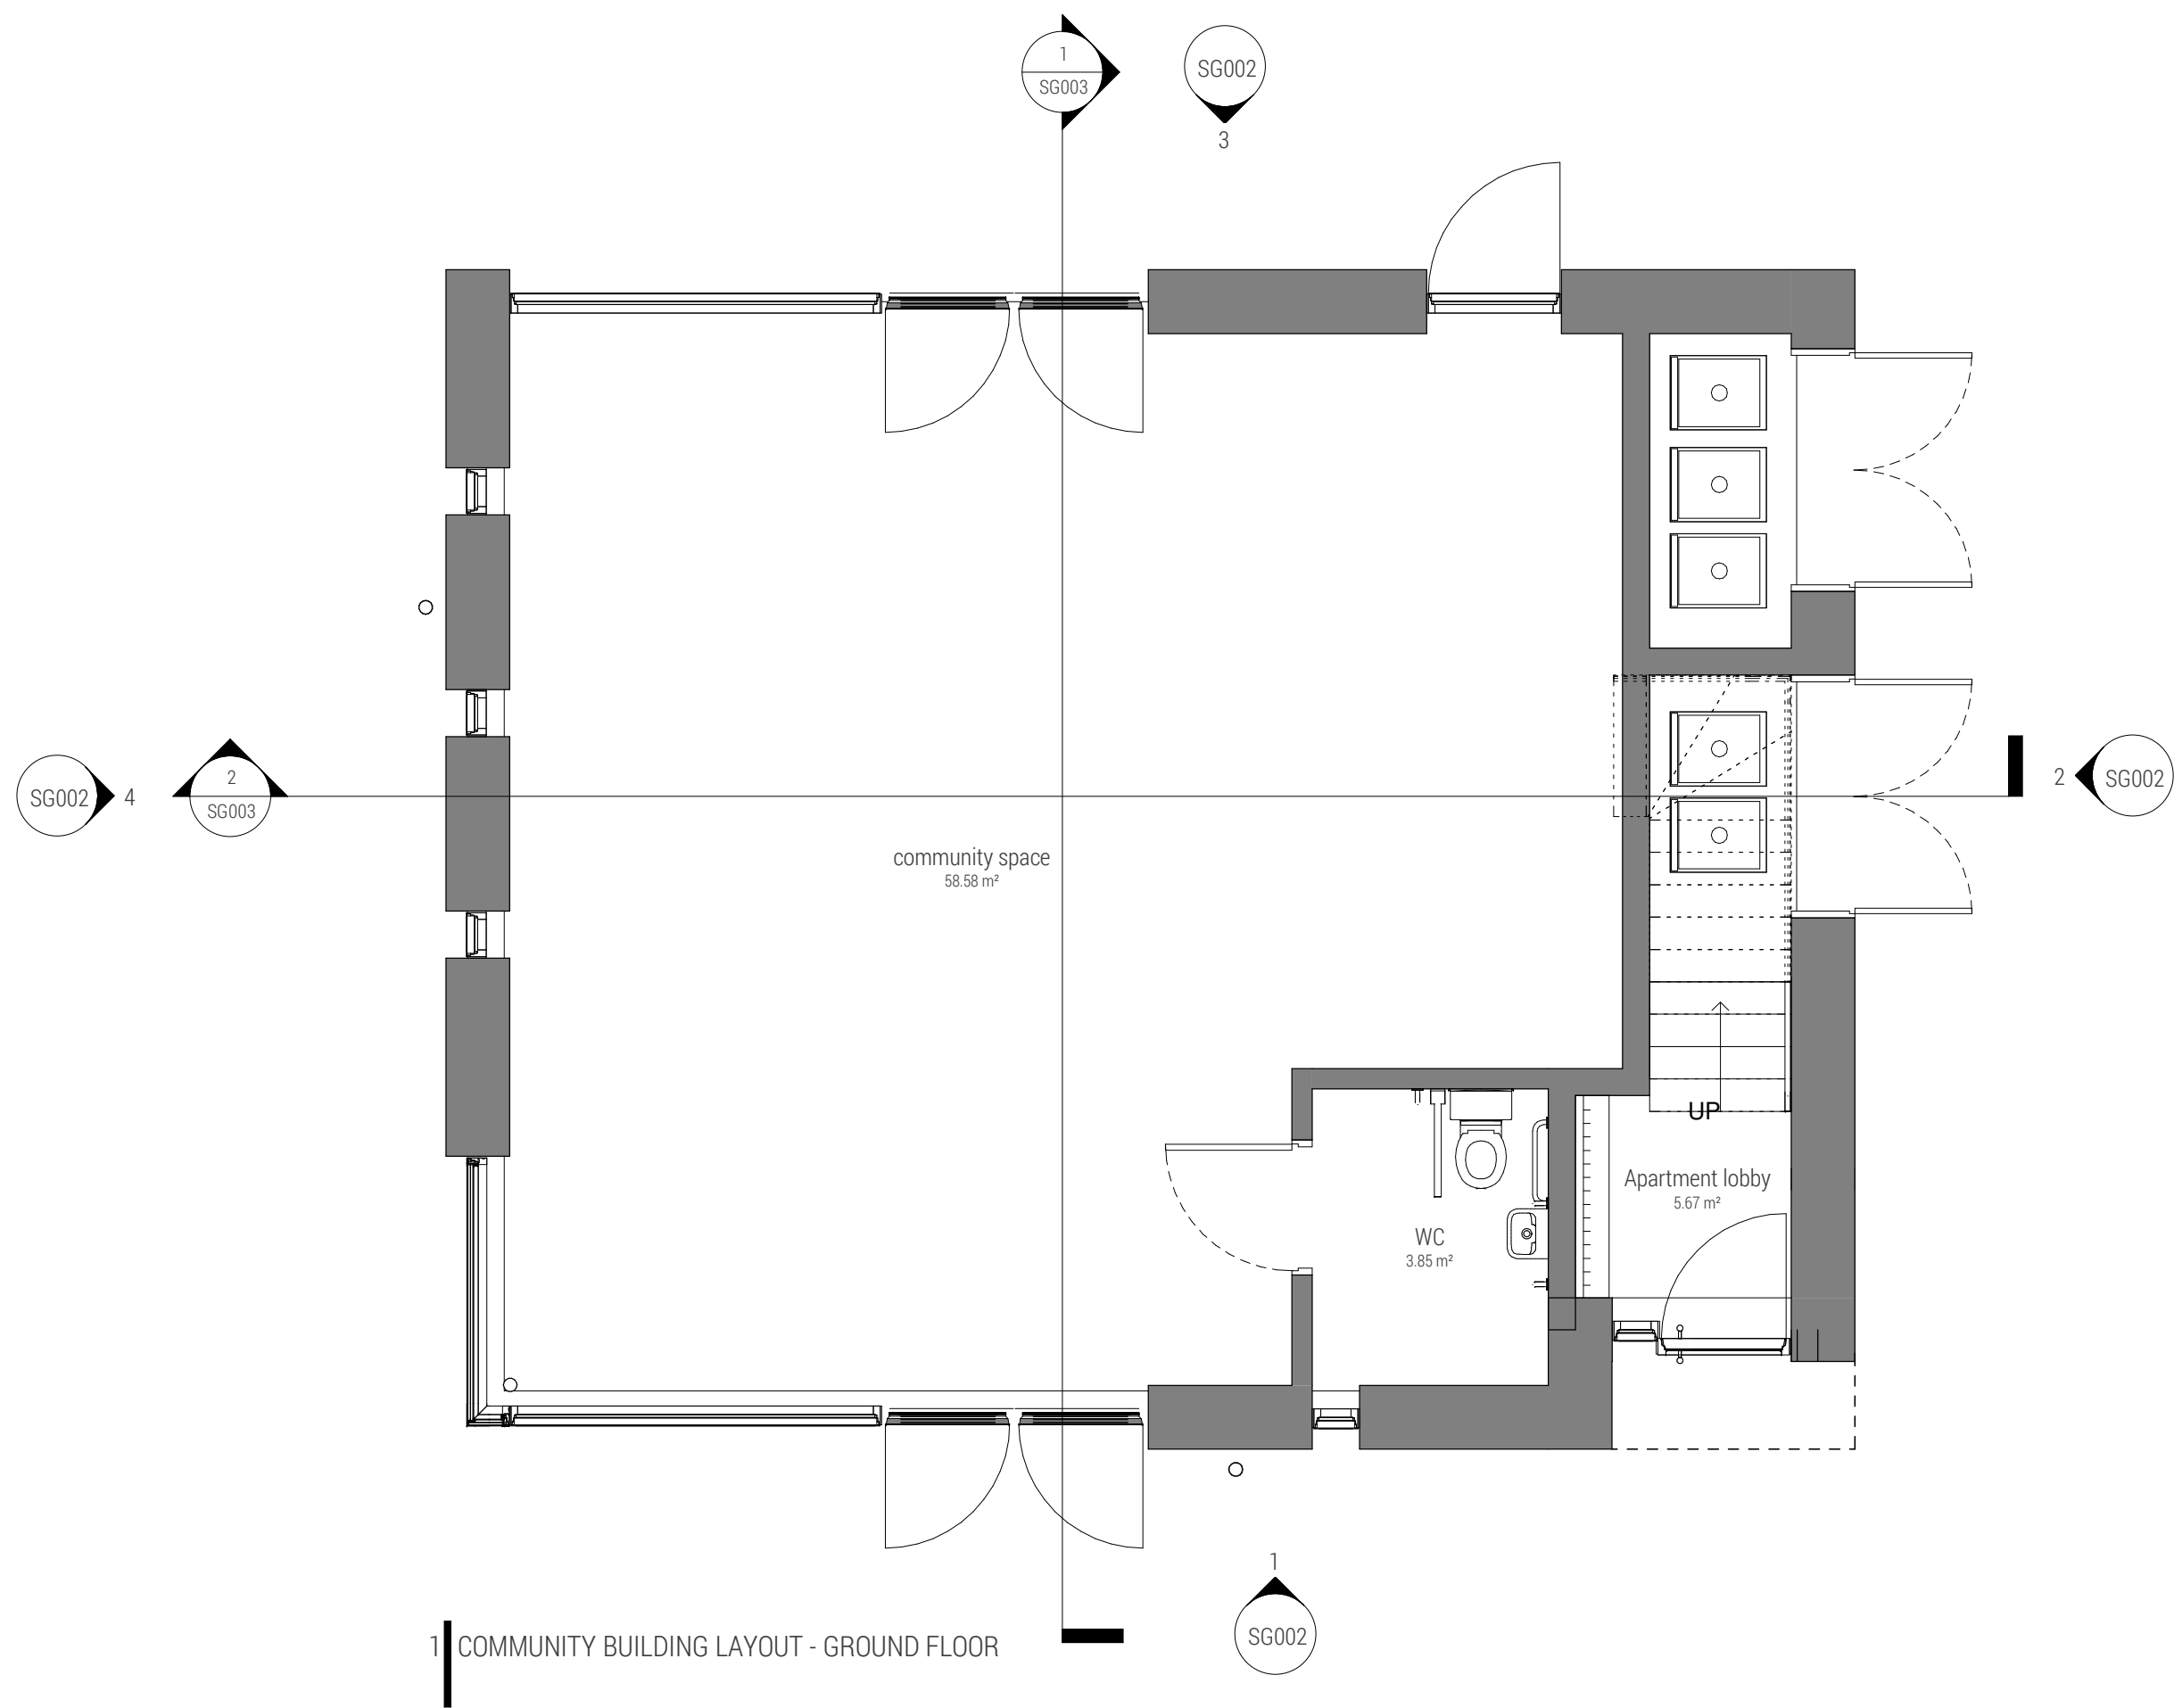

1 COMMUNITY BUILDING LAYOUT - GROUND FLOOR

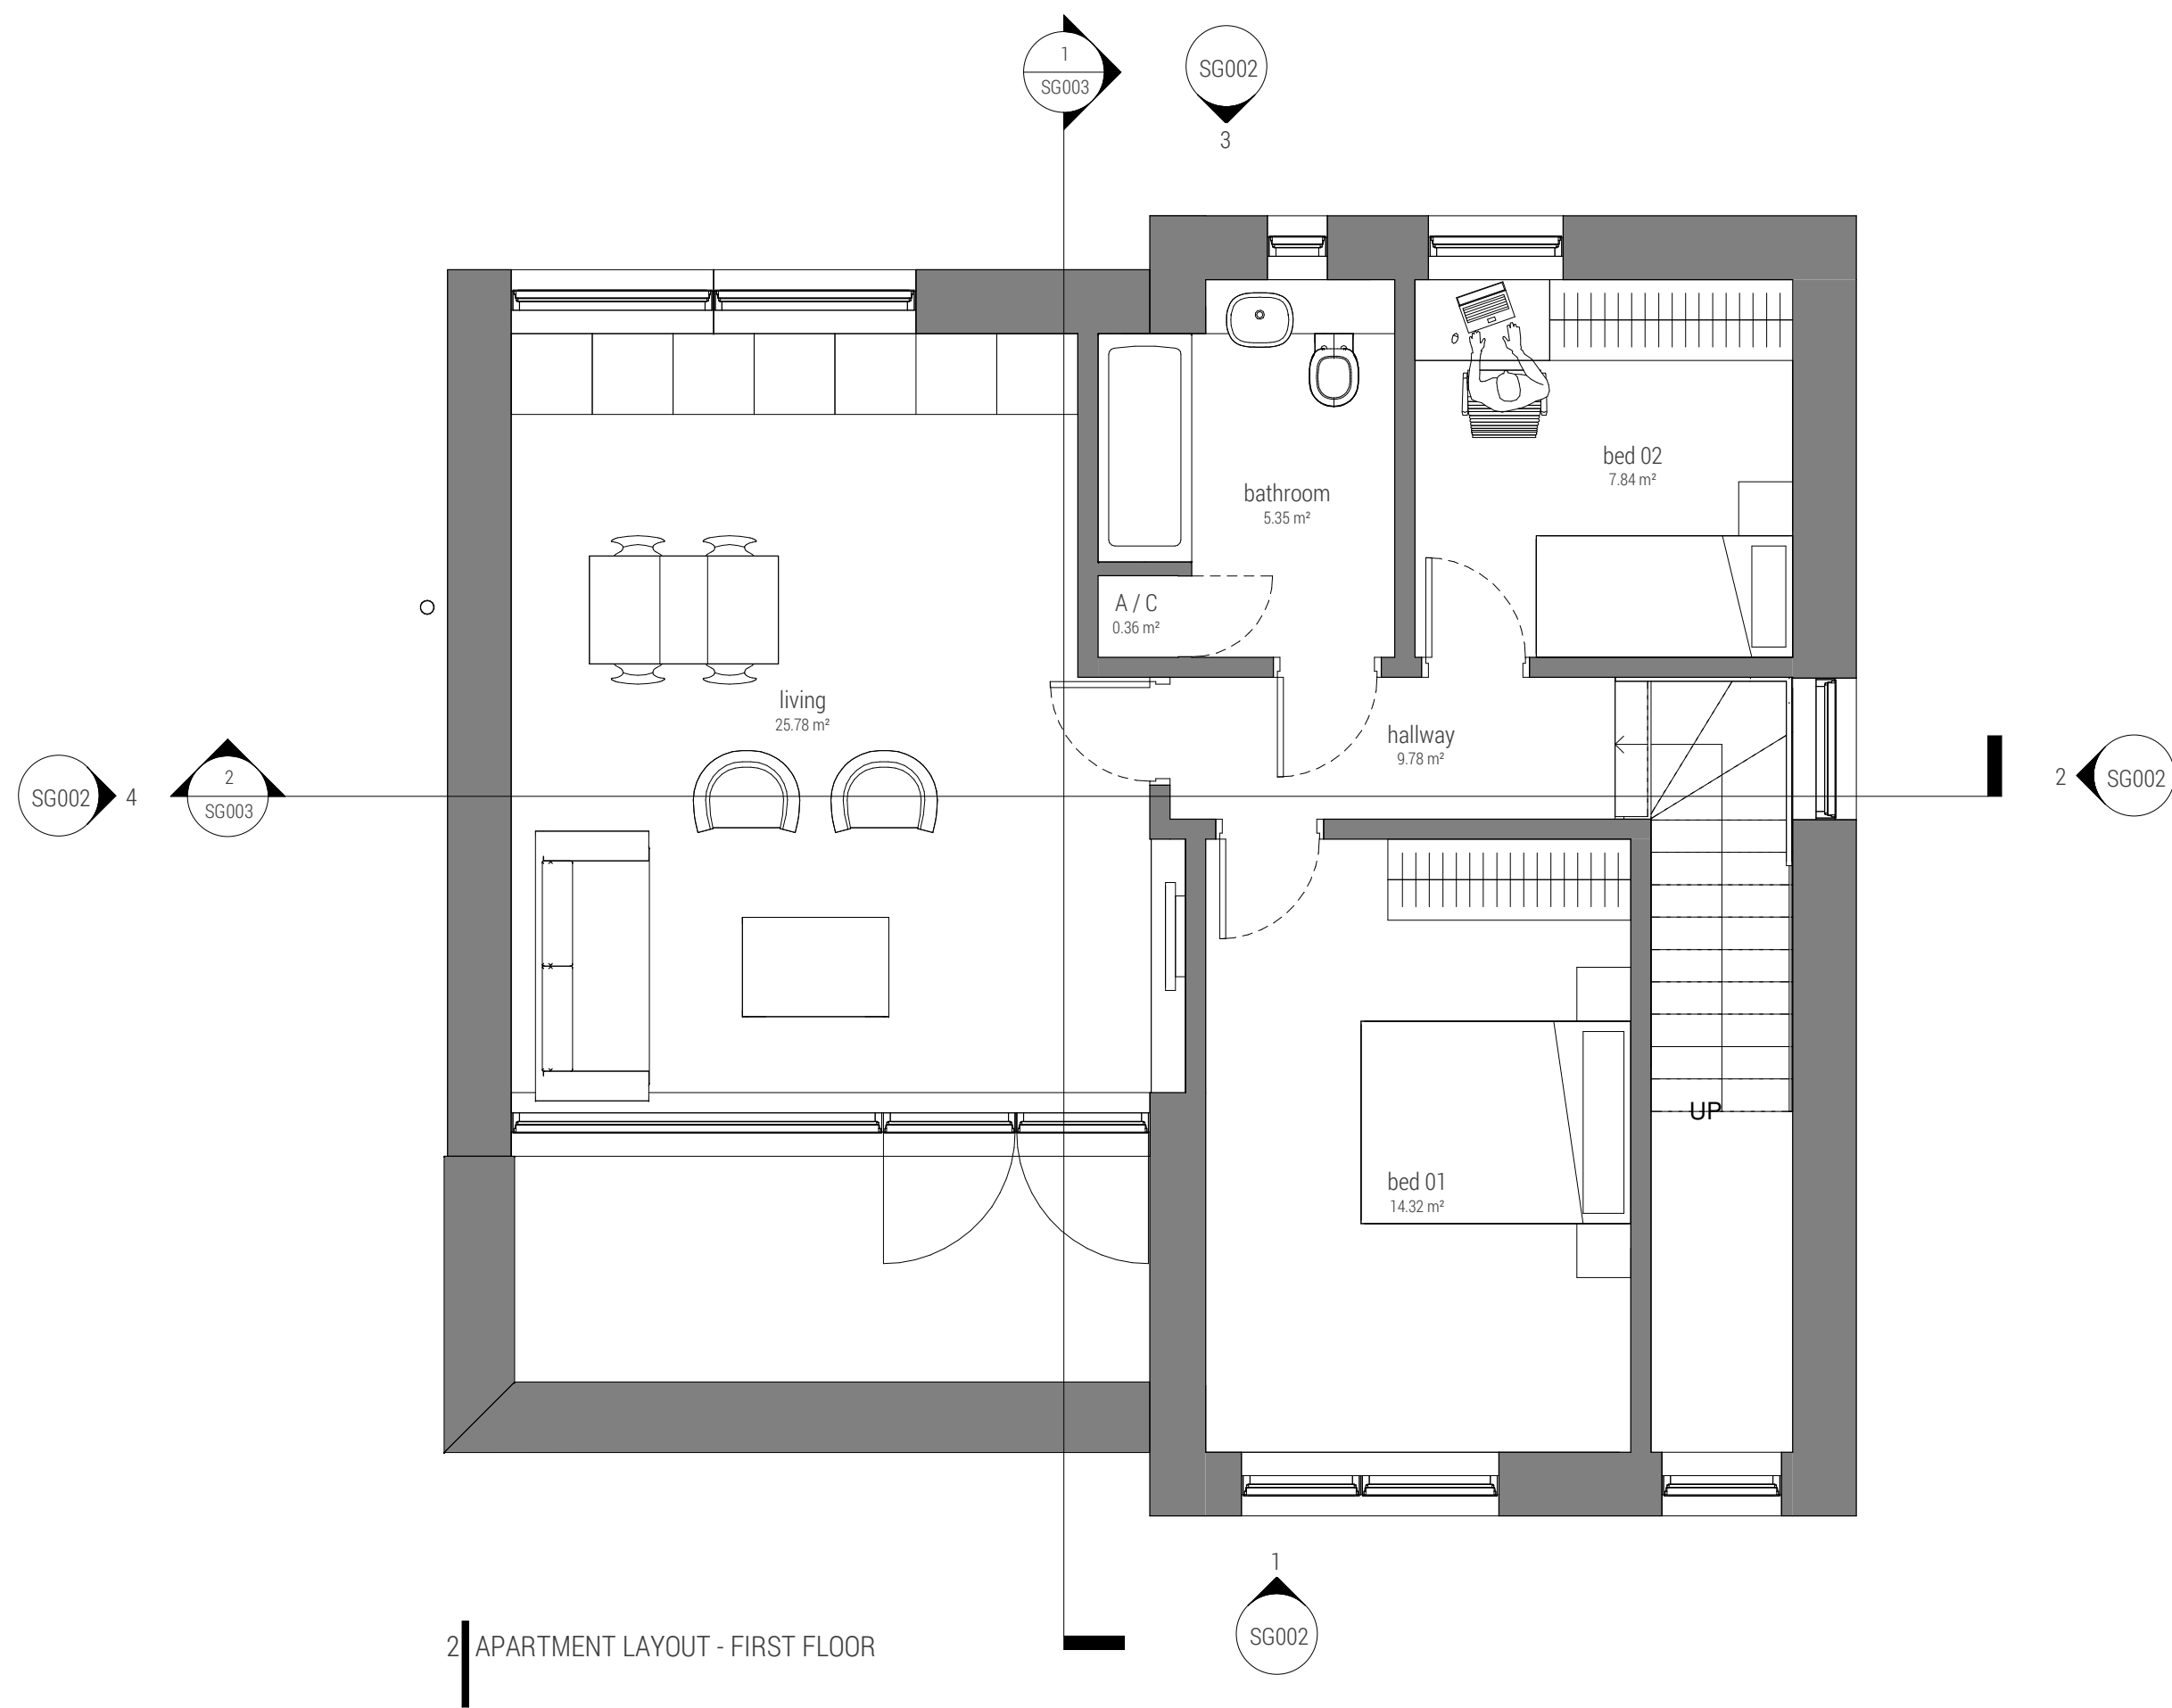


2 APARTMENT LAYOUT - FIRST FLOOR

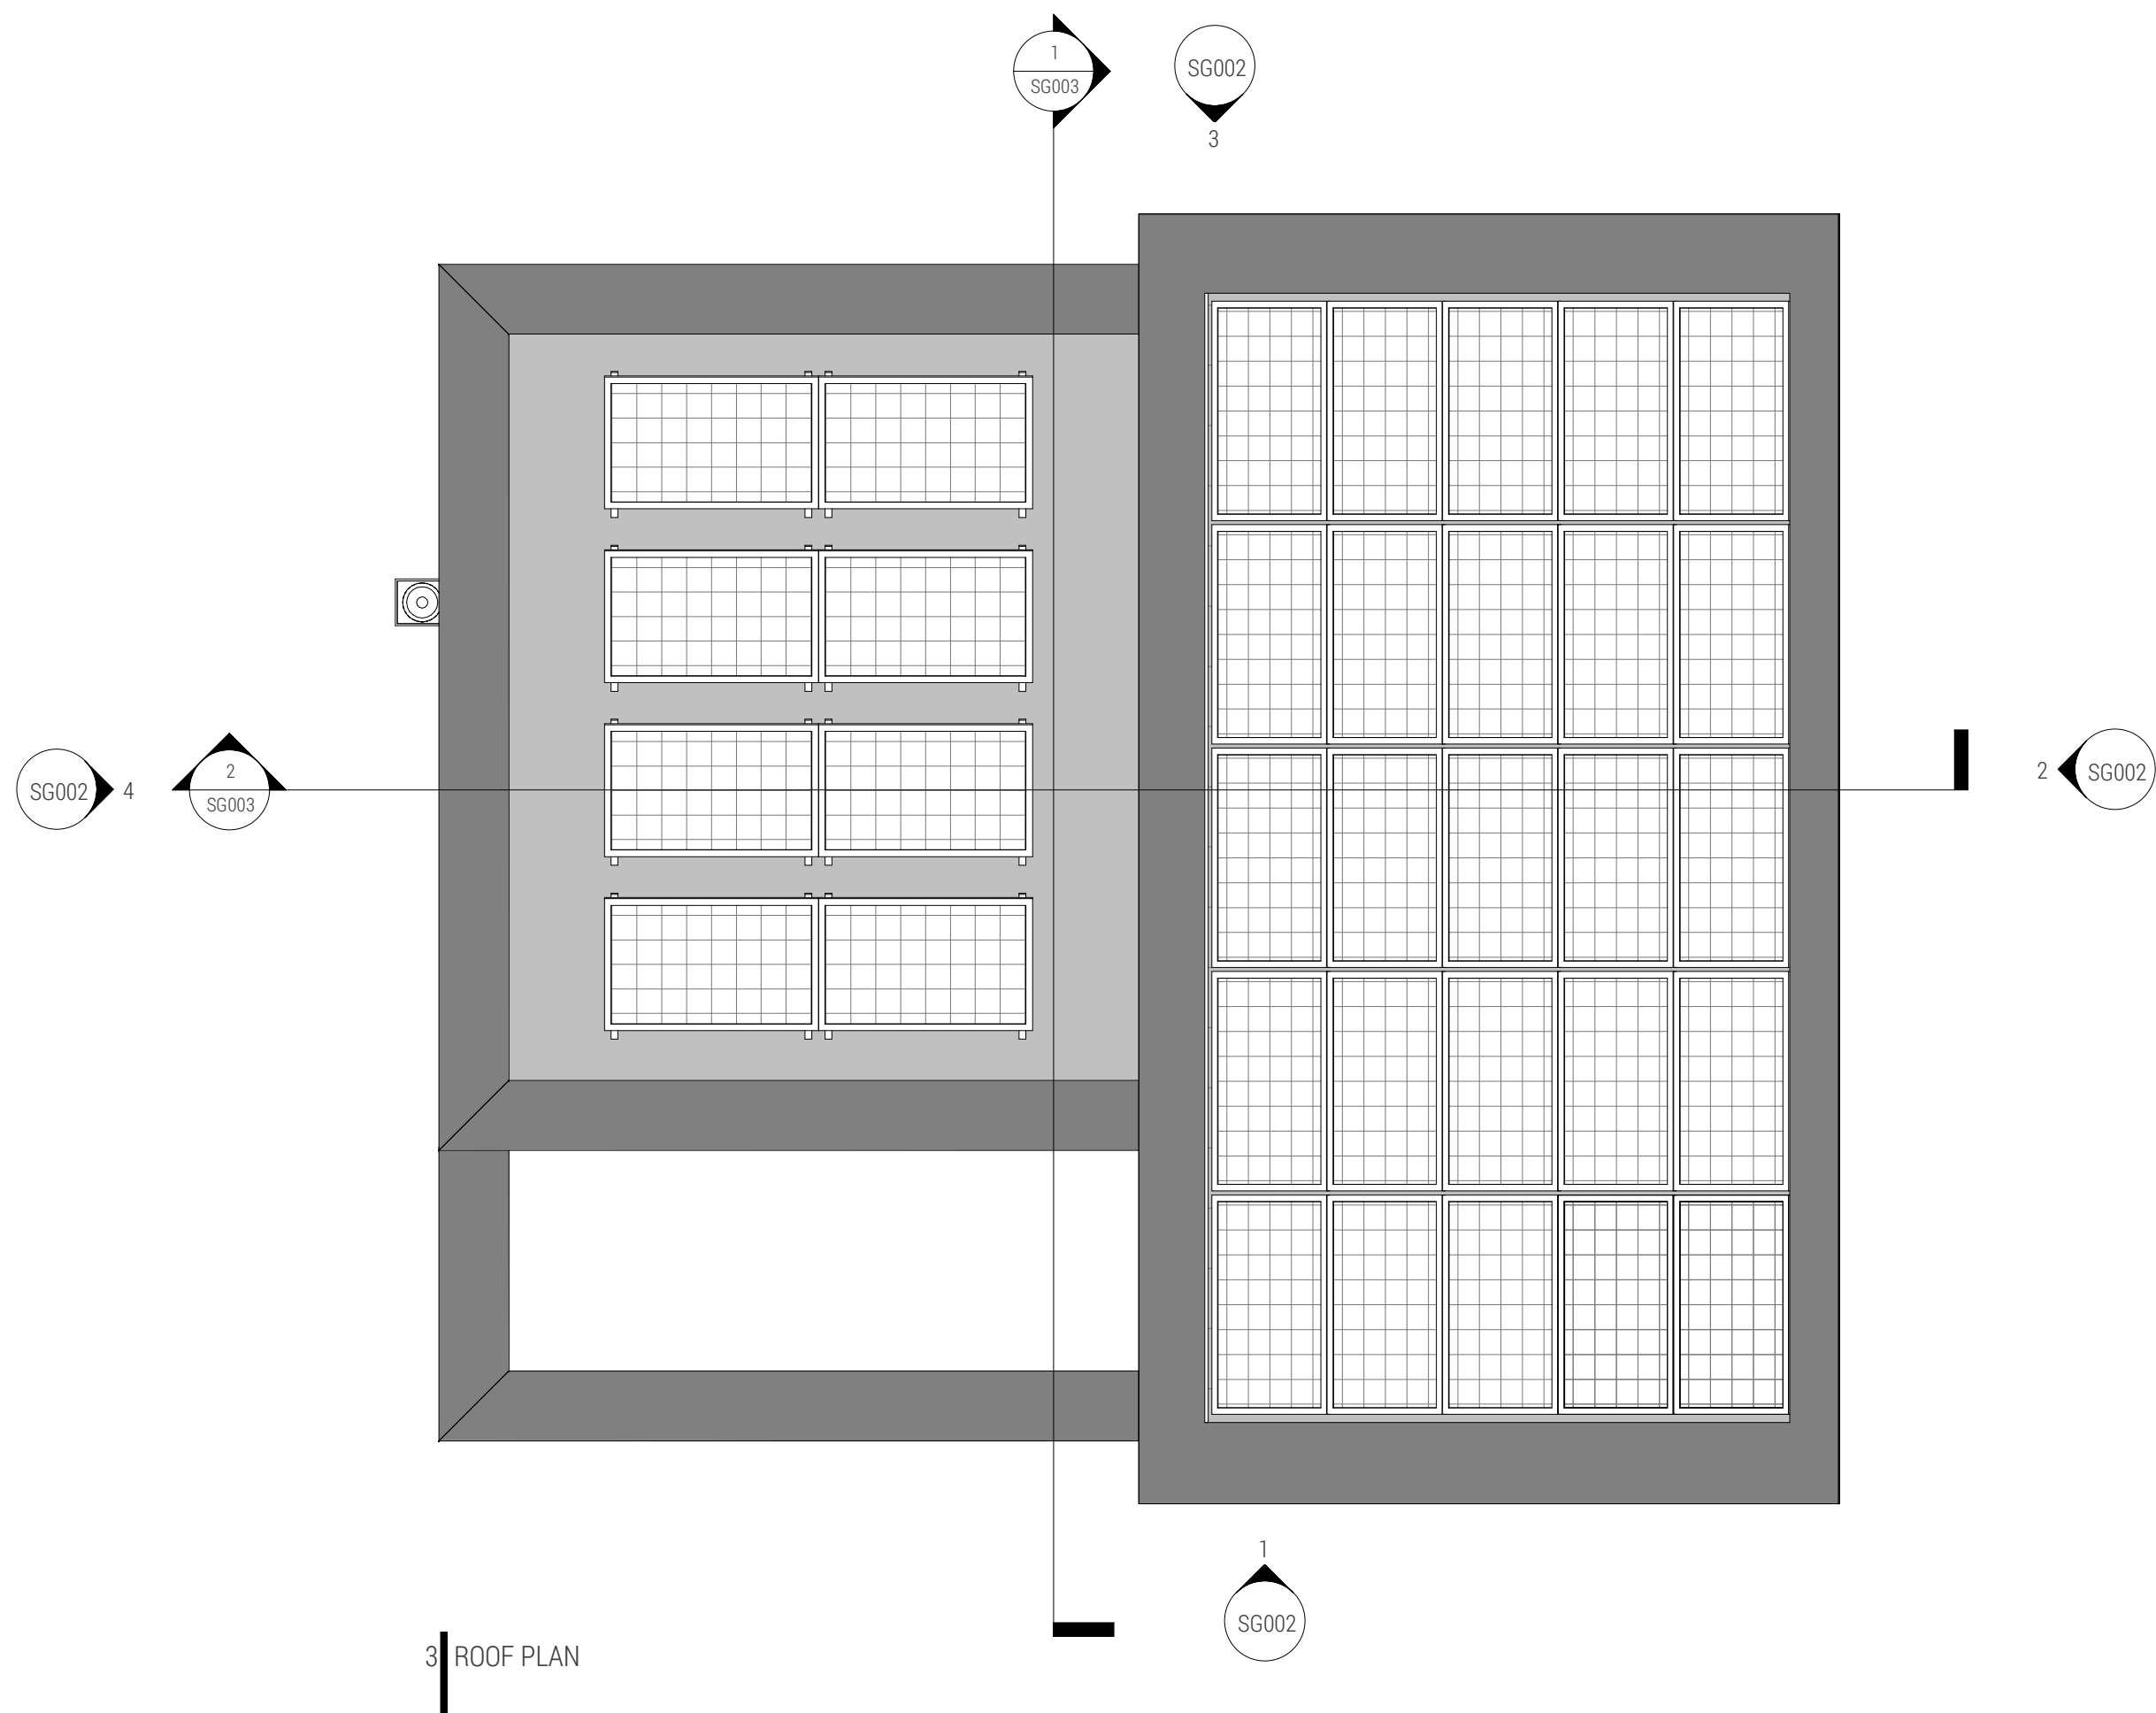


3 ROOF PLAN


SC_A_Area...	
Level	GIA m²
00_GROUND FLOOR	65.97 m²
01_FIRST FLOOR	60.50 m²
126.47 m²	

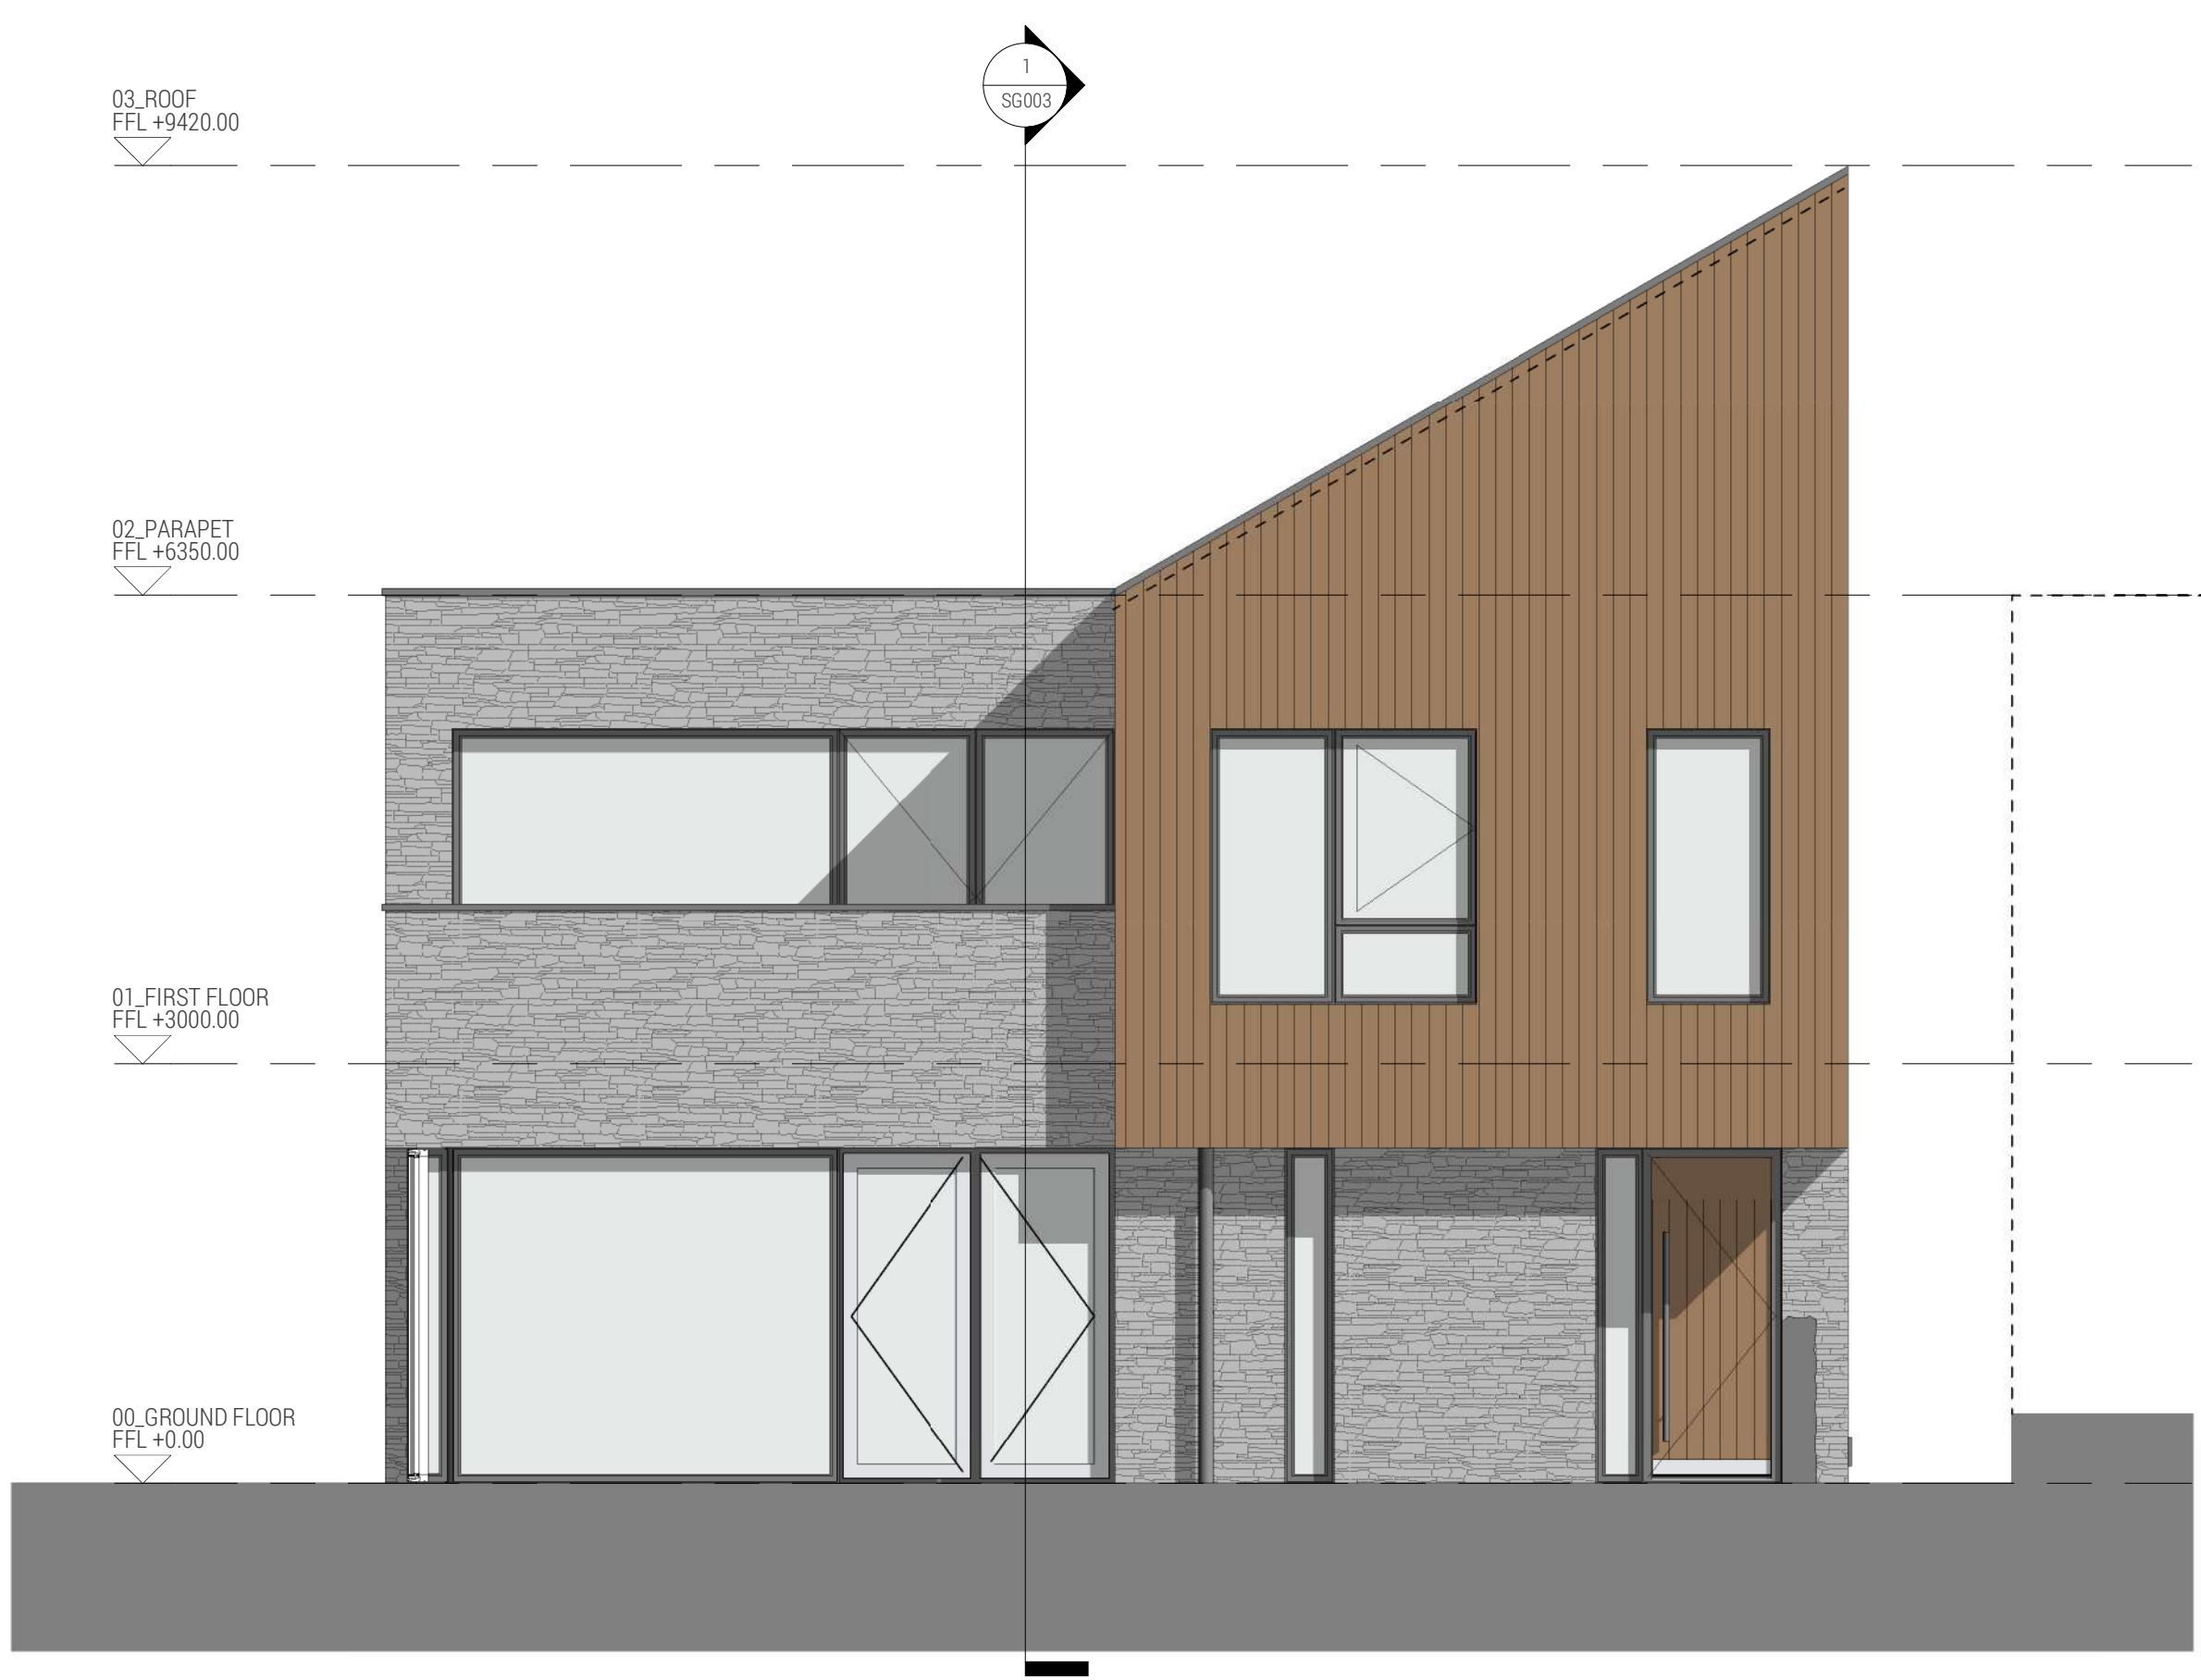

1 | Elevation 01

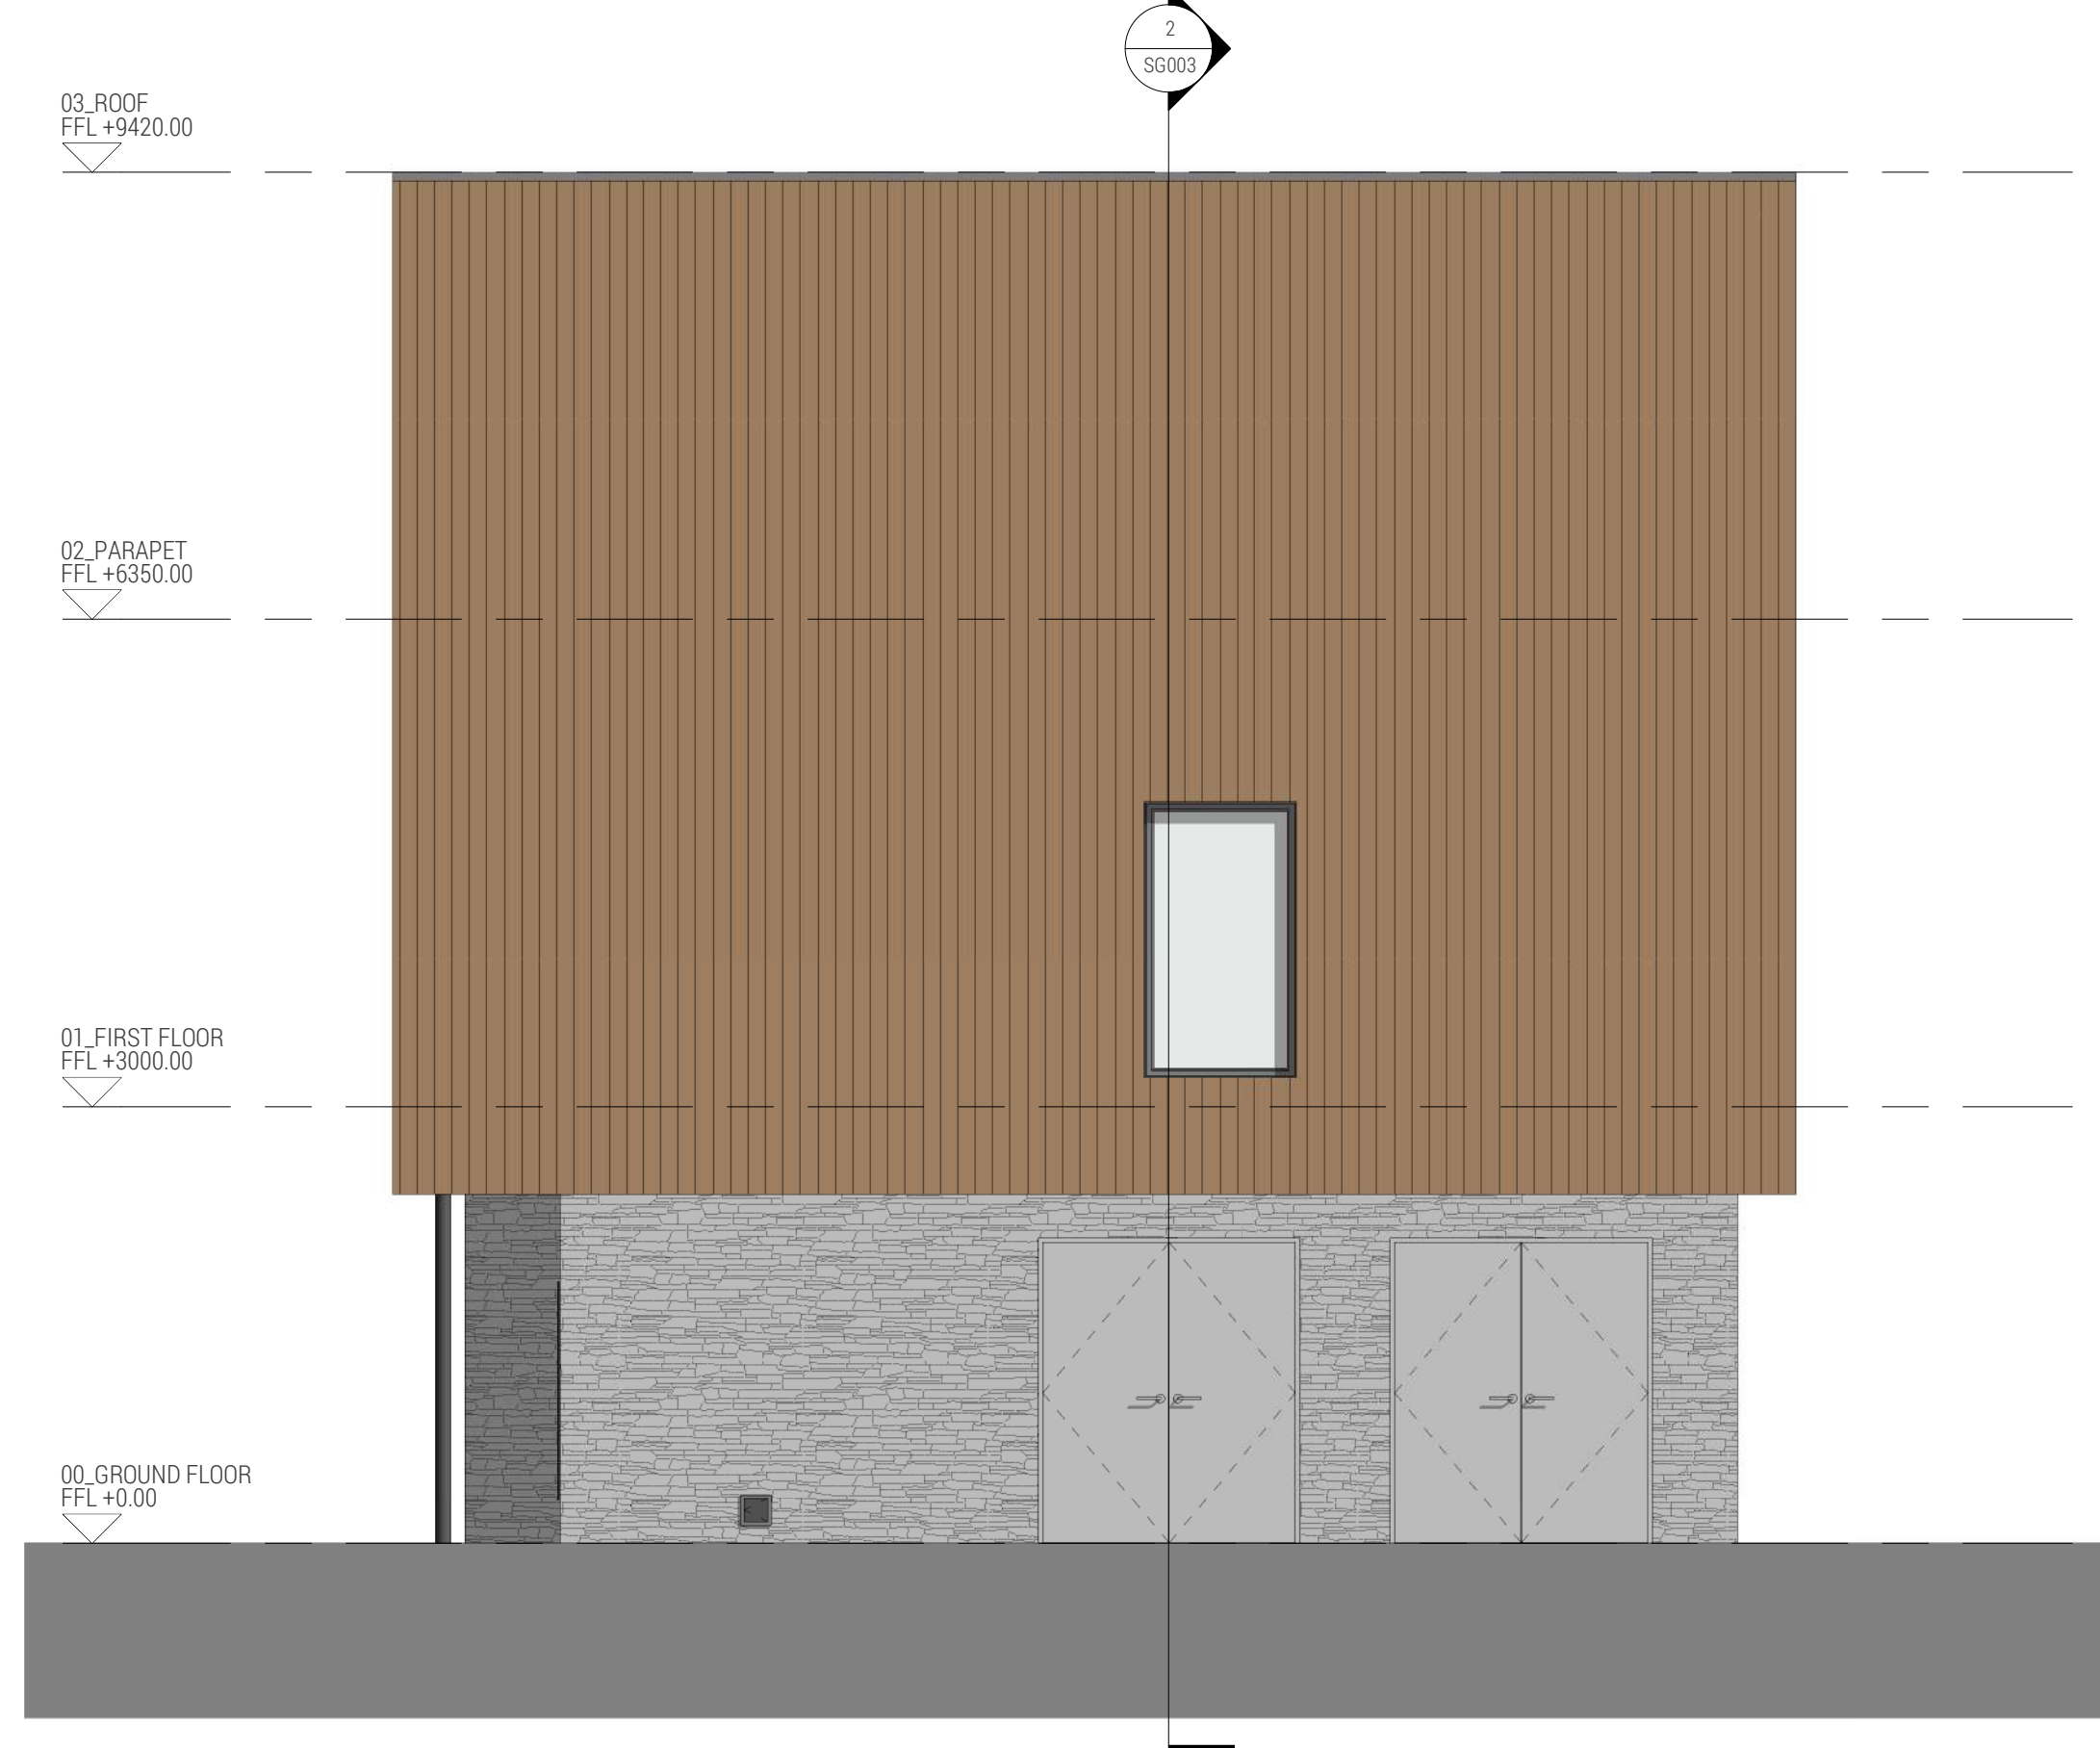

2 | Elevation 02

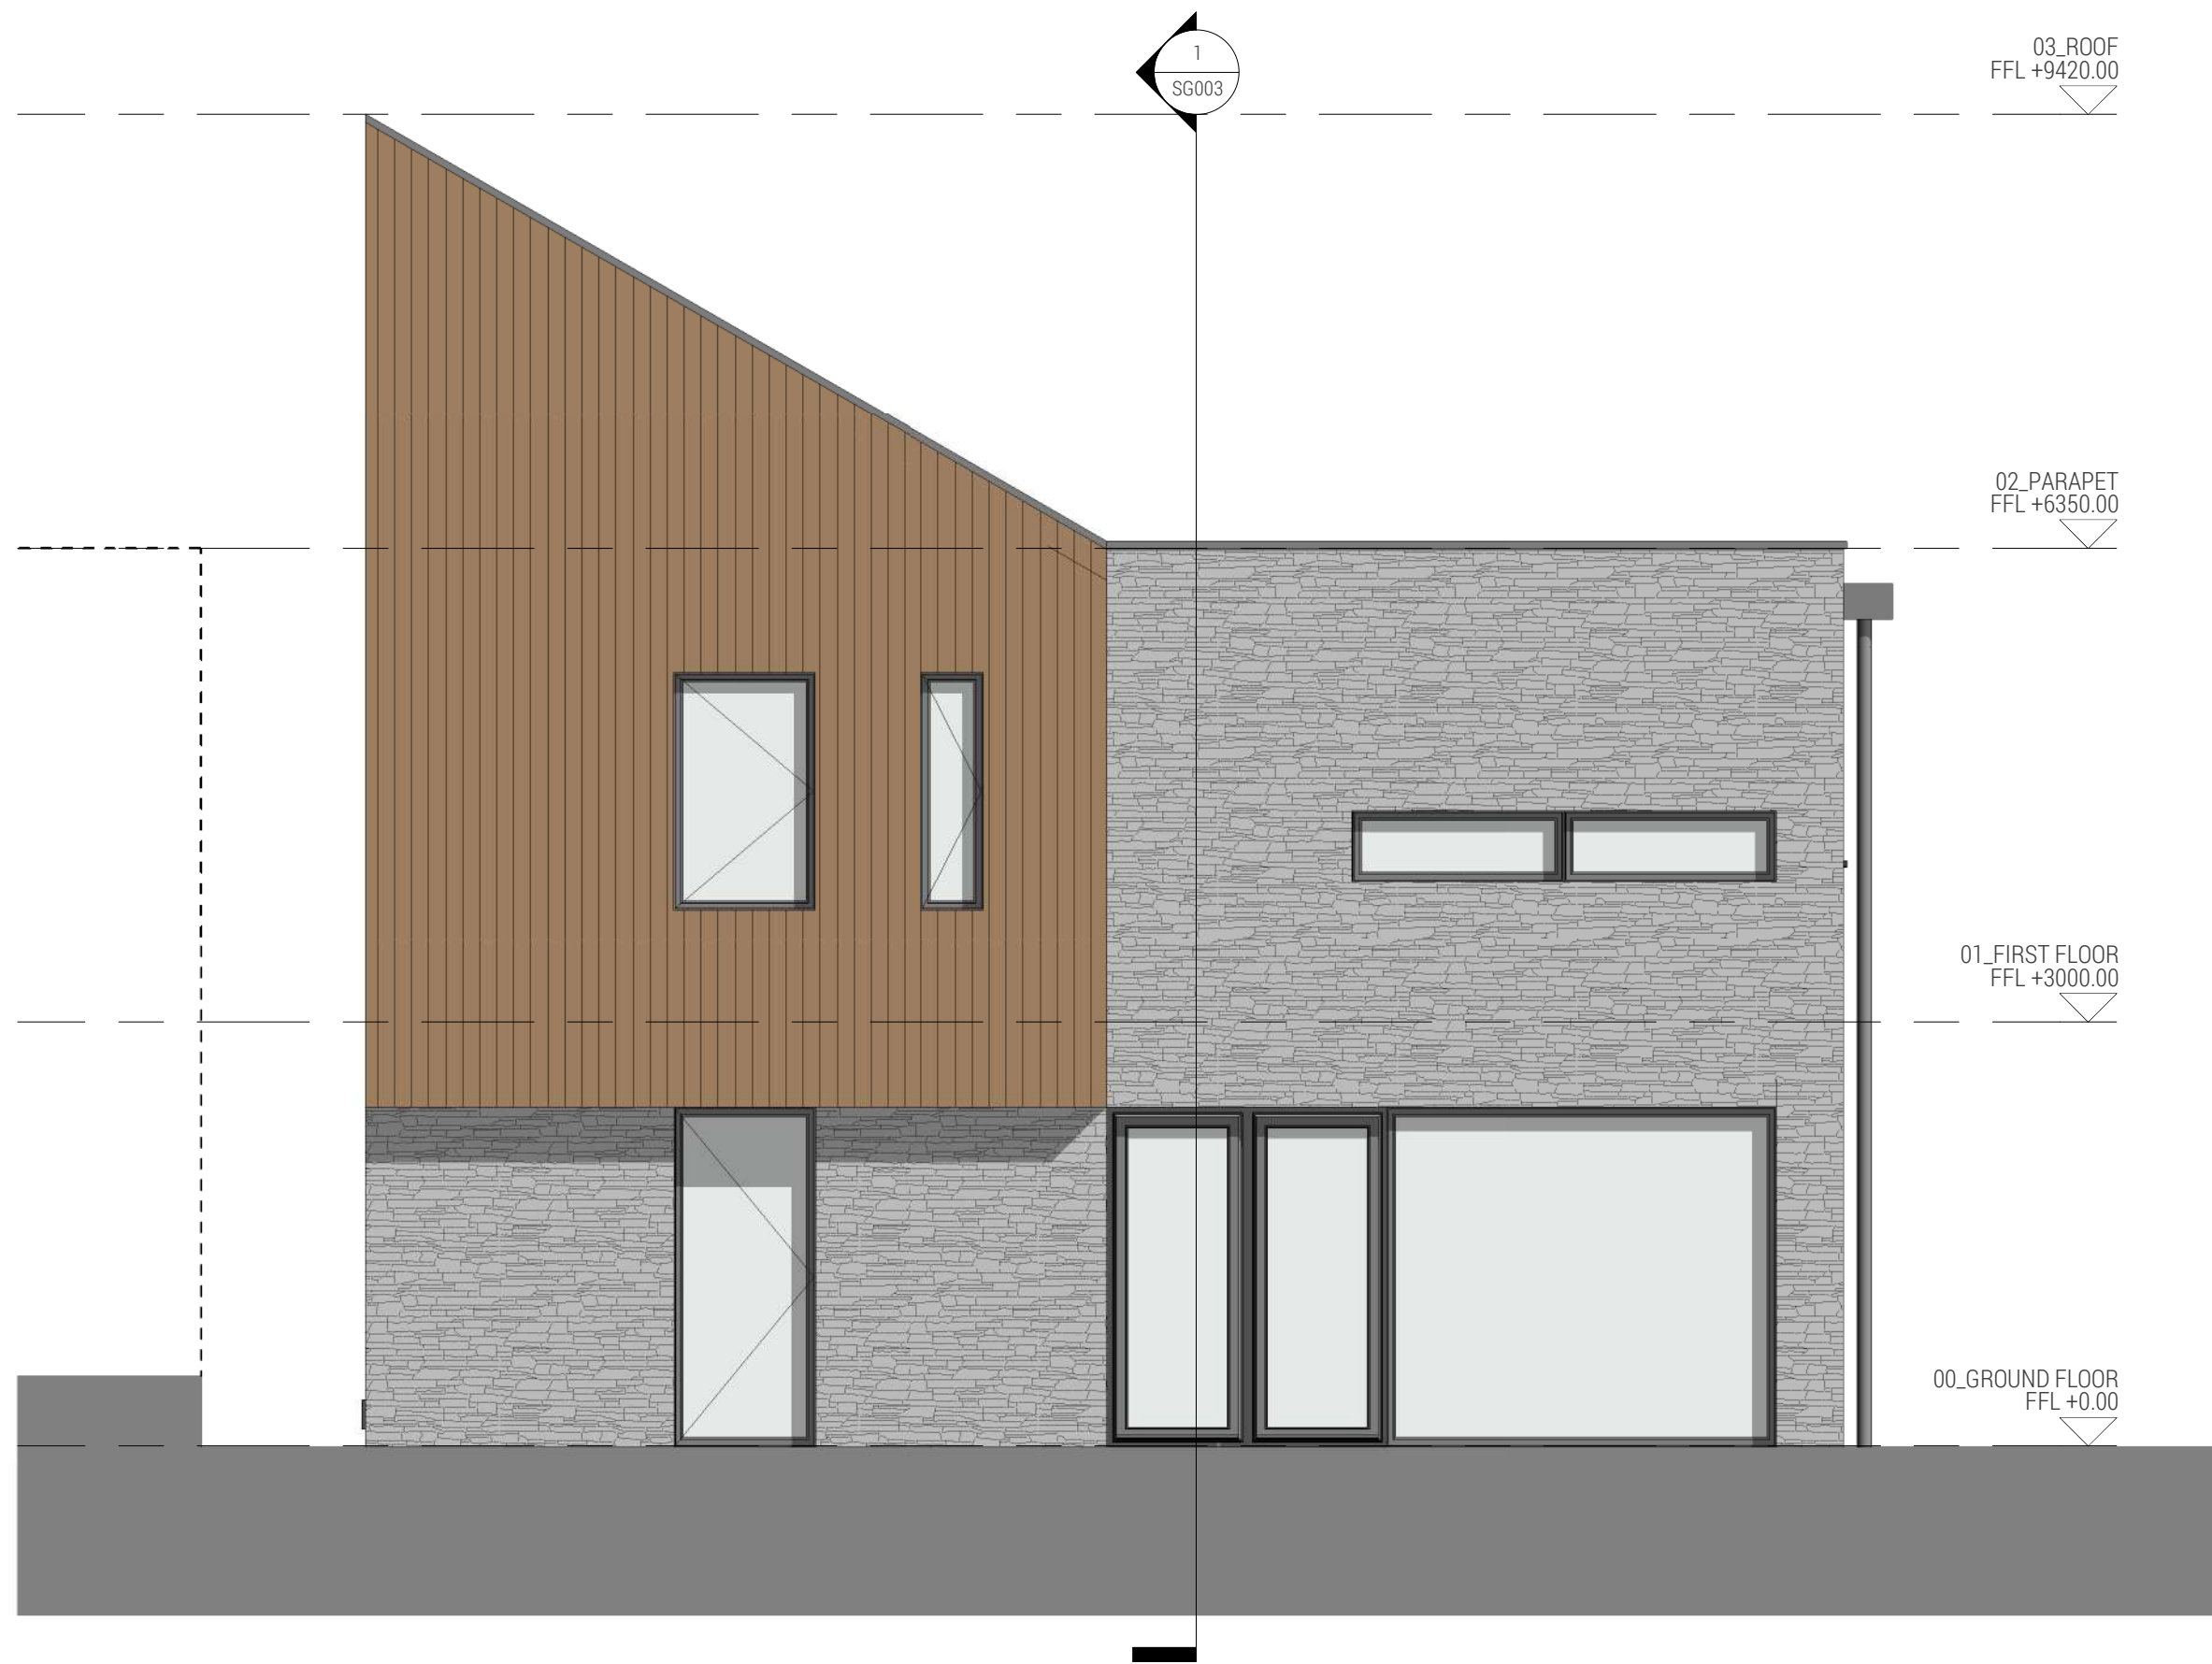

3 | Elevation 03



4 | Elevation 04

A 16.10.19 Post PAC amendments
Revision Schedule

DRAWING STATUS - Project Status

1912 / SG002 A

PARC HADAU


COMMUNITY BUILDING ELEVATIONS



1:50@A1



jul 19

LOYN+CO
ARCHITECTS

02020 711432
88 Gable Street Penarth CF64 1EP
Copyright LOYN+CO architects
architecture@loyn.co.uk
loyn.co.uk
do not scale

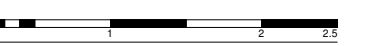

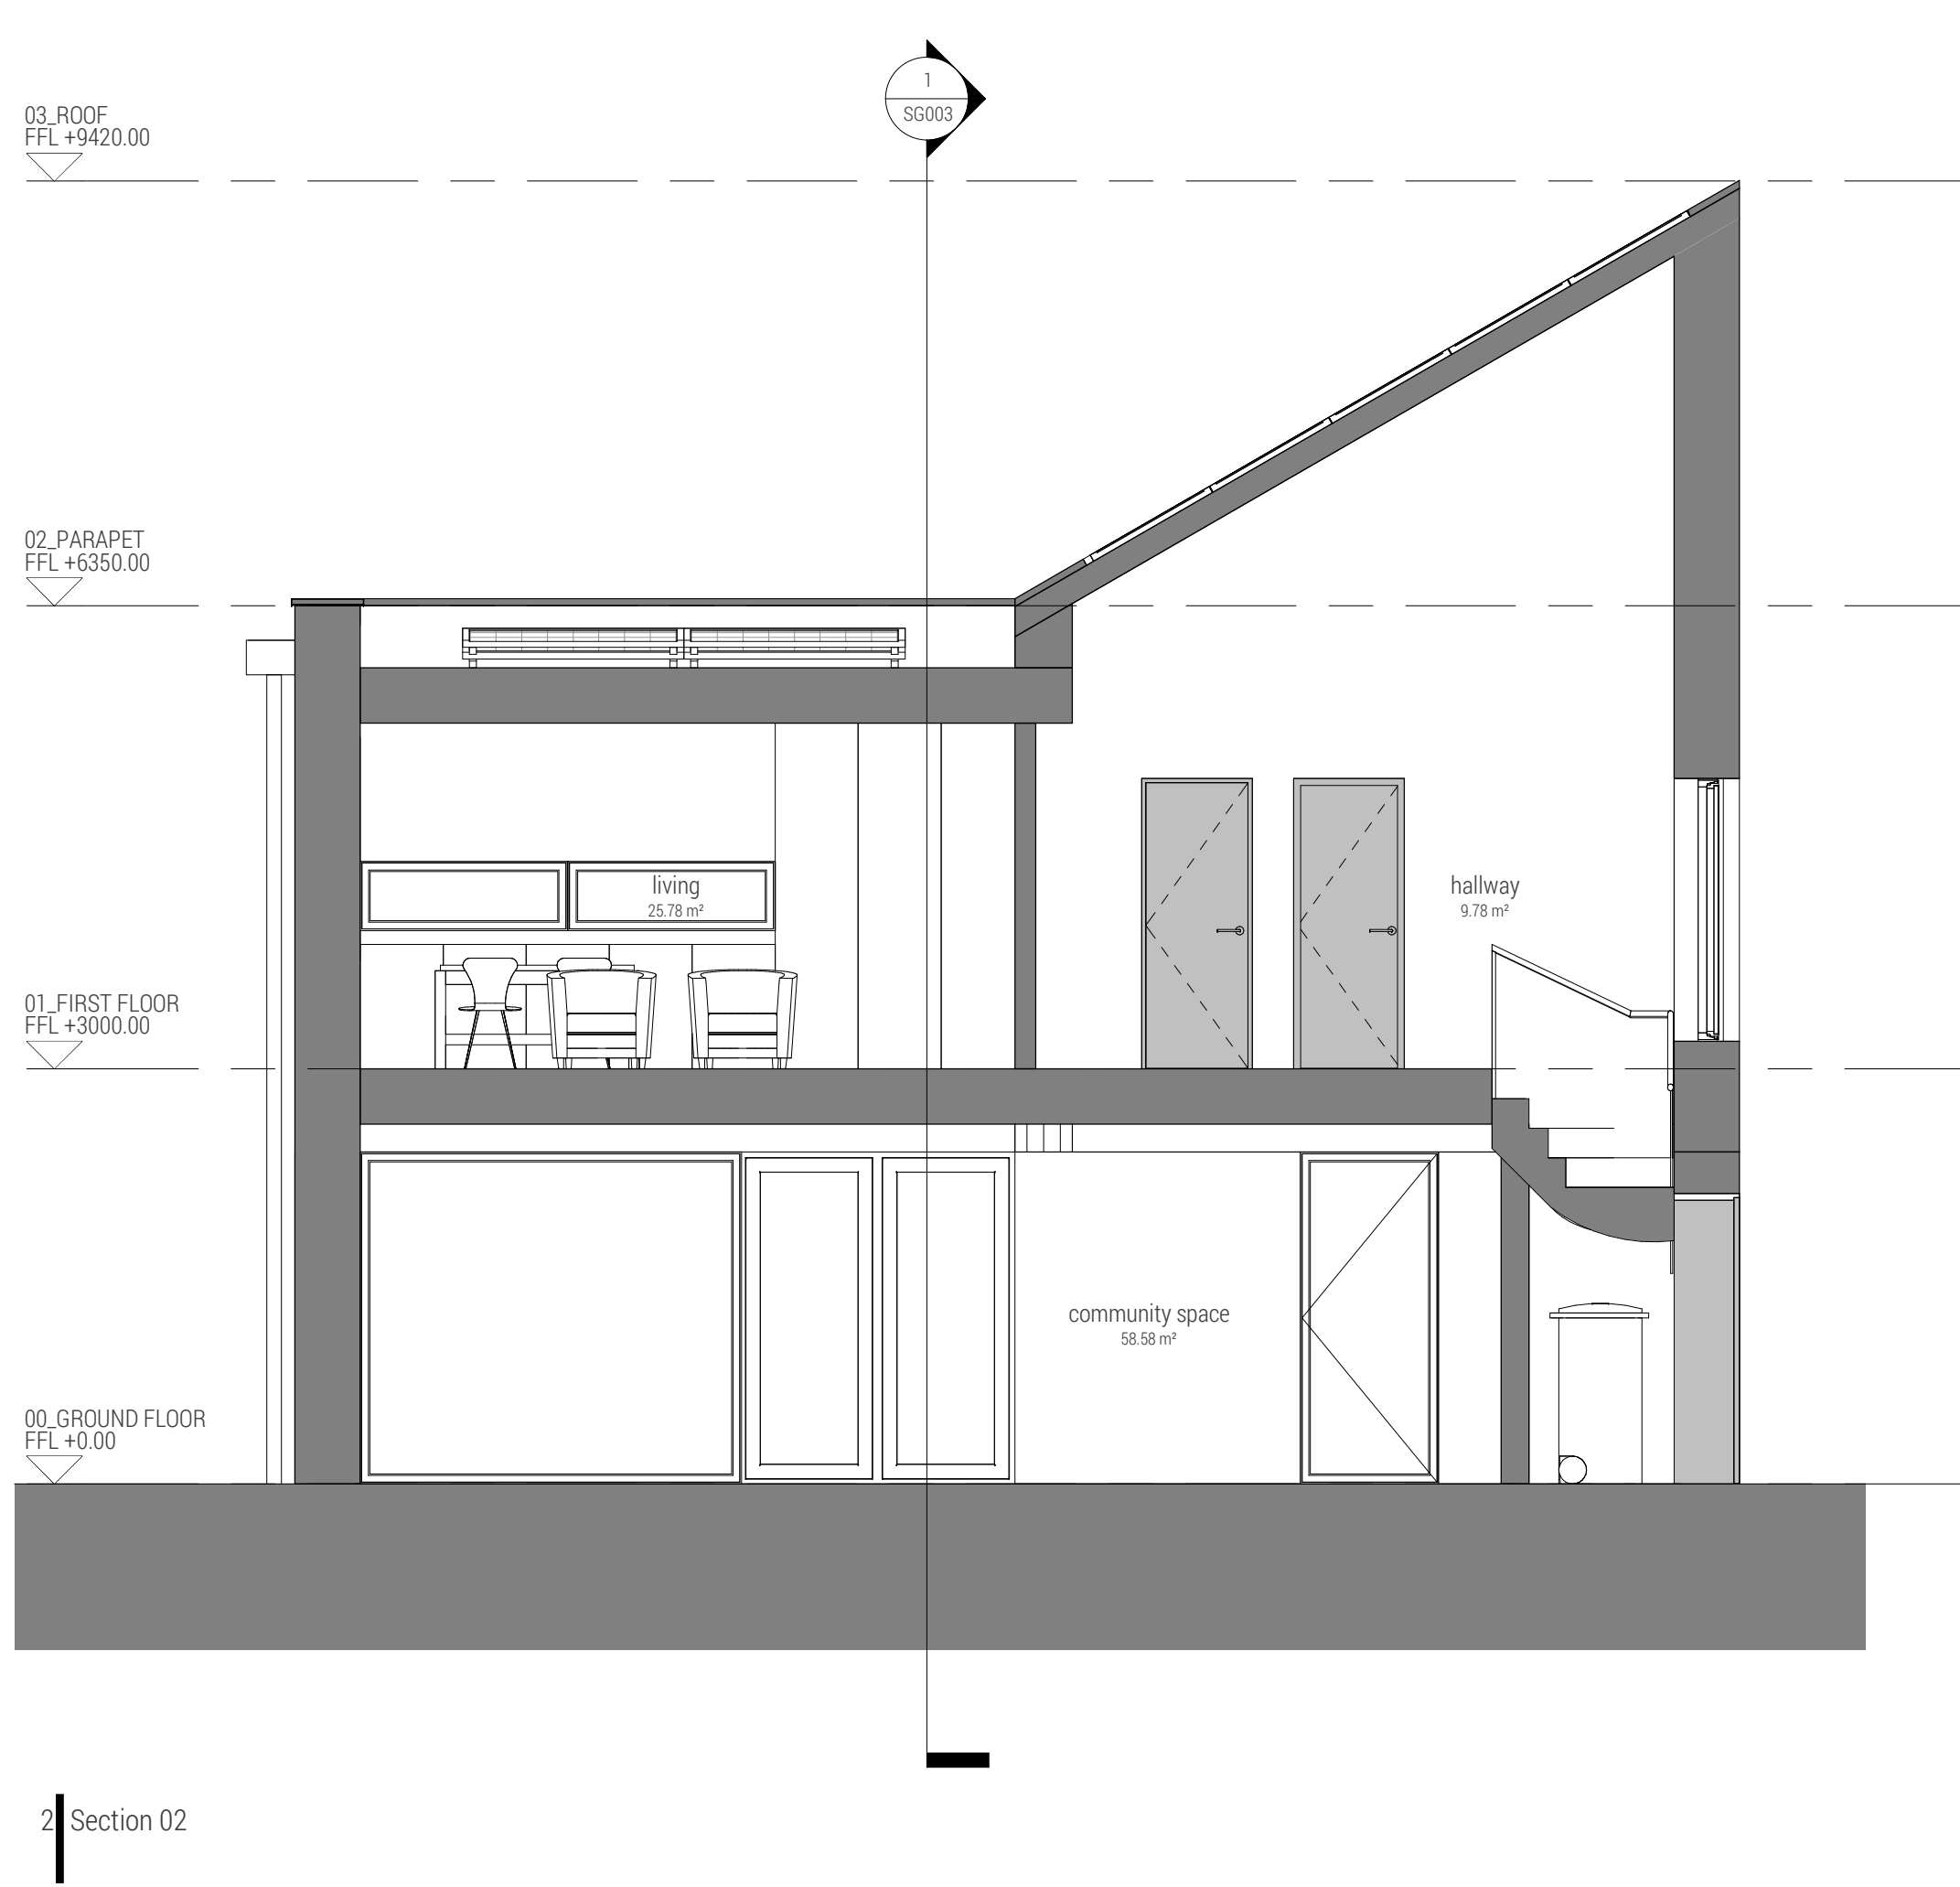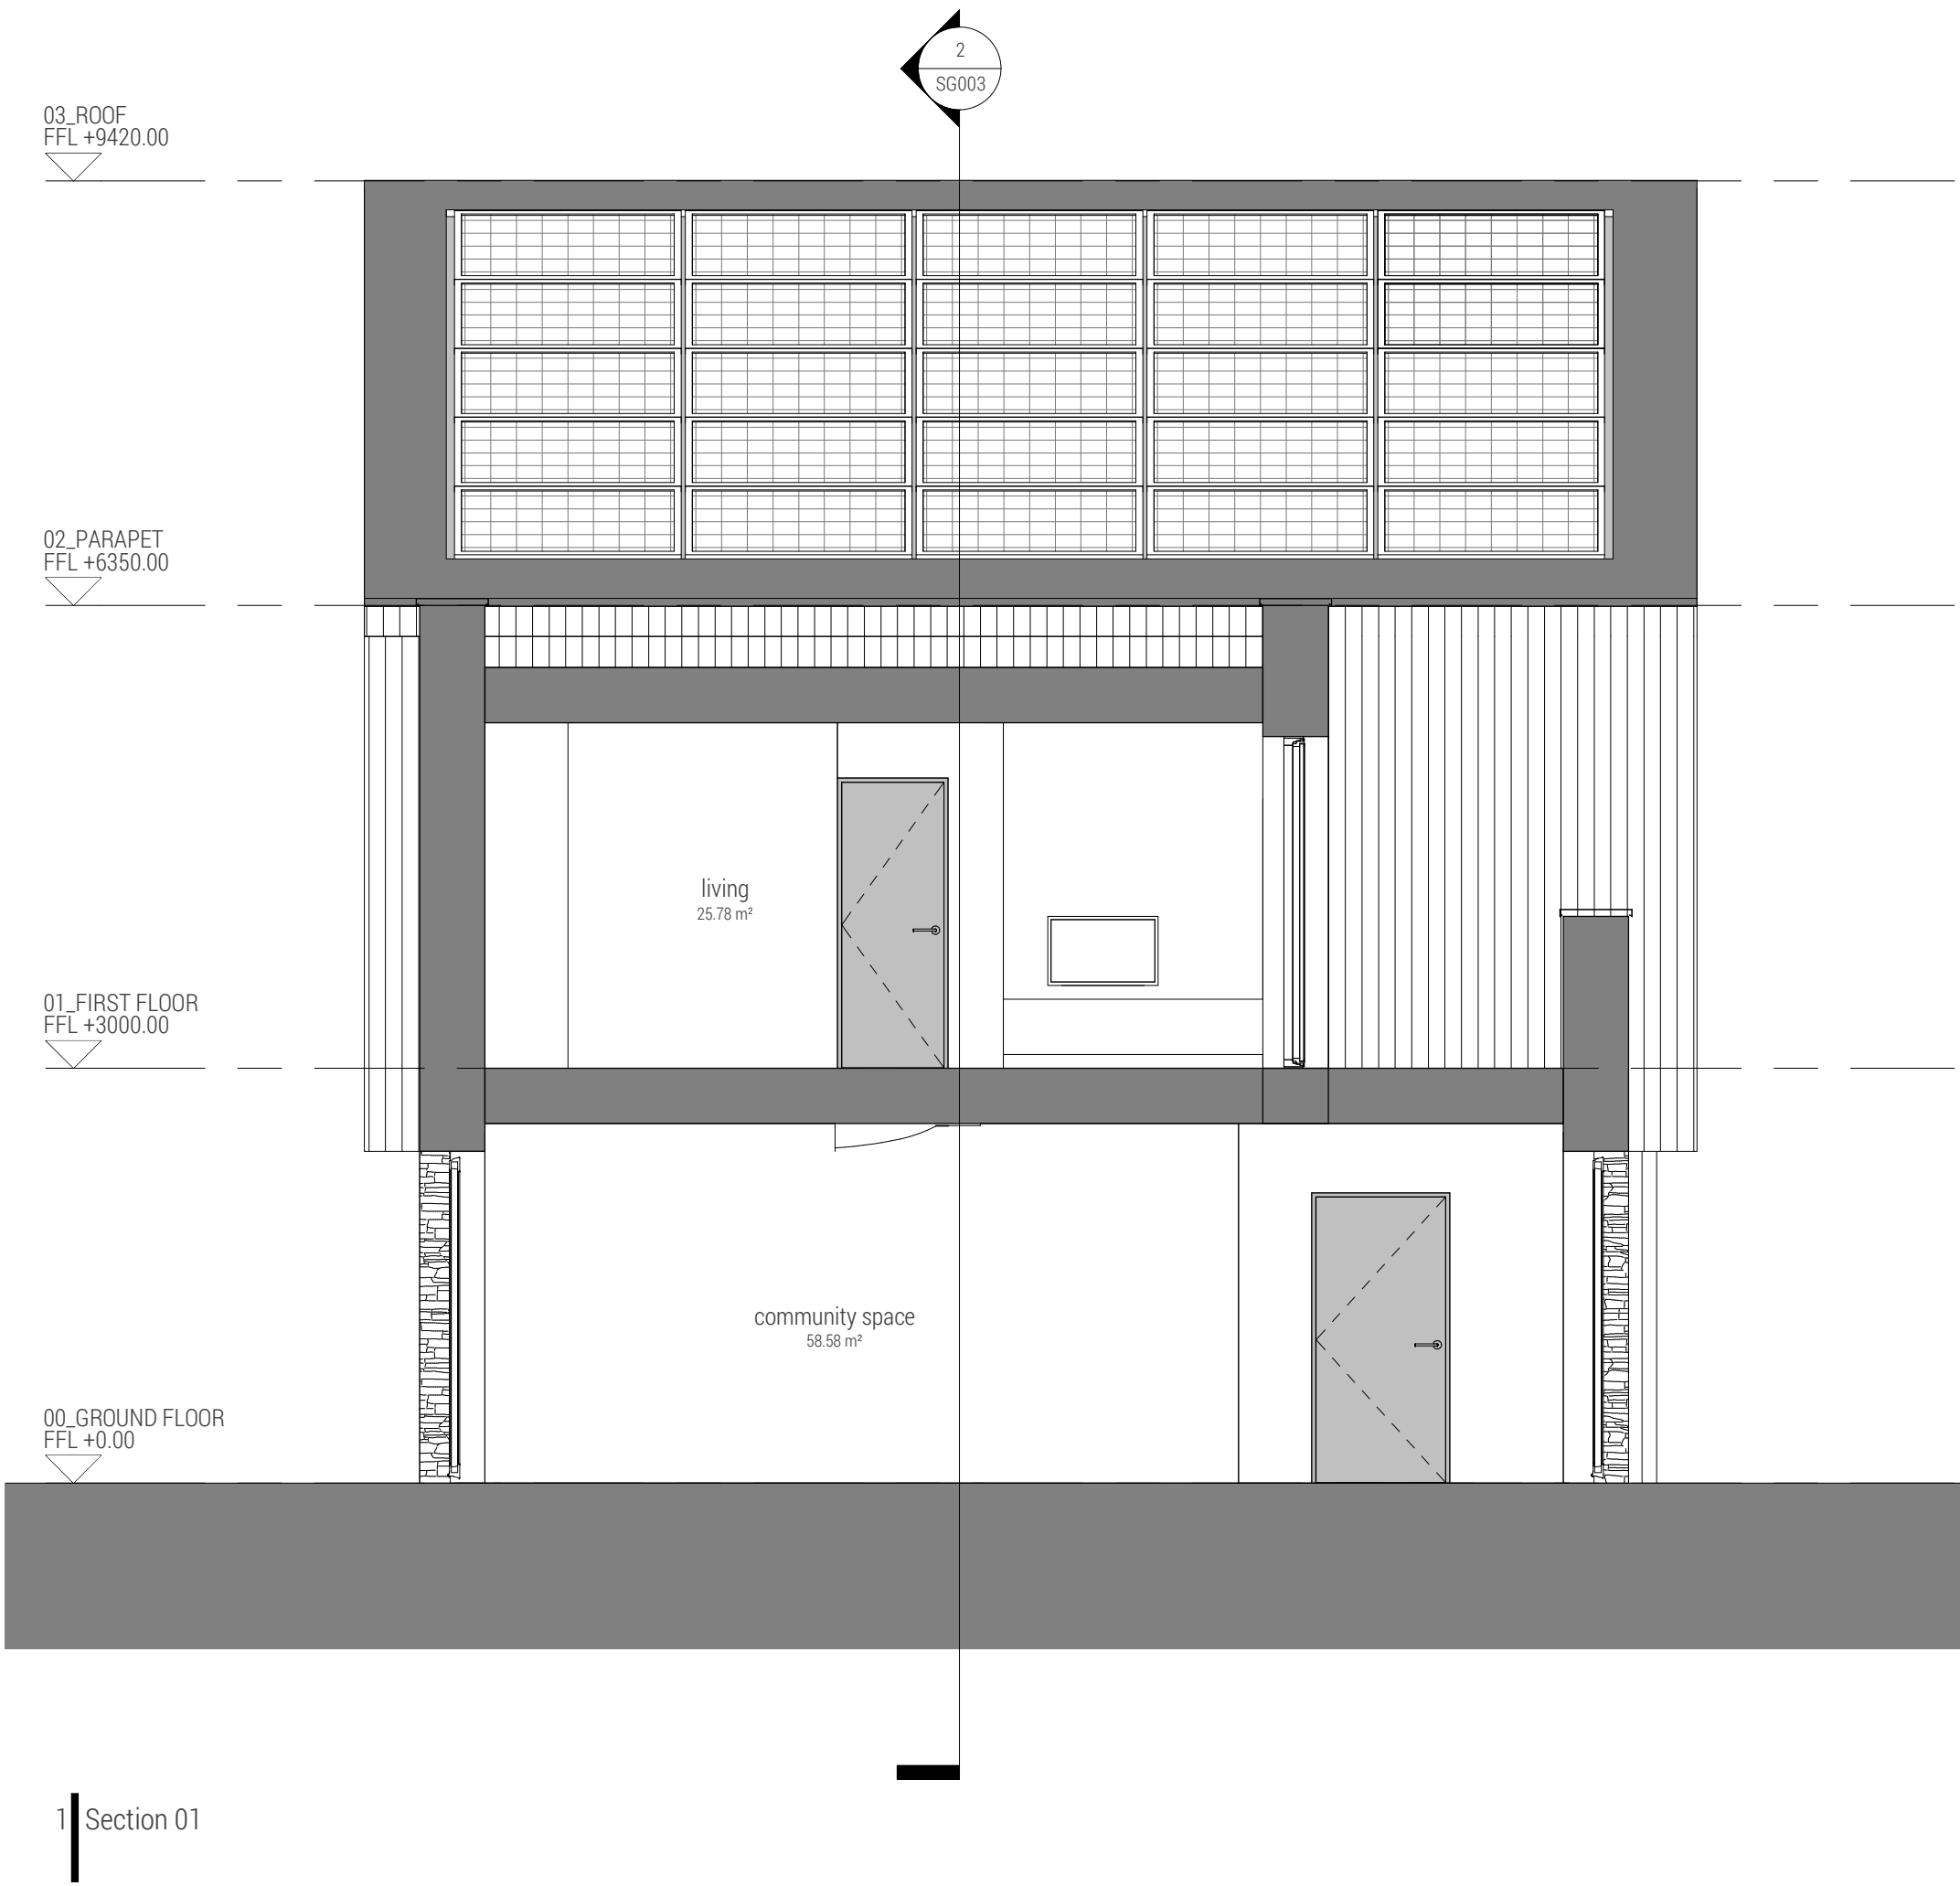

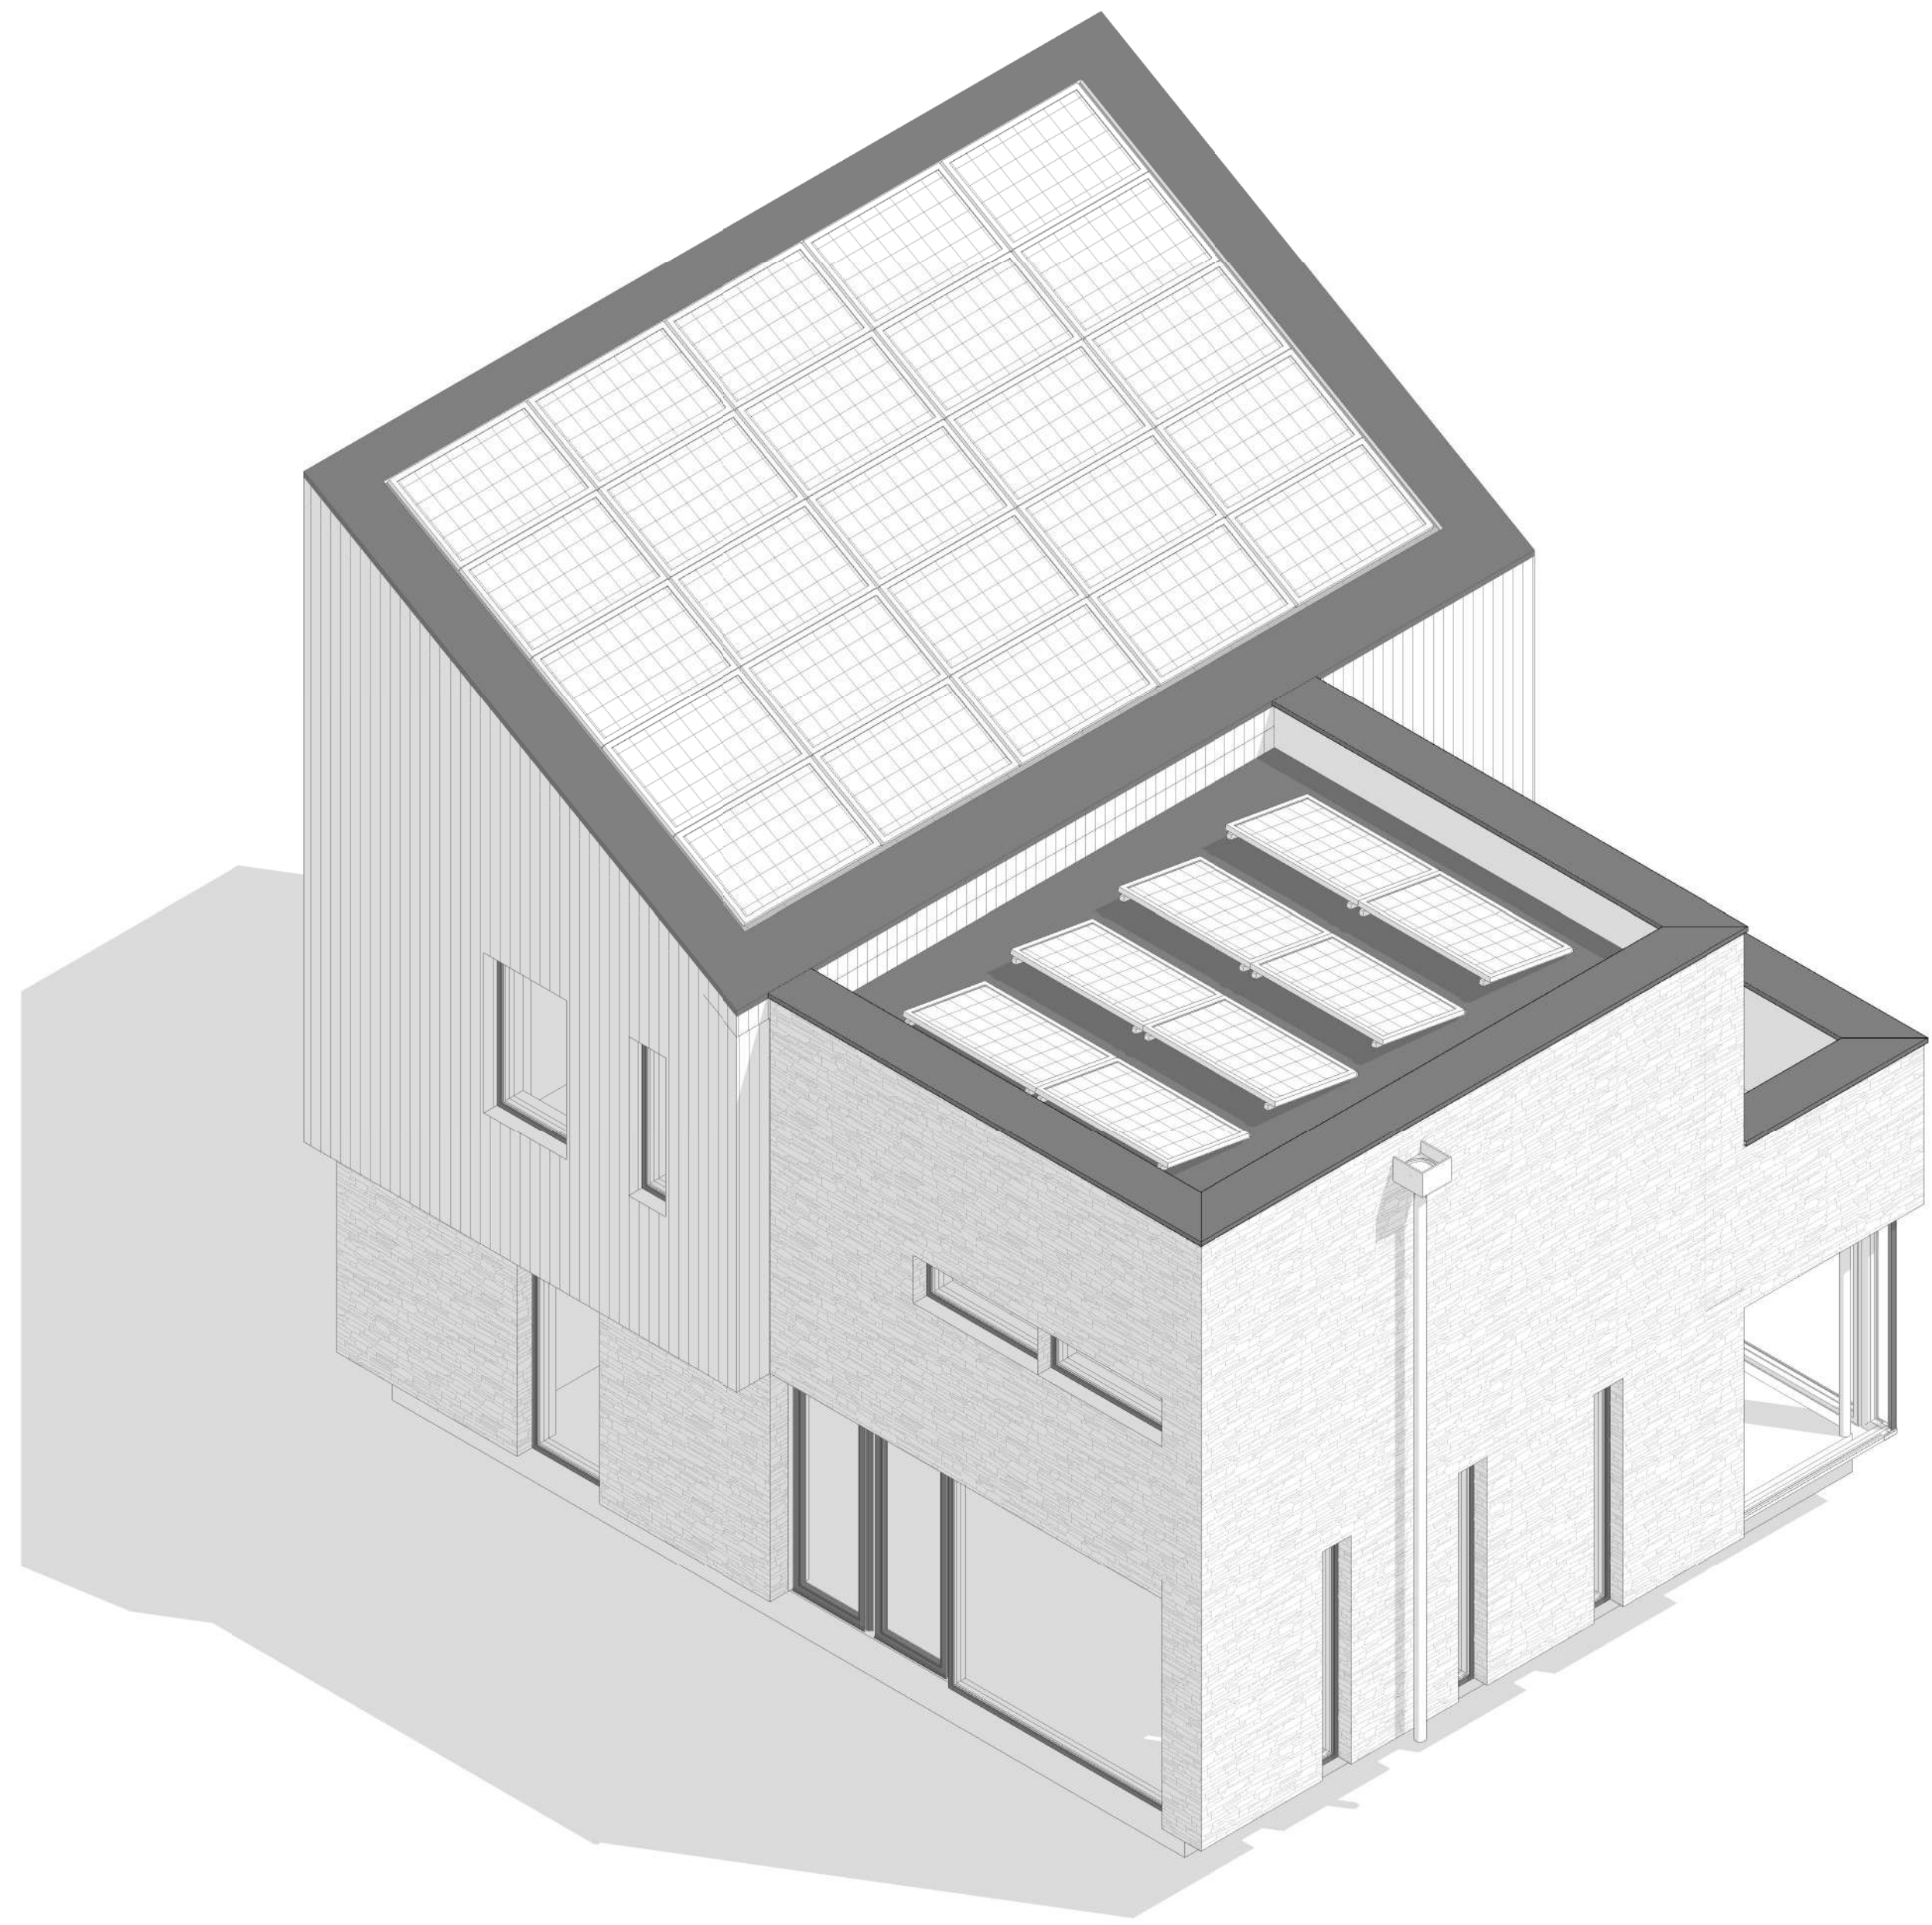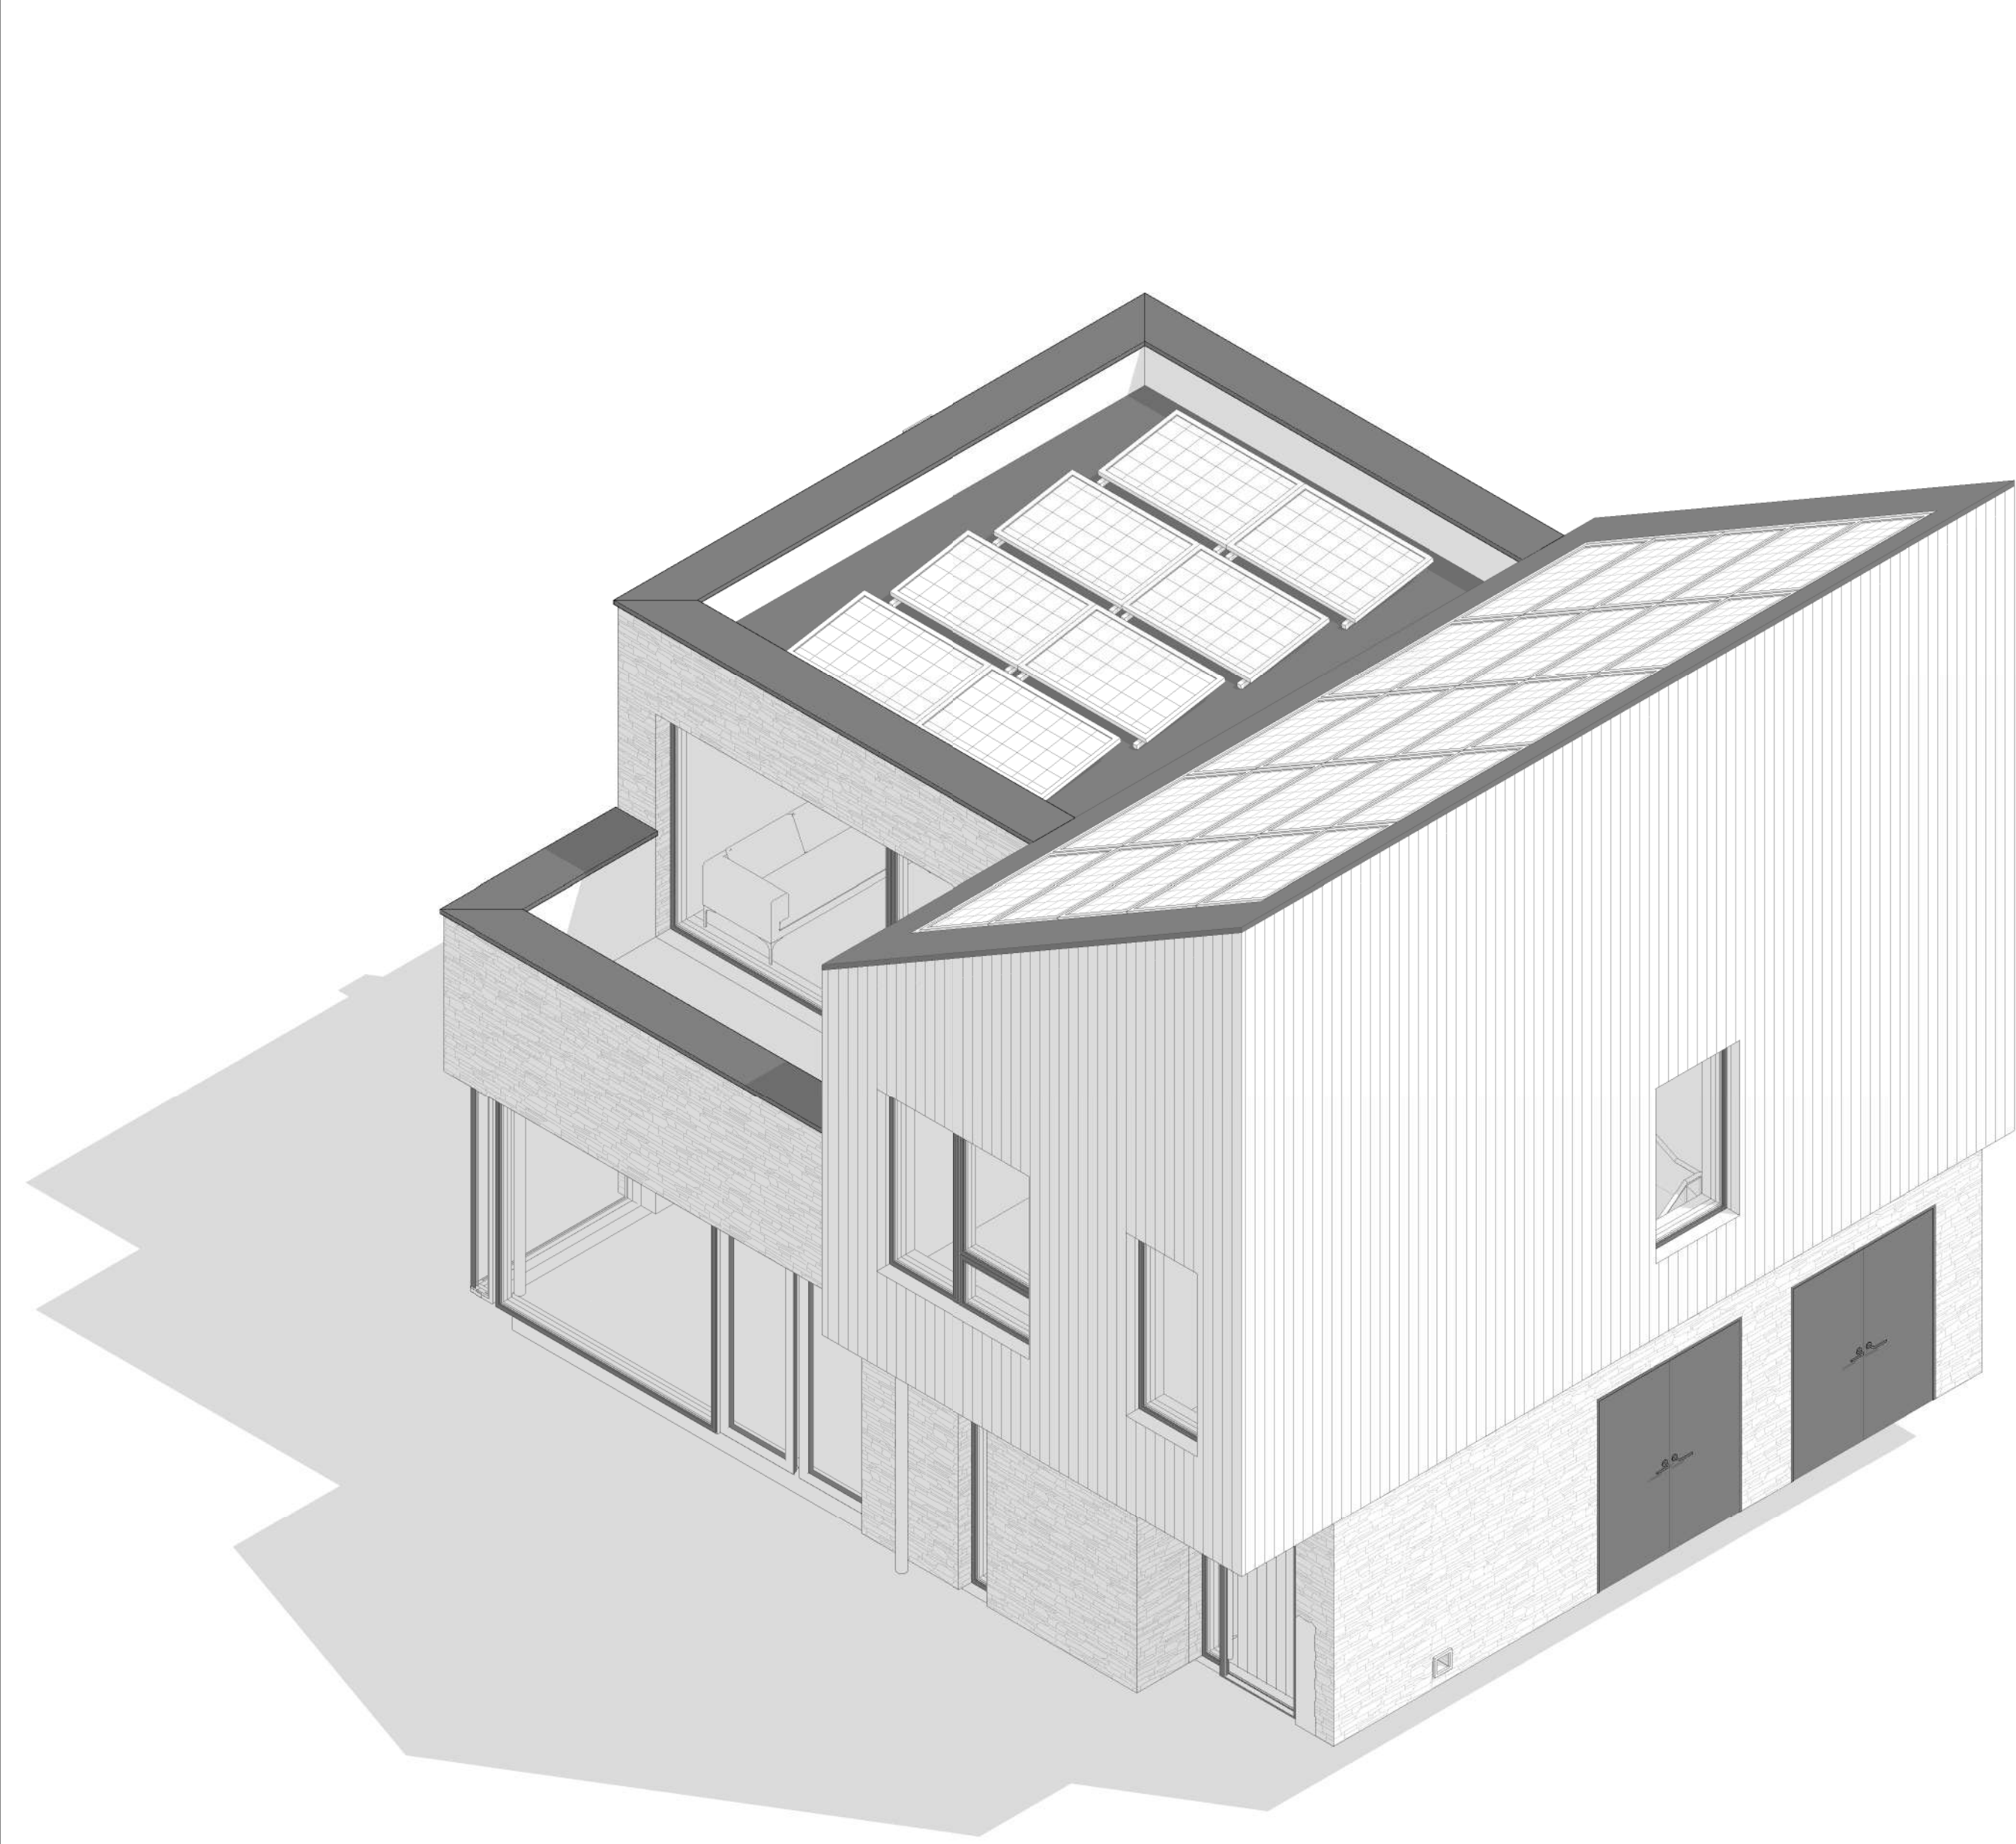

A 15/10/19 Post PAC amendments
Revision Schedule

DRAWING STATUS - Project Status

1912 / SG004 A

PARC HADAU

3D

@A1

sept 19

LOYN+CO
ARCHITECTS

02920 711432 | architecture@loyn.co.uk
88 Gilebe Street Penarth CF64 1EF | loyn.co.uk
Copyright LOYN+CO architects | do not scale