



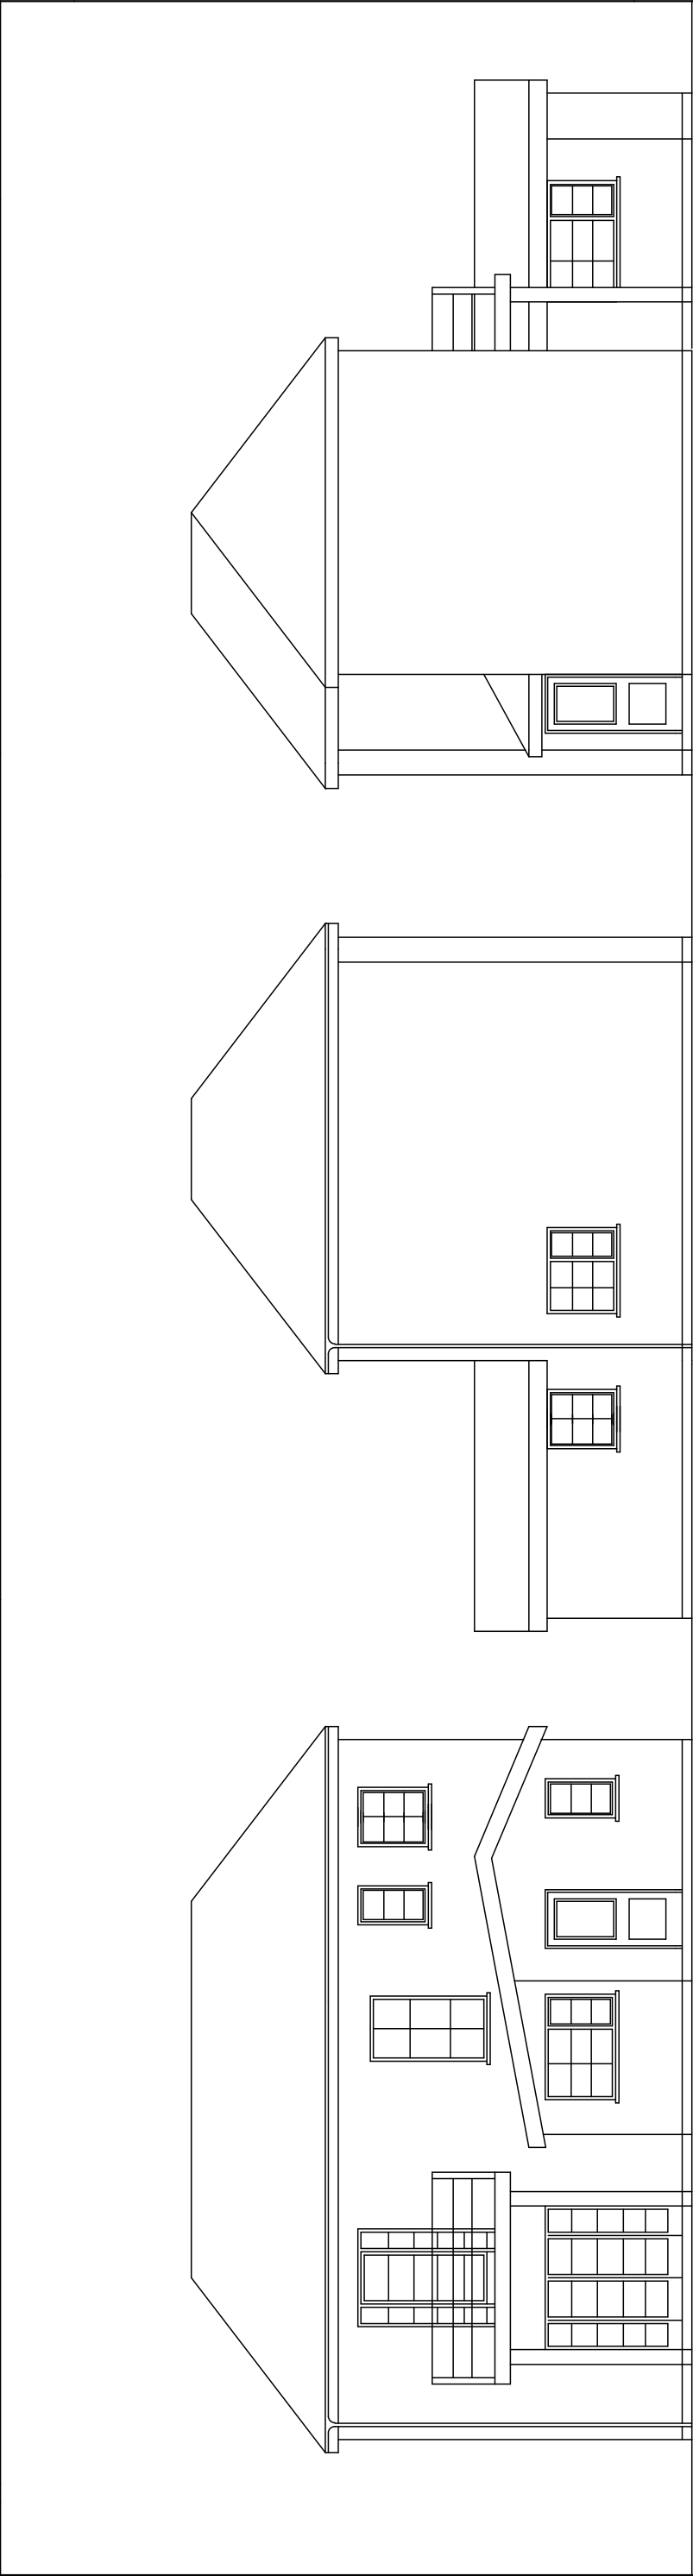

EXISTING
REAR and SIDE ELEVATIONS

concrete tiles to match
existing

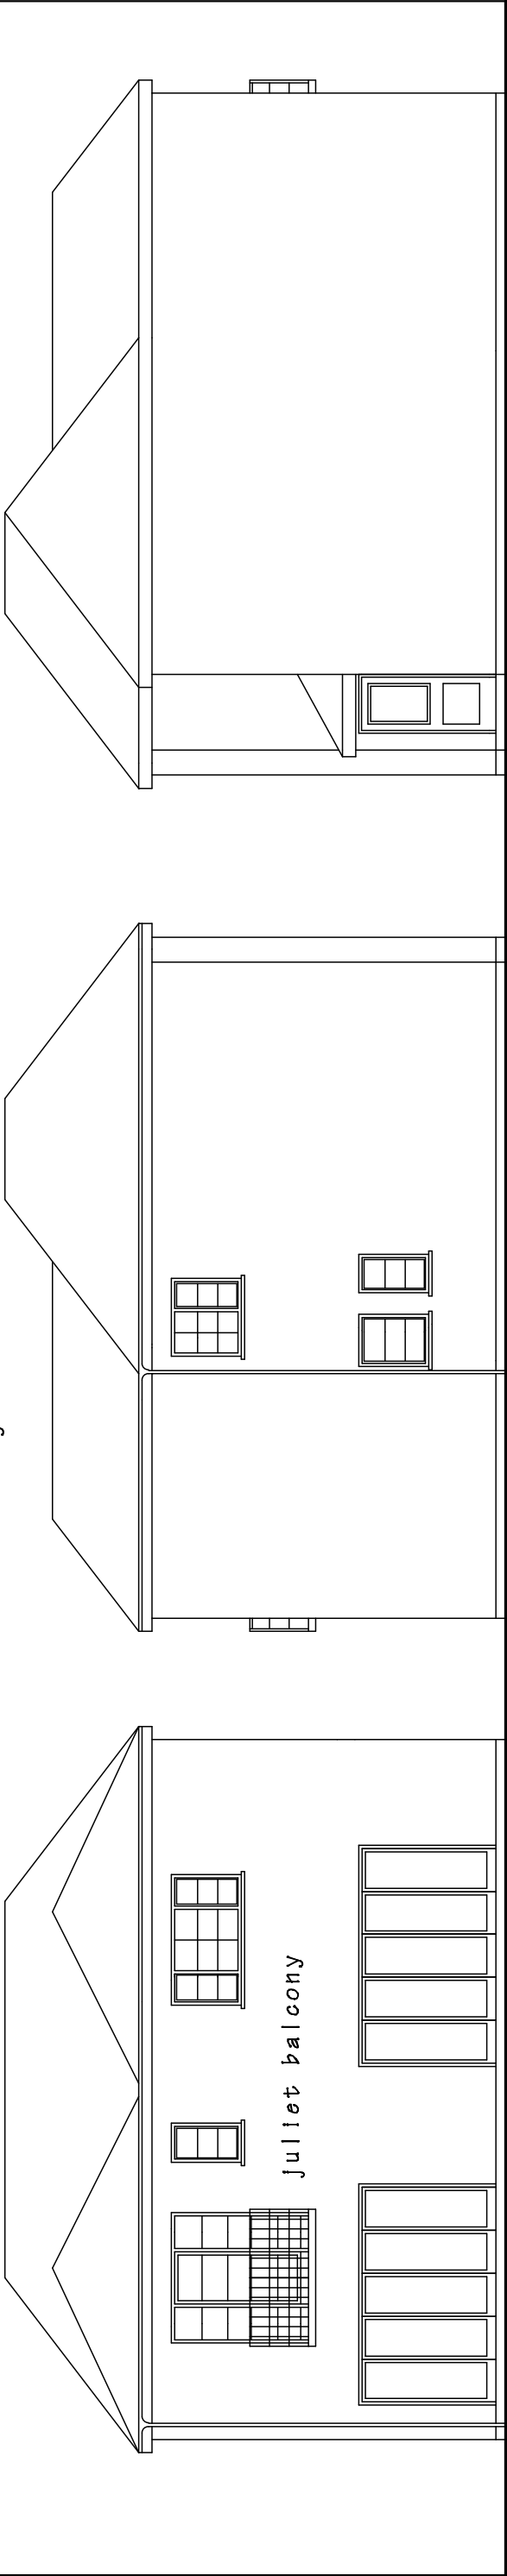

external render
to match existing

PROPOSED
REAR and SIDE ELEVATIONS

UPV windows and doors
to match existing

PROPOSED EXTENSION AT 165 VICTORIA
ROAD, PORT TALBOT, SA12 6QJ
Mrs.L.WARD 07790 951580

DRAWING TITLE		
EXISTING AND PROPOSED ELEVATIONS		
SCALE 1 to 100 @ A3	DATE October 2019.	DRAWING No. 2019/04
DO NOT SCALE DRAWING. FIGURED DIMENSIONS ONLY TO BE USED. DISCREPANCIES TO BE REPORTED IMMEDIATELY.		