


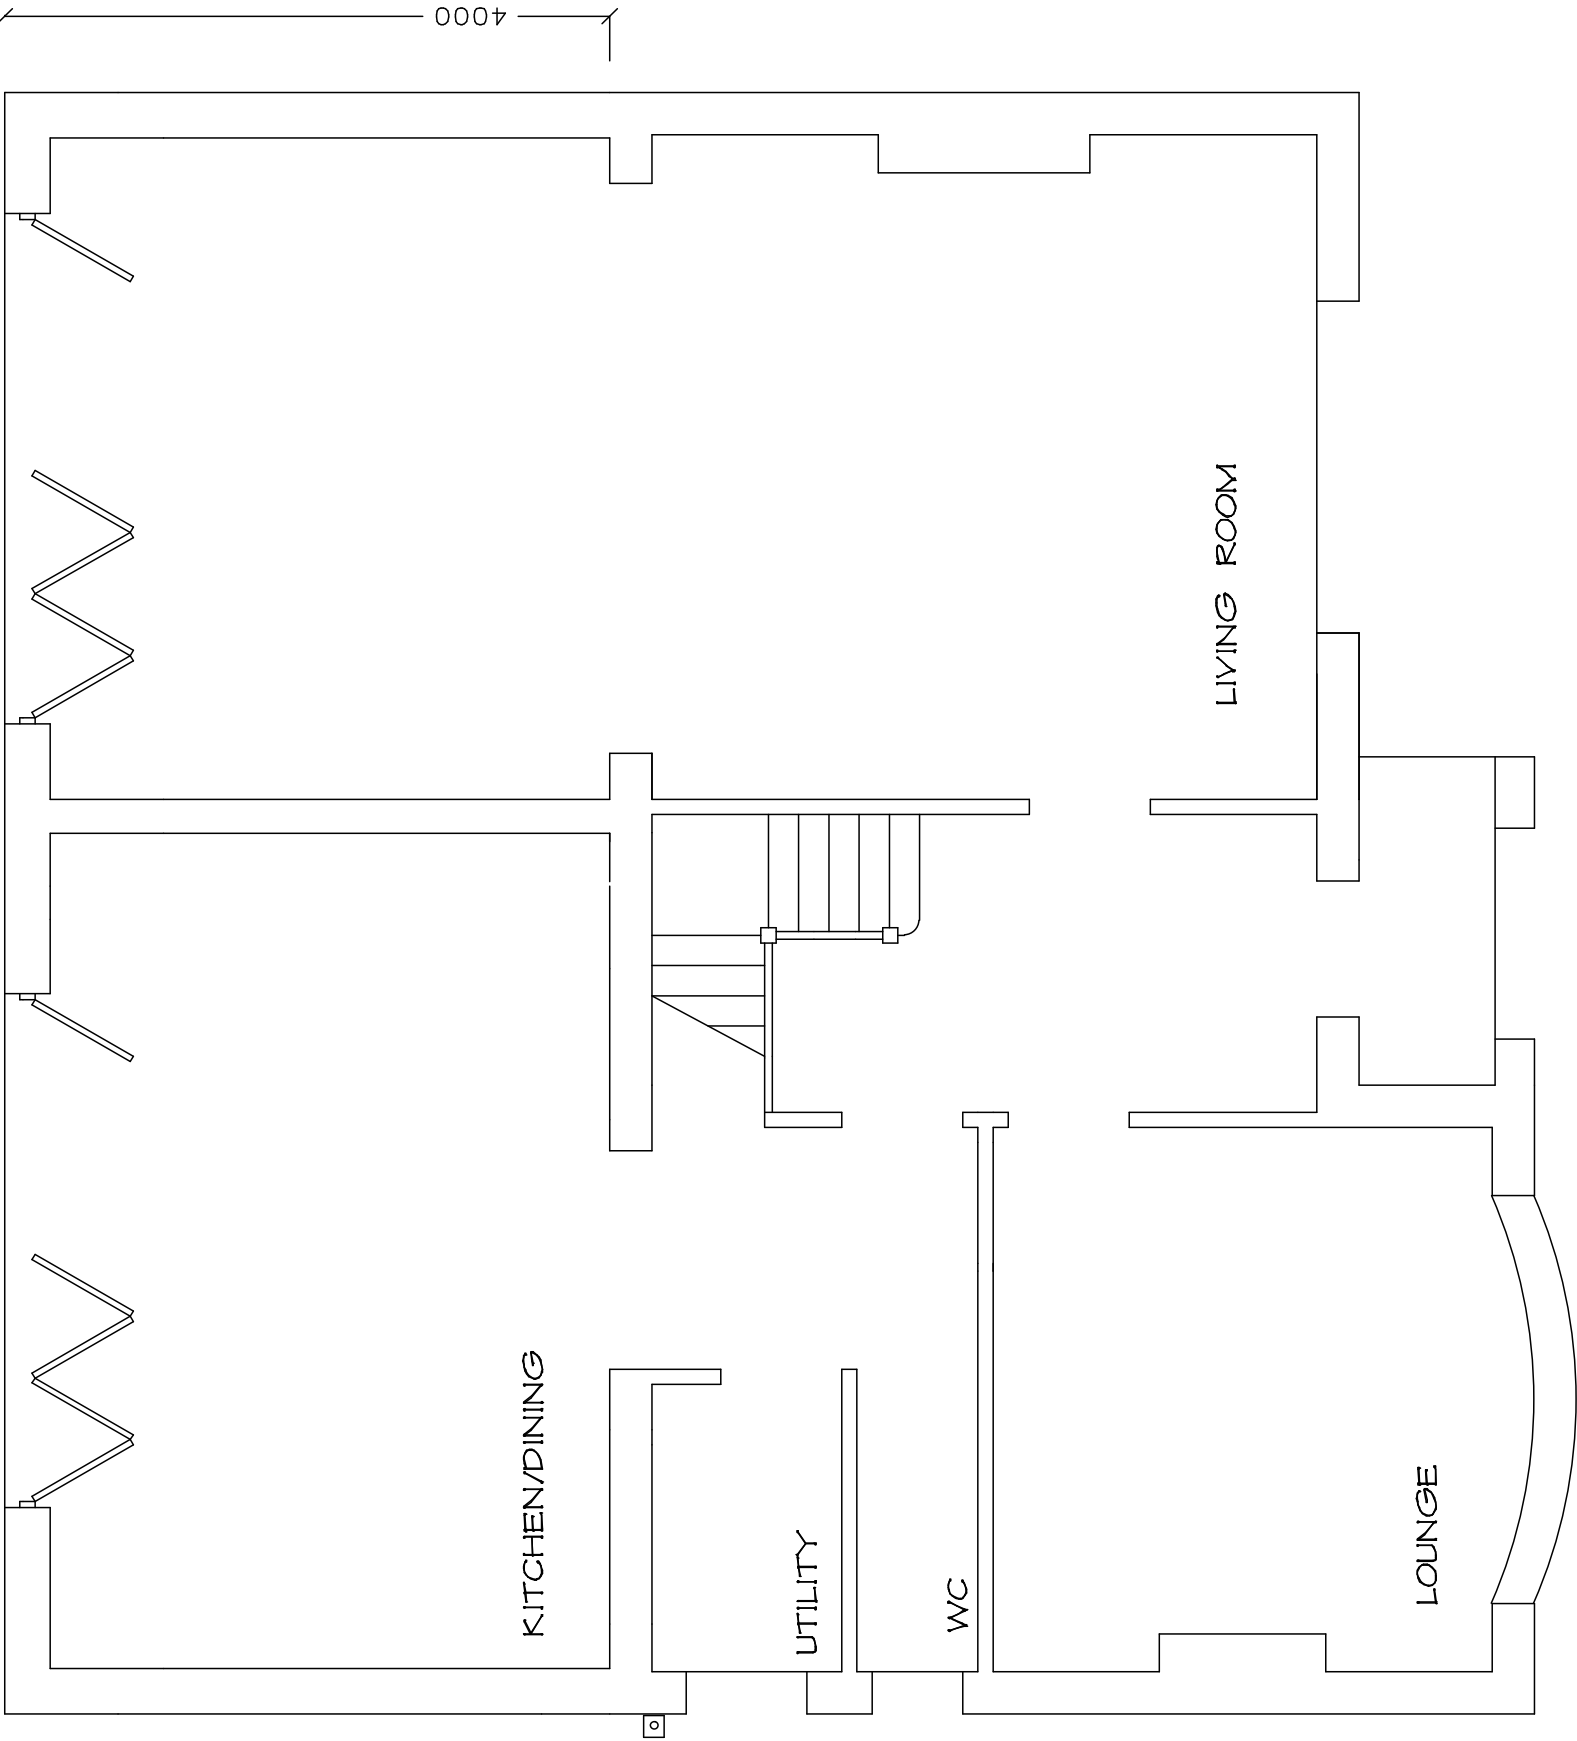

PROPOSED EXTENSION AT 165 VICTORIA
ROAD, PORT TALBOT, SA12 6QJ
Mrs. L. WARD 07790 951580

DRAWING TITLE
PROPOSED GROUND FLOOR

SCALE 1 to 50 @ A3	DATE October 2019.	DRAWING No. 2019/04
-----------------------	-----------------------	------------------------

DO NOT SCALE DRAWING. FIGURED DIMENSIONS ONLY TO BE USED.
DISCREPANCIES TO BE REPORTED IMMEDIATELY.