


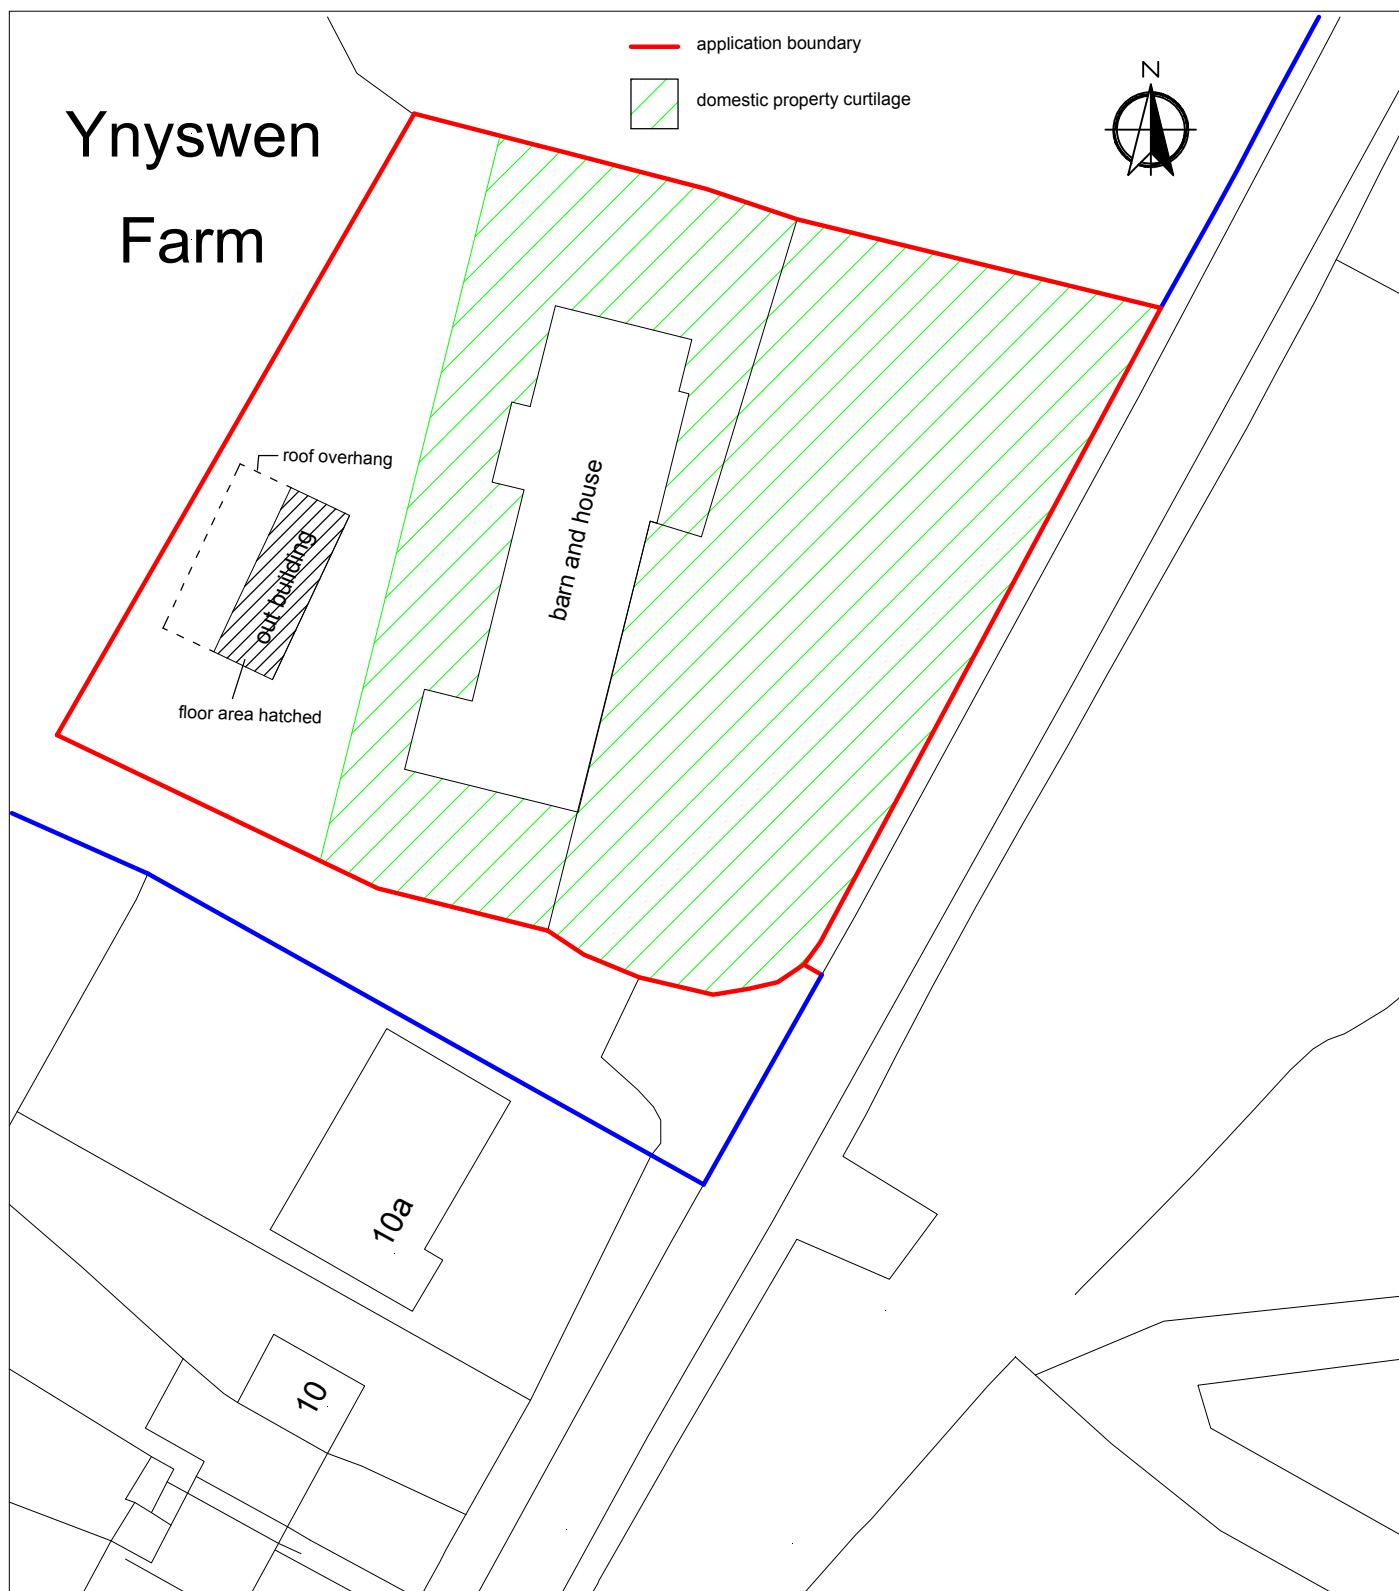

Crown Copyright and database rights 2018 OS 100019980

ynyswen Farm

Crynant

Neath

Scale 1:500 Proposed Block Plan