



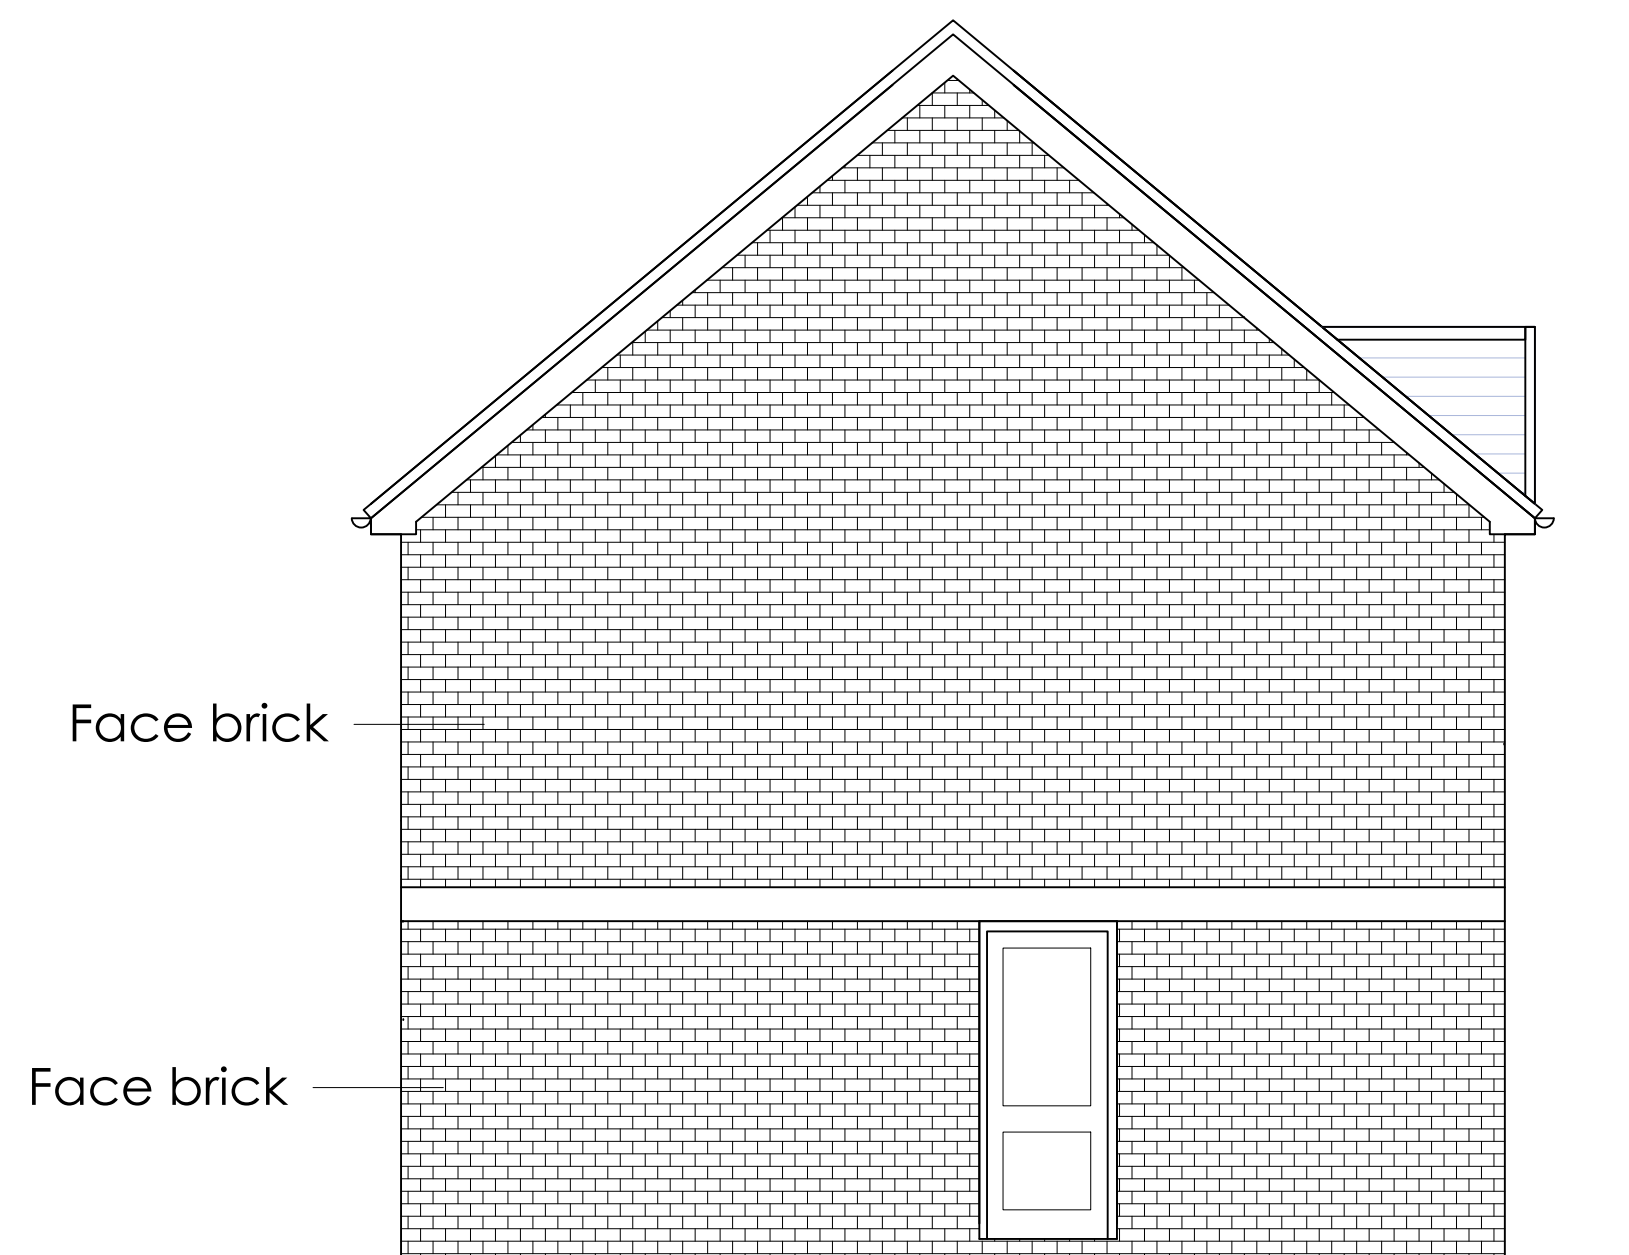


PROPOSED SIDE ELEVATION



PROPOSED FRONT ELEVATION

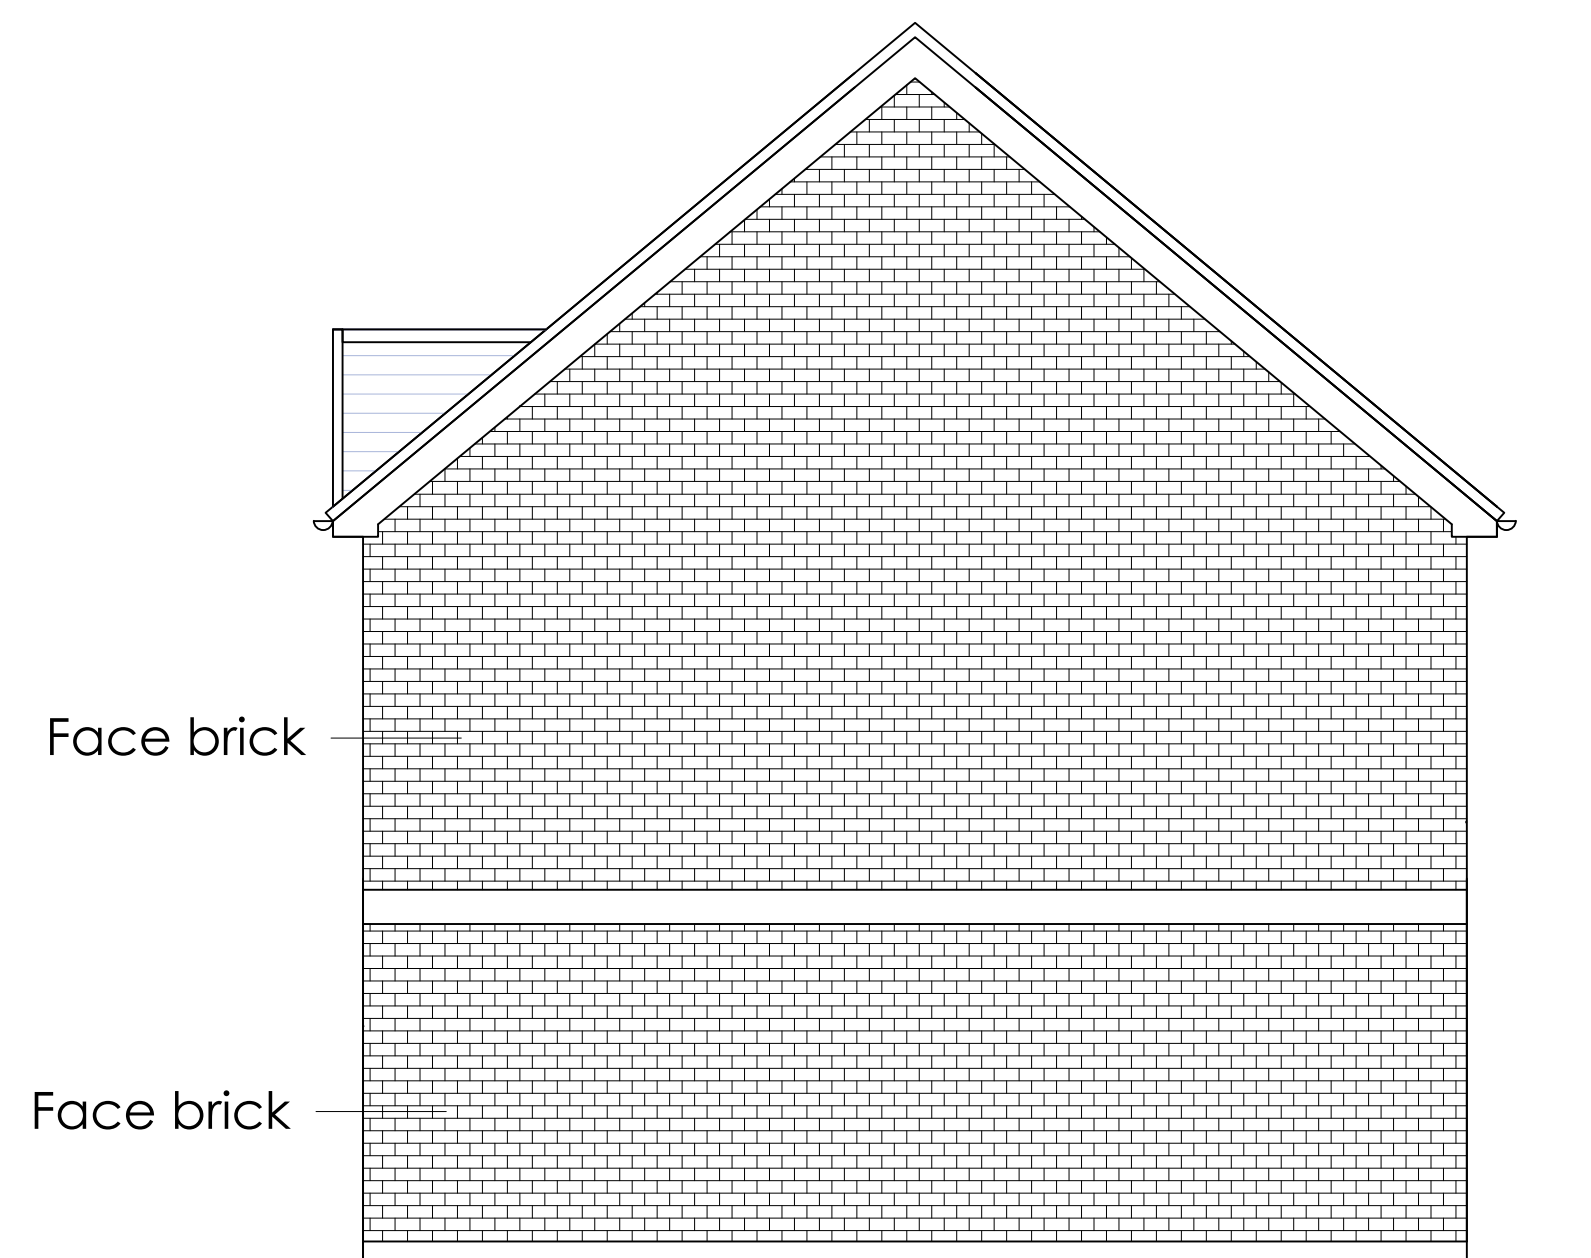

PROPOSED SIDE ELEVATION

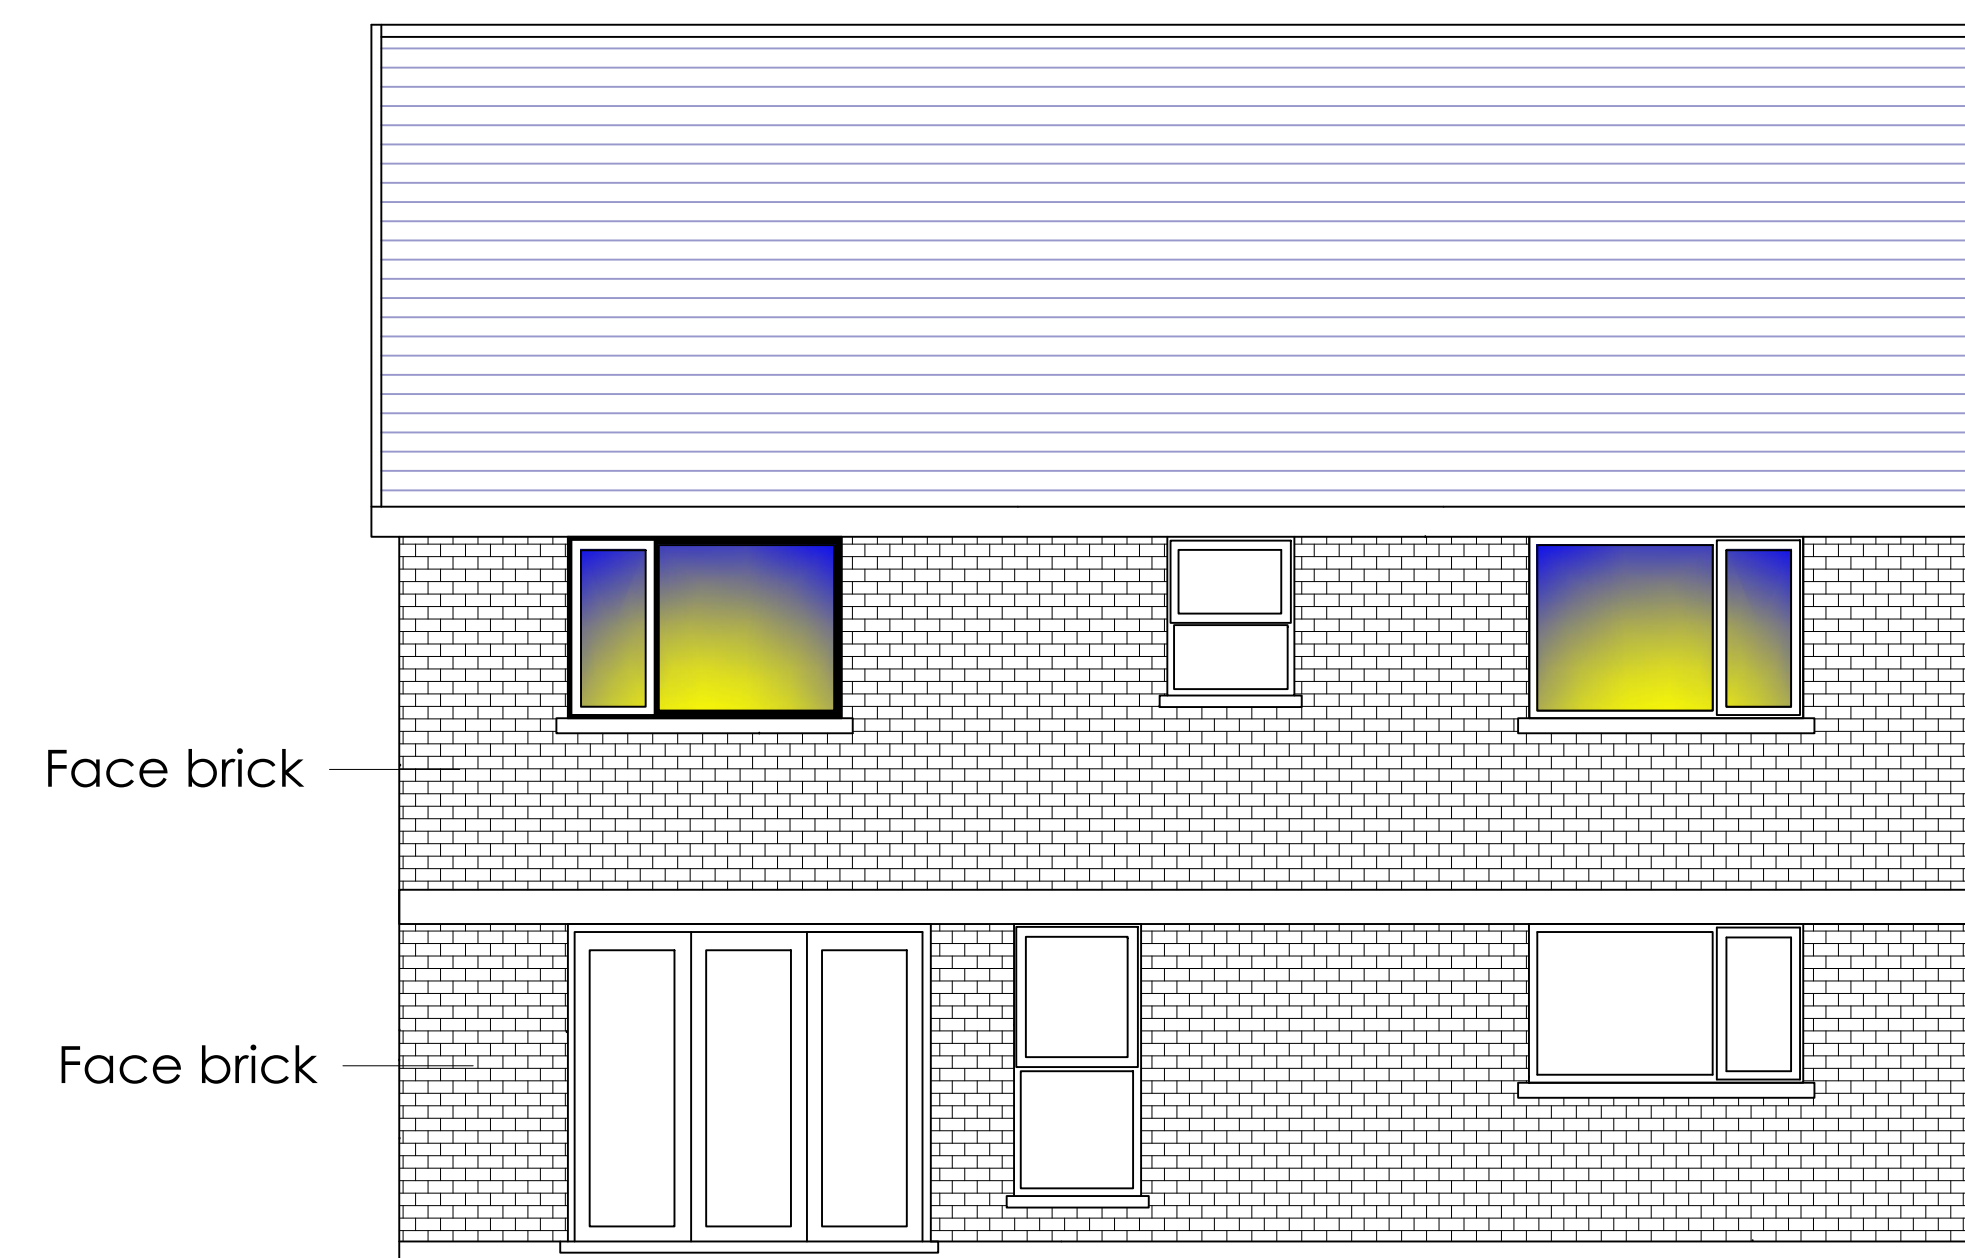

PROPOSED REAR ELEVATION

General Notes

No.	Revision/Issue	Date

Firm Name and Address

Project Name and Address
PROPOSED ELEVATIONS
PLOT 2
BETHANIA TERRACE
CWMAYON

Project	LYND	Sheet
Date	2-10-19	B-04
Scale	1:50	