



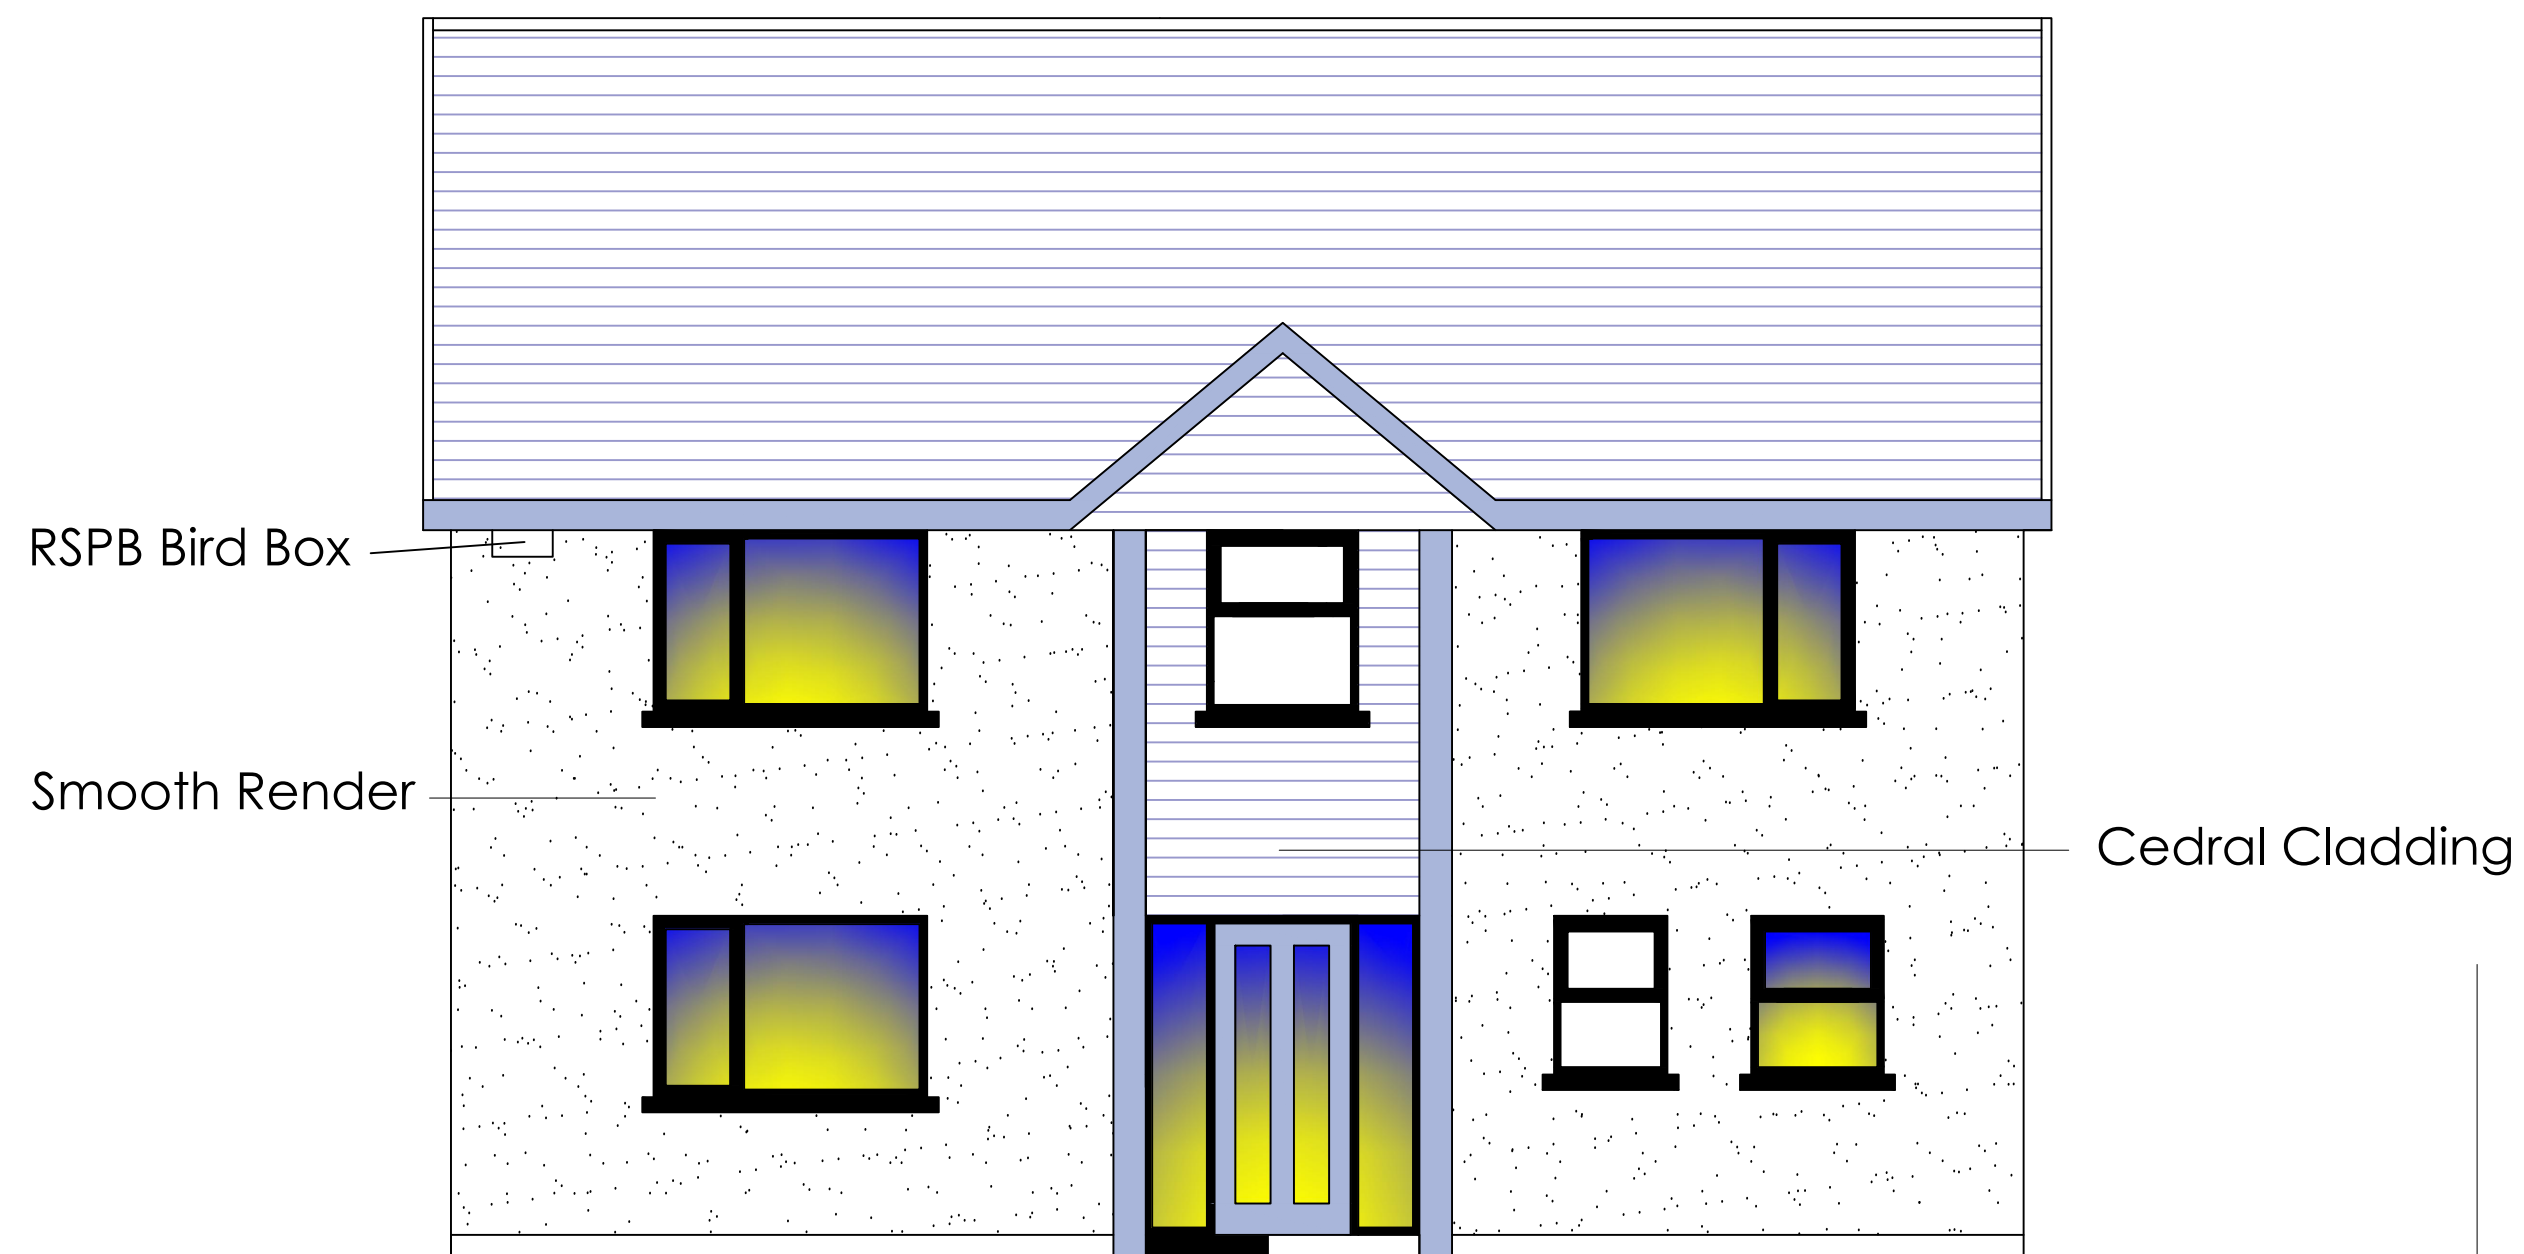


PROPOSED FRONT ELEVATION

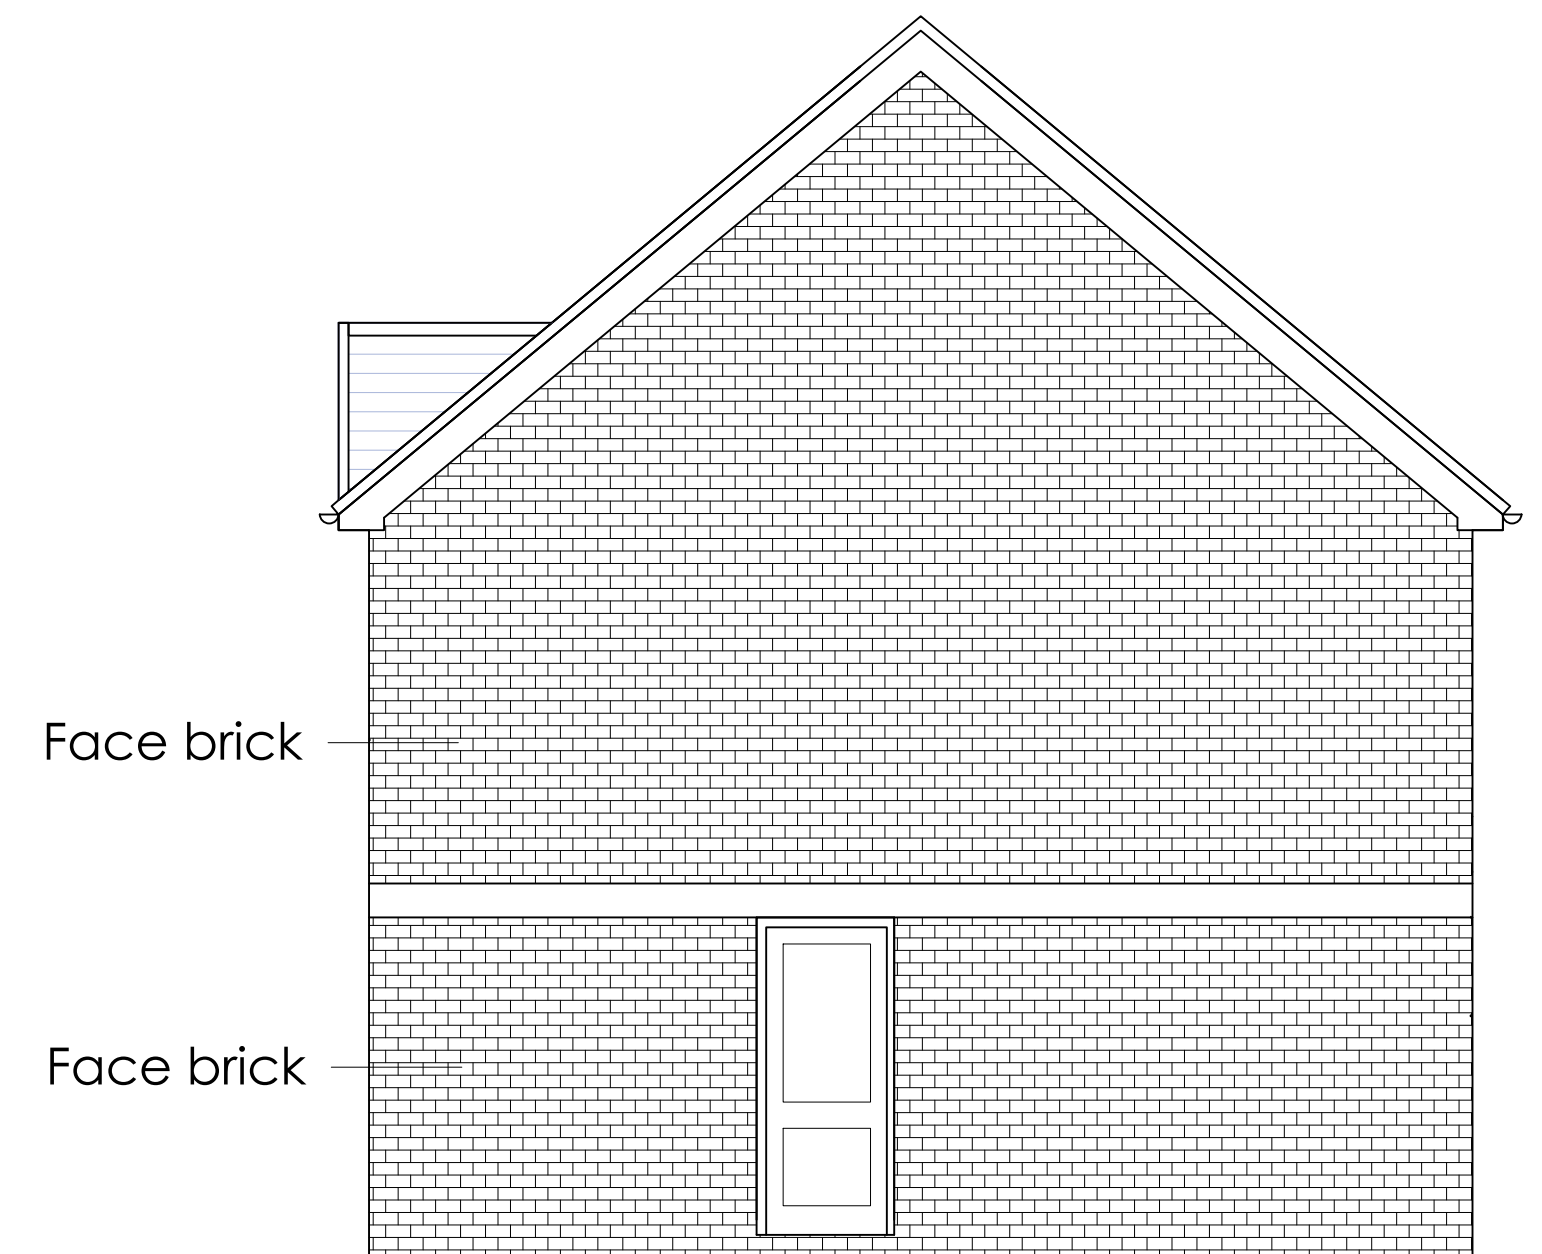

PROPOSED SIDE ELEVATION



PROPOSED REAR ELEVATION

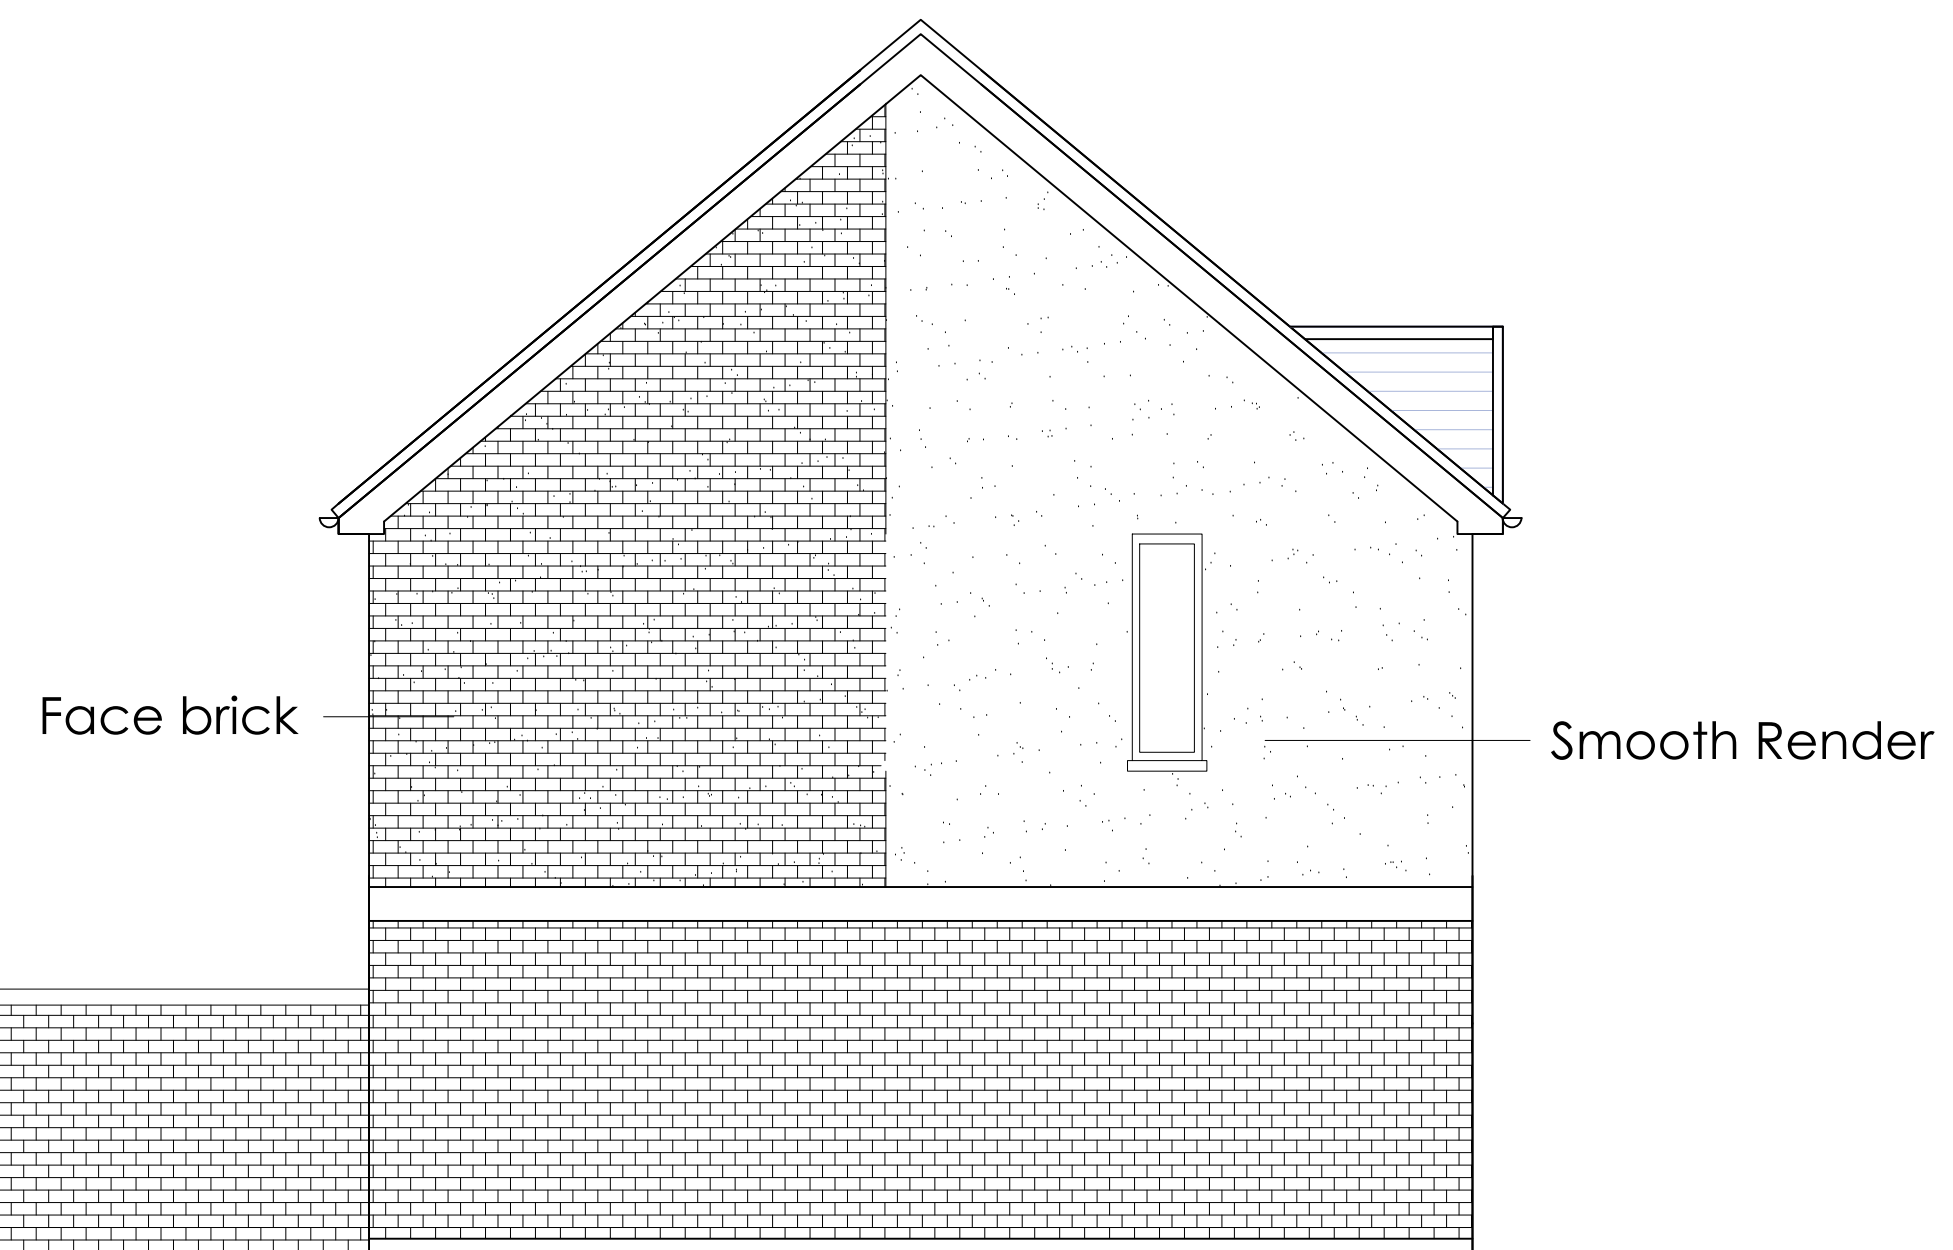

PROPOSED SIDE ELEVATION

General Notes

No.	Revision/Issue	Date

Firm Name and Address

Project Name and Address

PROPOSED ELEVATIONS
PLOT 1
BETHANIA TERRACE
CWMAVON

Project	LYND	Sheet
Date	2-10-19	B-03
Scale	1:50	