




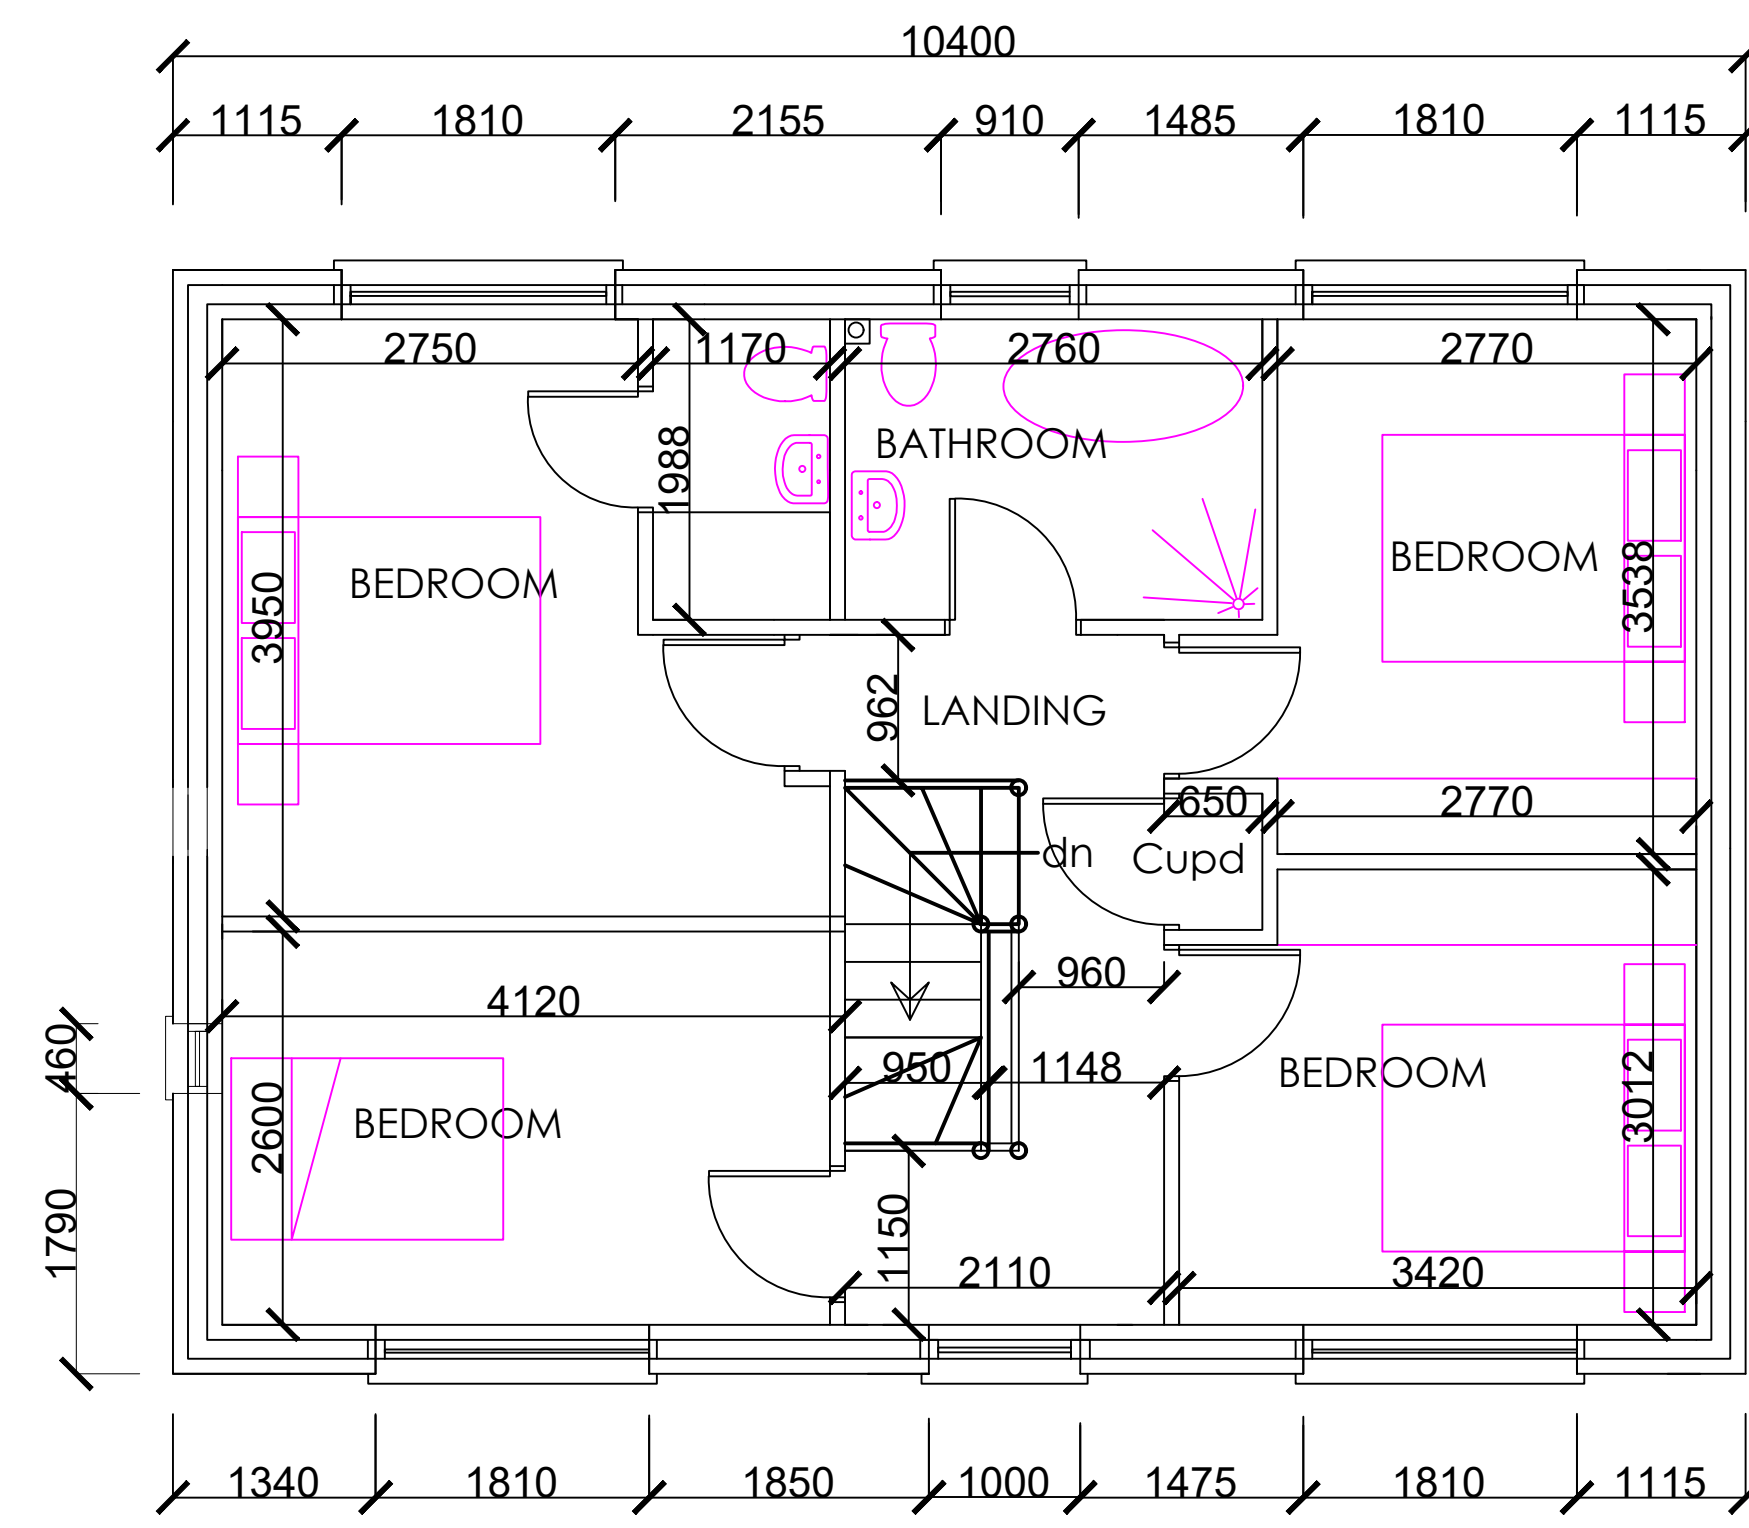


PROPOSED 1ST FLOOR PLAN

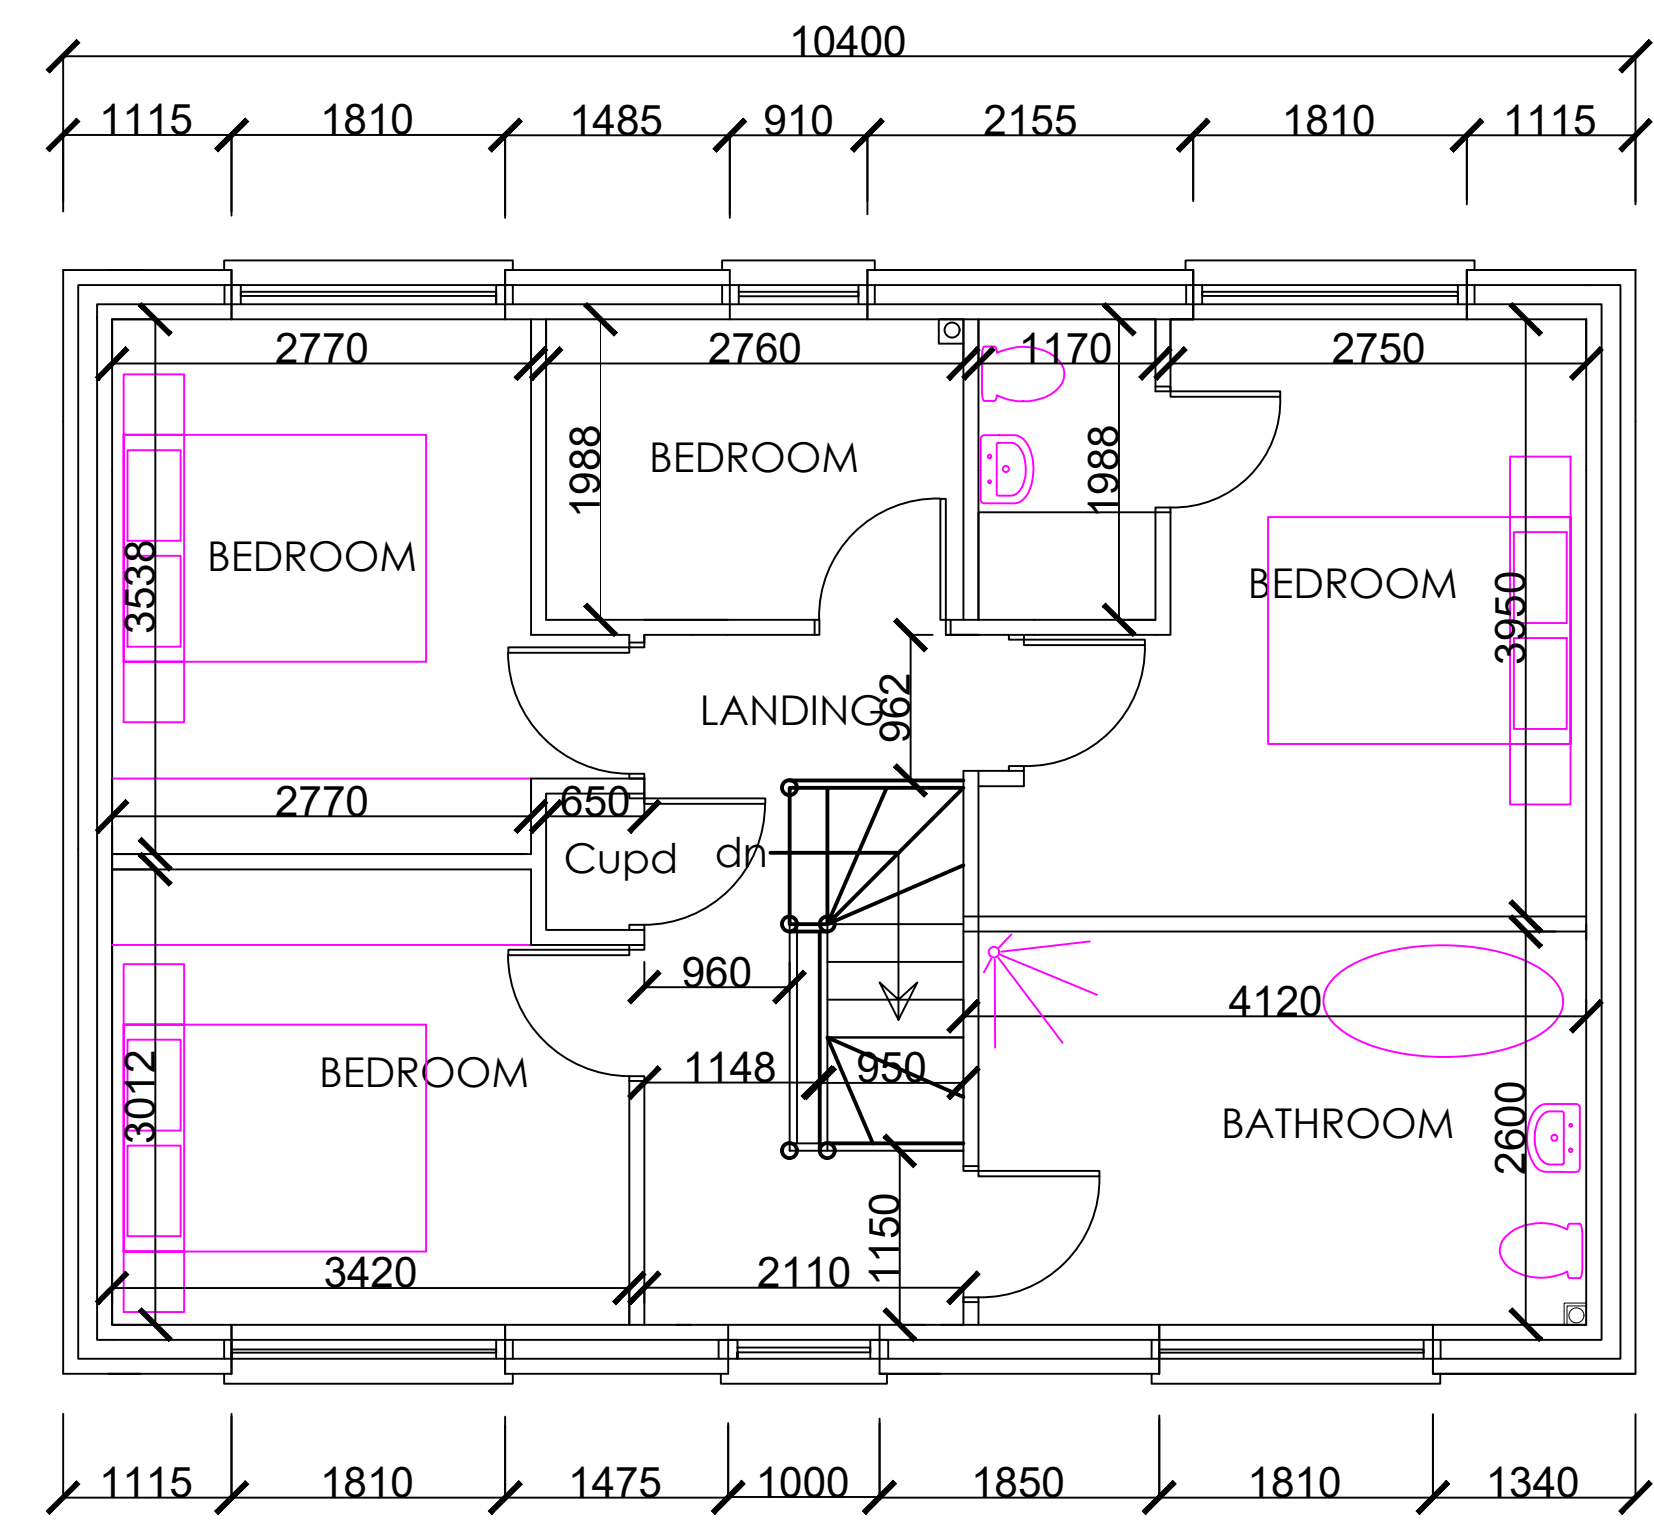

PROPOSED 1ST FLOOR PLAN

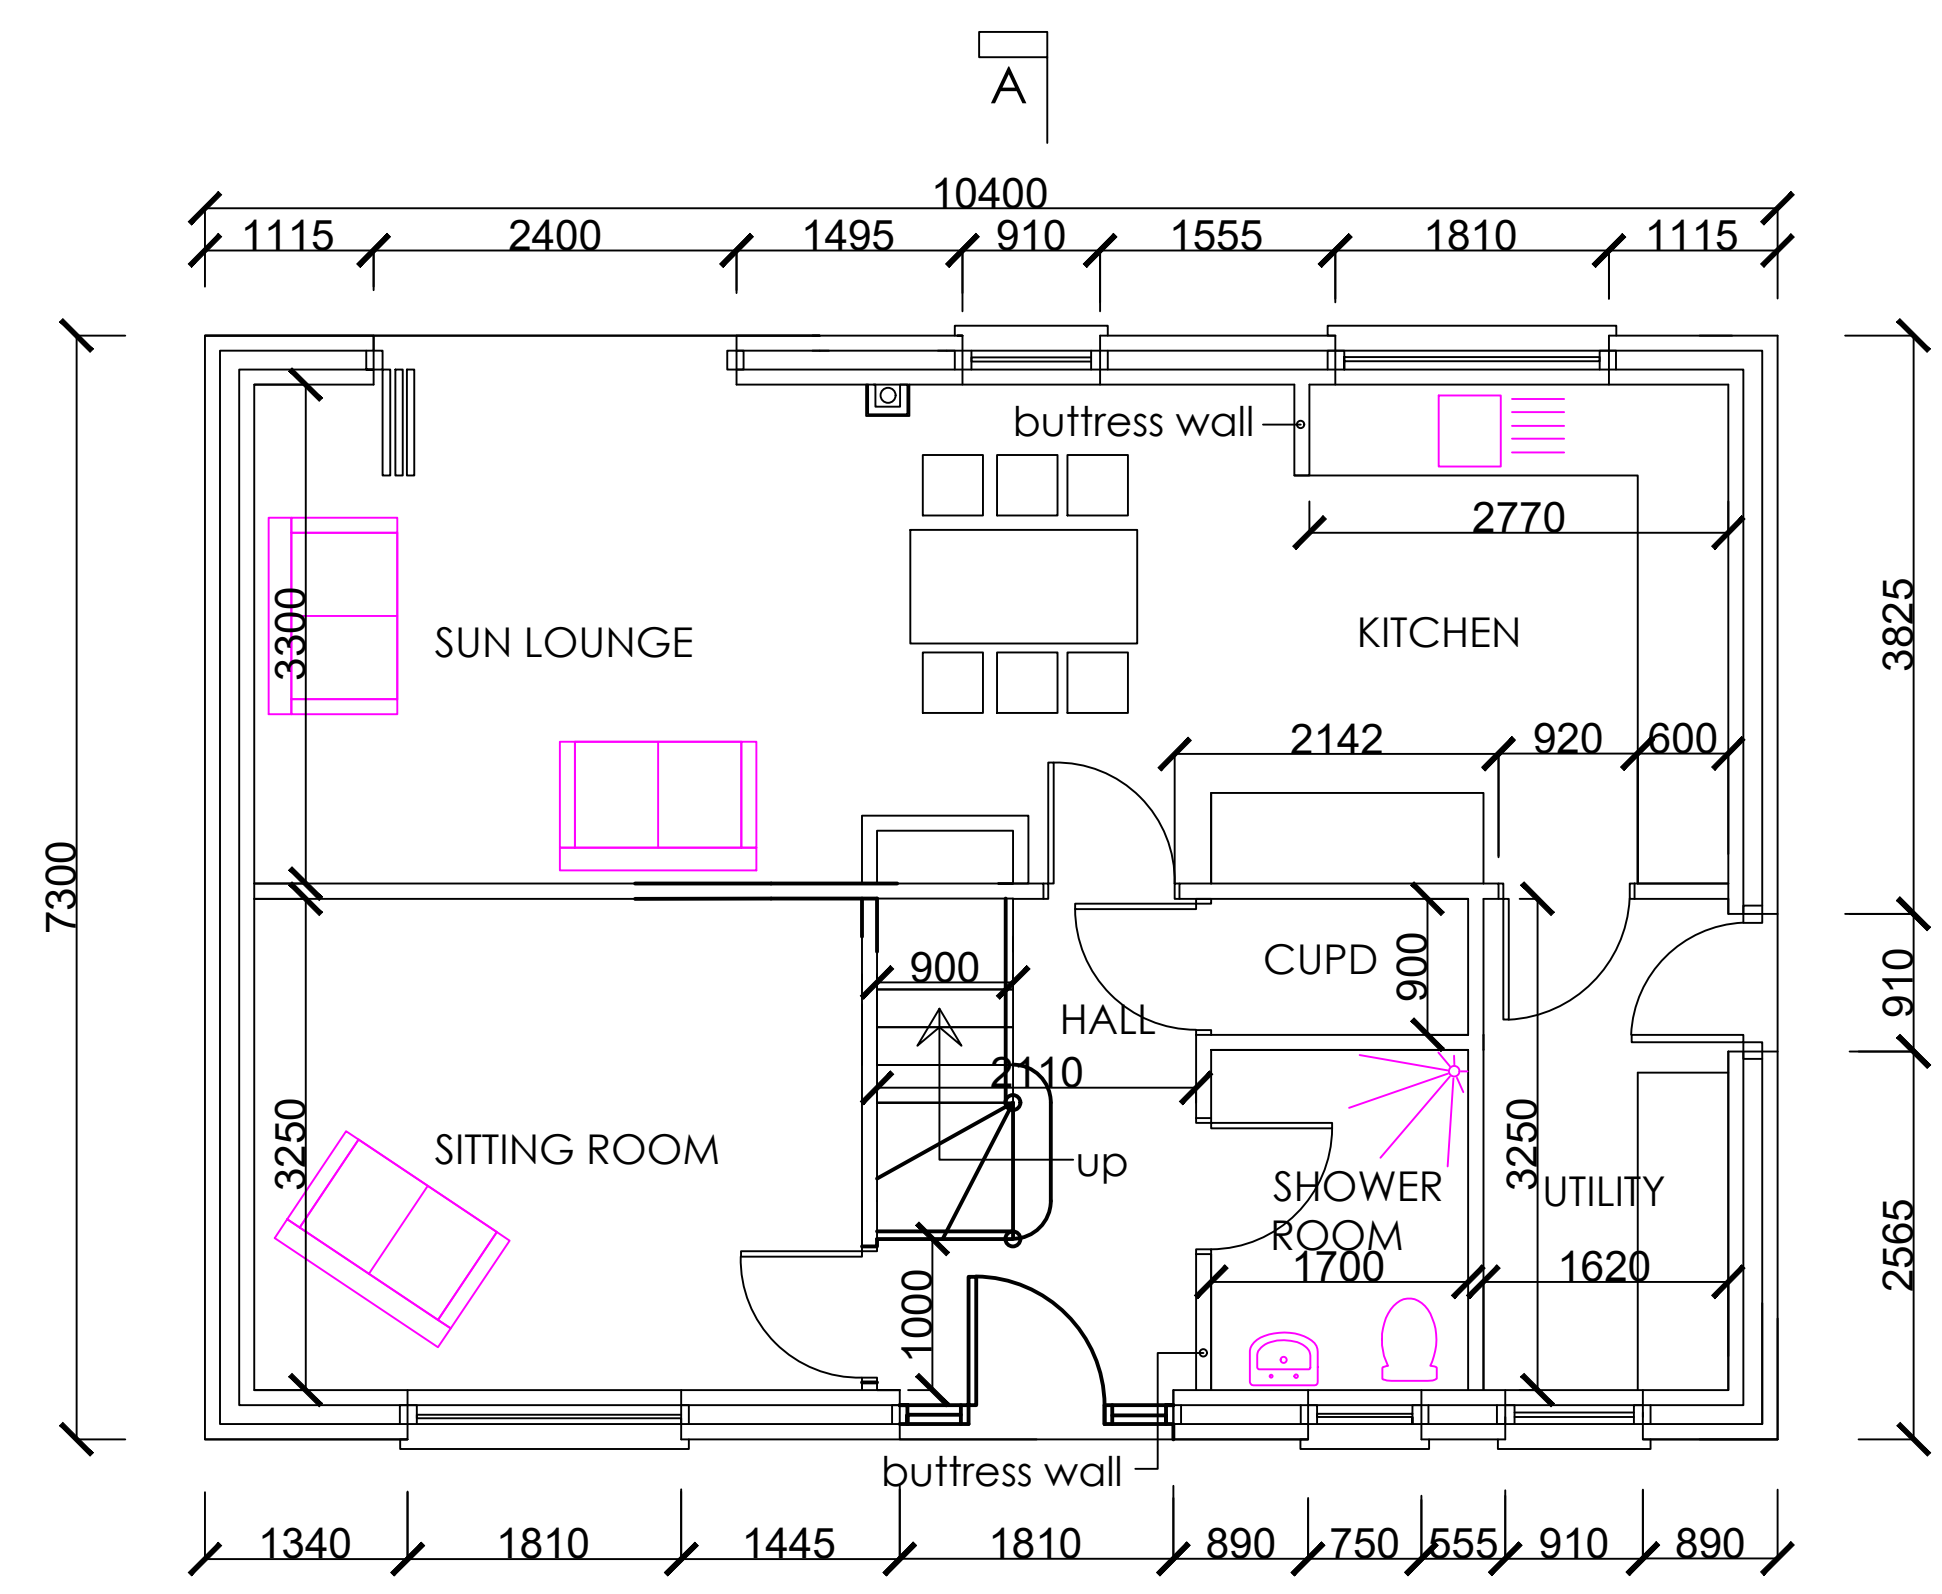

PROPOSED GROUND FLOOR PLAN

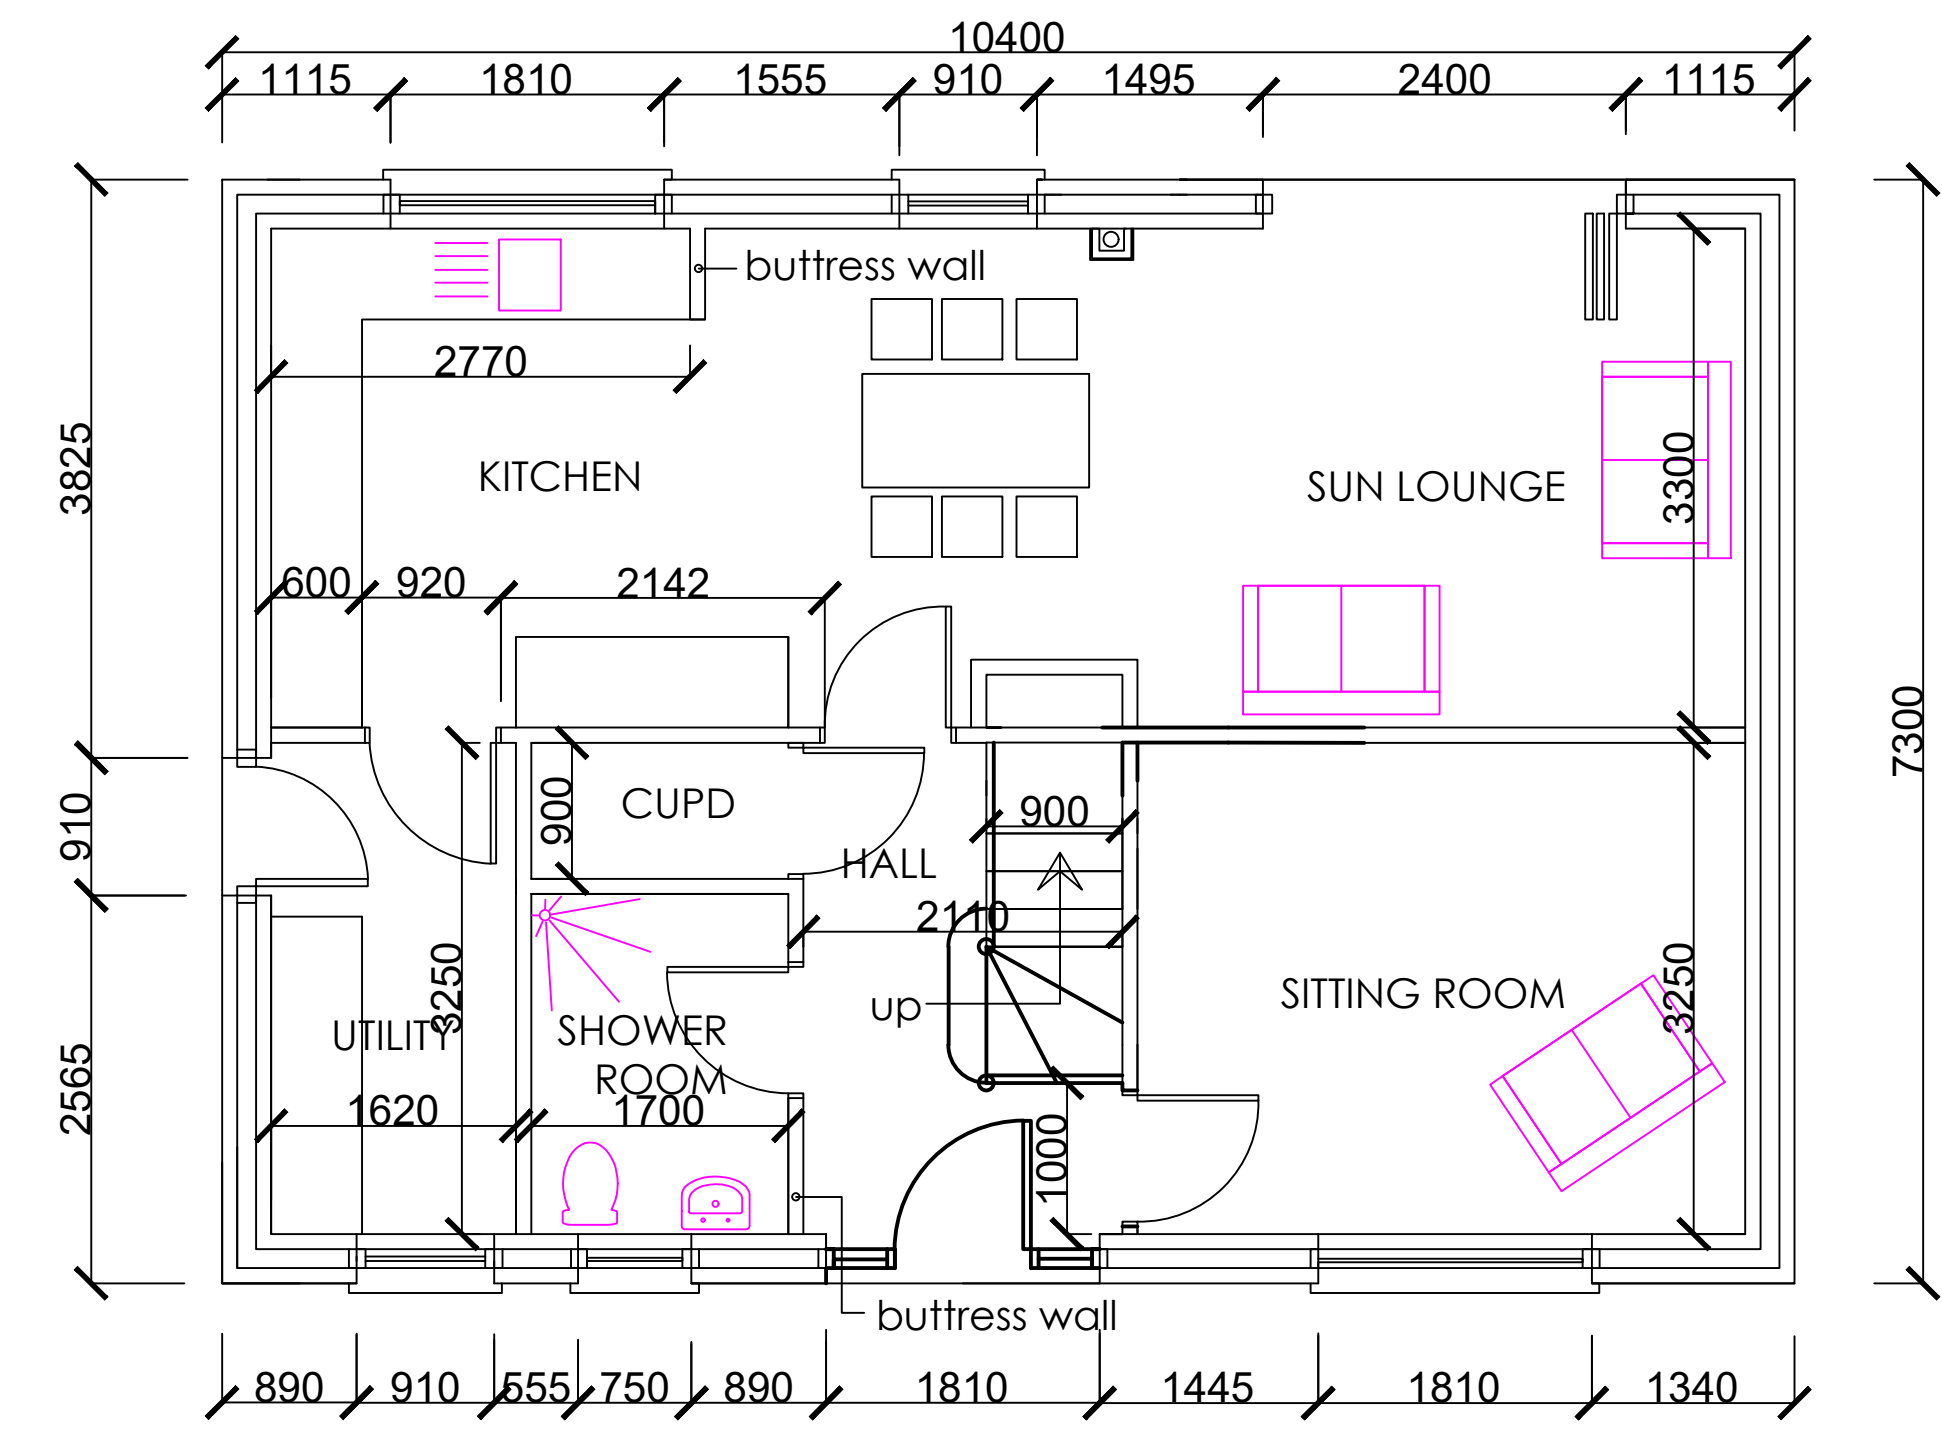

PROPOSED GROUND FLOOR PLAN

General Notes

No.	Revision/Issue	Date

Firm Name and Address

Project Name and Address
 PROPOSED PLANS
 PLOTS 1 & 2
 BETHANIA TCE

Project	LYND	Sheet
Date	25-10-19	B-03
Scale	1:50	