
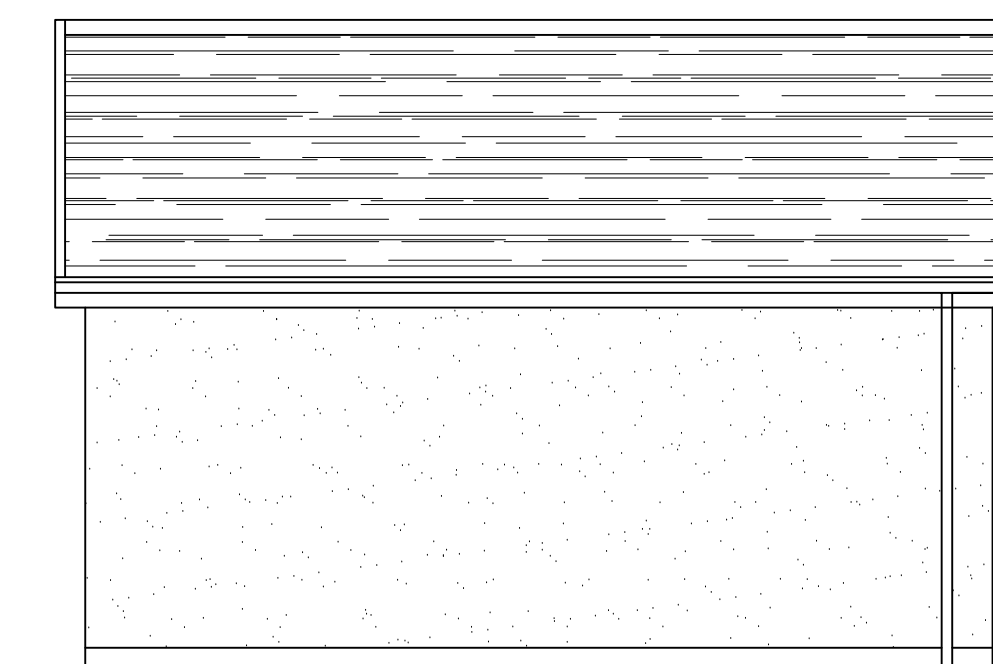
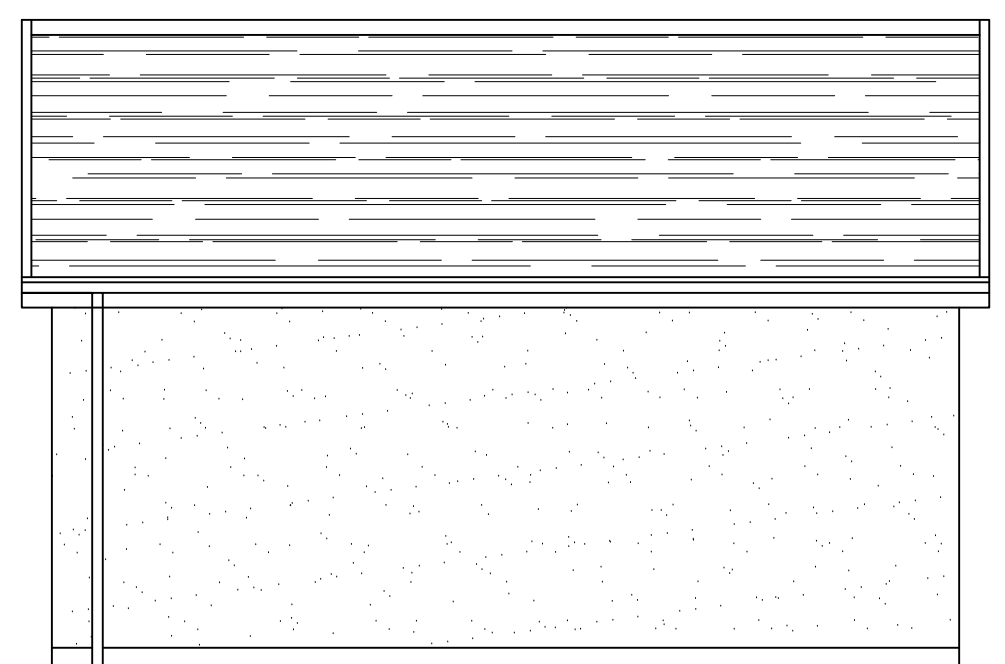
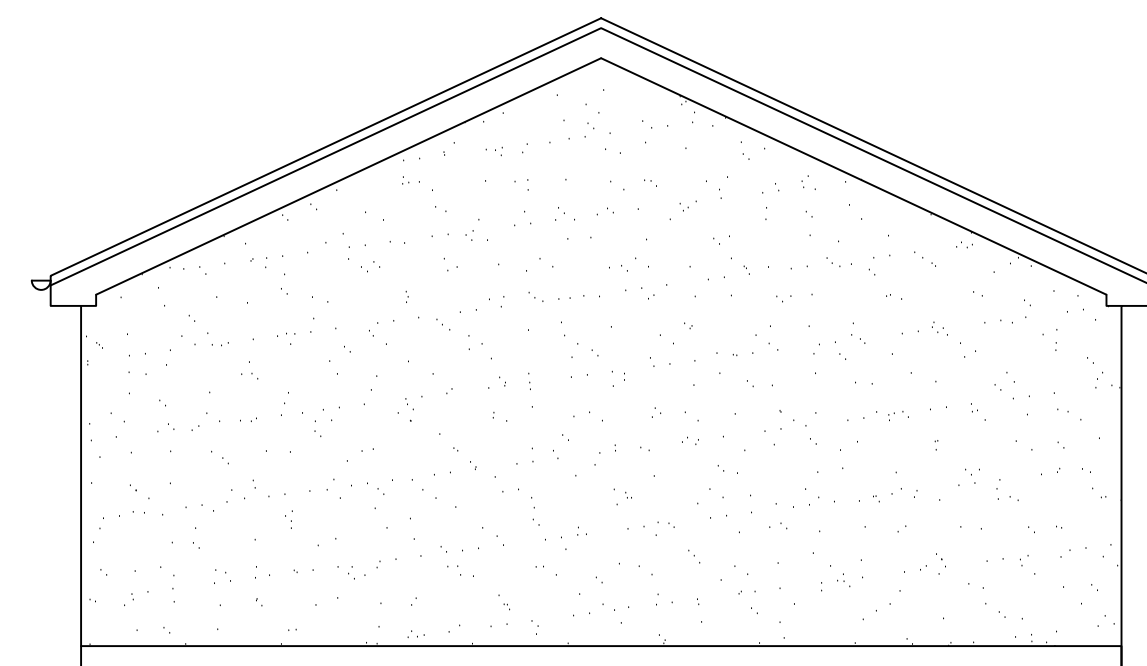
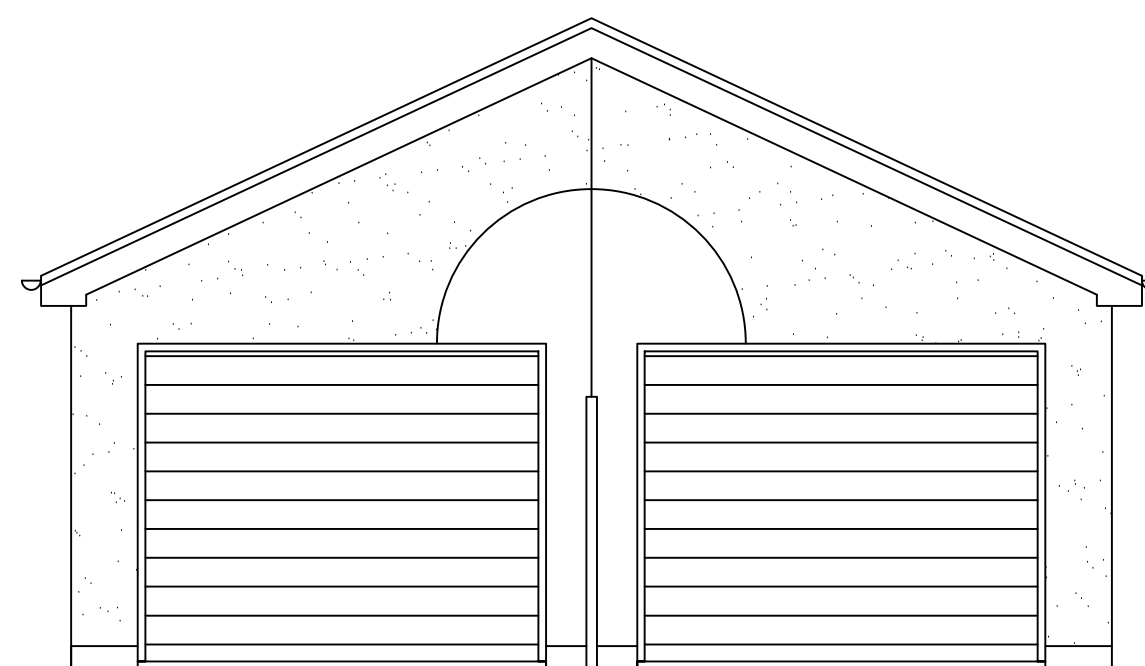


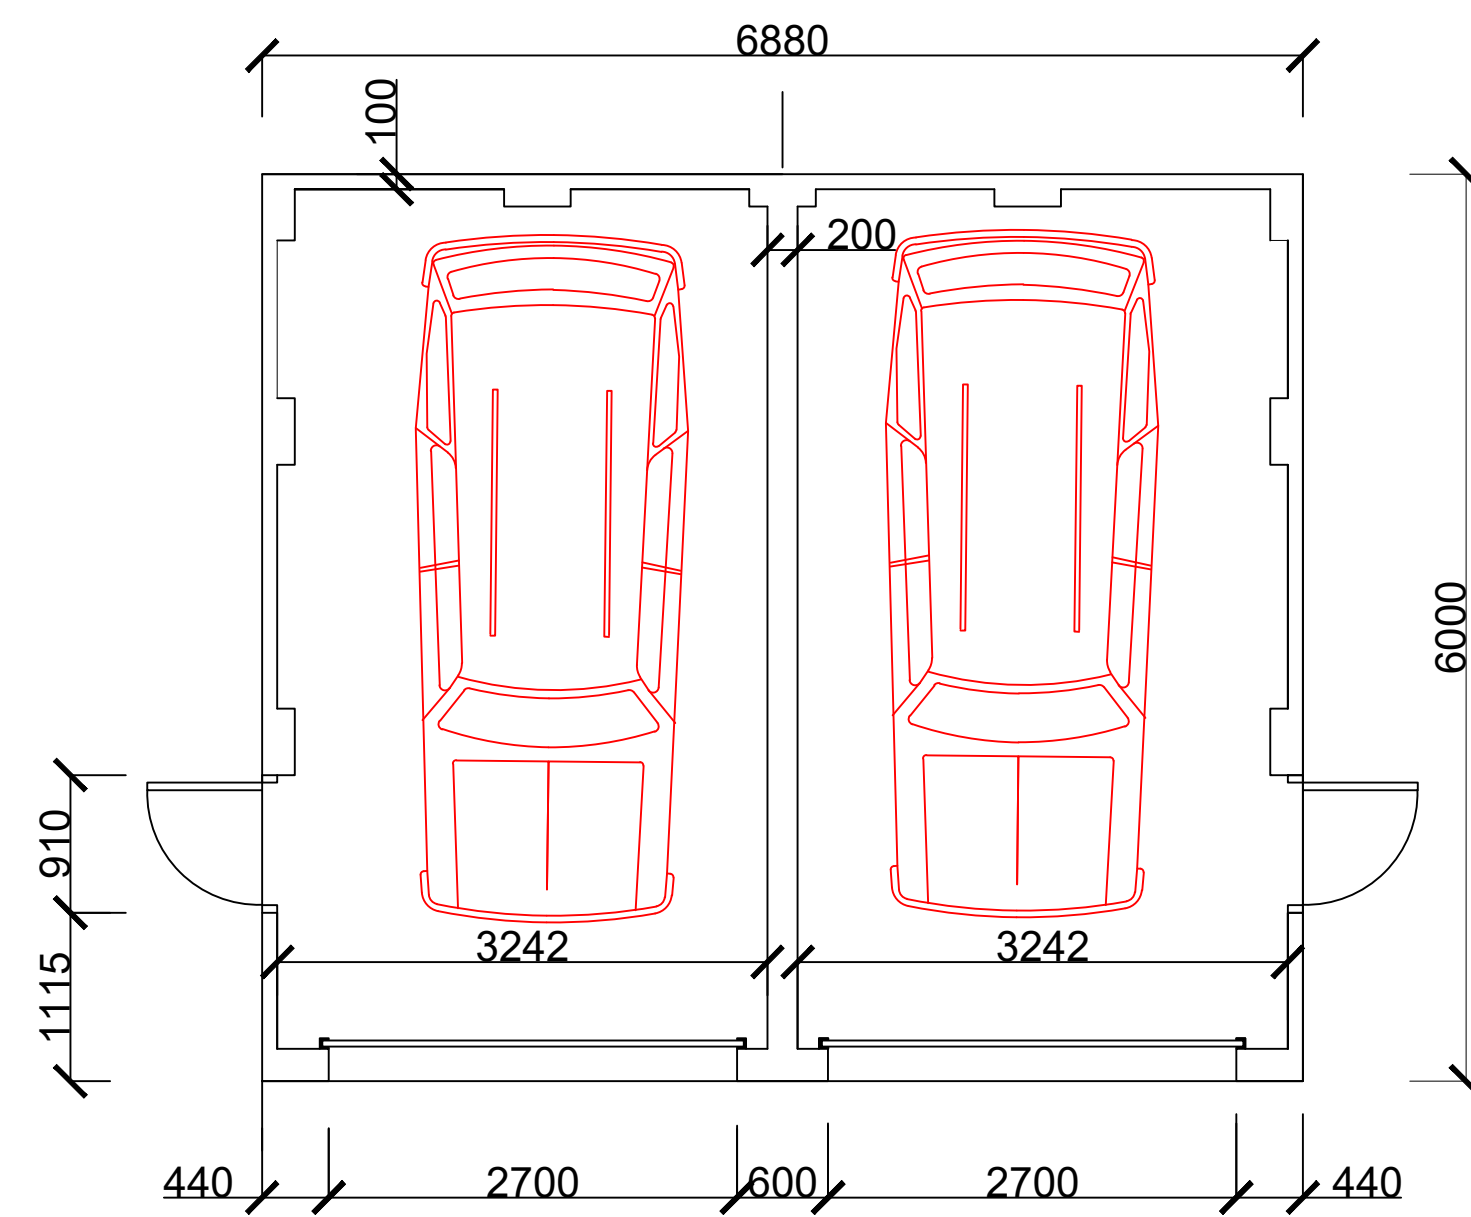

General Notes

No.	Revision/Issue	Date

Firm Name and Address

Project Name and Address

PLOTS 1 & 2
PROPOSED GARAGES
PLAN & ELEVATIONS

Project LYND	Sheet B-08
Date 2-10-19	
Scale 1:50	