


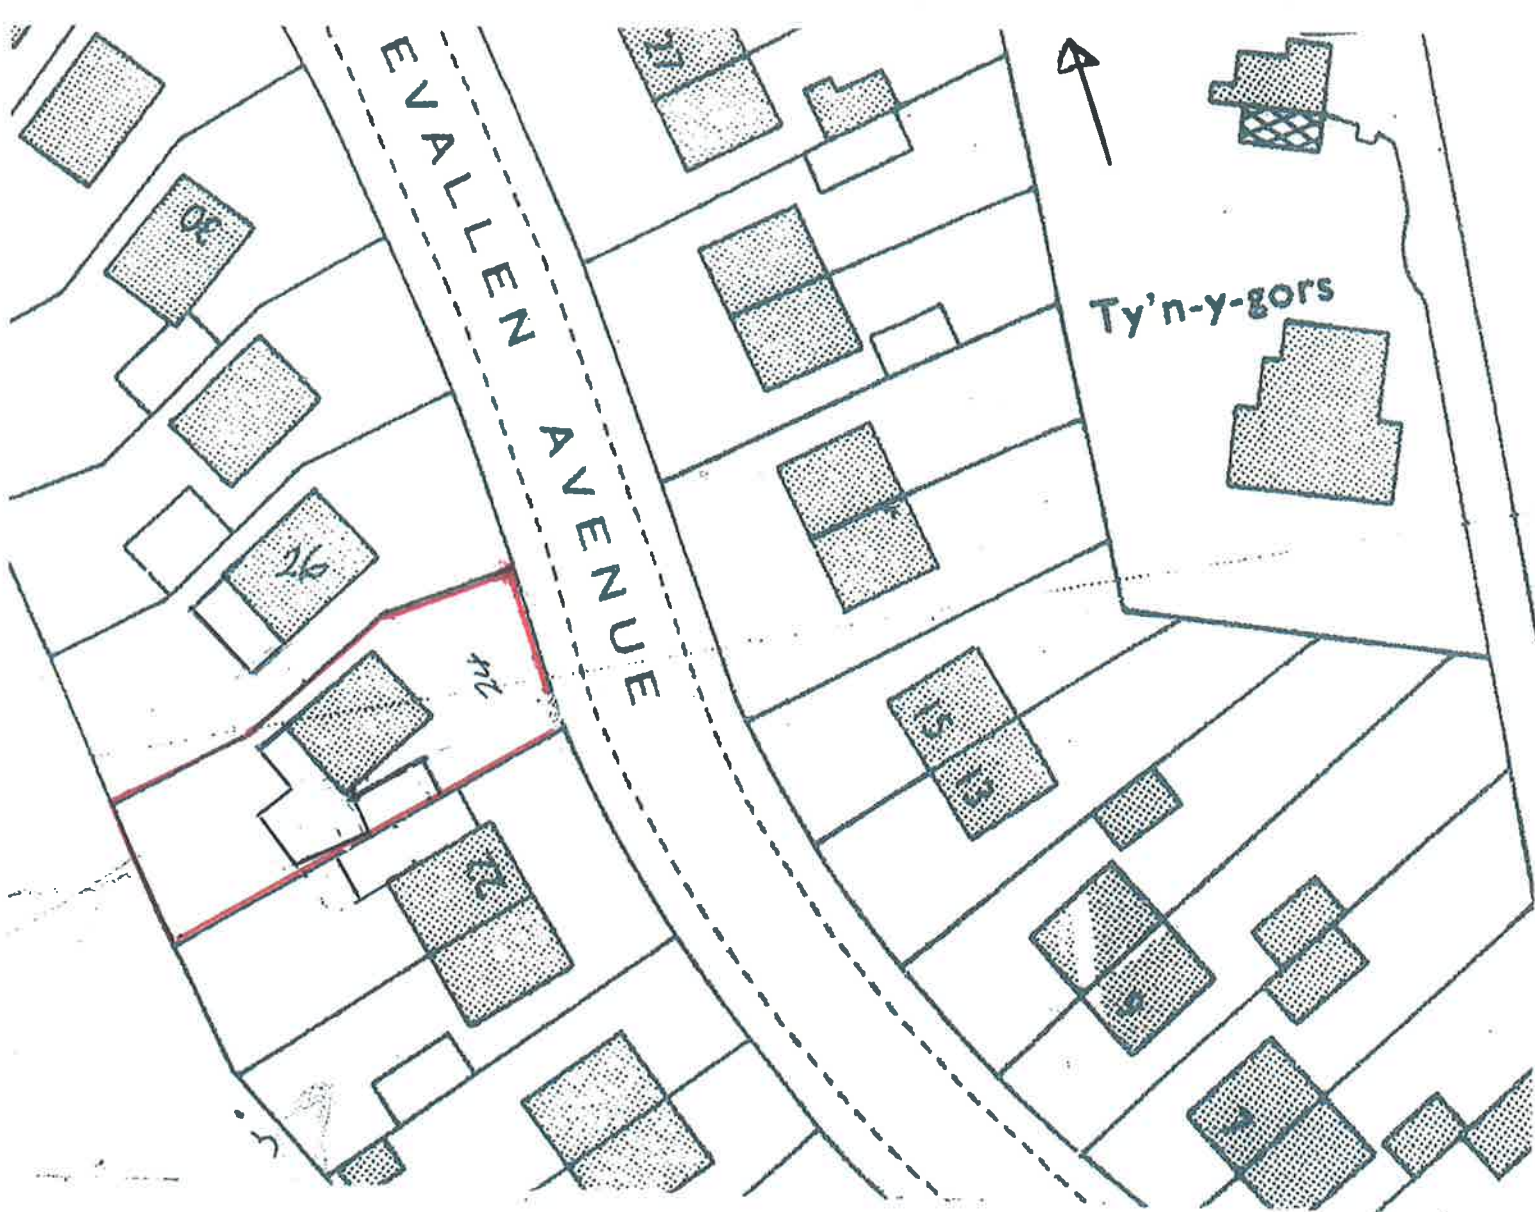

BLOCK PLAN 1:500