


Ynyswen Farm

— application boundary

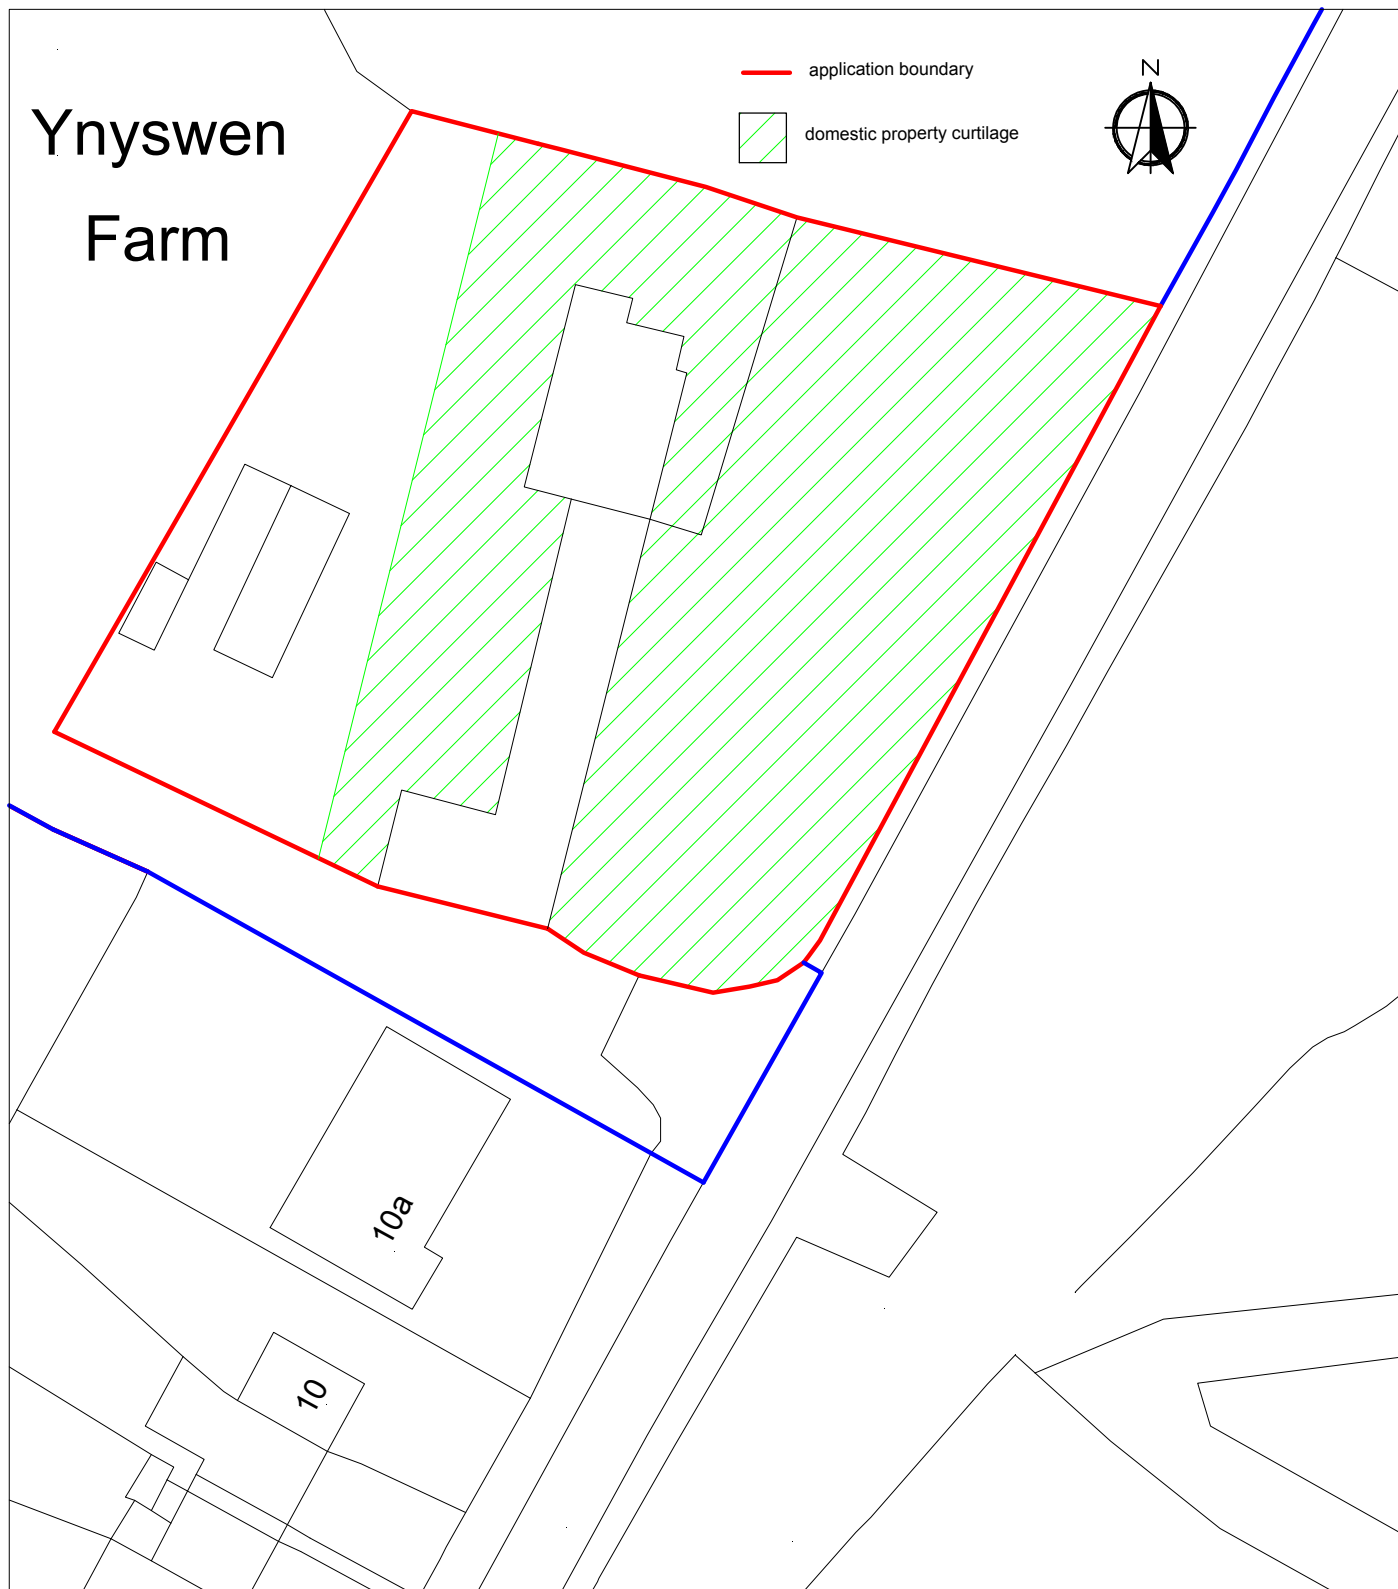

domestic property curtilage



Crown Copyright and database rights 2018 OS 100019980

ynyswen Farm

Crynant

Neath

Scale 1:500 Existing Block Plan