


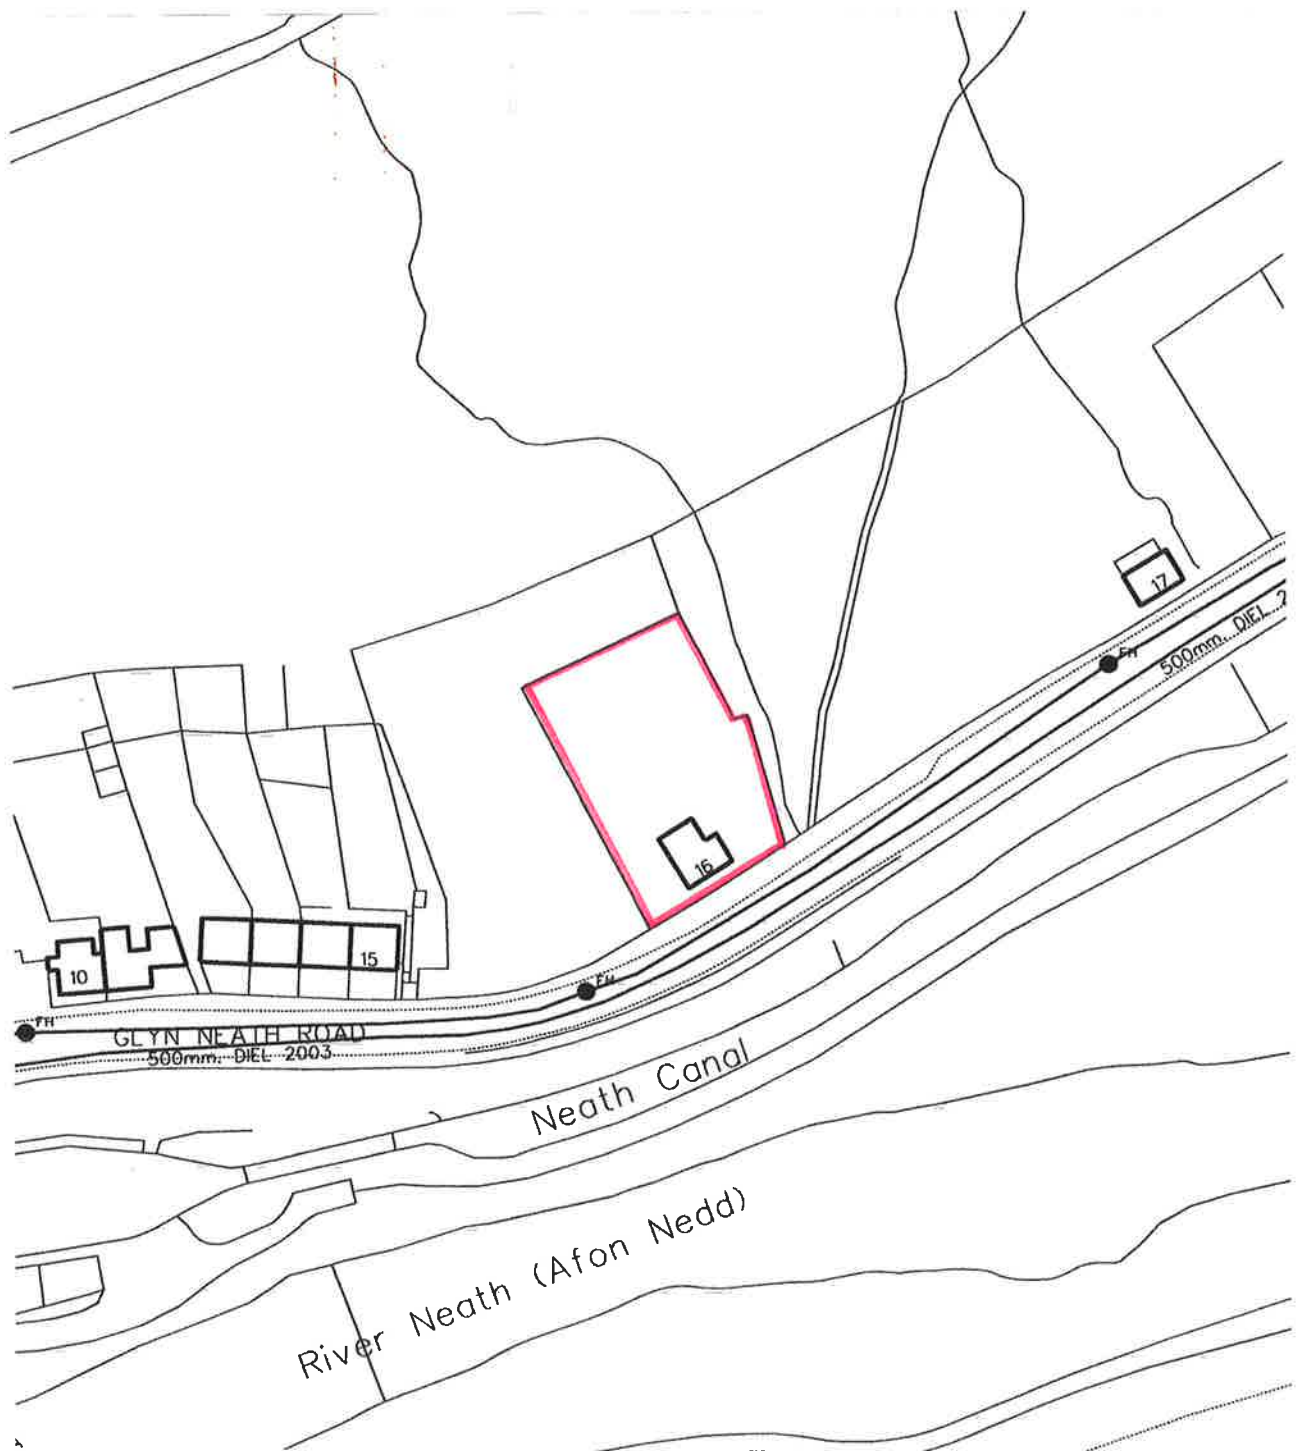

Location Plan
1:1250

16 Glynneath Road,
Resolven

