
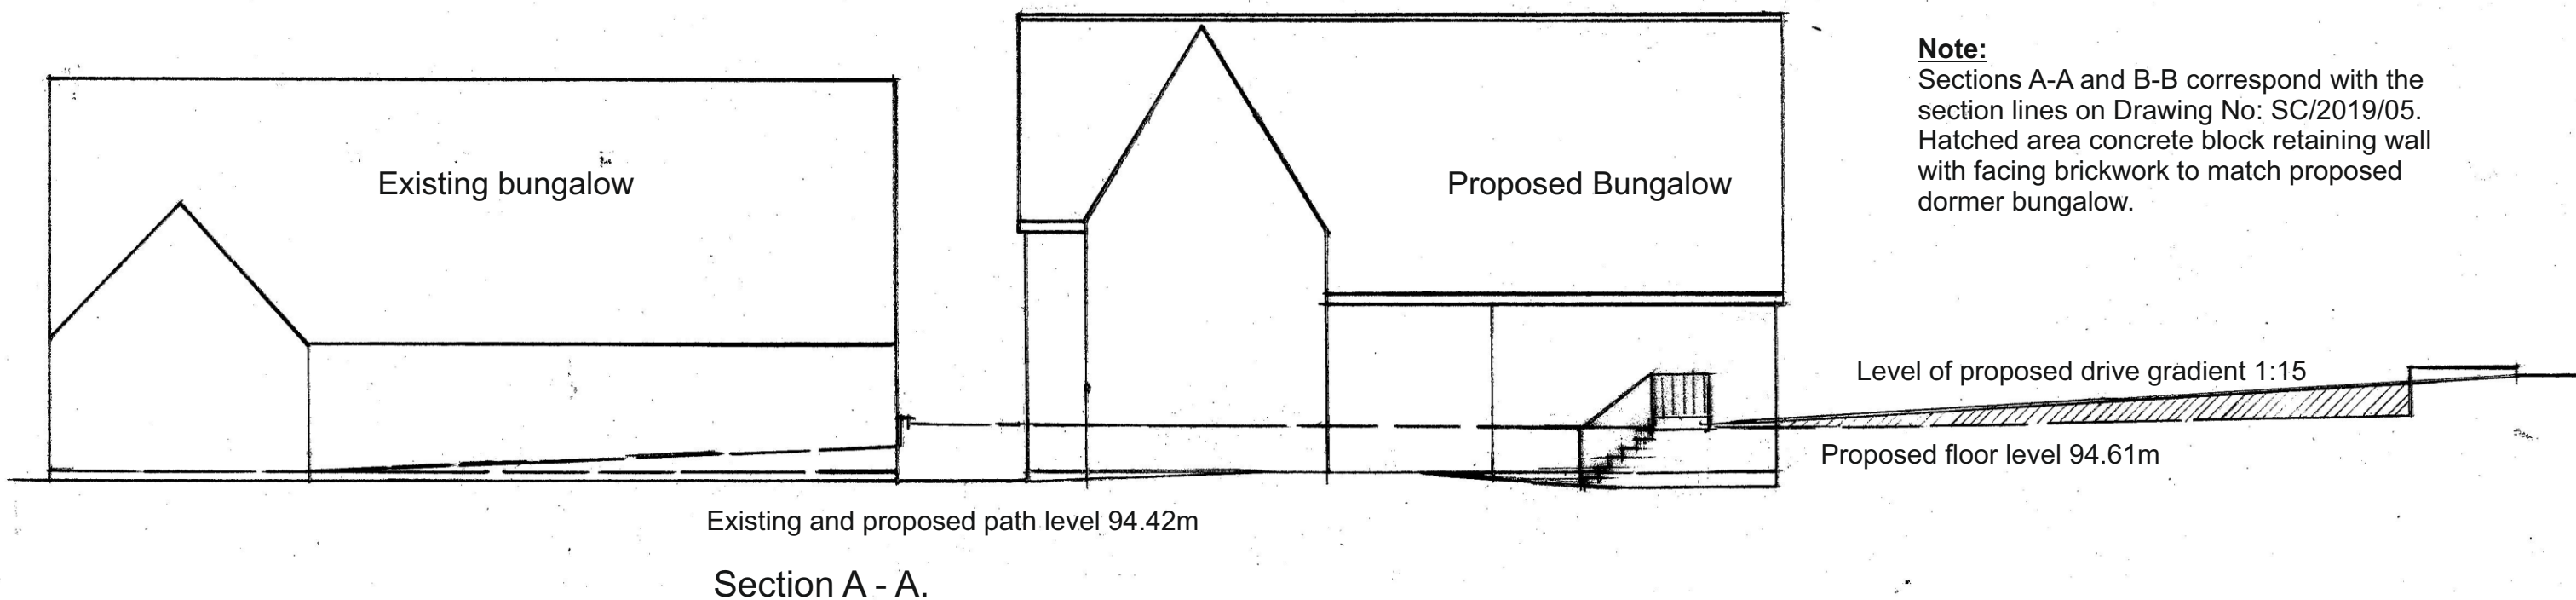


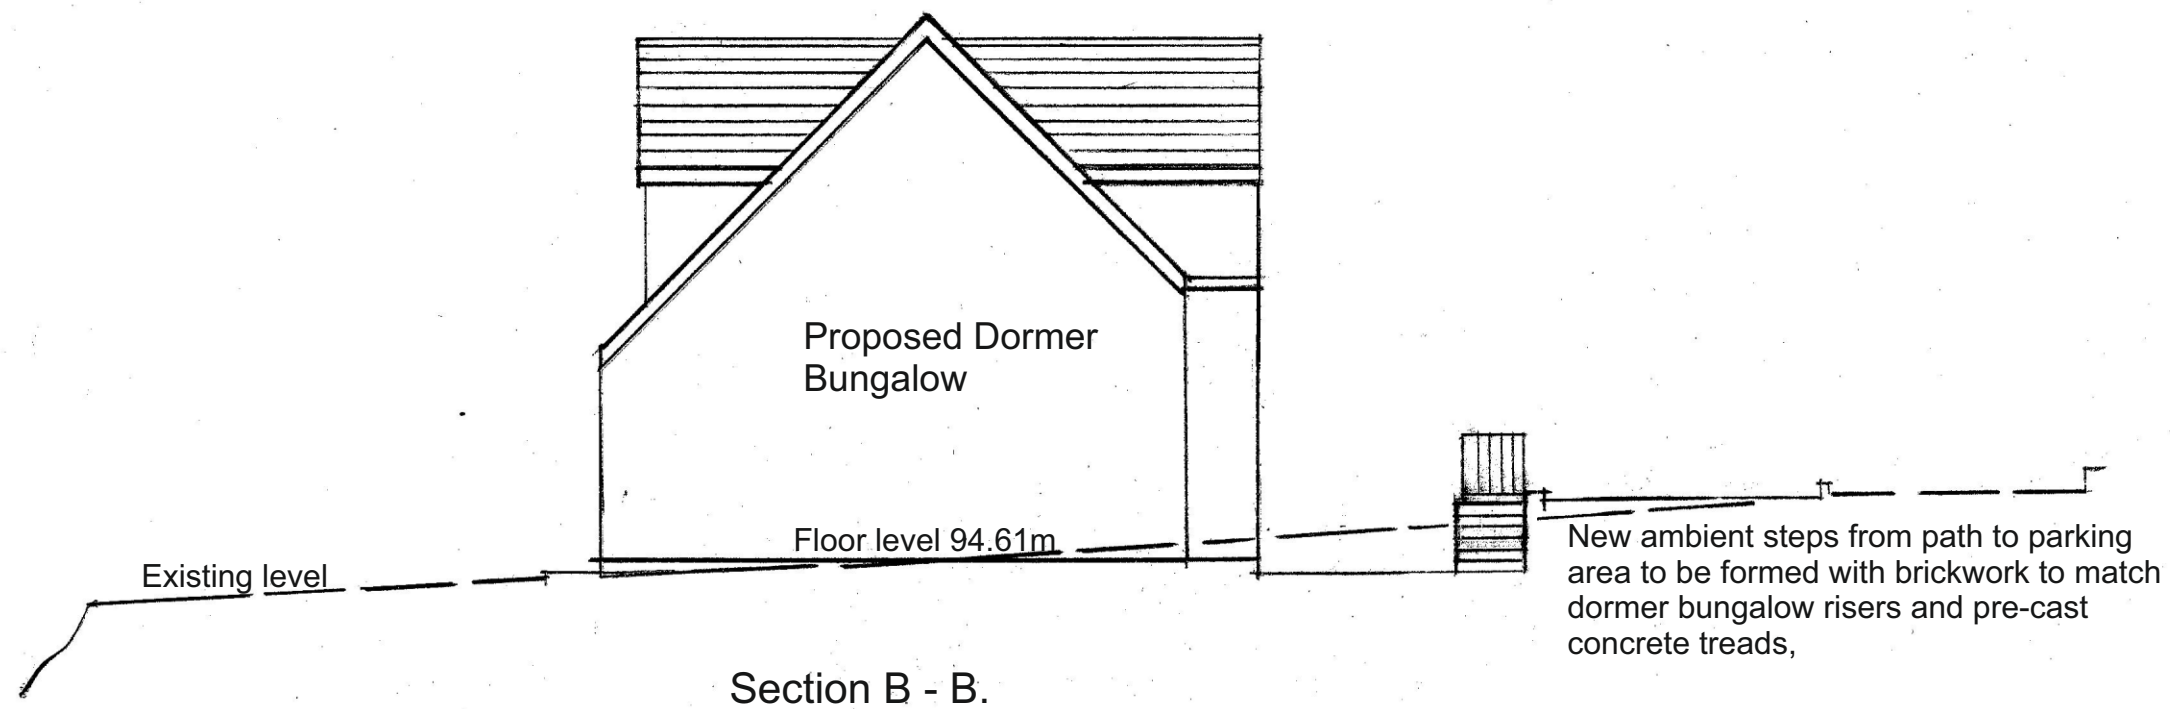

Note:

Sections A-A and B-B correspond with the section lines on Drawing No: SC/2019/05. Hatched area concrete block retaining wall with facing brickwork to match proposed dormer bungalow.

Ron Bagshaw & Associates Ltd.

Architectural Design & Planning Consultants



Wood Field House
1b Rosser Terrace
Cilfrew
Neath, SA10 8LH

Contact Details -
01639 632822 (Office)
07870 863859 (Mobile)
mail@ronbagshaw.co.uk

Drawing No: SC/2019/04

Scale 1:100 @ A3

Date: October 2019

Notes/Revisions

Proposal: Detached dormer bungalow.

Location: Plot off Curwen Close, Efail Fach, Port Talbot SA12 9UT.

Client: Mr & Mrs Steven Carey

Title: Cross and Longitudinal Sections.